

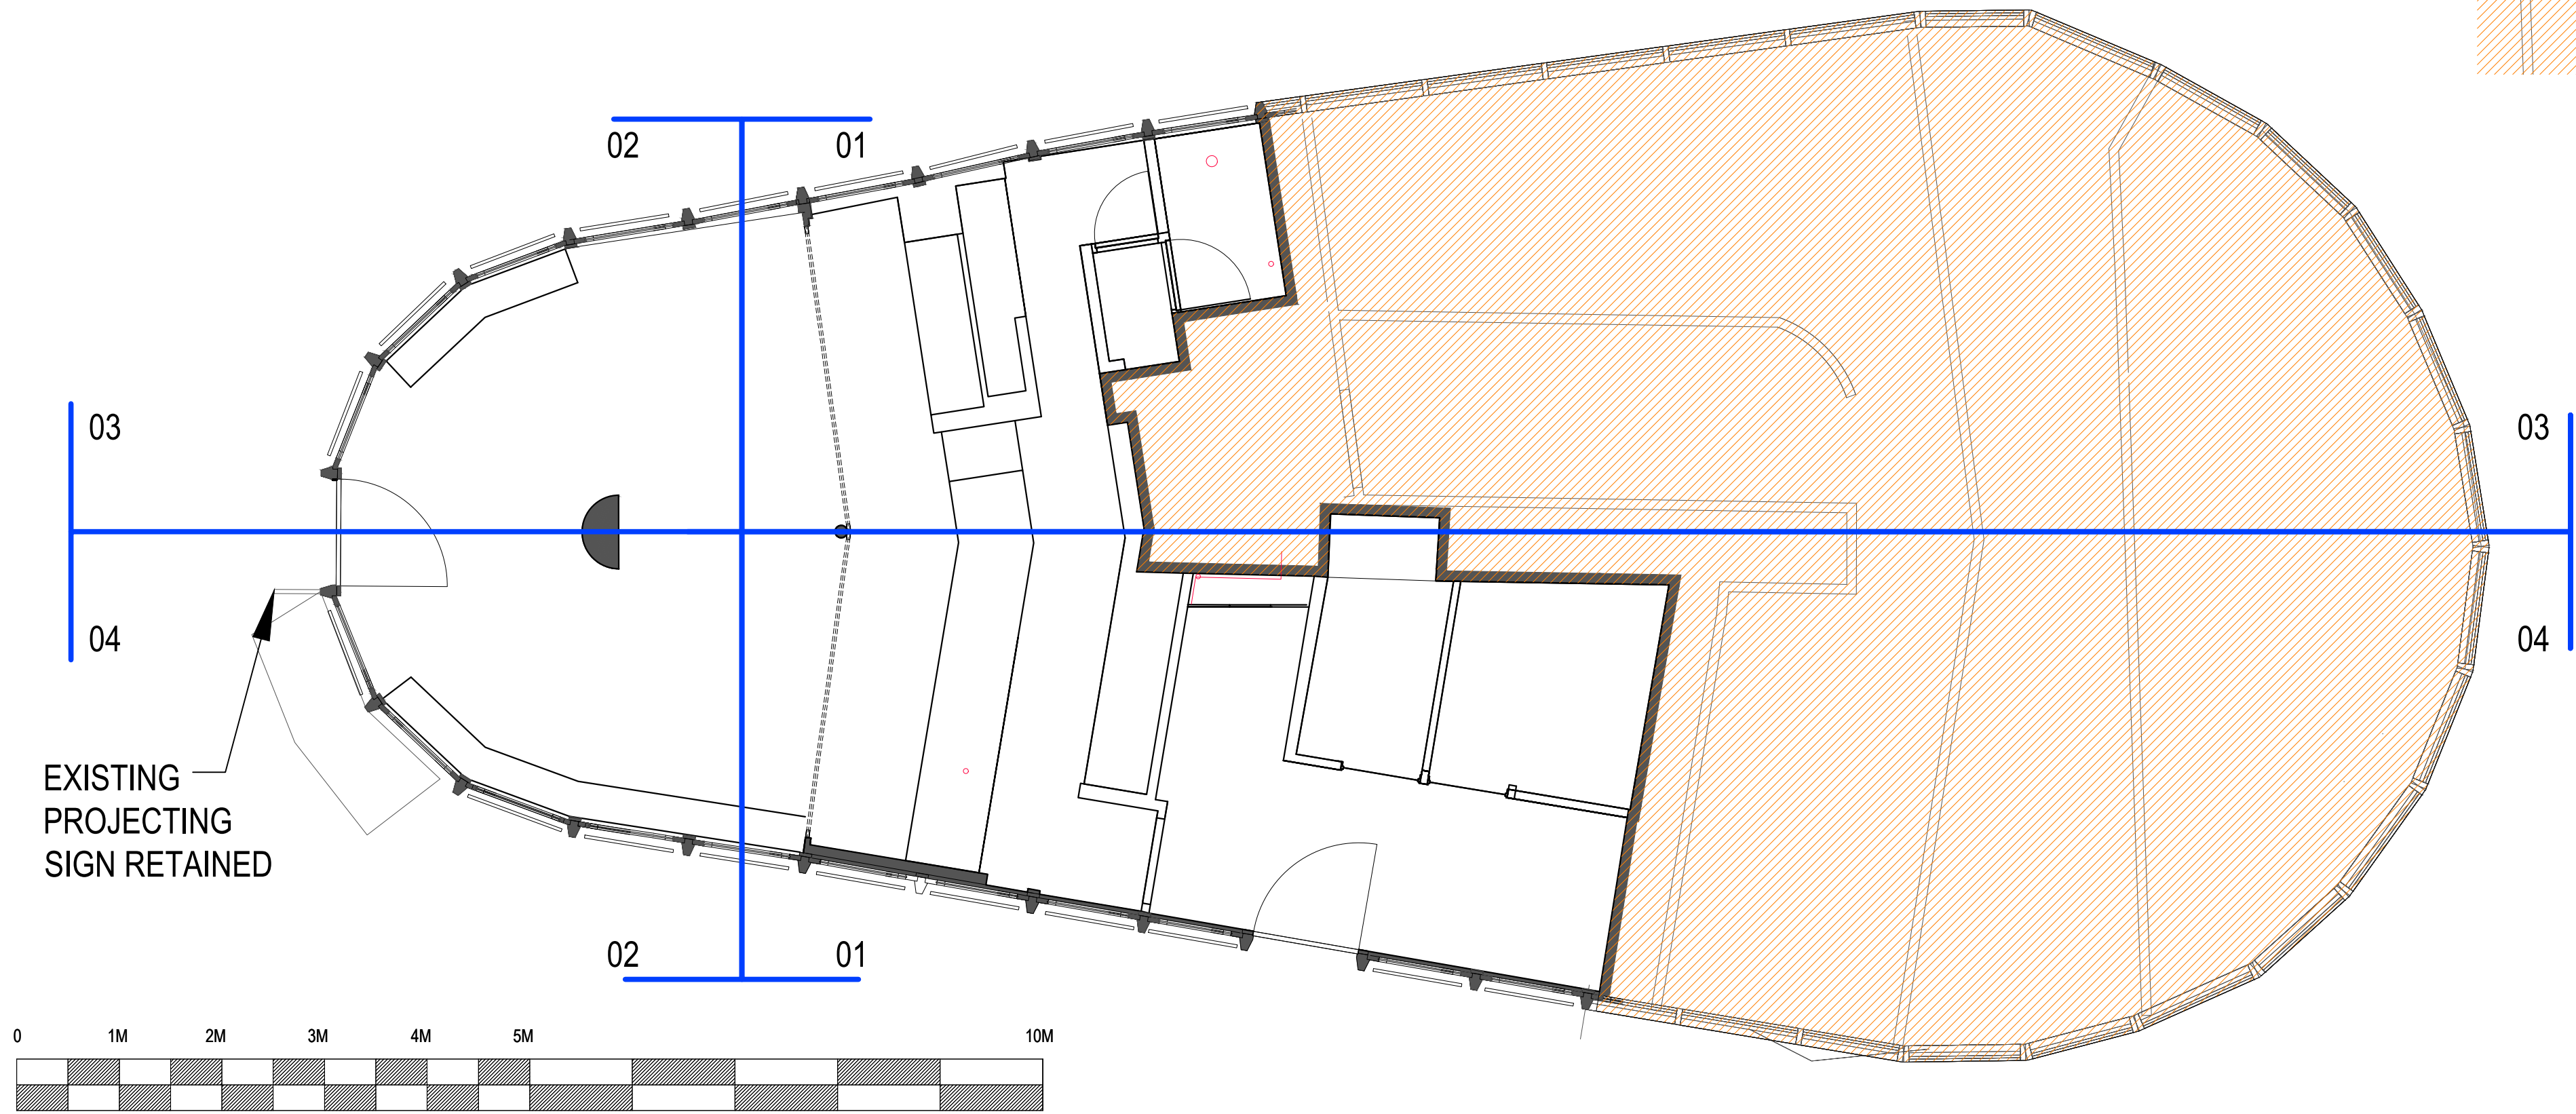


KEY-PLAN SHOWING SECTION LOCATIONS


SCALE 1:50

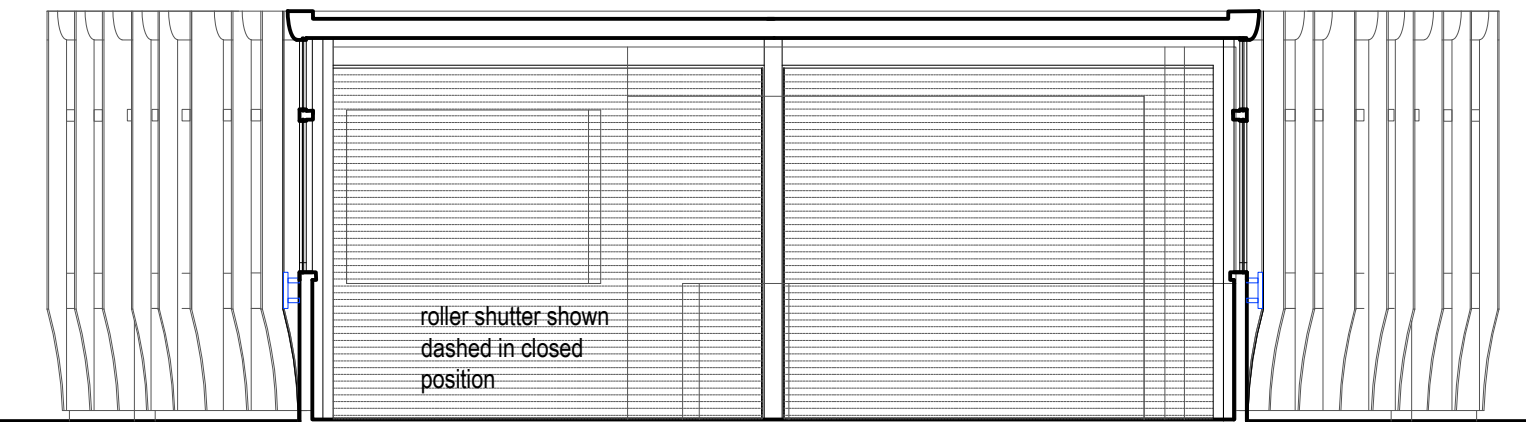


SECTION 01-01 EXISTING SCALE 1:50

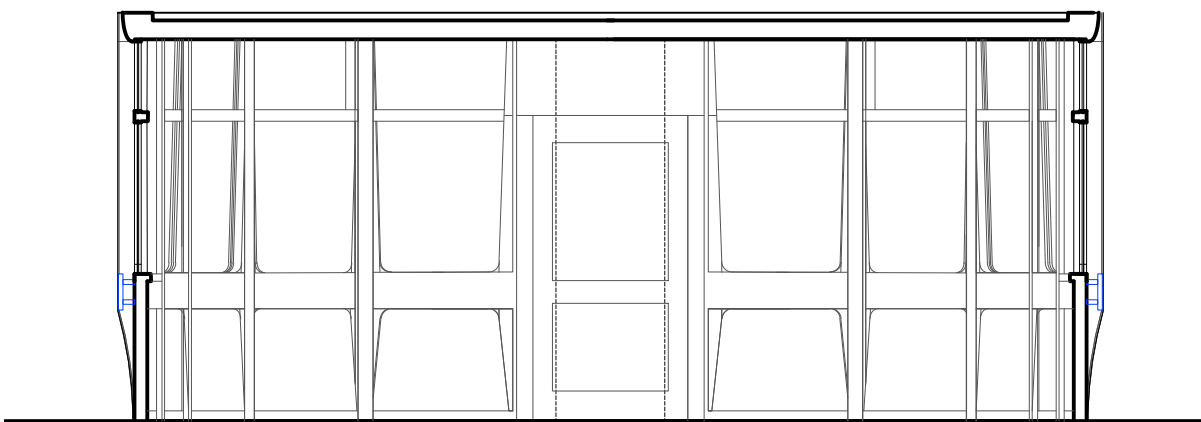

SECTION 02-02 SCALE 1:50

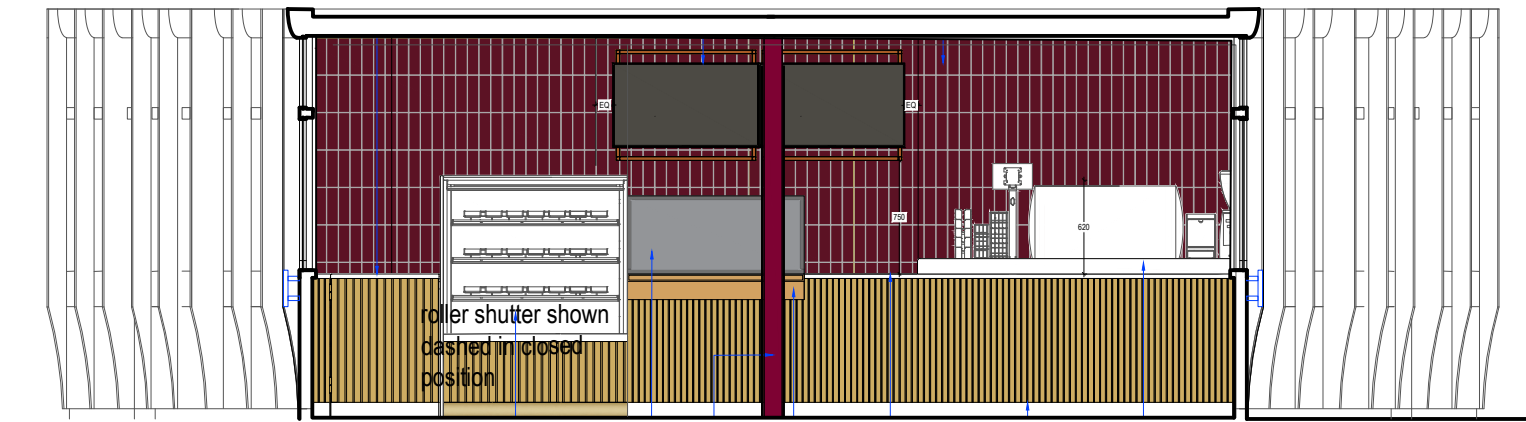


SECTION 01-01 PROPOSED SCALE 1:50

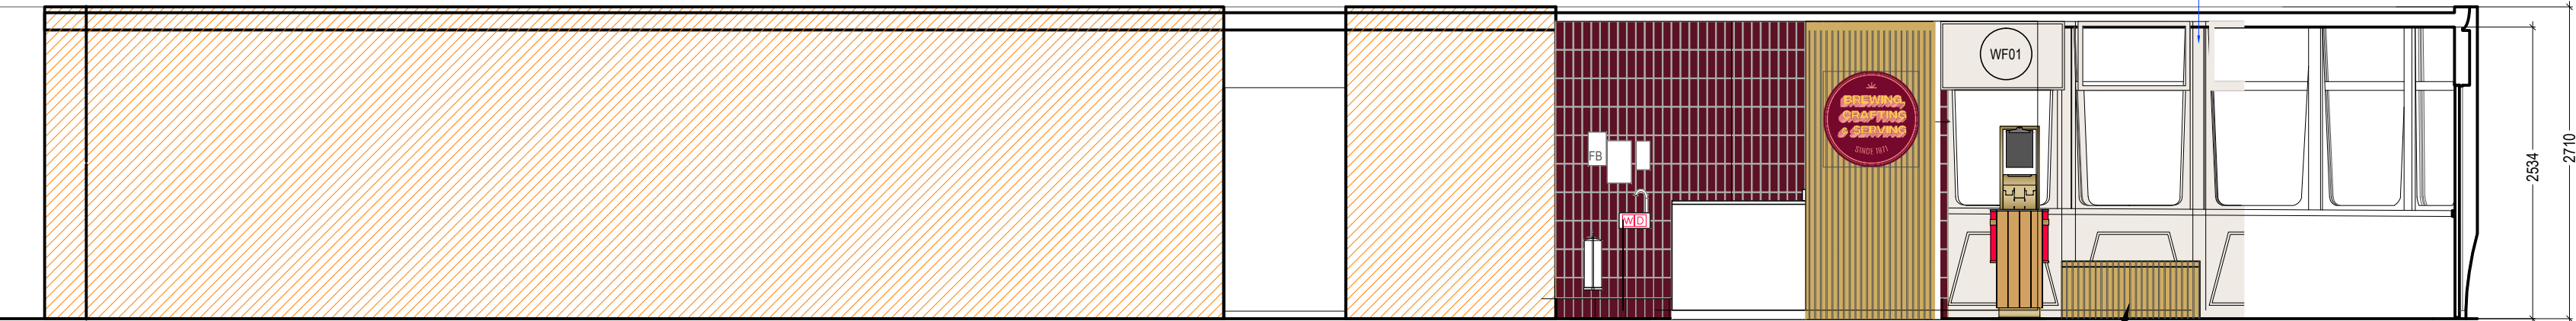


SECTION 04-04 PROPOSED SCALE 1:50

1.2M LONG
TIMBER BENCH

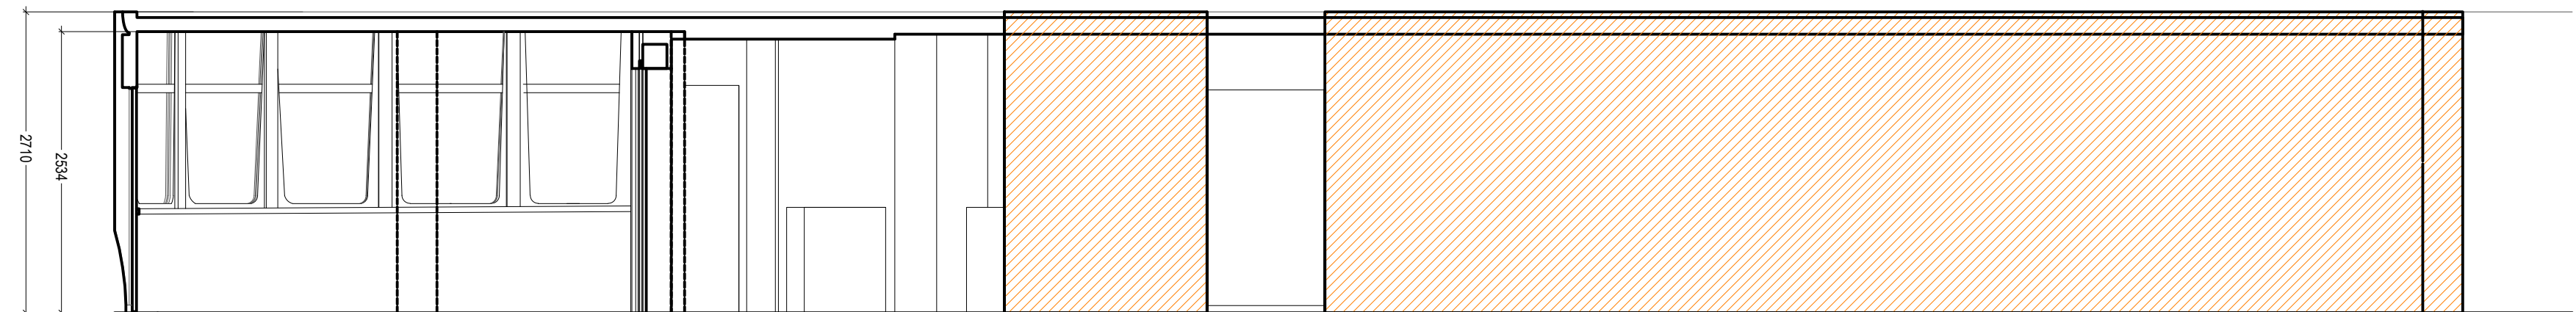

SECTION 03-03 SCALE 1:50

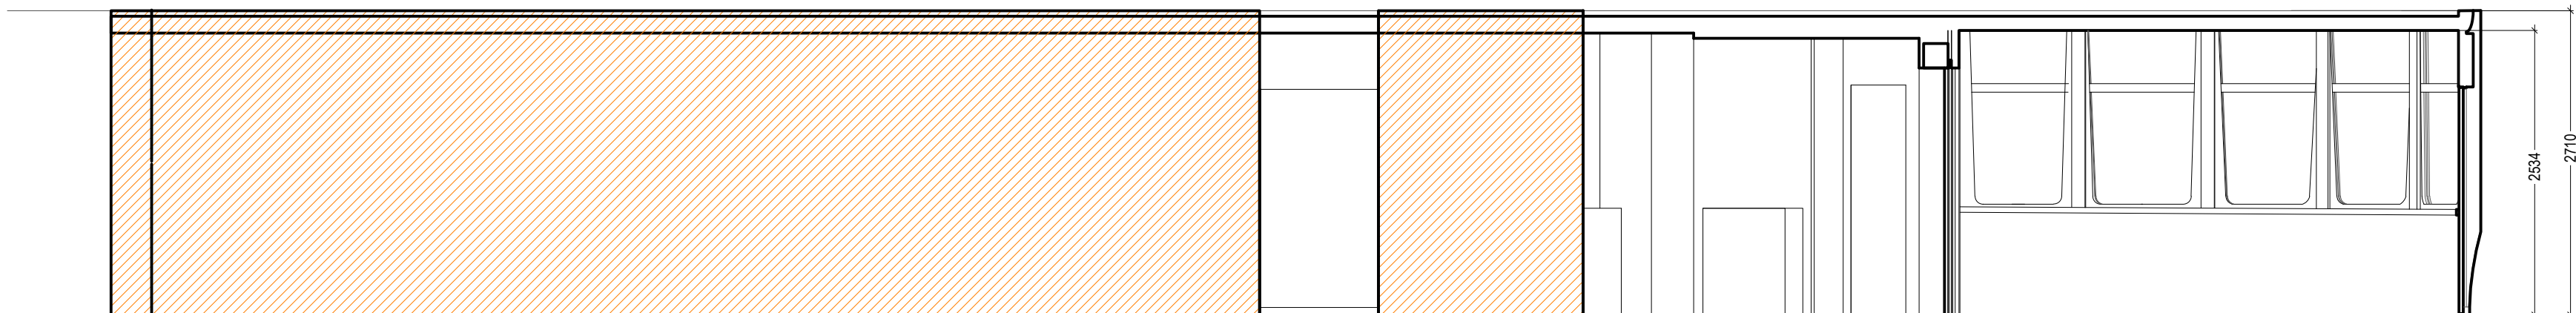

SECTION 04-04 SCALE 1:50

sea DESIGN GROUP

Client: COSTA COFFEE

Project: Manchester Oxford Road Station

Drg title: Existing & Proposed Sections

Scheme: Uplift v3.4

Scale: 1:50@A1 Date: 30.09.24

Drg No: 223265/3.5

Drg by: JJ Check:

Rev by:

SEA Design Group, Unit 13D Princes Drive, Kenilworth, Warwickshire CV8 2FD UK
Email: office@seadesigngroup.com
Telephone: +44 (0)1926 864440