MEASURES OF SOFT LANDSCAPE
WITHIN POS AREAS FOR BNG METRIC;

TBA Ltd, drawing 7433.01A, Landscape Proposal, November 2024
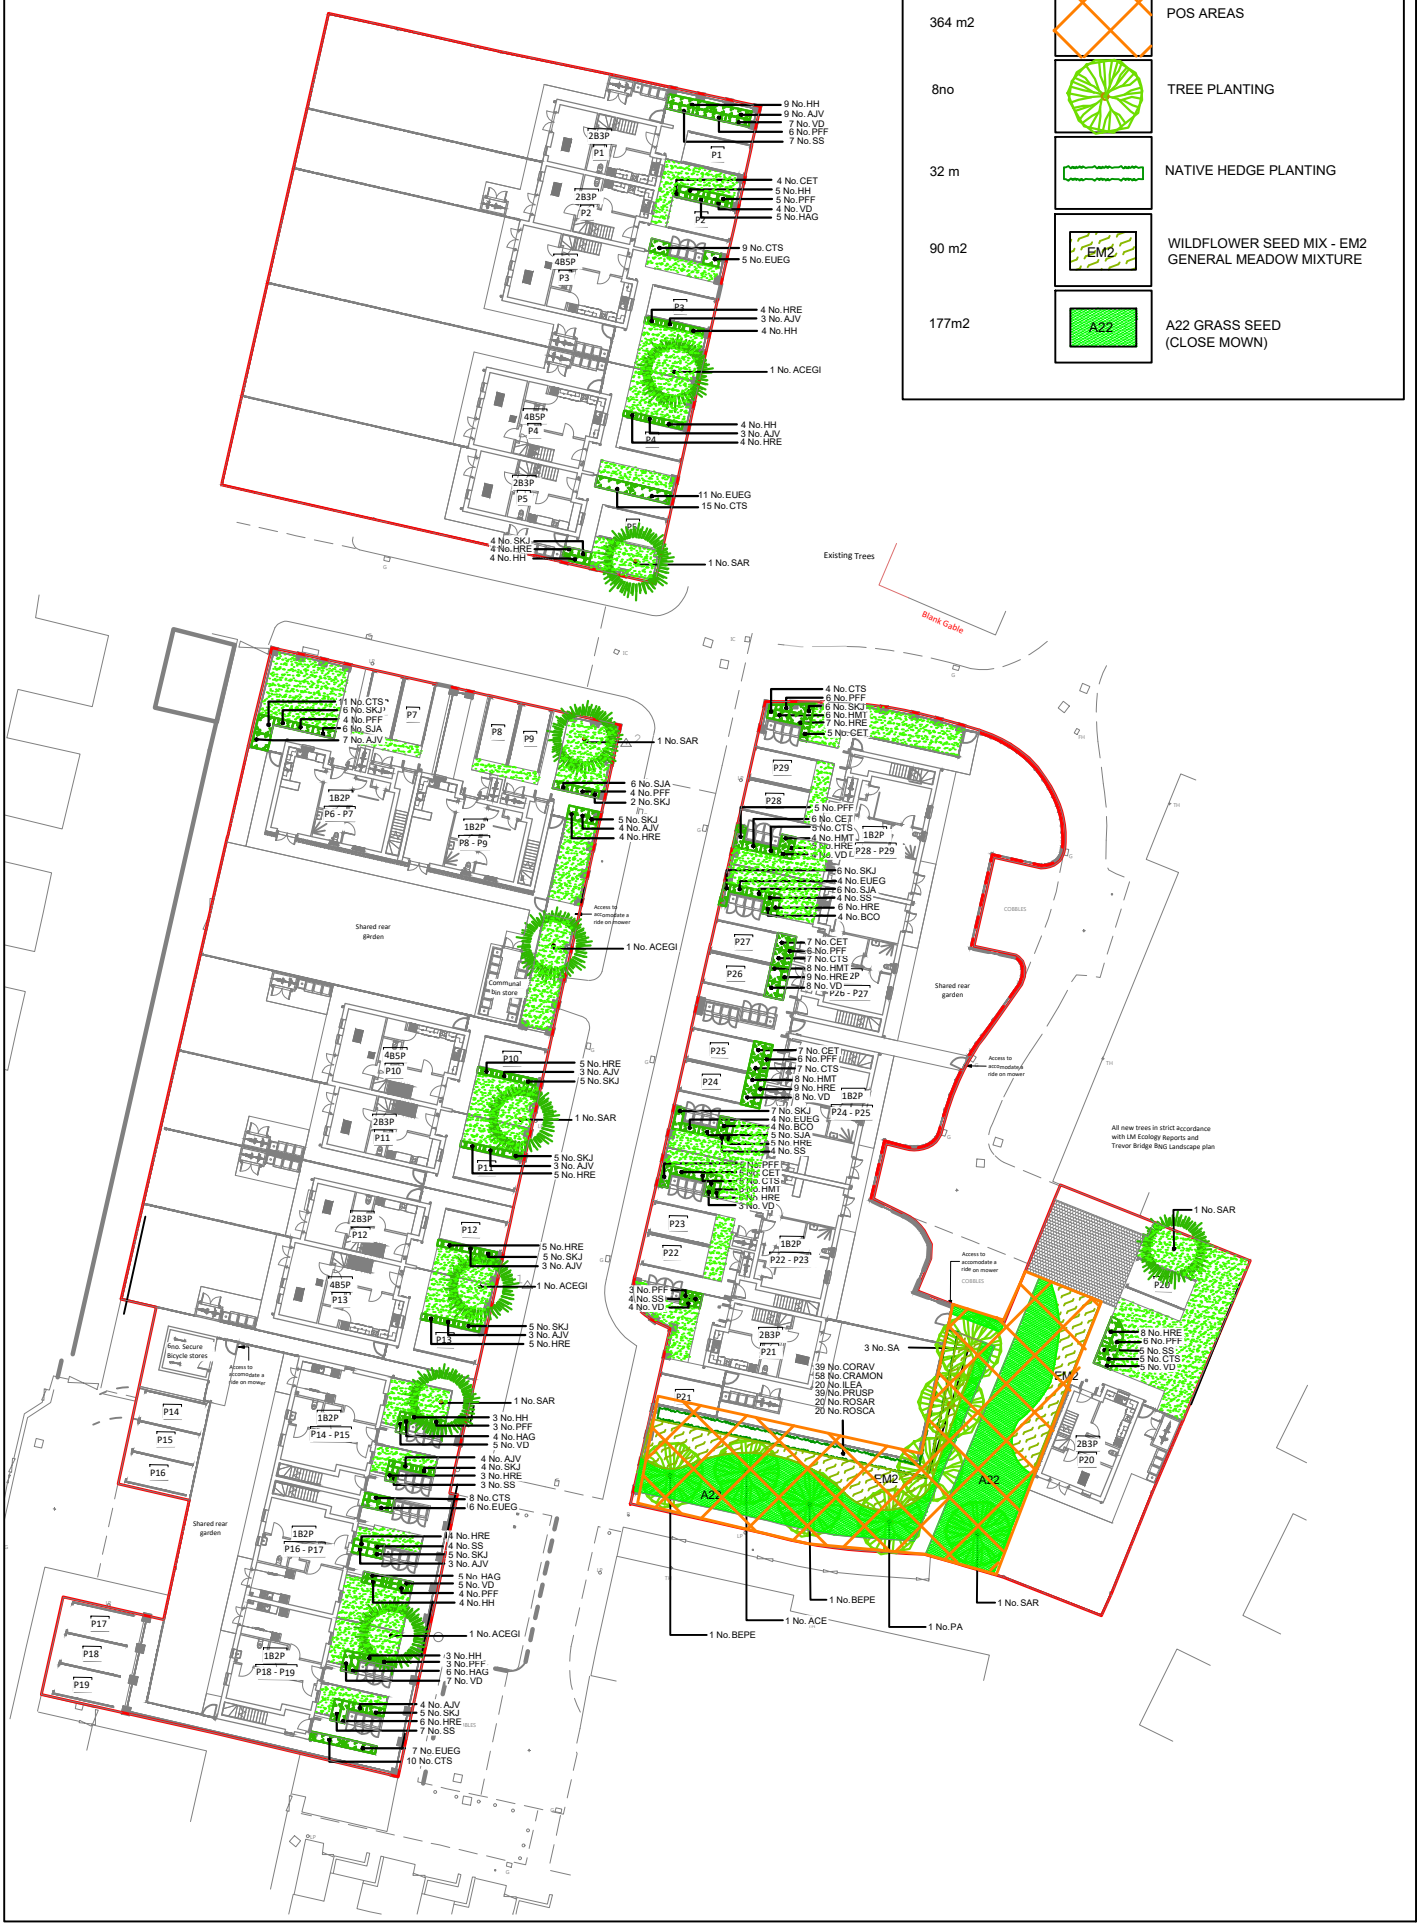
364 m2		POS AREAS
8no		TREE PLANTING
32 m		NATIVE HEDGE PLANTING
90 m2	EM2	WILDFLOWER SEED MIX - EM2 GENERAL MEADOW MIXTURE
177m2	A22	A22 GRASS SEED (CLOSE MOWN)