This drawing is the copyright of Street Eite Associates Limited.Do not scale from drawings.
All dimensions and levels to be checked on site prior to commencement of work or manufacture of items.
Notify SEA of any discrepancies. This drawing to be read in conjunction with specifications,
specialist drawings and any bill of quantities. The Contractor is to comply with all relevant
statutory legislation whether or not specifically stated on these drawings.

PROPOSED PLAN WITH
PROPOSED EXTERNAL
CONDENSER LOCATION SCALE
1:50

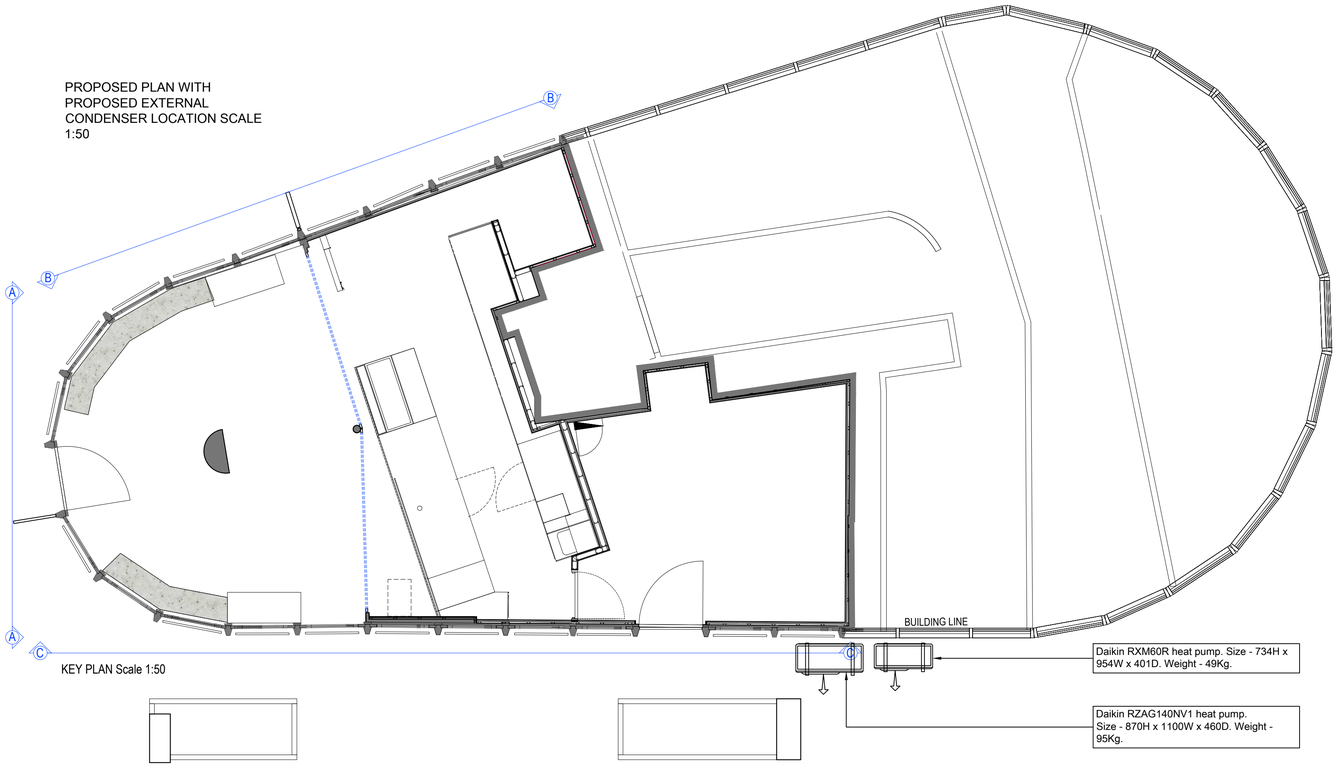

KEY PLAN Scale 1:50

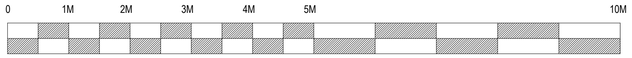

SCALE BAR SCALE 1:50

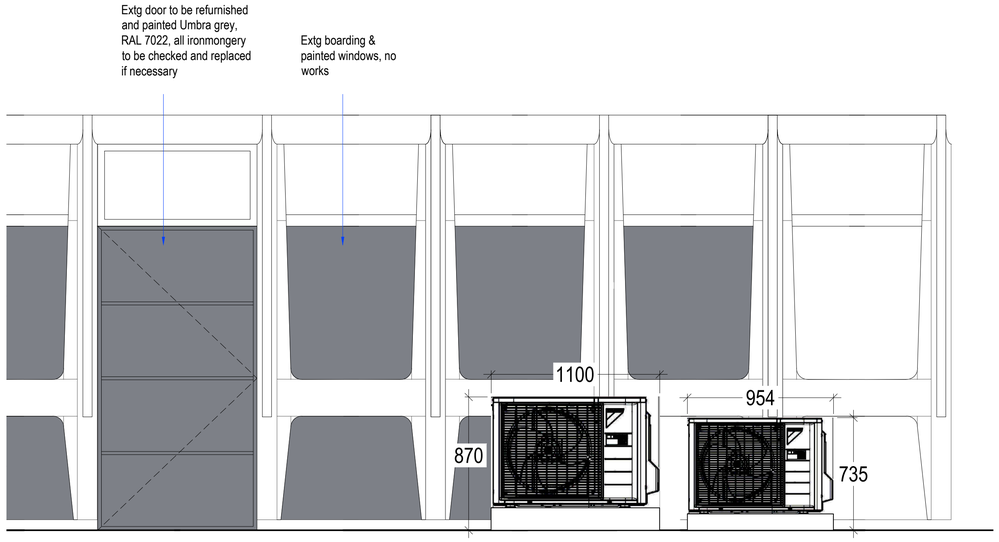

EXTERNAL ELEVATION WITH
PROPOSED EXTERNAL
CONDENSER SCALE 1:20

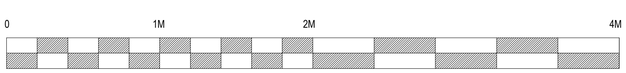

SCALE BAR SCALE 1:20

Daikin Perfera Outdoor Unit type
Daikin Perfera RXM-R

F-Gas Certified
To be able to purchase this product we must hold a copy of your company F-Gas Certification on your account.

J.02

Daikin Splits/ Multi-Splits & SkyAir

Daikin Perfera RXM-R

- Daikin
- Outdoor Unit
- RXM-R
- Air-2-Air, Heatpump, Inverter Driven
- Cooling 2.0kW - 7.1kW
- Heating 2.5kW - 8.2kW
- R32
- Residential Product

R-32

s|e|a DESIGN GROUP

Client: COSTA COFFEE

Project: Manchester Oxford Road Station

Drg title: Proposed External Elevations - HVAC

Scheme: Uplift v3.0

Scale: 1:20/1:50@A1 Date: 21.11.24

Drg No: 223265/5.1 Rev:

Drg by: Check:

Rev by:

SEA Design Group, Unit 13D Princes Drive,
Kenilworth, Warwickshire CV8 2FD UK
Email: office@seadesigngroup.com
Telephone: +44 (0)1926 864440