




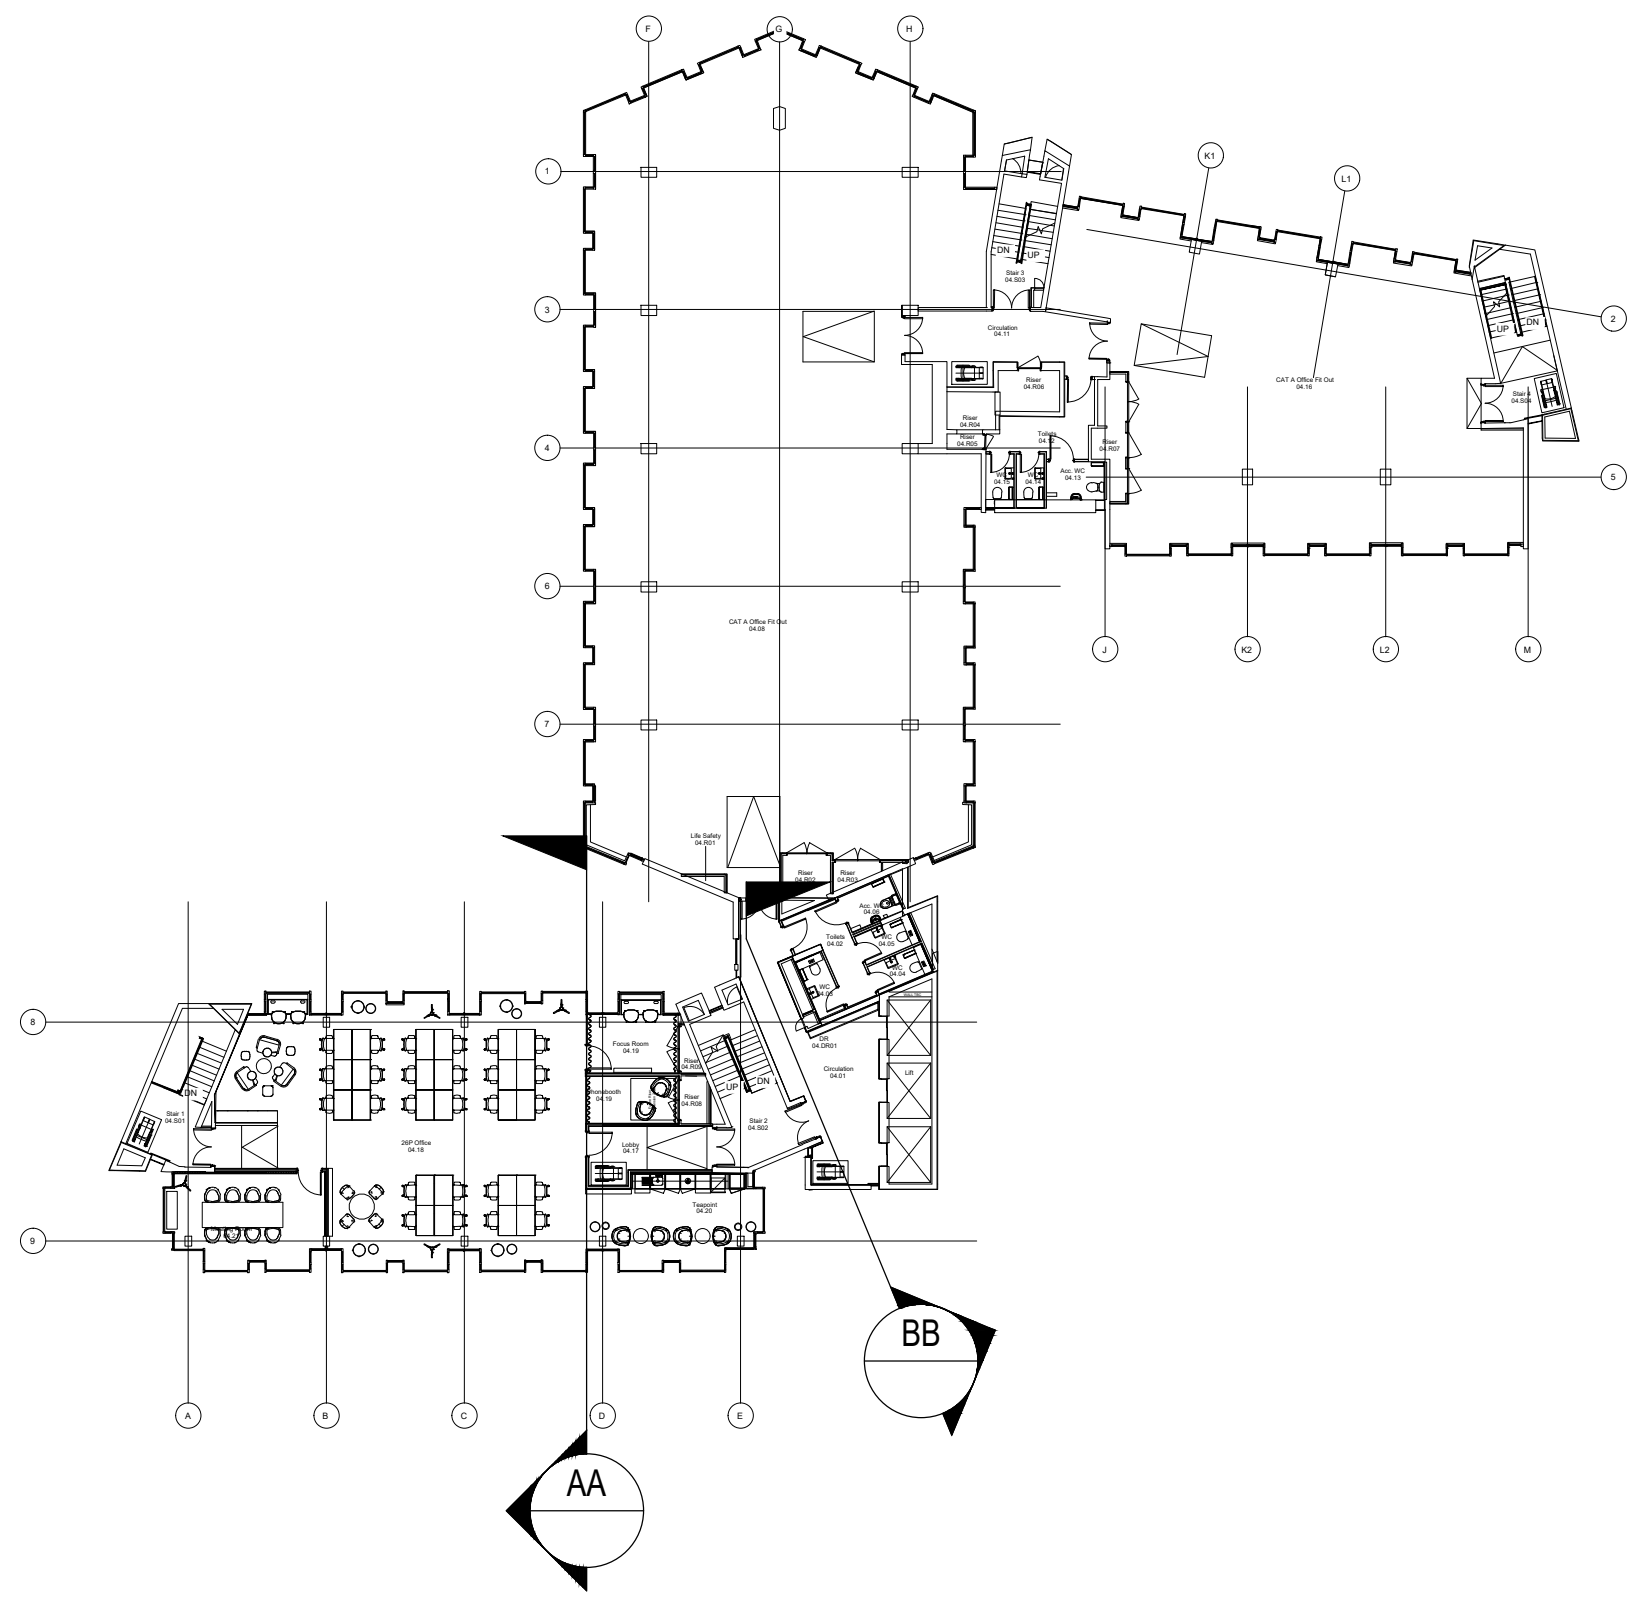


LOCATION PLAN AT 4th FLOOR LEVEL Scale nts

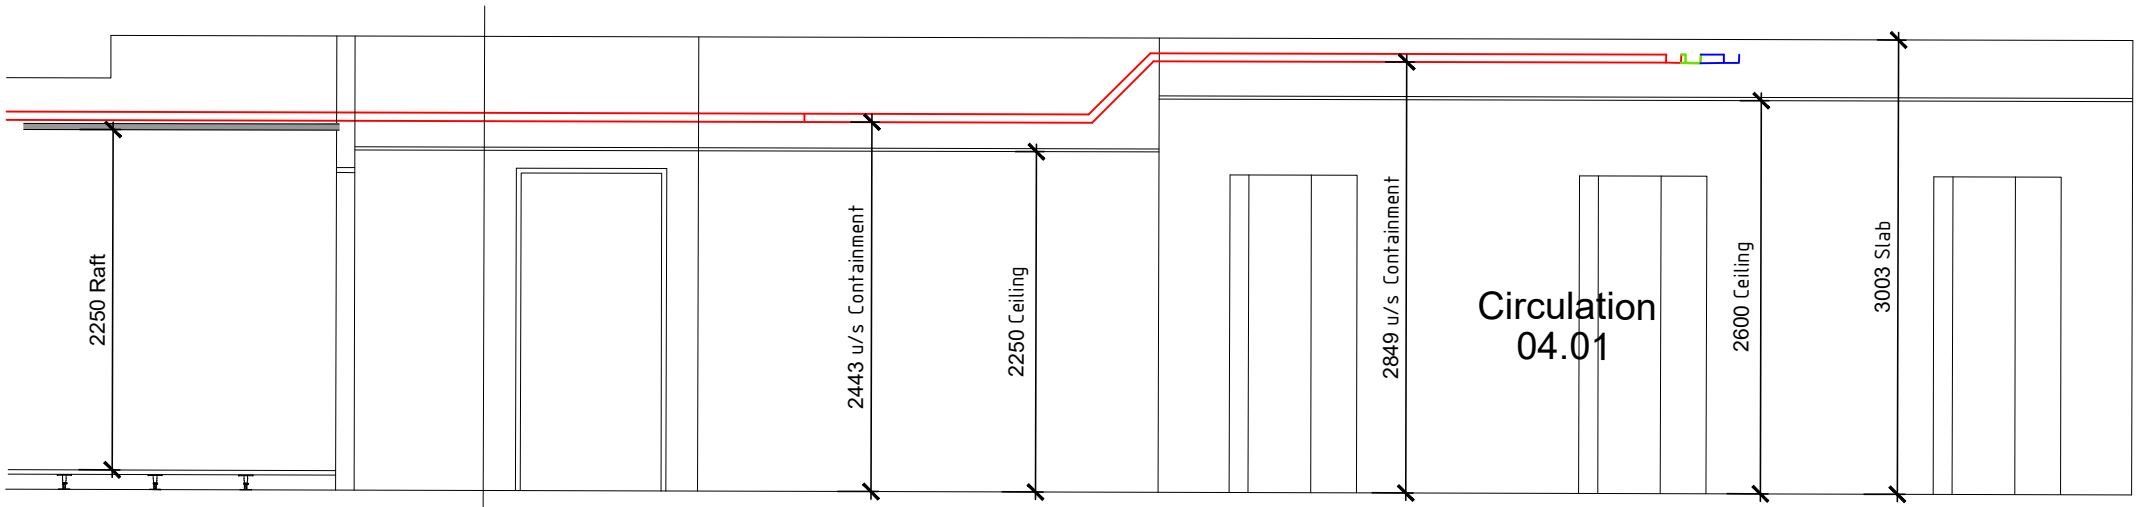


SECTION ON 'B' - 'B' Scale 1:50

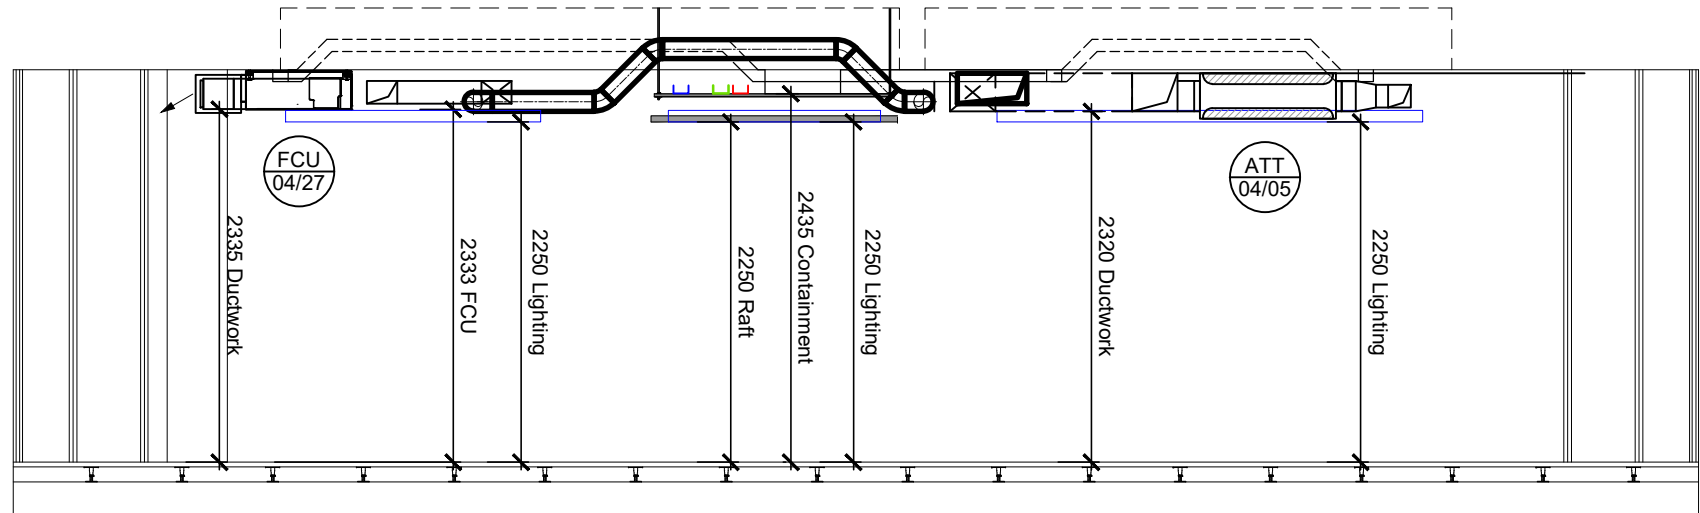


SECTION ON 'A' - 'A' Scale 1:50

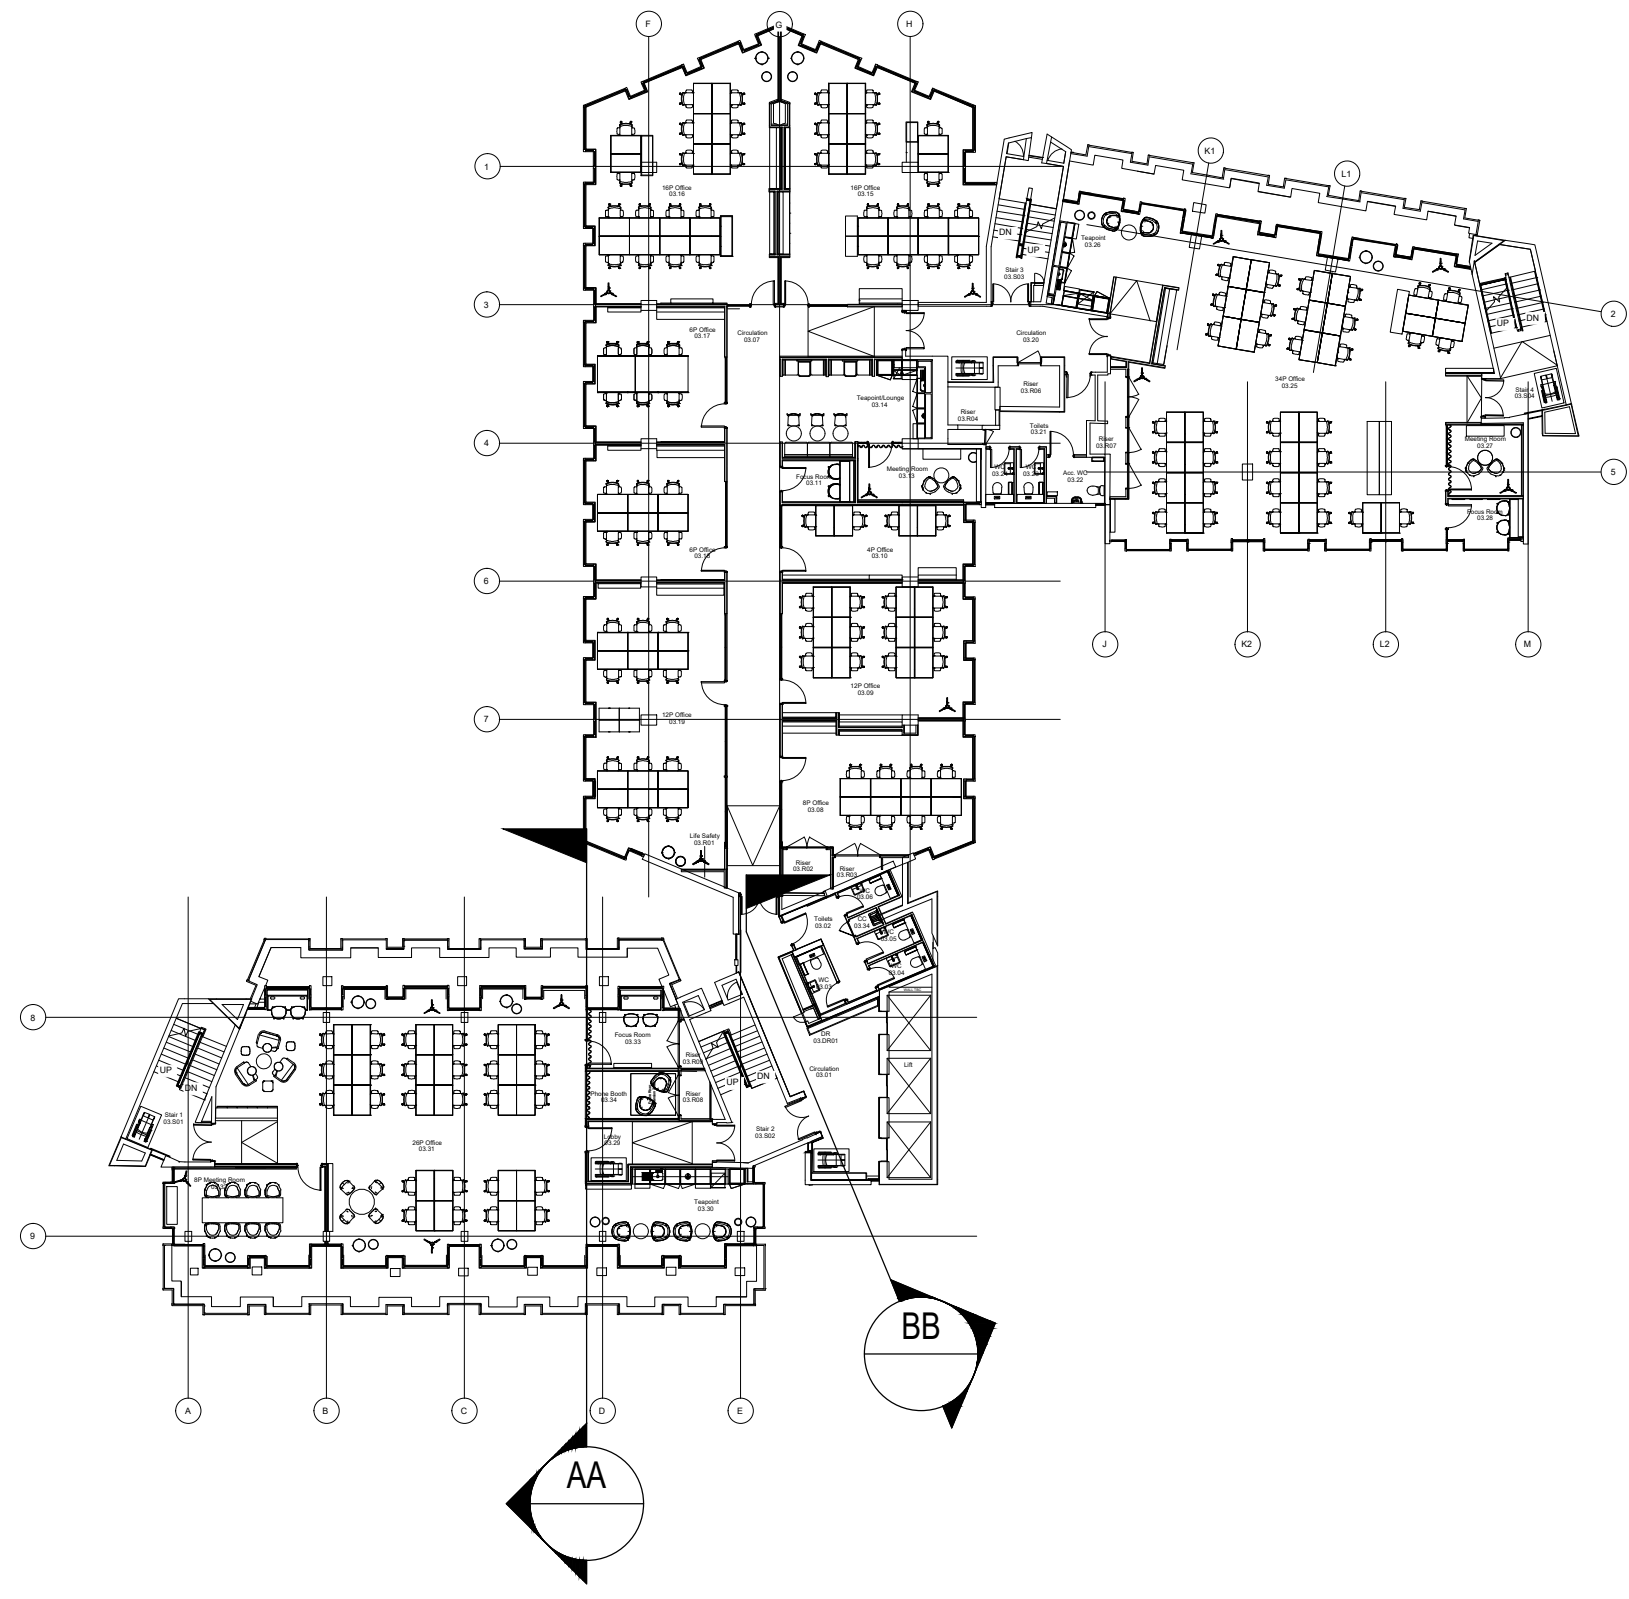


LOCATION PLAN AT 3rd FLOOR LEVEL Scale nts

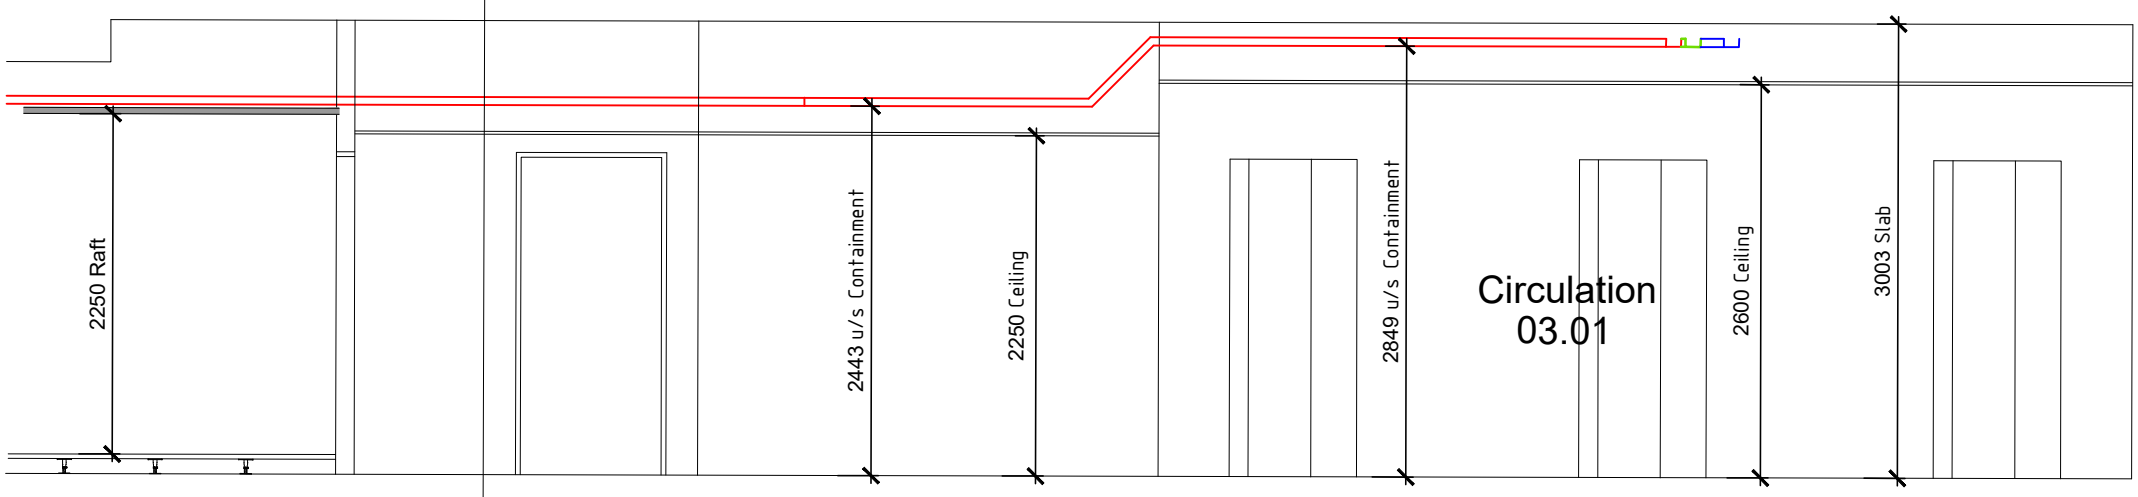


SECTION ON 'B' - 'B' Scale 1:50

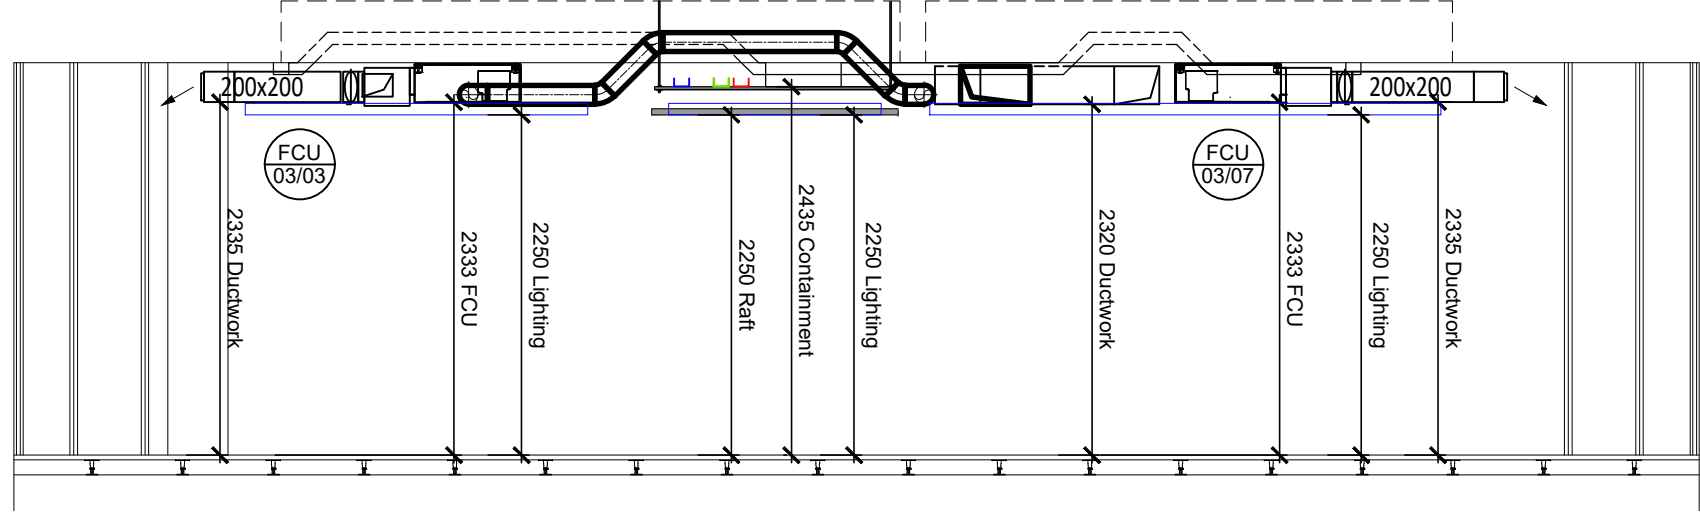


SECTION ON 'A' - 'A' Scale 1:50

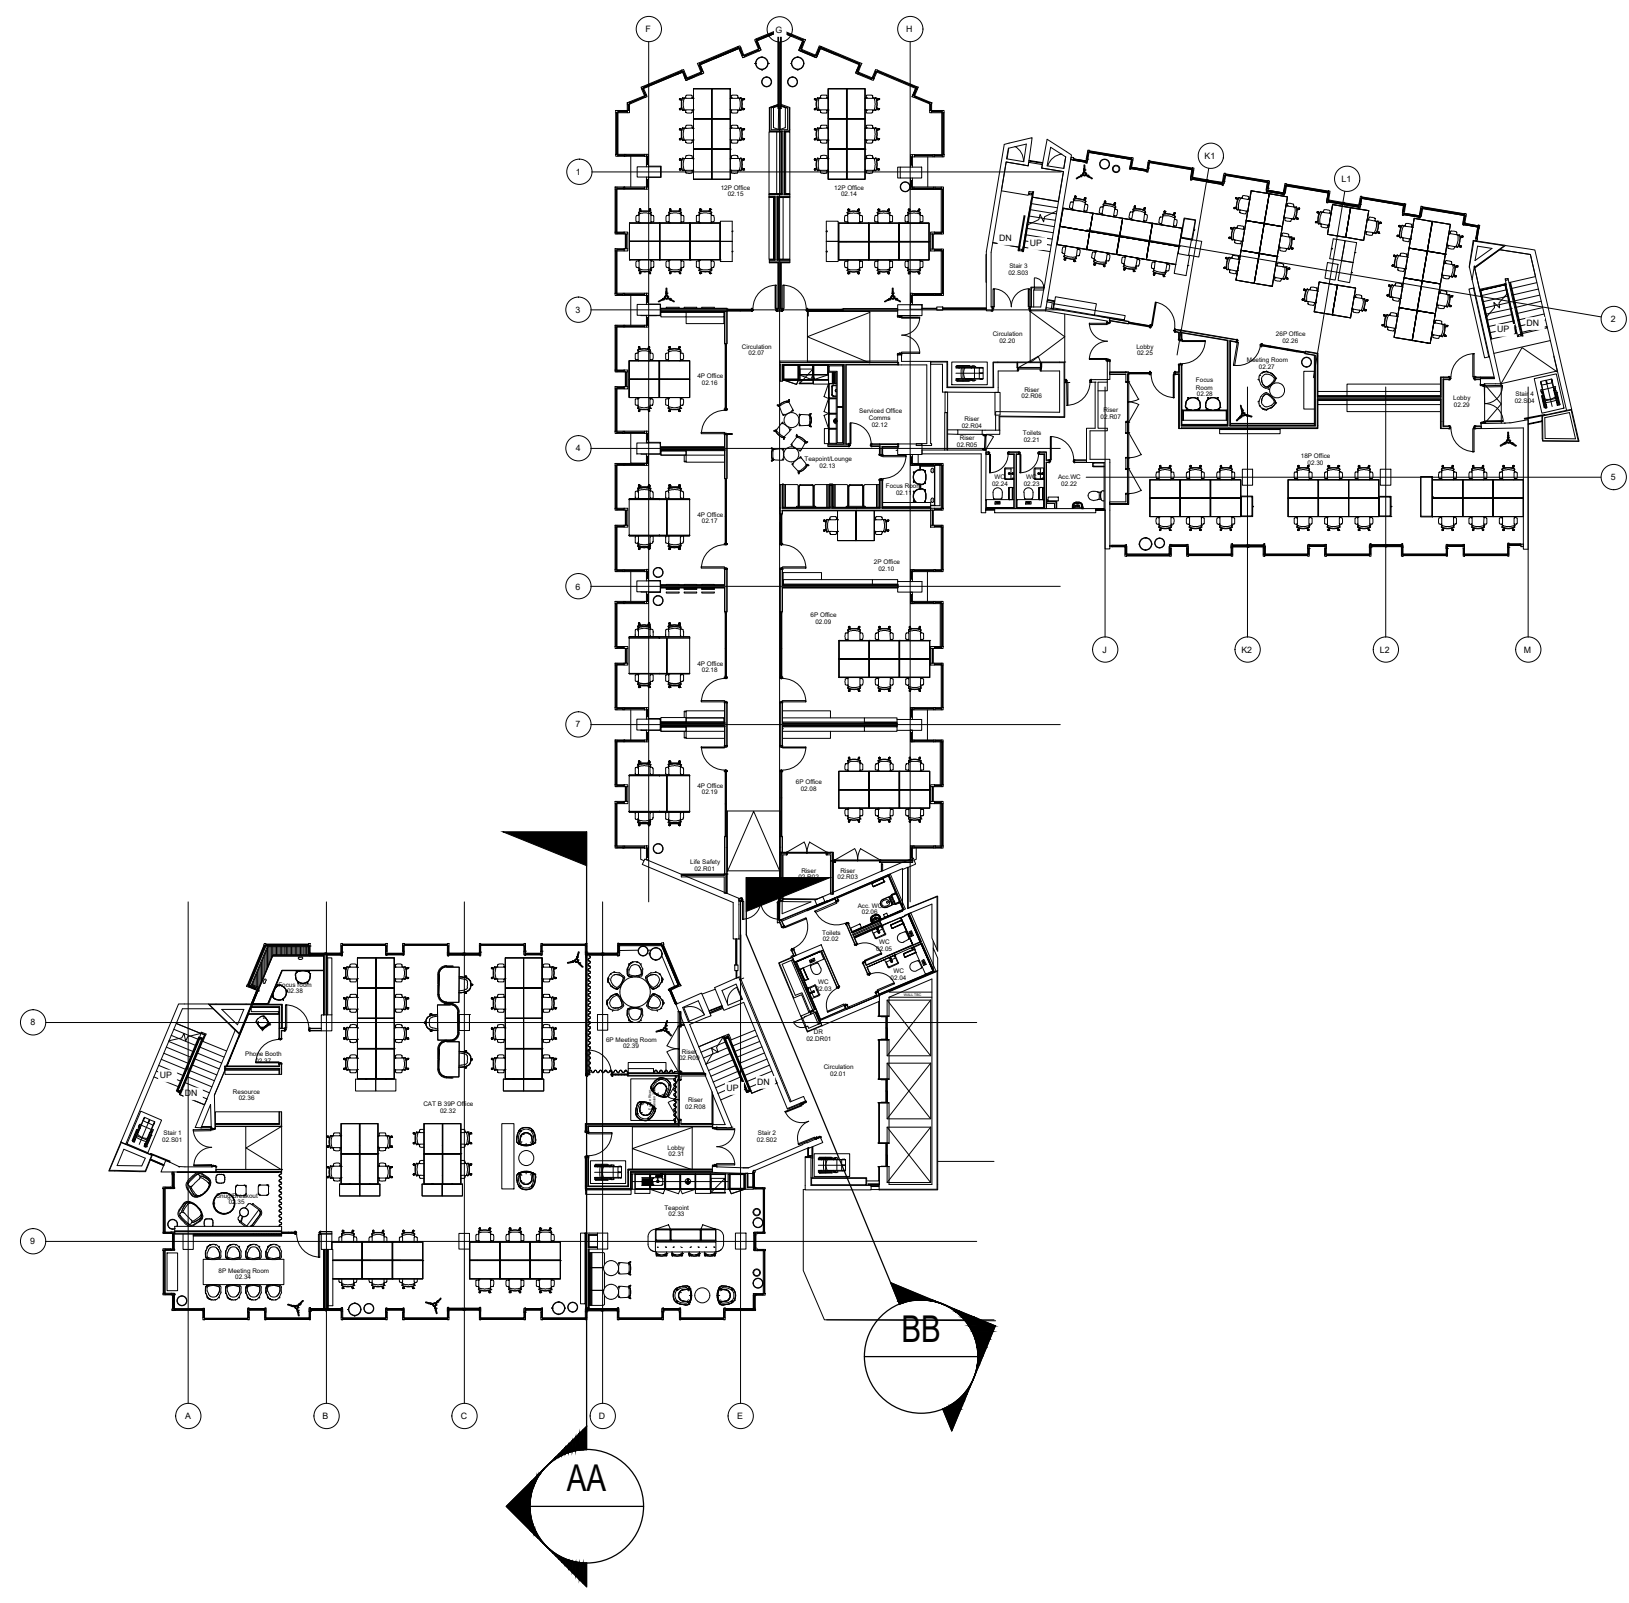


LOCATION PLAN AT 2nd FLOOR LEVEL Scale nts

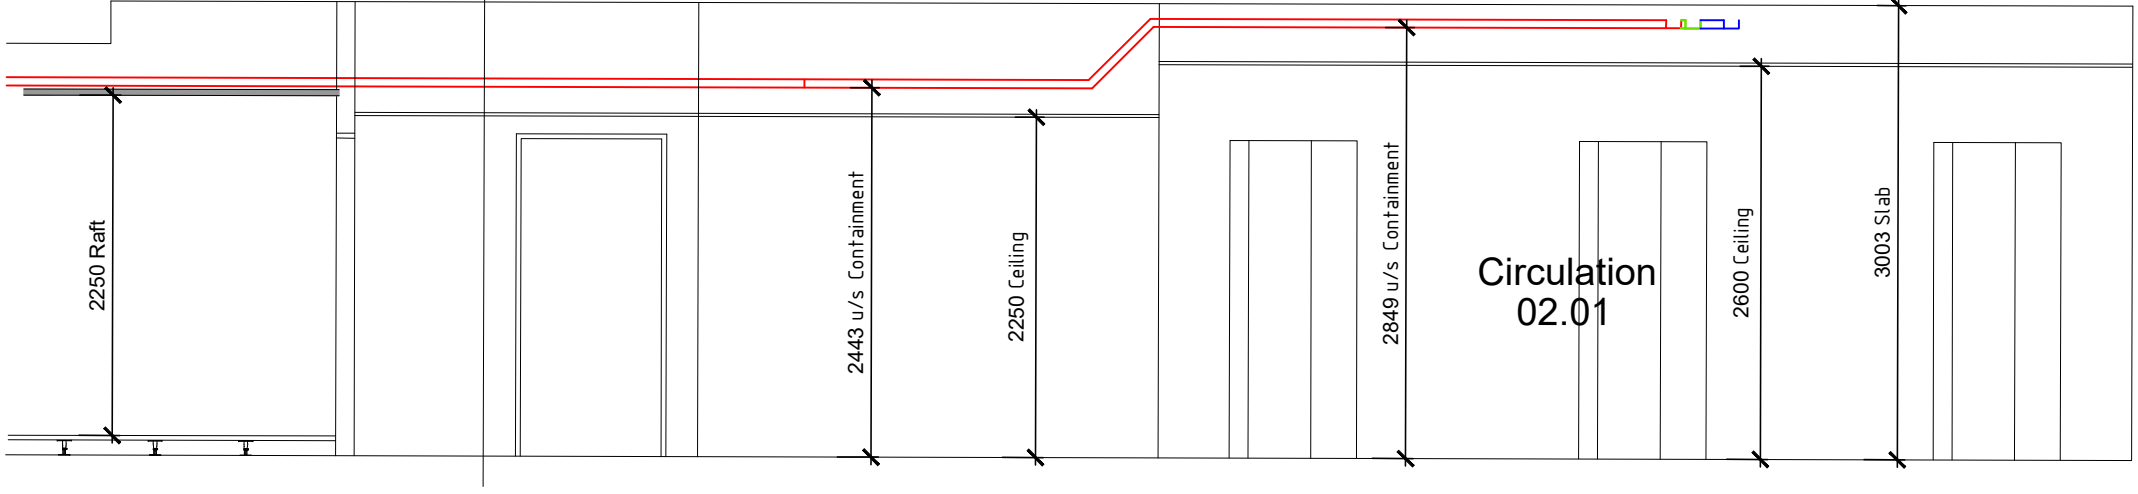


SECTION ON 'B' - 'B' Scale 1:50

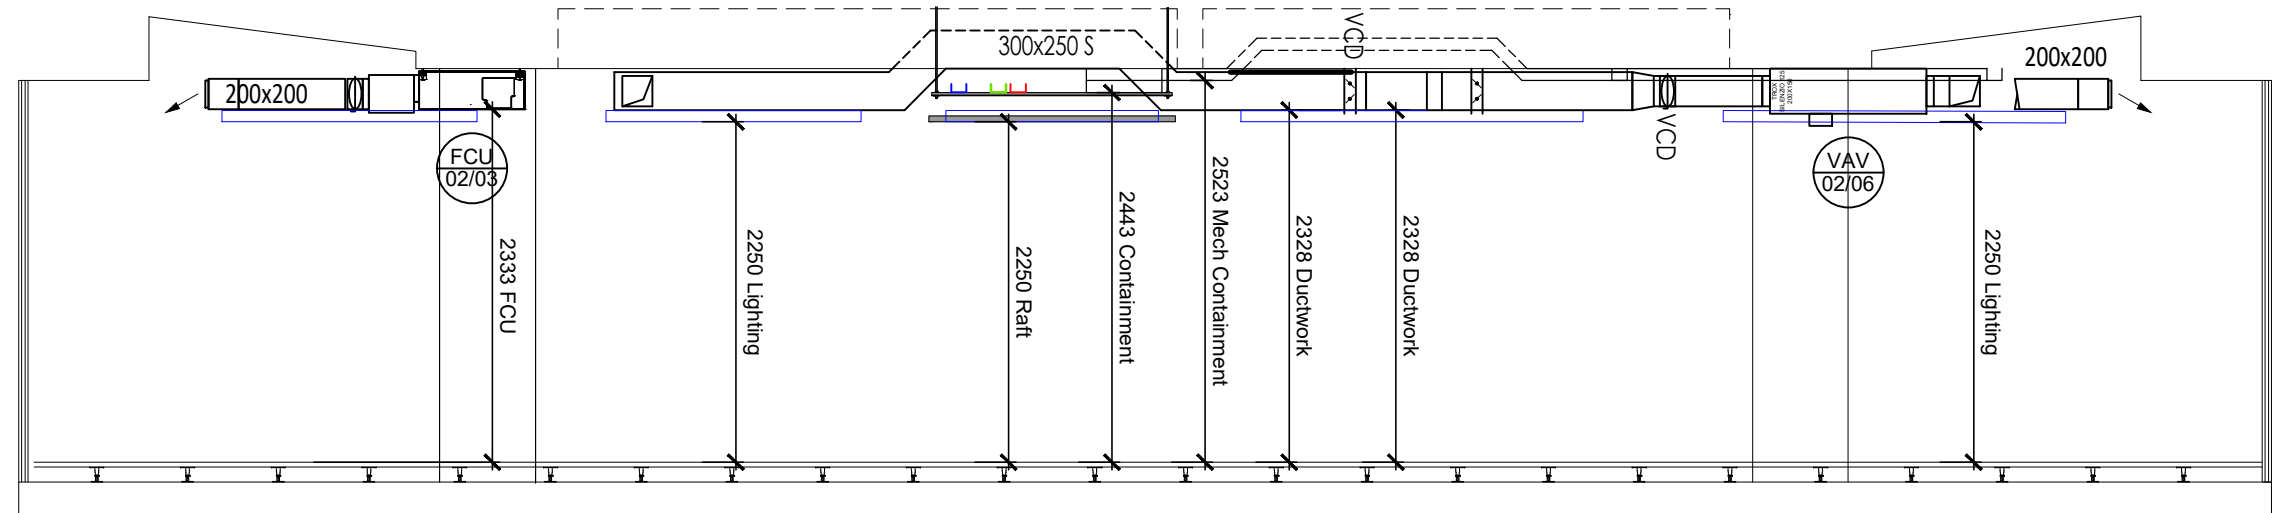


SECTION ON 'A' - 'A' Scale 1:50

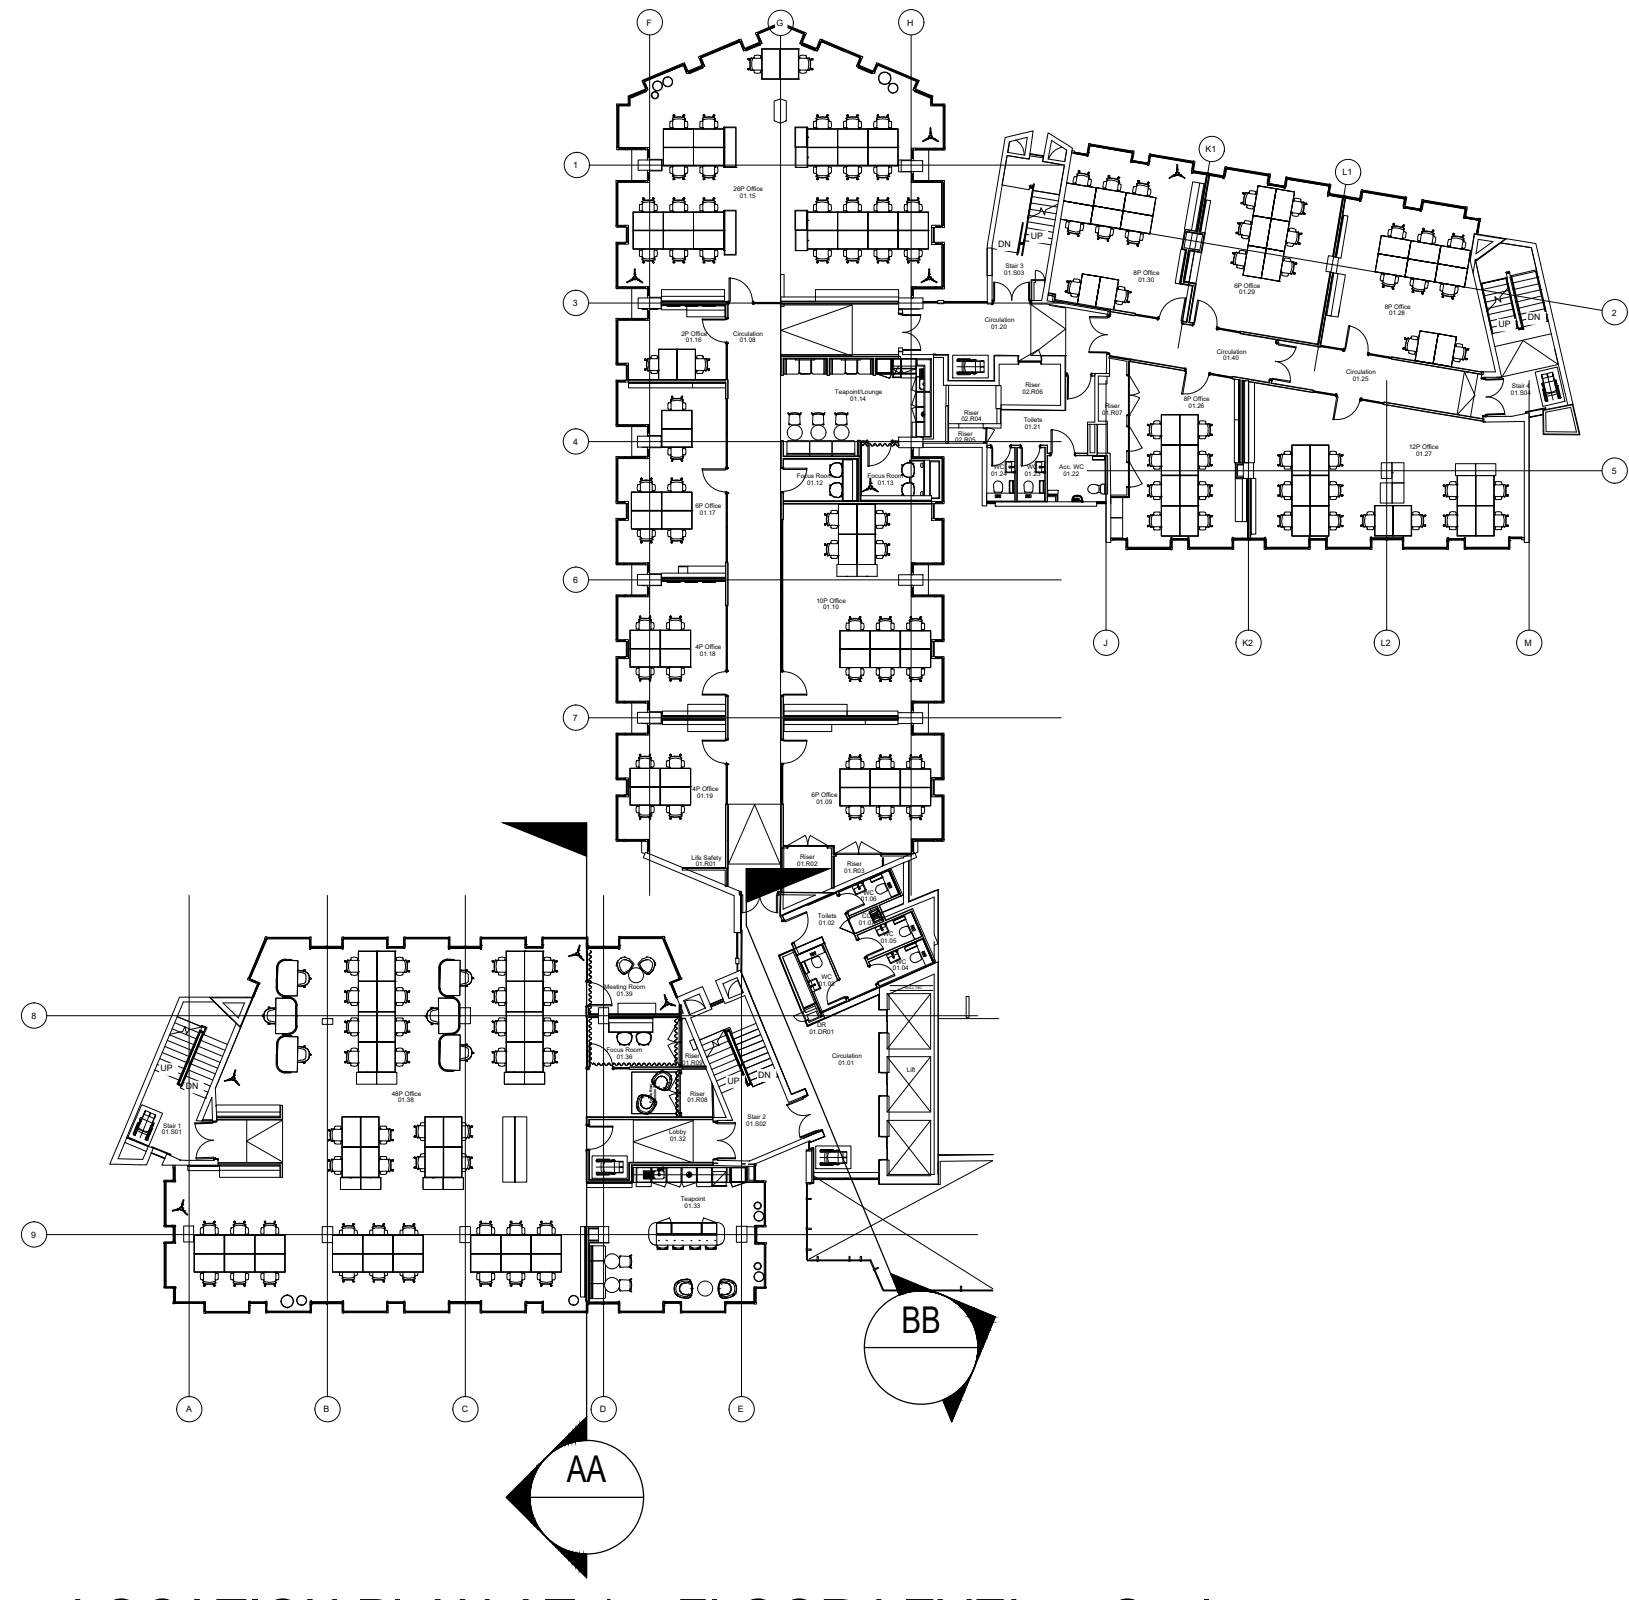

LOCATION PLAN AT 1st FLOOR LEVEL Scale nts

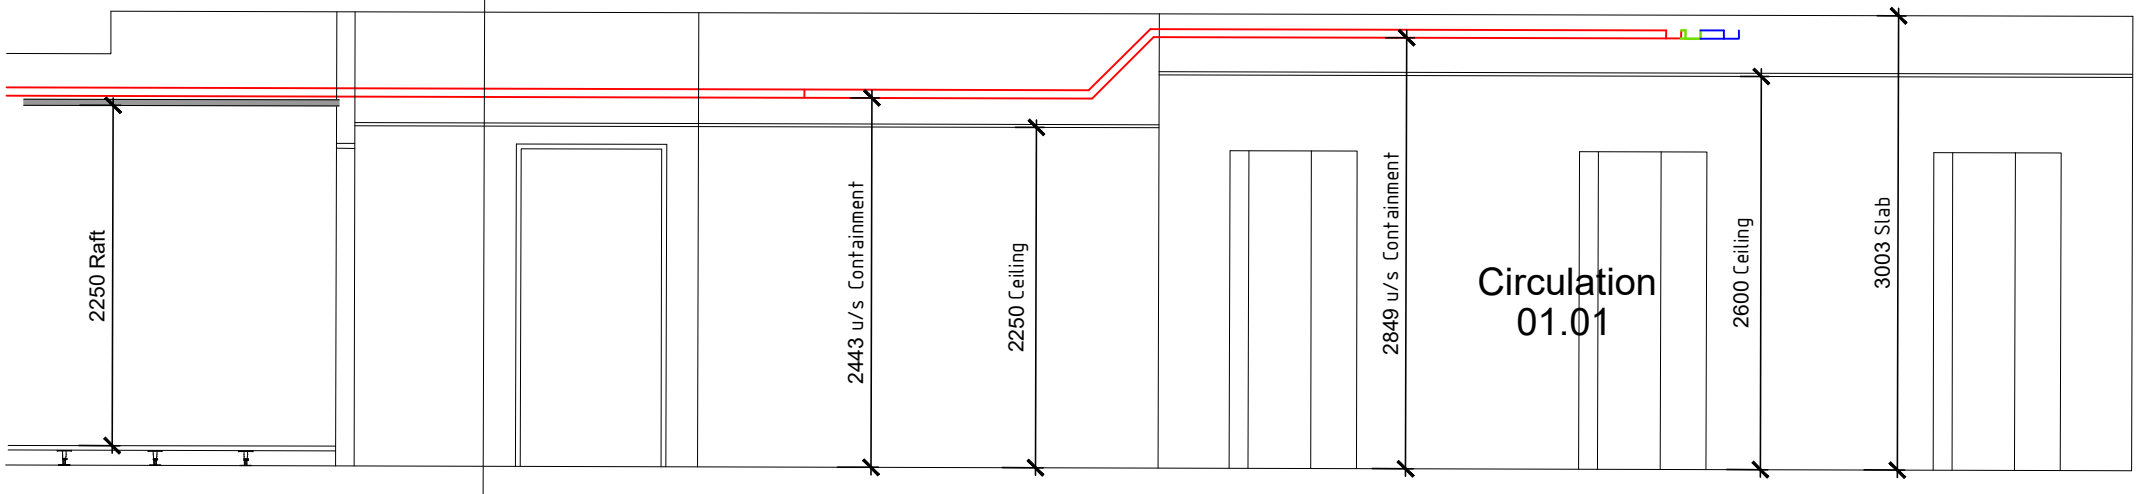

SECTION ON 'B' - 'B' Scale 1:50

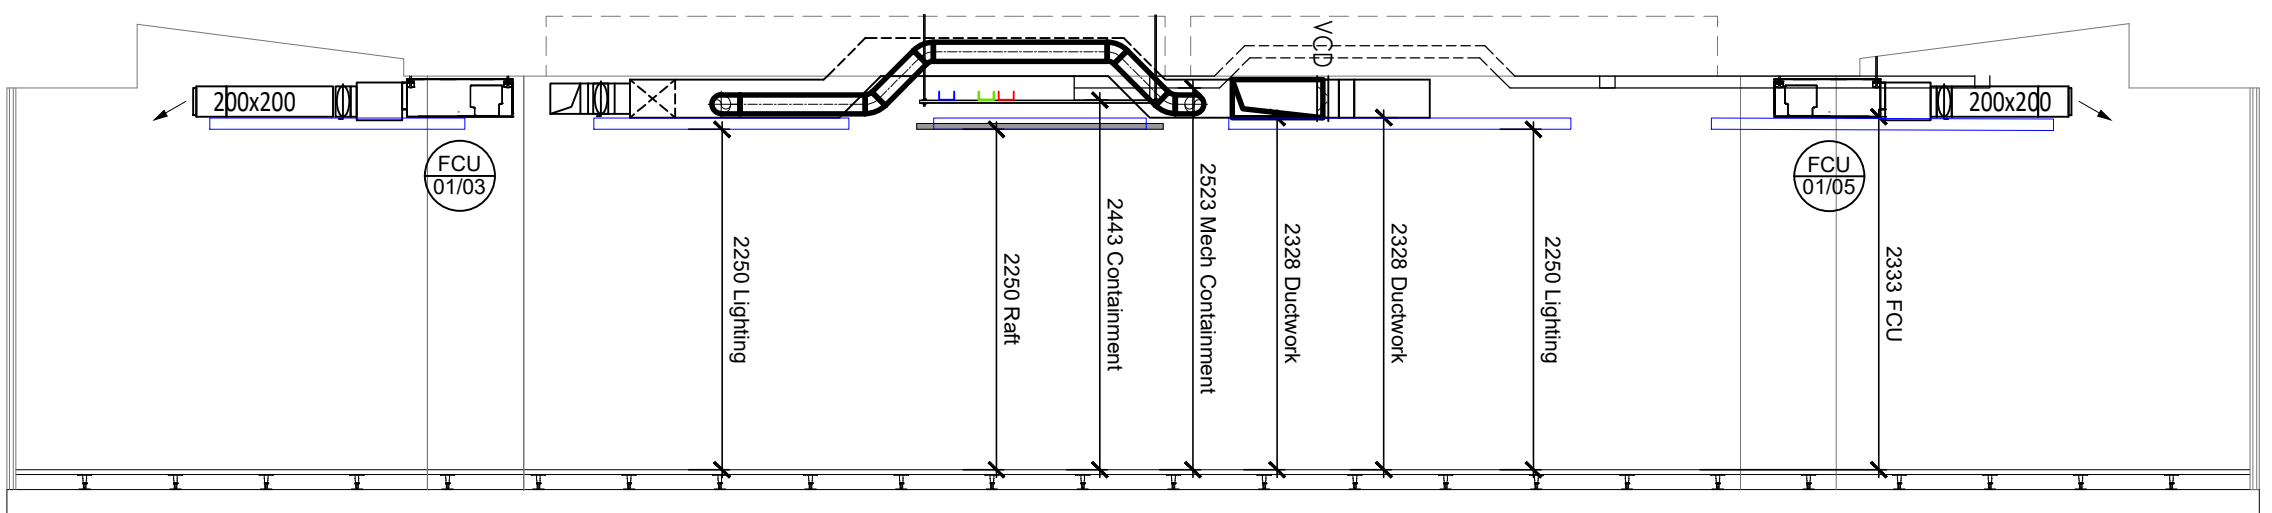

SECTION ON 'A' - 'A' Scale 1:50

- ELECTRICAL EQUIPMENT LEGEND
- FIRE ALARM BACKET
  - POWER BASKET
  - COMMS TRAY
- MECHANICAL EQUIPMENT LEGEND
- MITSUBISHI HWVF DUCTED FAN COIL
  - DUCT MOUNTED LINEAR GRILLE
  - VOLUME CONTROL DAMPER
  - VOLUME CONTROL DAMPER
  - ATTENUATOR
  - VAV - VARIABLE AIR VOLUME UNIT
  - SFO
  - SMOKE/FIRE DAMPER
  - AD
  - ACCESS DOOR
  - AC PIPEWORK TRAY
  - AC PIPEWORK
  - LEAK DETECTION SENSOR

ISSUED FOR APPROVAL

| Revision     | Description                                             | For Approval |
|--------------|---------------------------------------------------------|--------------|
| P1           | Revision description                                    | For Approval |
| Client       | Bruntwood                                               |              |
| Project      | Pall Mall Manchester                                    |              |
| Title        | Coordinated M+E Services Layout<br>King Street Sections |              |
| Drawn by     | P.S.                                                    |              |
| Checked by   | D.I.                                                    |              |
| Approved by  | S.K.                                                    |              |
| Scale        | 1:50                                                    |              |
| Sheet Size   | A0                                                      |              |
| Issue Date   | March24                                                 |              |
| Contract No. | CW1193                                                  |              |
| Drawing No.  | ME-59-XX-01                                             |              |
| Revision     | P1                                                      |              |



2nd Floor Spinnaker Court,  
31 Broadway, Salford,  
Manchester M50 2YR.