




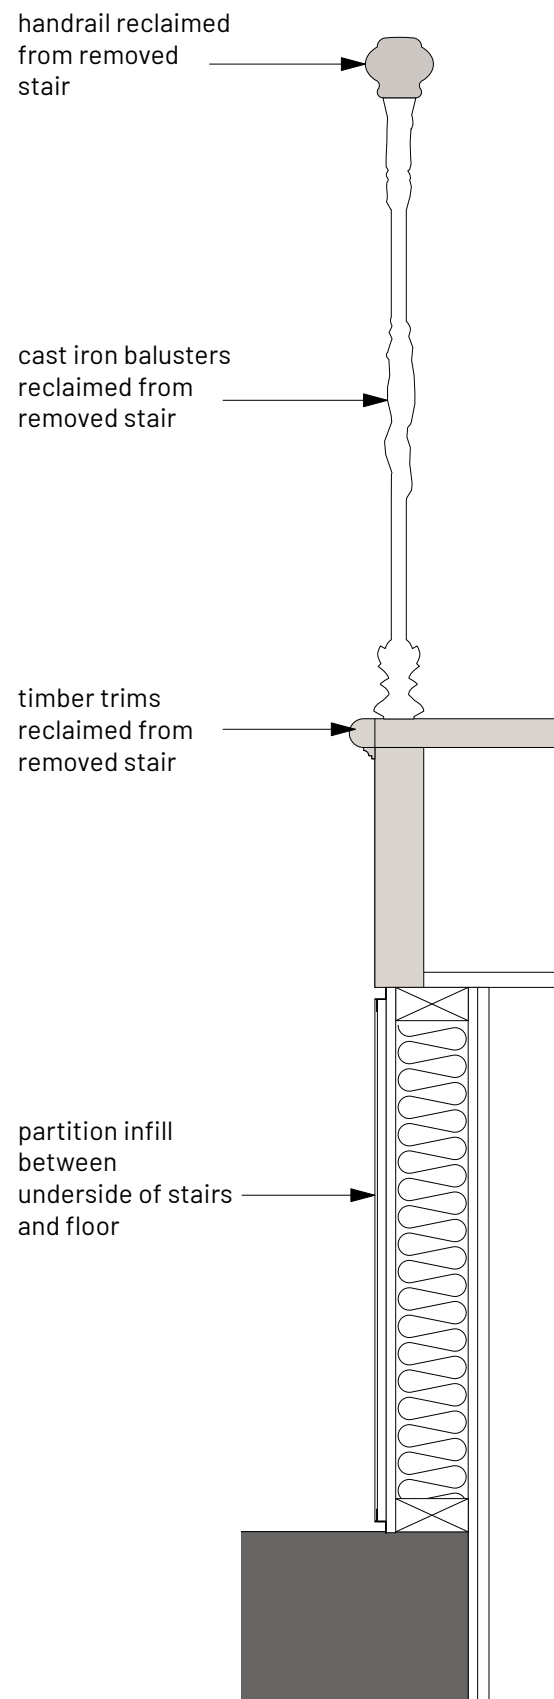


3 **Detail Section**
Scale: 1:10

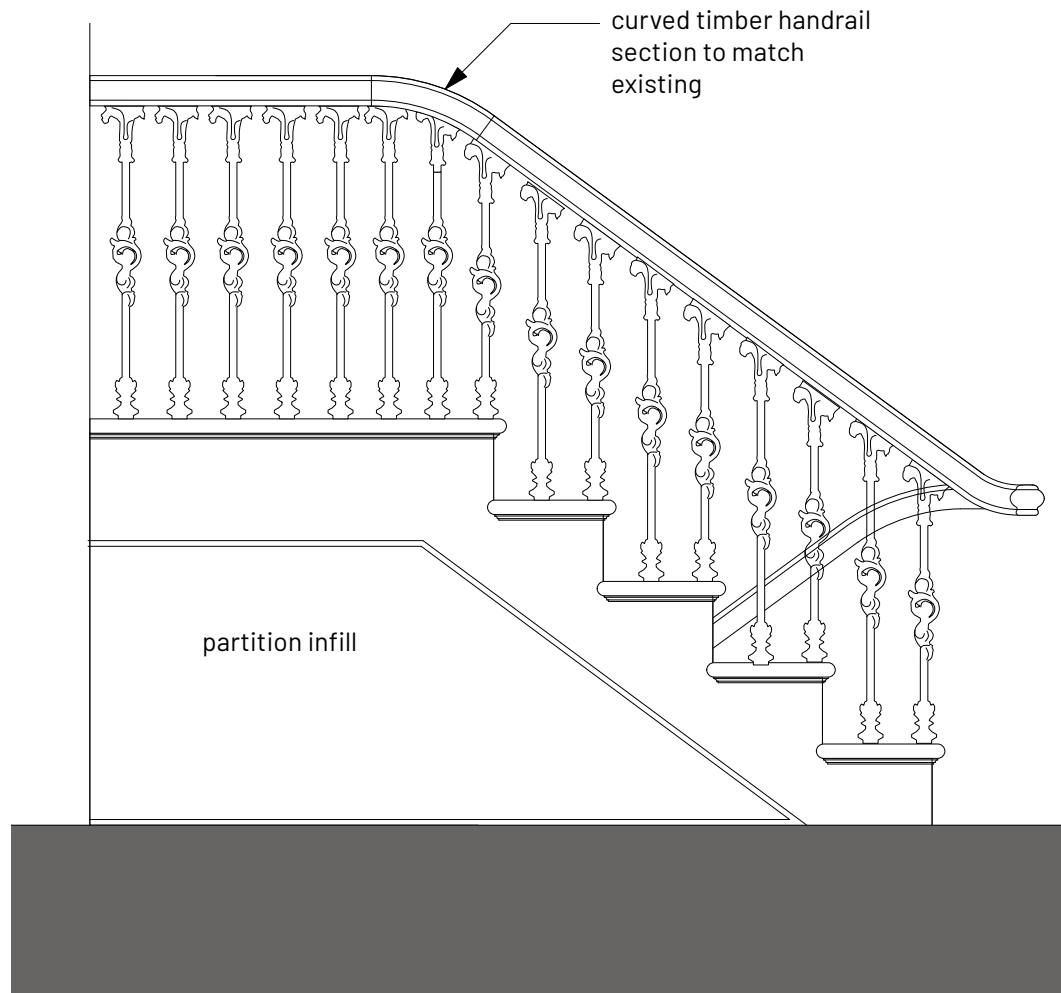

1 **Elevation A**
Scale: 1:20

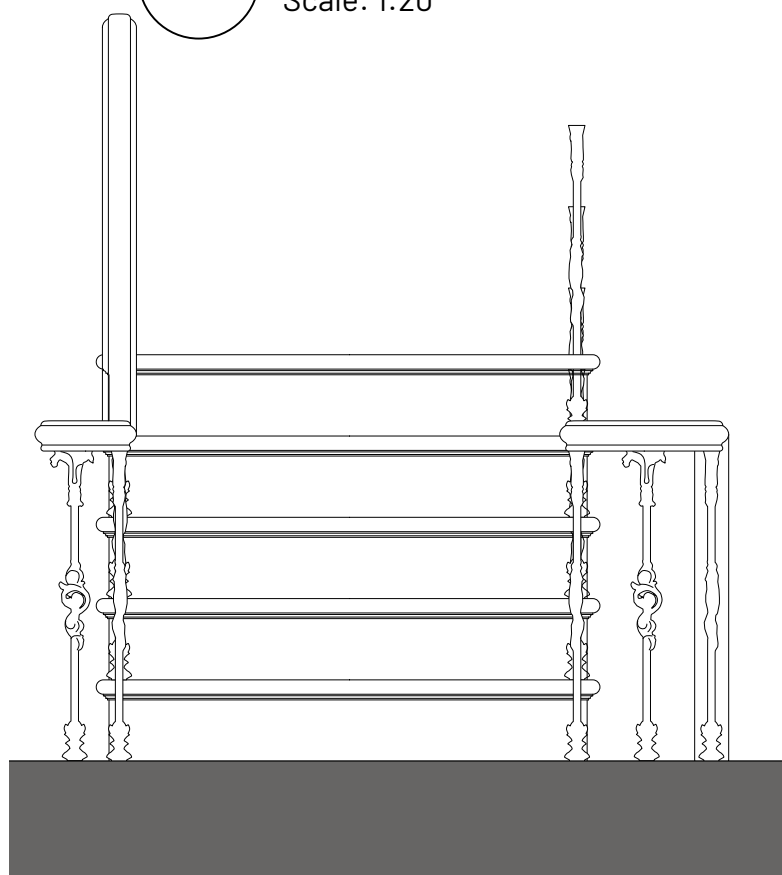

2 **Elevation B**
Scale: 1:20

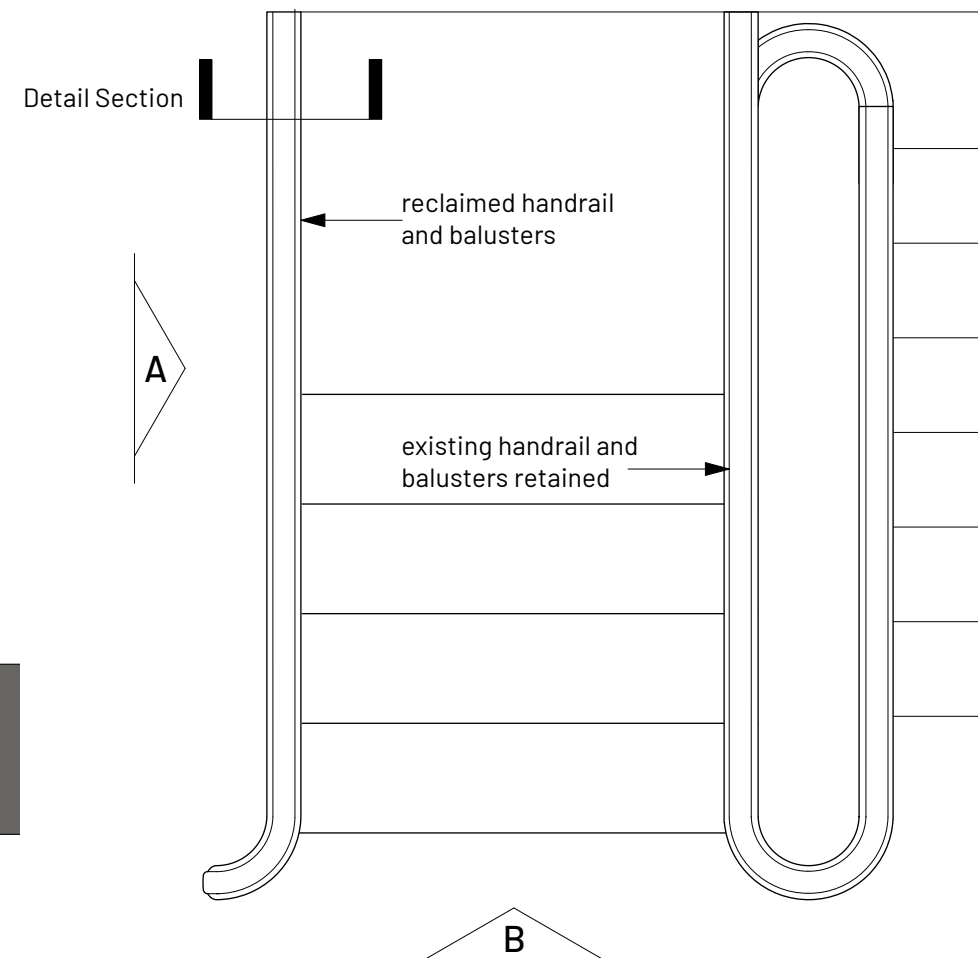

4 **Key Plan**
Scale: 1:20

REV	NOTE	DRN	CHK
	77 - 79 Mosley Street Manchester		

Third Floor Stair Details

PROJECT REF.	1995
DRWG NO.	P(423)
REVISION	
SCALE	1:10 @ A3
DATE 1st	April 24
DRAWN	PL

SK sketch E existing P proposed T tender C construction FI final issue

+44 161 236 0051
ARCHITECT@ATELIERMB.CO.UK

ATELIER.MB