



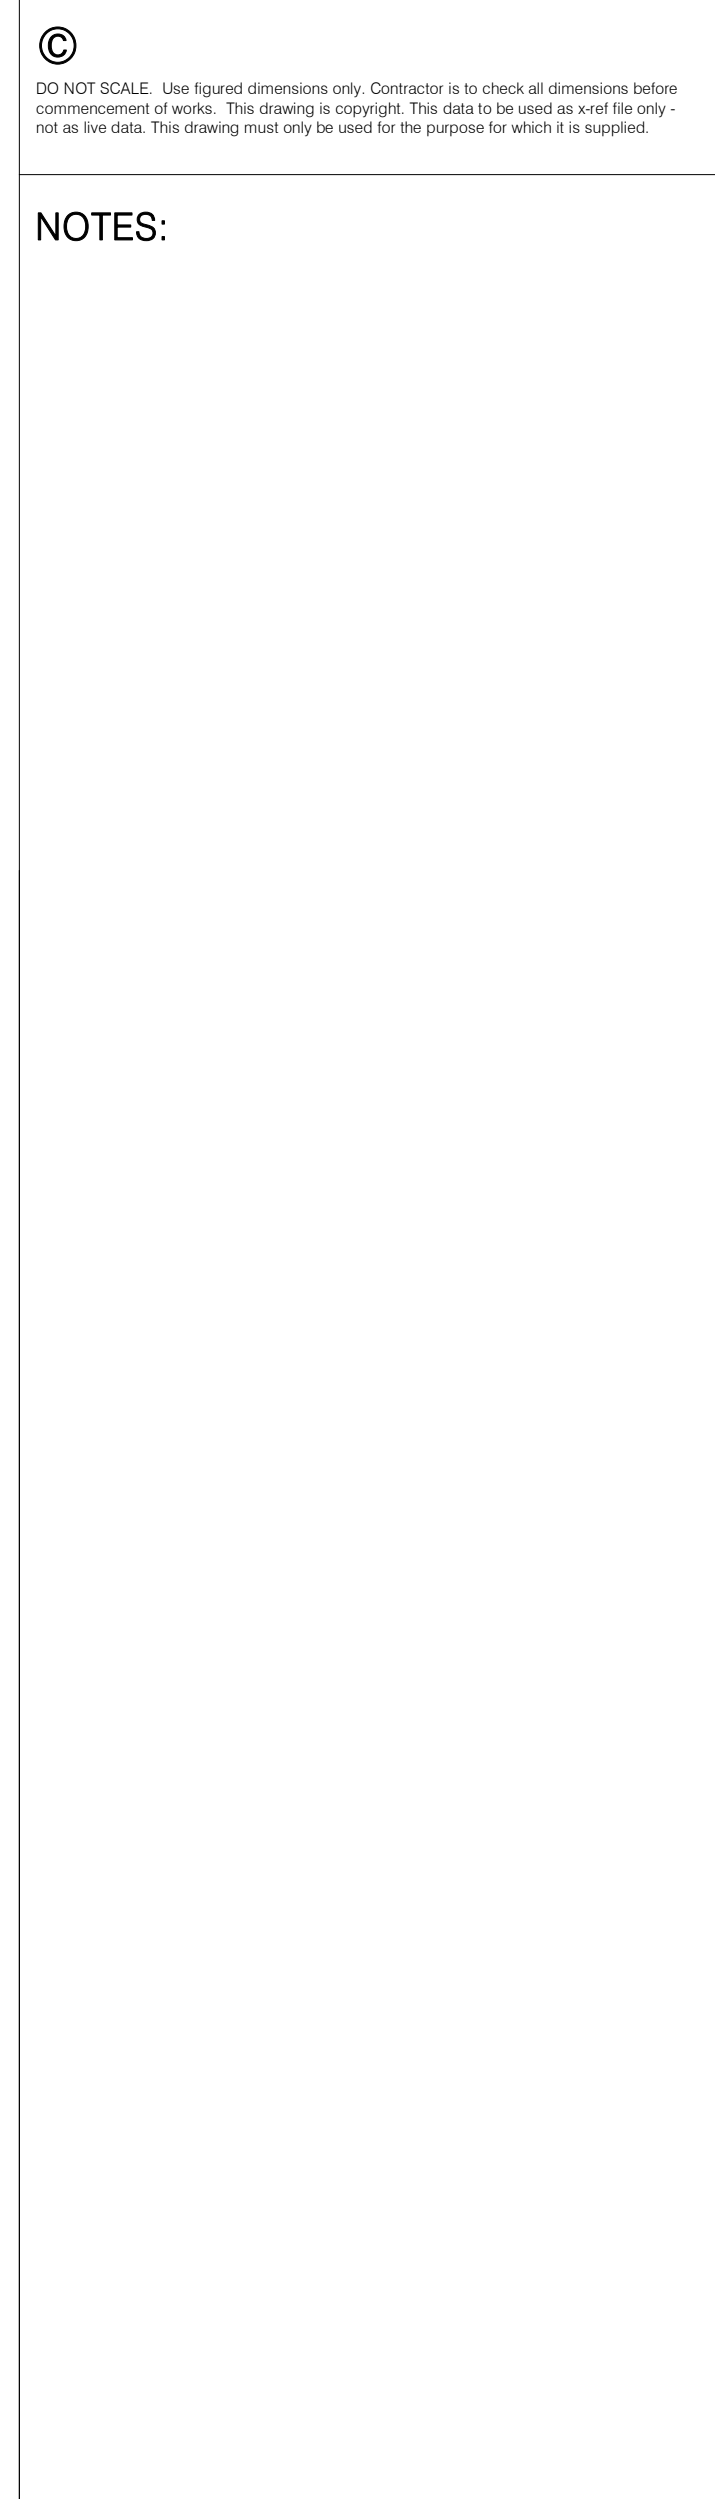

1 : 100



1 : 50

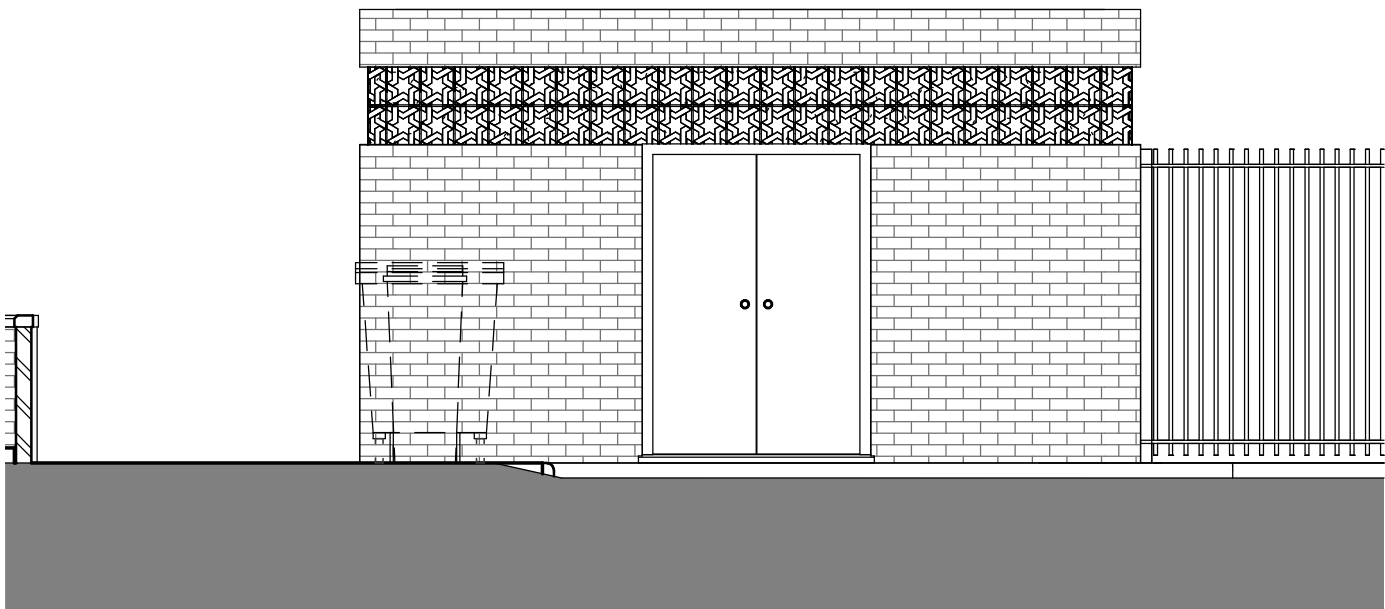

1 : 50

1 : 50

job title Al-Sunnah Mosque, Manchester			
Location		Winterford Road, Cheetham Hill, M8 9PB, Manchester	
drawing title Waste management			
author DR		date 20/11/23	
checker RH		date 20/11/23	
scale As indicated		paper size A1	
Project no. 3283	Cont. -	Seed drawing no. D02	Rev. B