




1 Existing South Elevation

1 : 200




2 Existing East Elevation

1 : 200

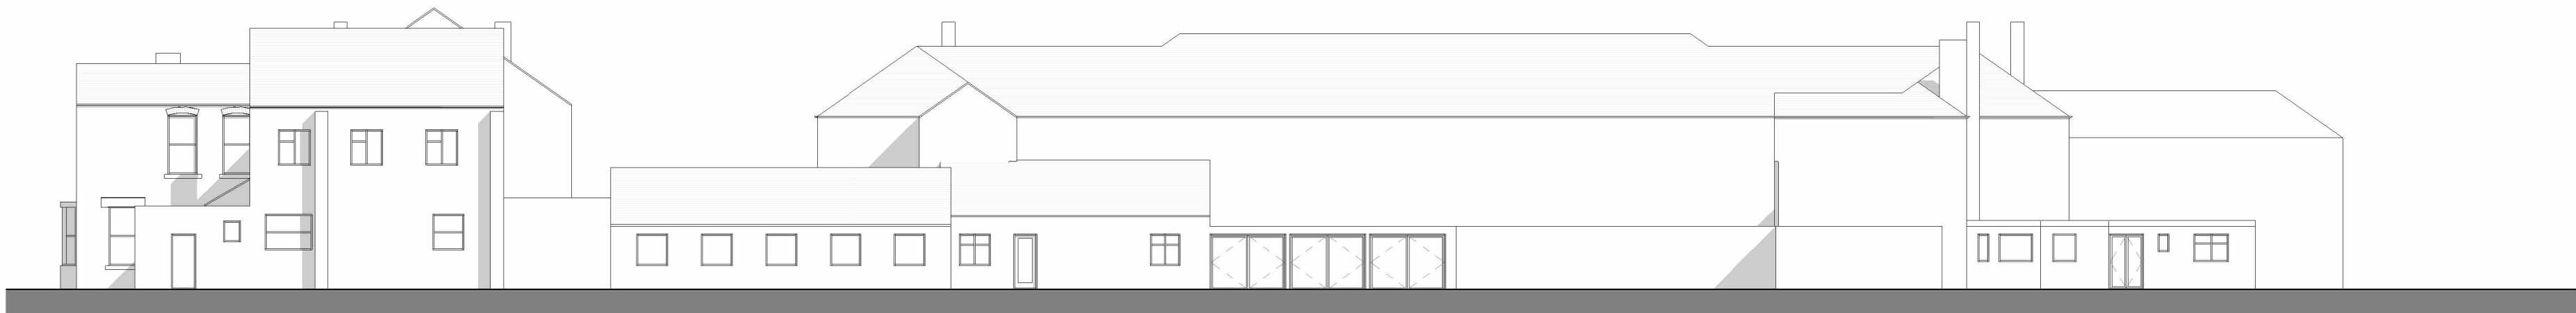

3 Existing North Elevation

1 : 200

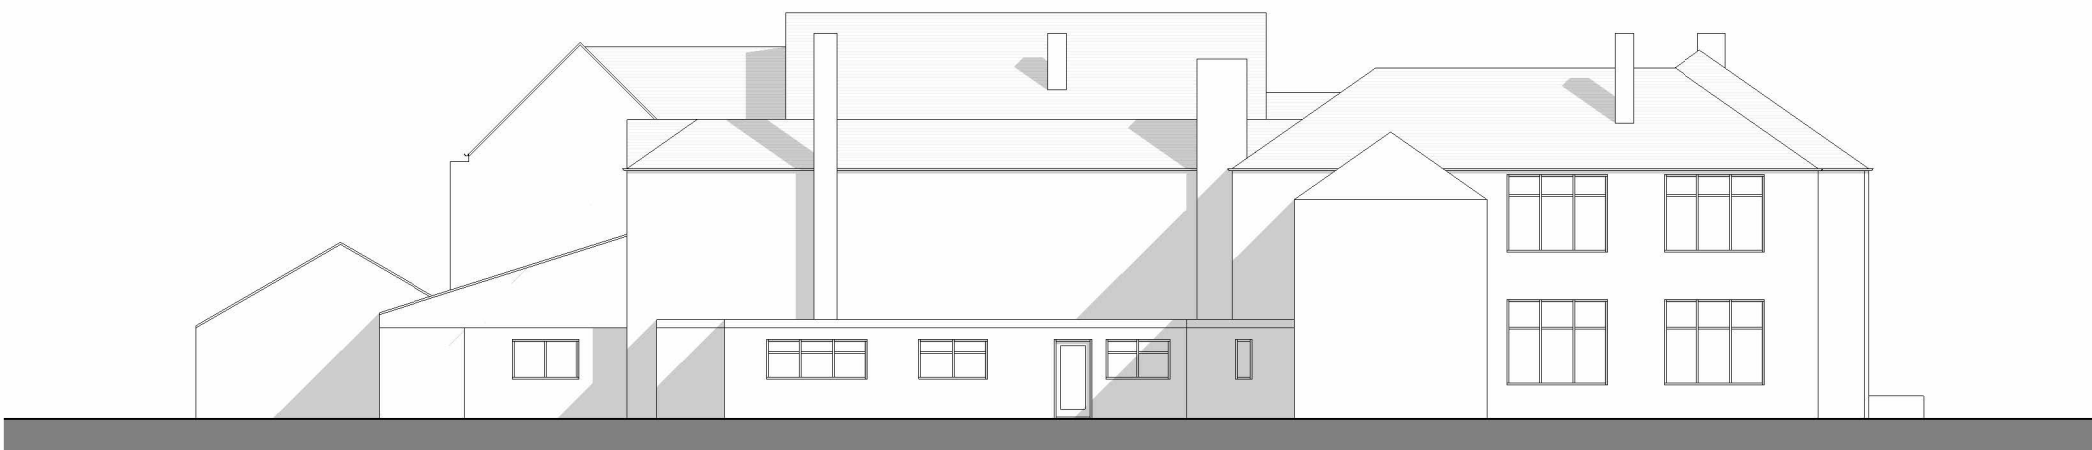

4 Existing West Elevation

1 : 200