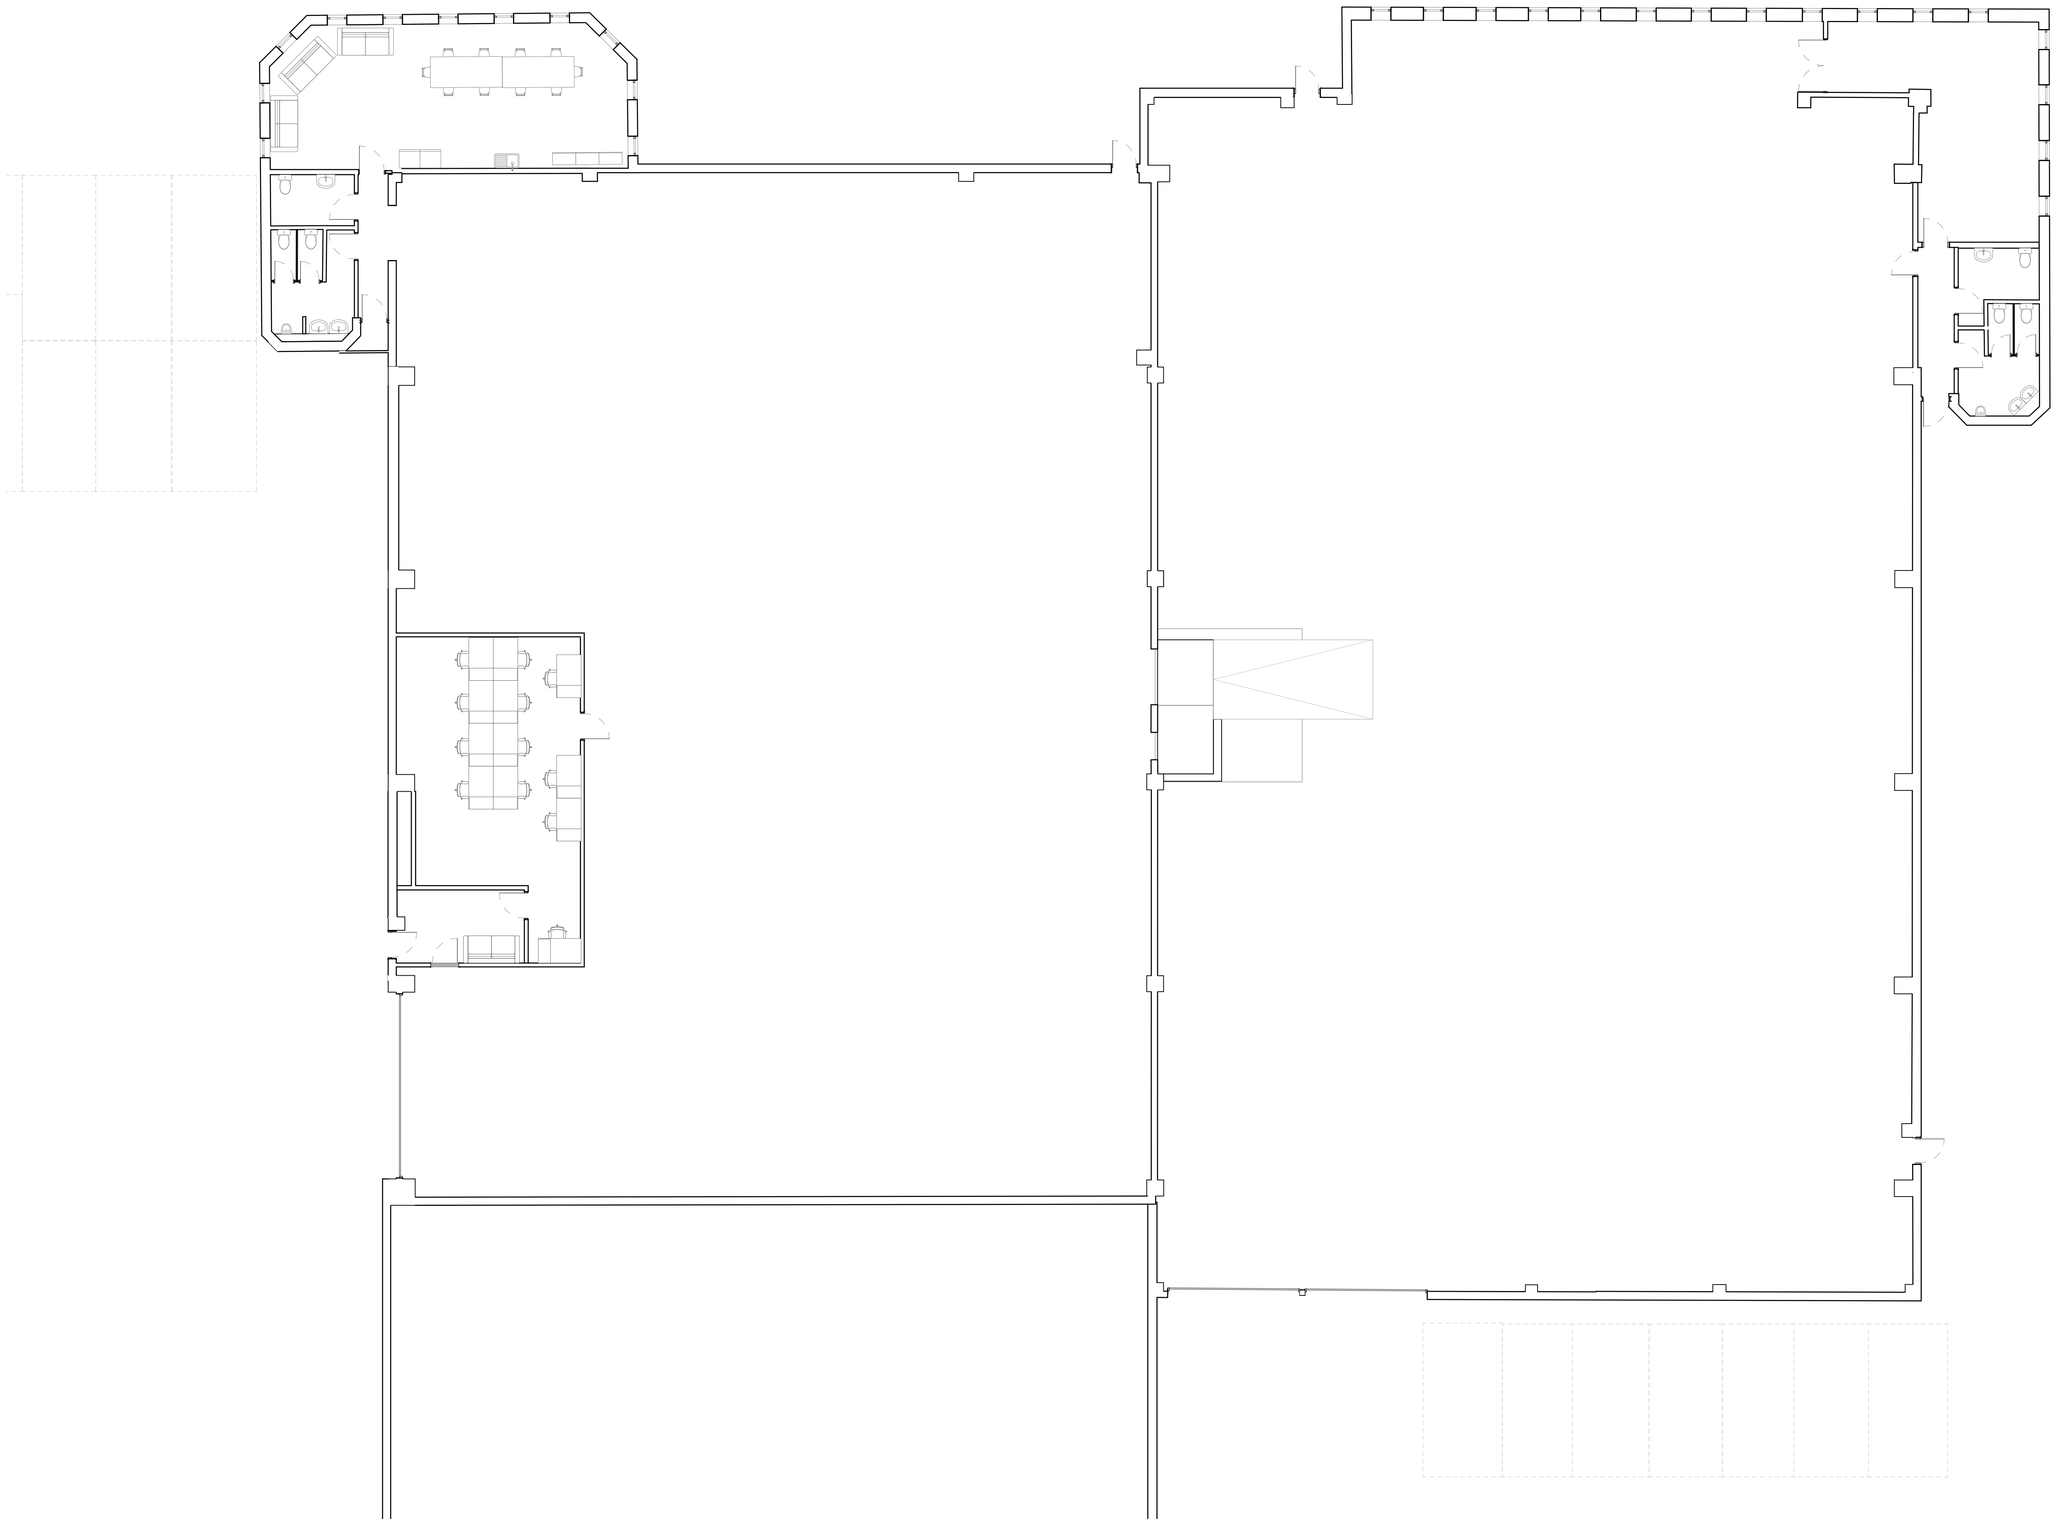


GF-Ground Floor
1:100

0 1 2 3 4 5 6 7 8 9 10

N

Disclaimer:

This drawing is subject to copyright ©, and is the property of AT Architects Limited and must not be copied in whole or in part without their written permission. This drawing should be read in conjunction with all the appropriate consultants design drawings, together with any other AT Architects Limited drawings and the appropriate specification as issued. No liability will be accepted for any amendments made to this drawing by third/other parties.

This drawing must not be scaled. The contractor is to report all dimensional discrepancies, errors or omissions to AT Architects Limited prior to commencing construction works. The Contractor should also check and verify all building levels, site positioning, services, sewers, drains etc., prior to commencing any works, and notify AT Architects Limited of any discrepancies or inaccuracies accordingly.

Checked by:

#Contact Full Name

Revisions:

Layout Modified by	Change Name	Transmittal Set Date
		06/12/2024

RevID	Transmittal Set Name	Transmittal Set Date	Transmitted By
01	Initial Issue	06/12/2024	ChristianDaCosta

ArchiCAD

Project:
Refurbishment
Unit 7 & 8
Ringway Trading Estate
Manchester
M22 5LH

Client:
Hertz UK Ltd

Drawing Title:
Existing Plans

Date:
06/12/2024

Purpose of Issue:
Survey

Drawn by: CD
Scale: 1:100, 1:50
Size: A1

Drawing No: 1858-0200-01
Rev:

Survey

ATARCHITECTS