


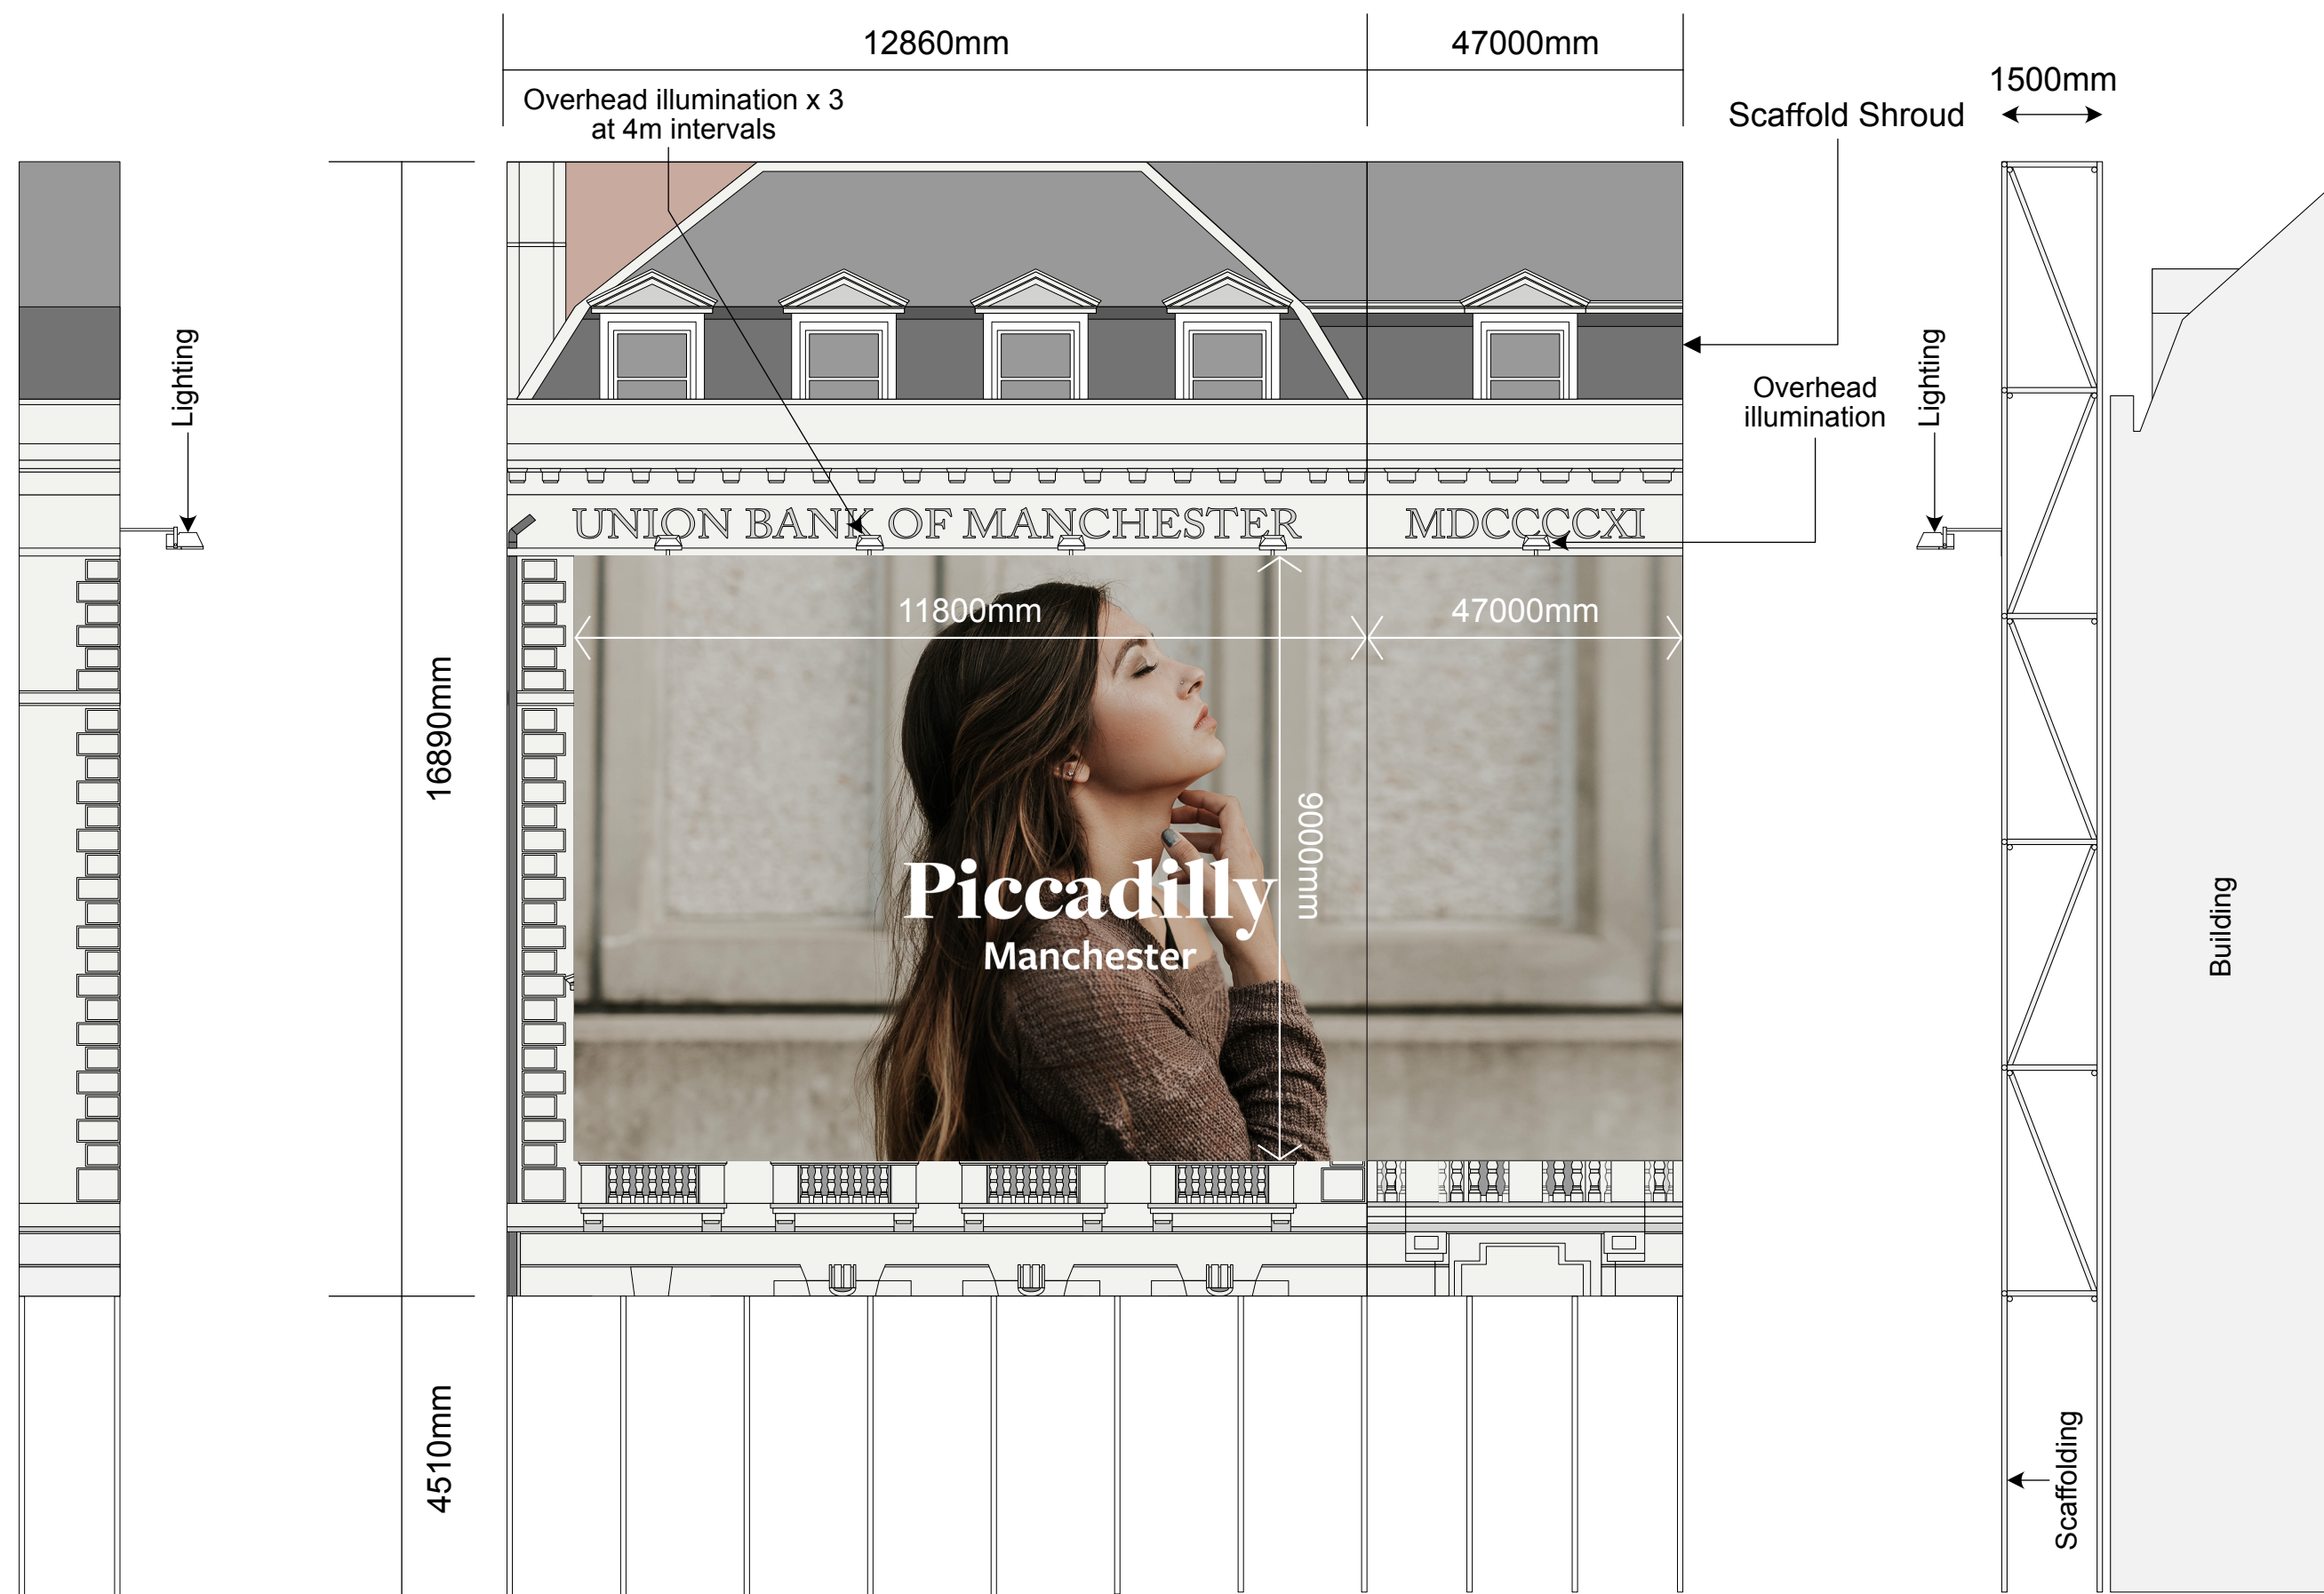

STANDARD SPECIFICATION 1

PICCADILLY ELEVATION

CORNER