



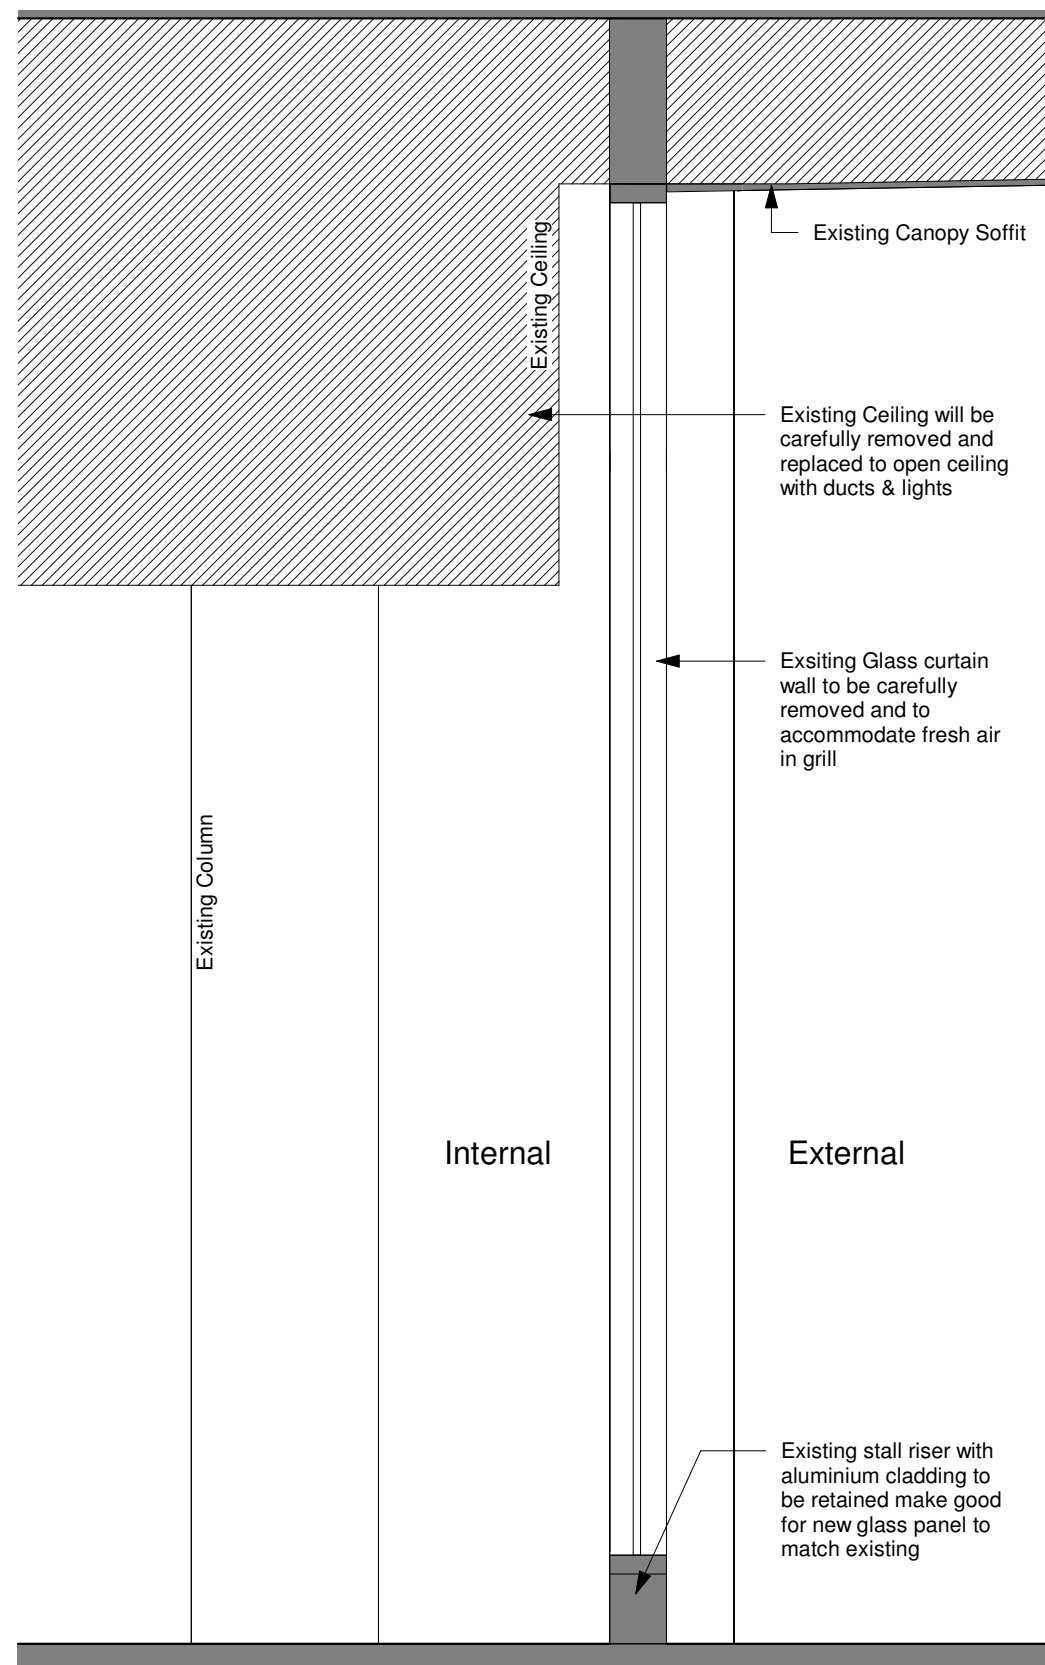


1 Existing shopfront section 2
1:10 @ A1, 1:20 @ A3

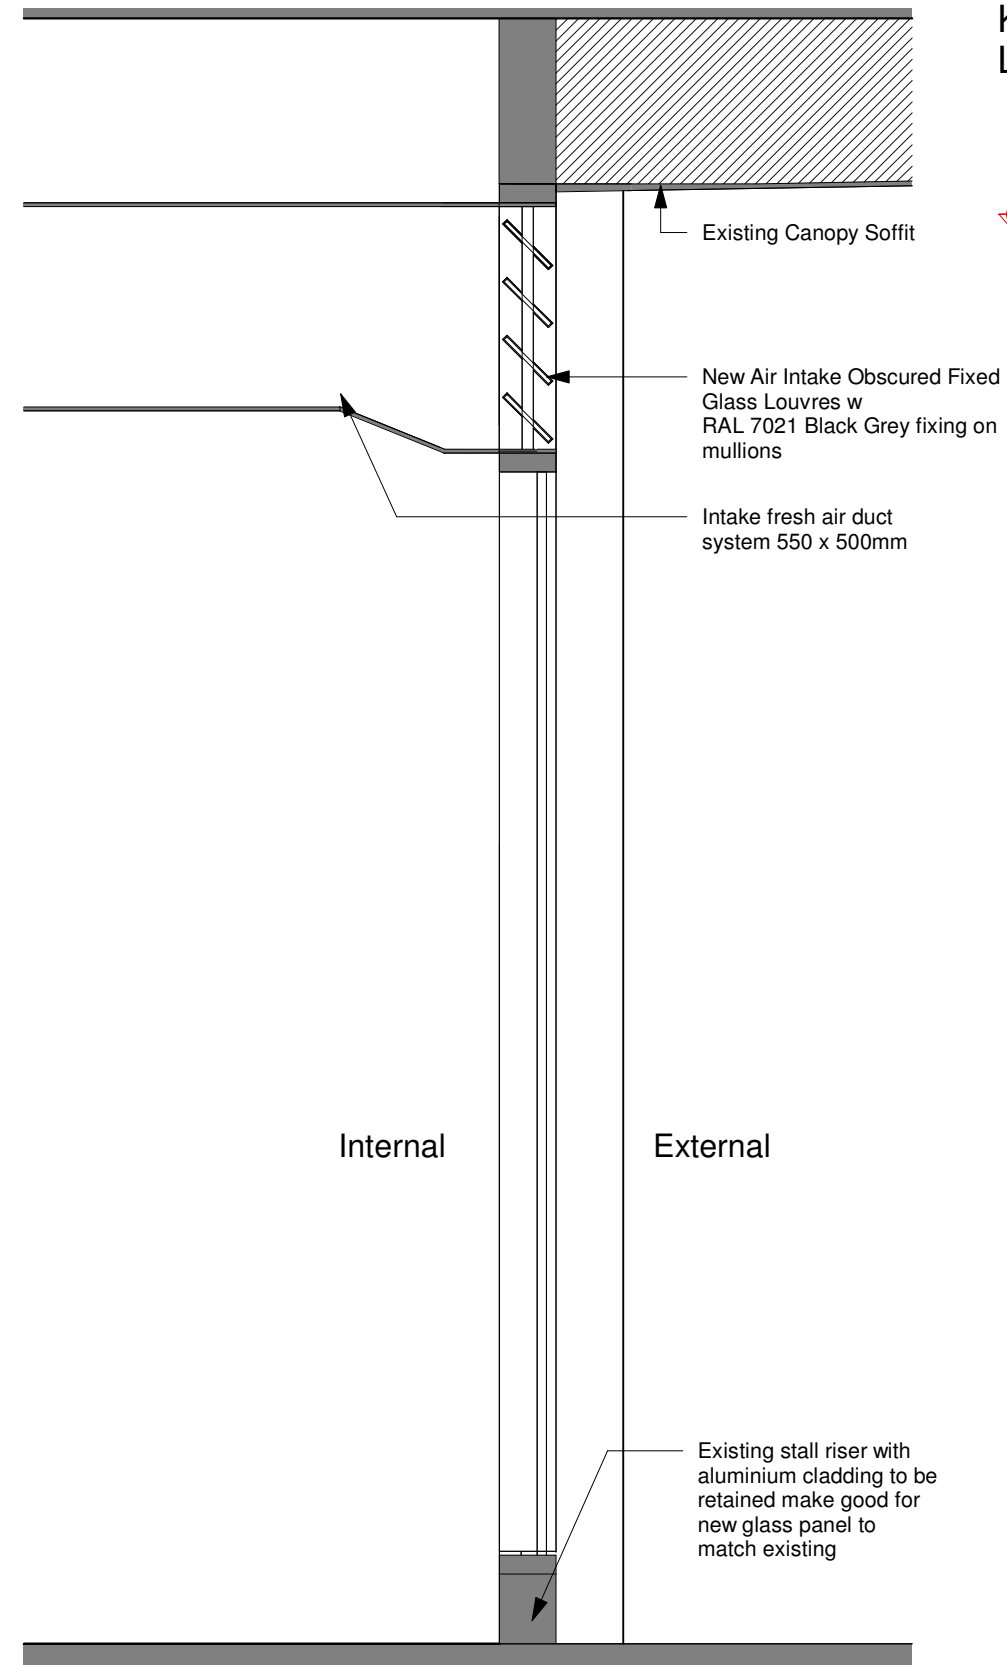

2 Proposed Shopfront Louver Section 2
1:10 @ A1, 1:20 @ A3

Key plan for Louver Control Section

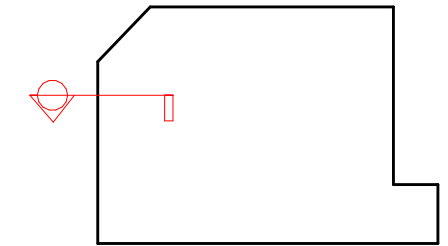

Scale 1:10 @ A1 Scale 1:20 @ A3 0 2.0M