




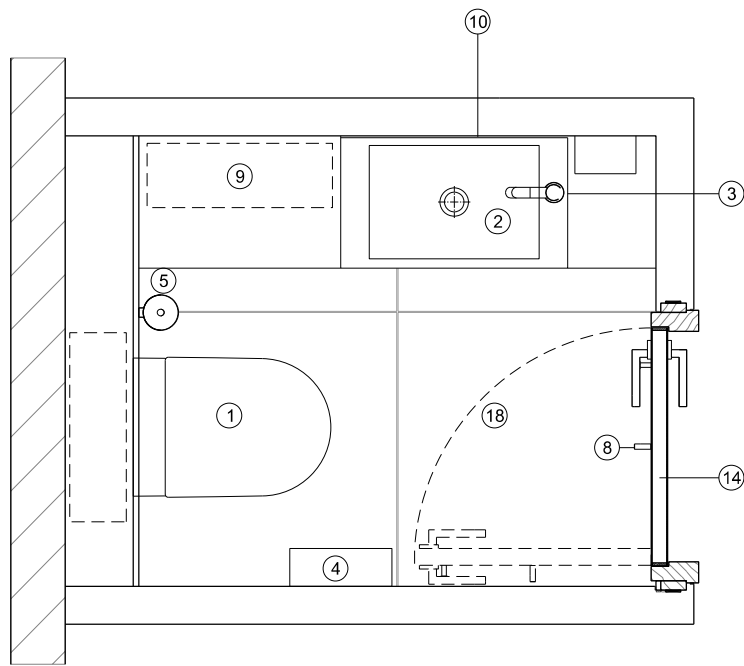


PLAN

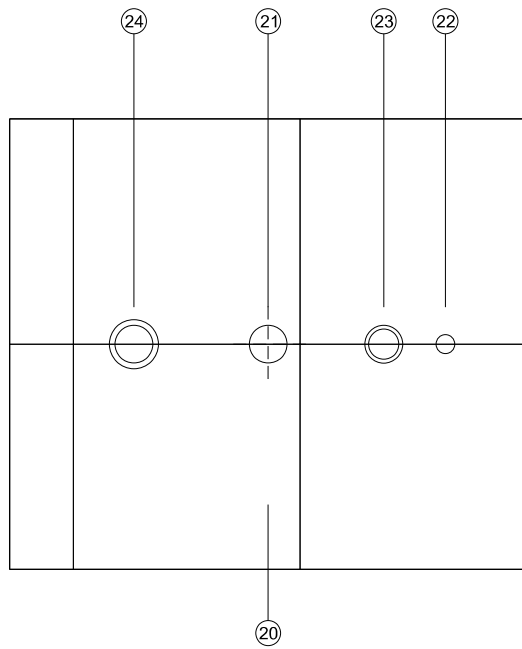


REFLECTIVE CEILING PLAN

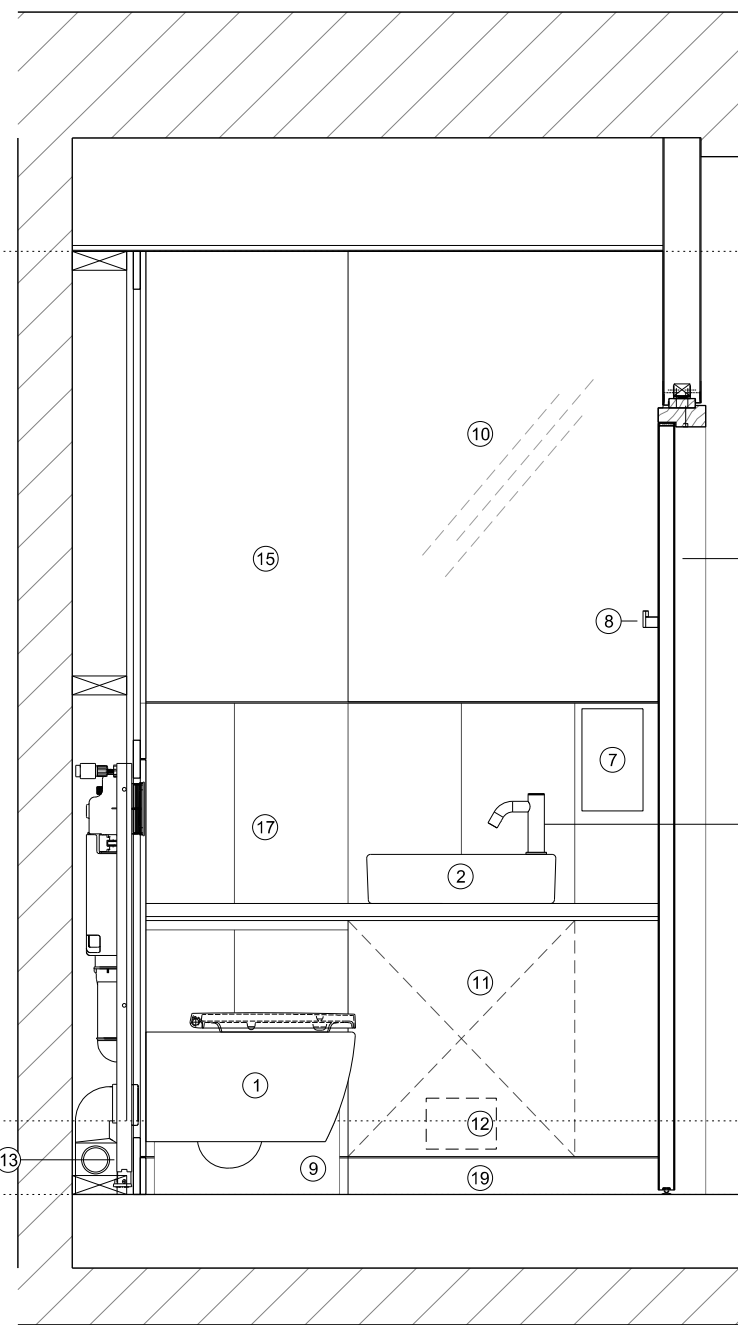


SECTION 01

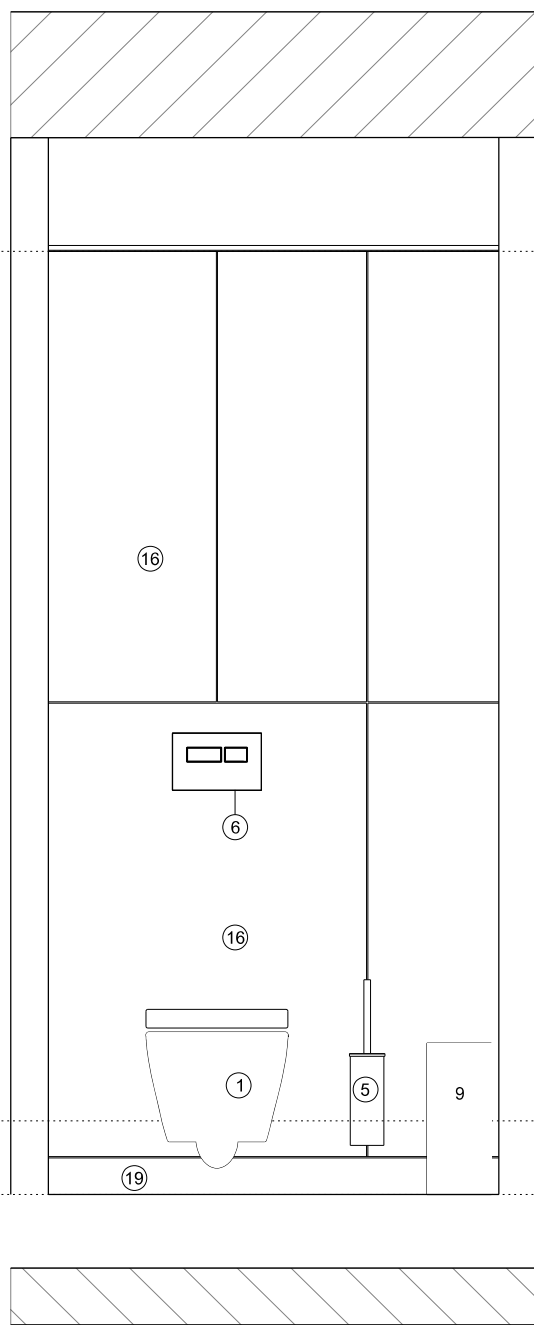

SECTION 02

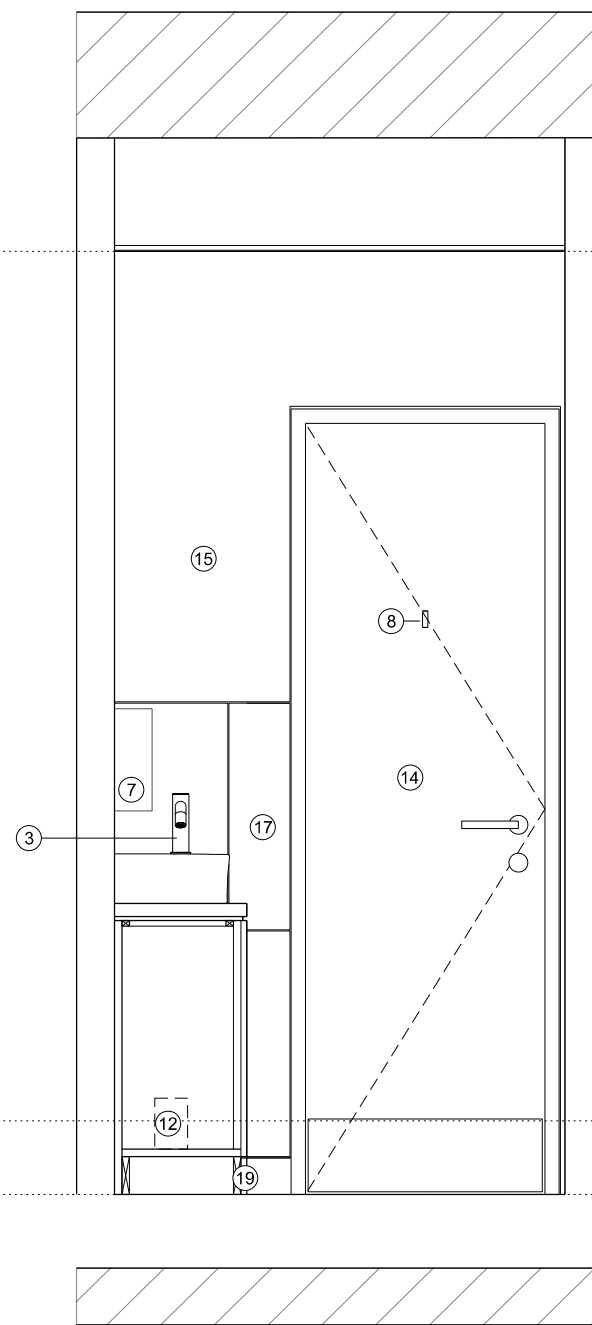

SECTION 03

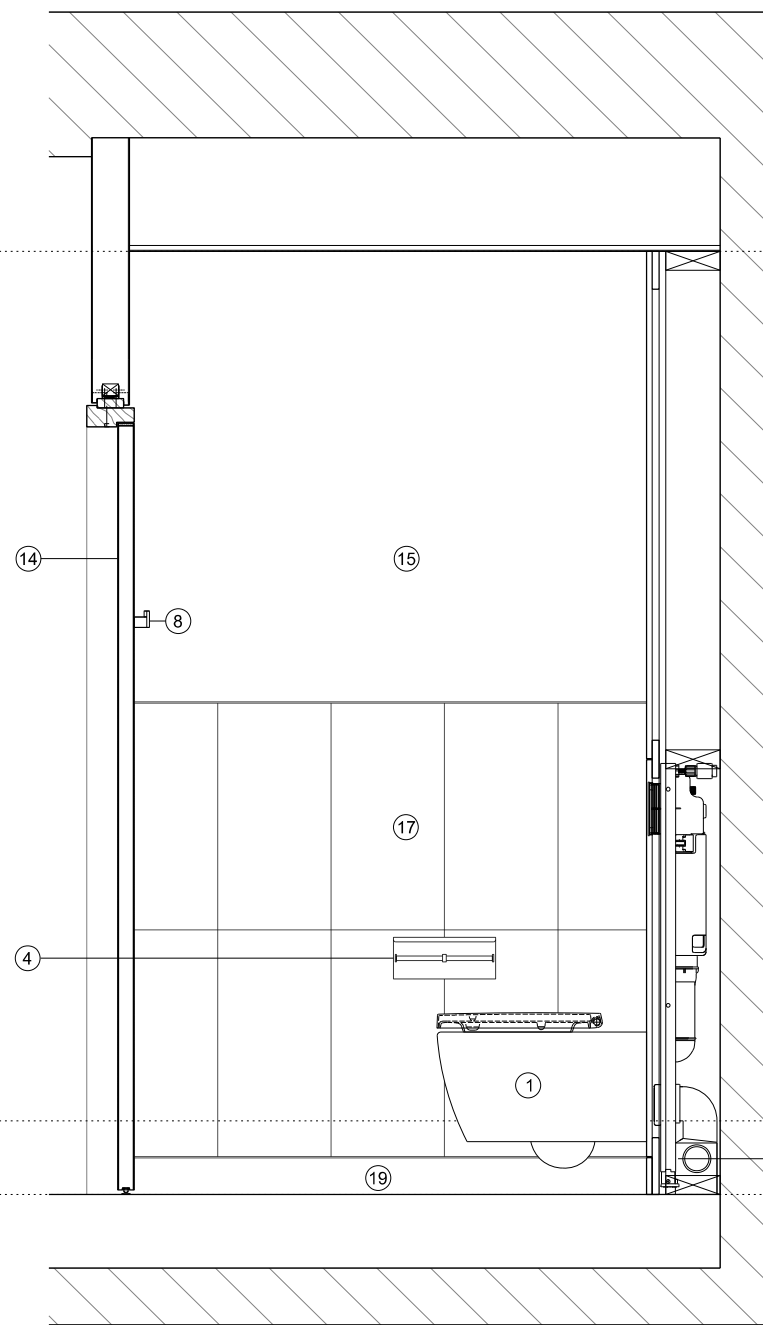

SECTION 04

PROPOSED CEILING LEVEL

EXISTING FFL

PROPOSED FFL

NOTES / REVISION

MATERIALS KEY

- WC
- HANDWASH BASIN
- TAP
- TOILET ROLL HOLDER
- TOILET BRUSH SET
- FLUSH PLATE
- HAND DRYER
- ROBE HOOK
- SANITARY BIN
- WALL MOUNTED MIRROR
- VANITY UNIT WITH ACCESS PANEL W/HEAVY DUTY BUTTON FIXING
- INSTANTANEOUS WATER HEATER
- FOUL DRAINAGE CONNECTION
- LAMINATE FACED DOOR
- WHITE PLASTER
- WALL PANEL
- CERAMIC TILE WALL FINISH
- INTERNAL PORCELAIN TILE
- TILE SKIRTING
- FLOOR FINISH
- SUSPENDED LAY IN GRID CEILING
- DOWNLIGHT
- PASSIVE INFRARED SENSOR
- VISUAL ALARM DEVICE
- EXTRACT FAN

0	250	500	1000	
PROJECT ROYAL LONDON HOUSE, DEANSGATE, MANCHESTER				
CLIENT AM ALPHA				
TITLE PROPOSED 5TH FLOOR CORE TYPICAL WC				
SCALE 1:20@A1 1:40@A3			DATE AUGUST 2024	
JOB No 1573		DWG No AL(05)5982		REV
ISSUE FOR PLANNING				

JB+CO ARCHITECTS
+ DESIGNERS

Jeffrey Bell Architects
3 Cobourg Street
Manchester
M1 3GY