


KEY PLAN
1:500 @ A3

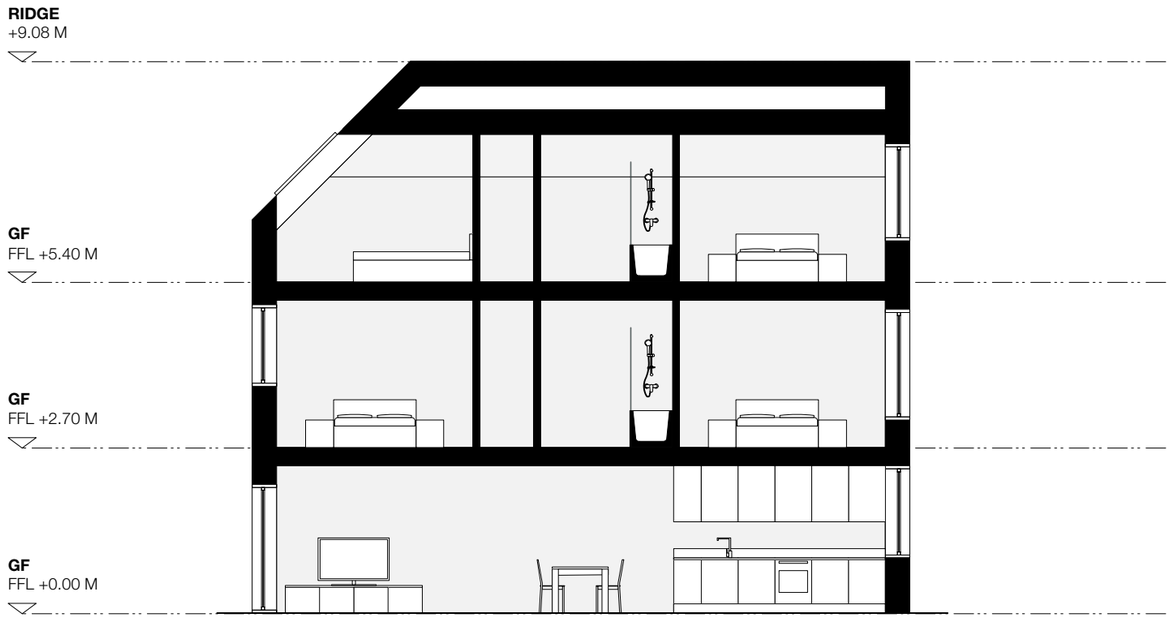

PROPOSED SECTION AA [HOUSE TYPE 3A]
1:100 @ A3

SECTION AA
1:100 @ A3

PLANNING

© Copyright Ollier Smurthwaite Architects

REVISION	DATE	DESCRIPTION

CLIENT: VIEWS
PROJECT: LONGSIGHT CRICKET CLUB
ADDRESS:
DRAWING TITLE: SECTION AA
SCALE: 1:100 @ A3 **DATE:** AUGUST 2024
DRAWING NO: A795_P_400

OLLIER SMURTHWAITE ARCHITECTS
40 King Street, Manchester, M2 6BA
T 0161 883 0838
F 0161 883 0839
E mail@olliersmurthwaite.com