
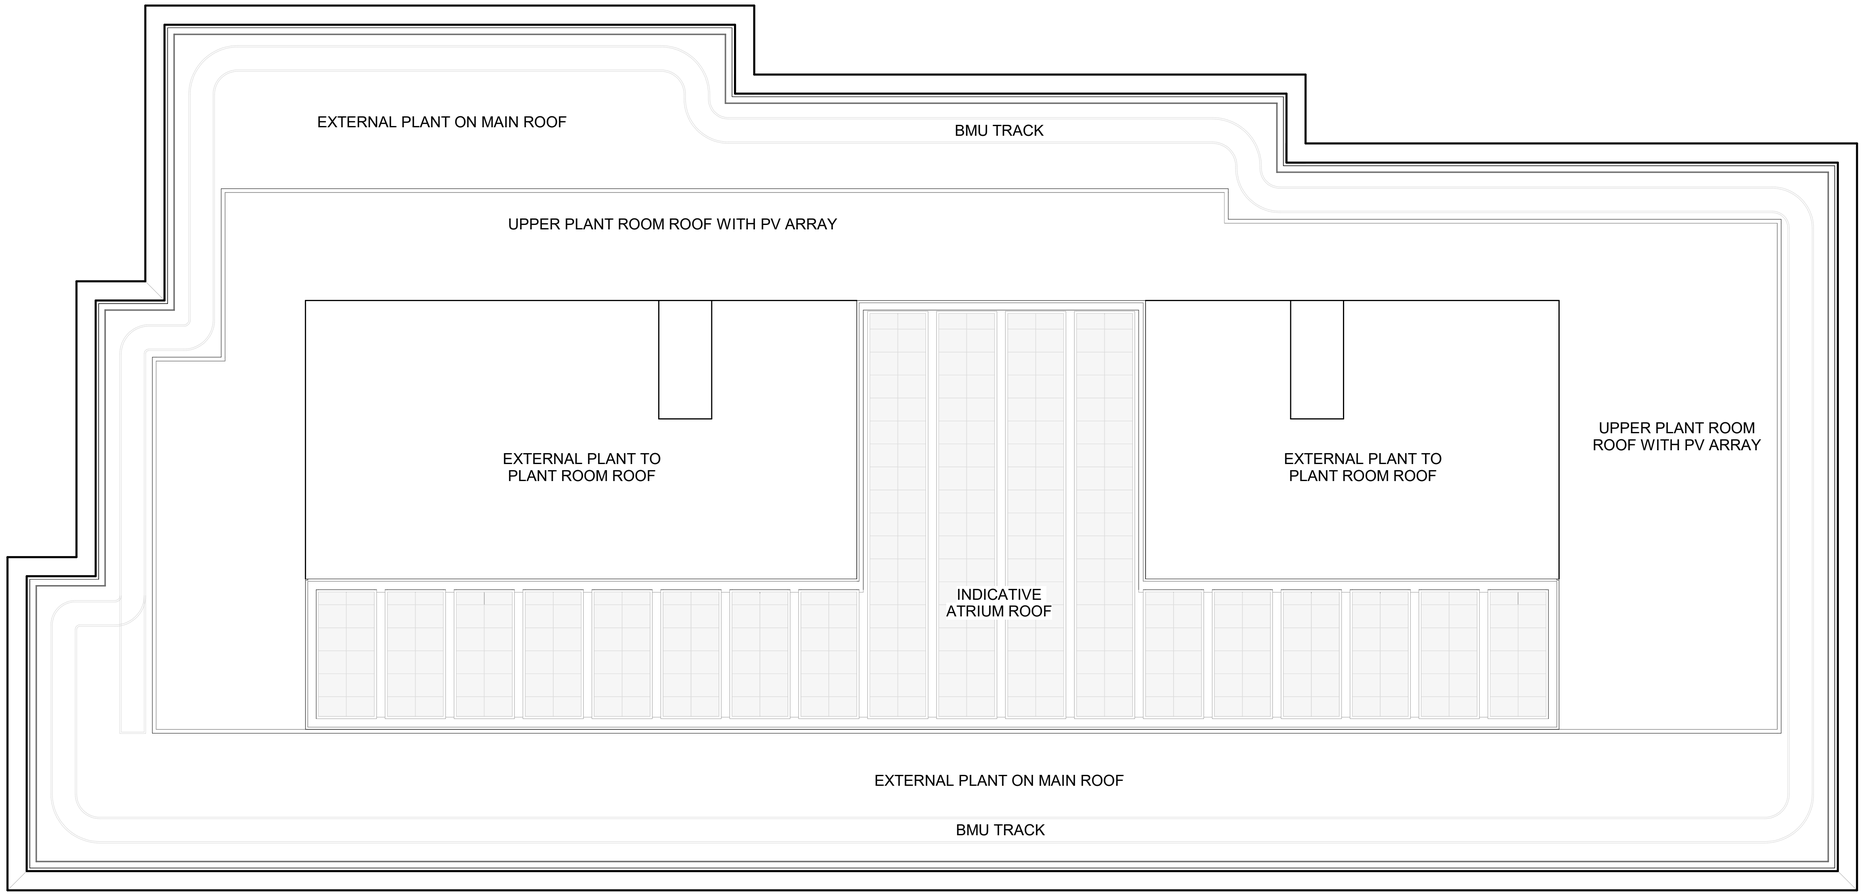


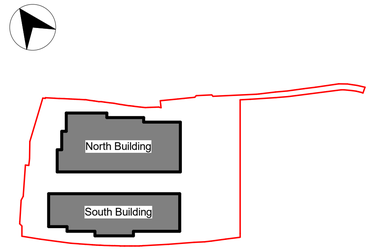

Scale 1 : 200

0 4 10 20 m

General Notes

1. This drawing and its contents have been prepared to support, and are intended solely as information, for the Manchester Digital Campus planning application.
2. This drawing is to be read in conjunction with the Design and Access Statement and other documentation provided as part of this planning application.
3. This drawing is to be viewed or printed at scale shown.
4. The design has been based on current services information/surveys available

Government Property Agency

AtkinsRéalis

MANCHESTER DIGITAL CAMPUS

North Building - Roof GA Plan

Scale	Originated	Checked	Reviewed	Authorised
1:200	DP	CG	JM	NB
Original Size	Date	Date	Date	Date
A1	04/10/2024	04/10/2024	14/10/2024	14/10/2024
Drawing Number				Revision
MDCX-ATR-01-RF-DR-A-011012				P01