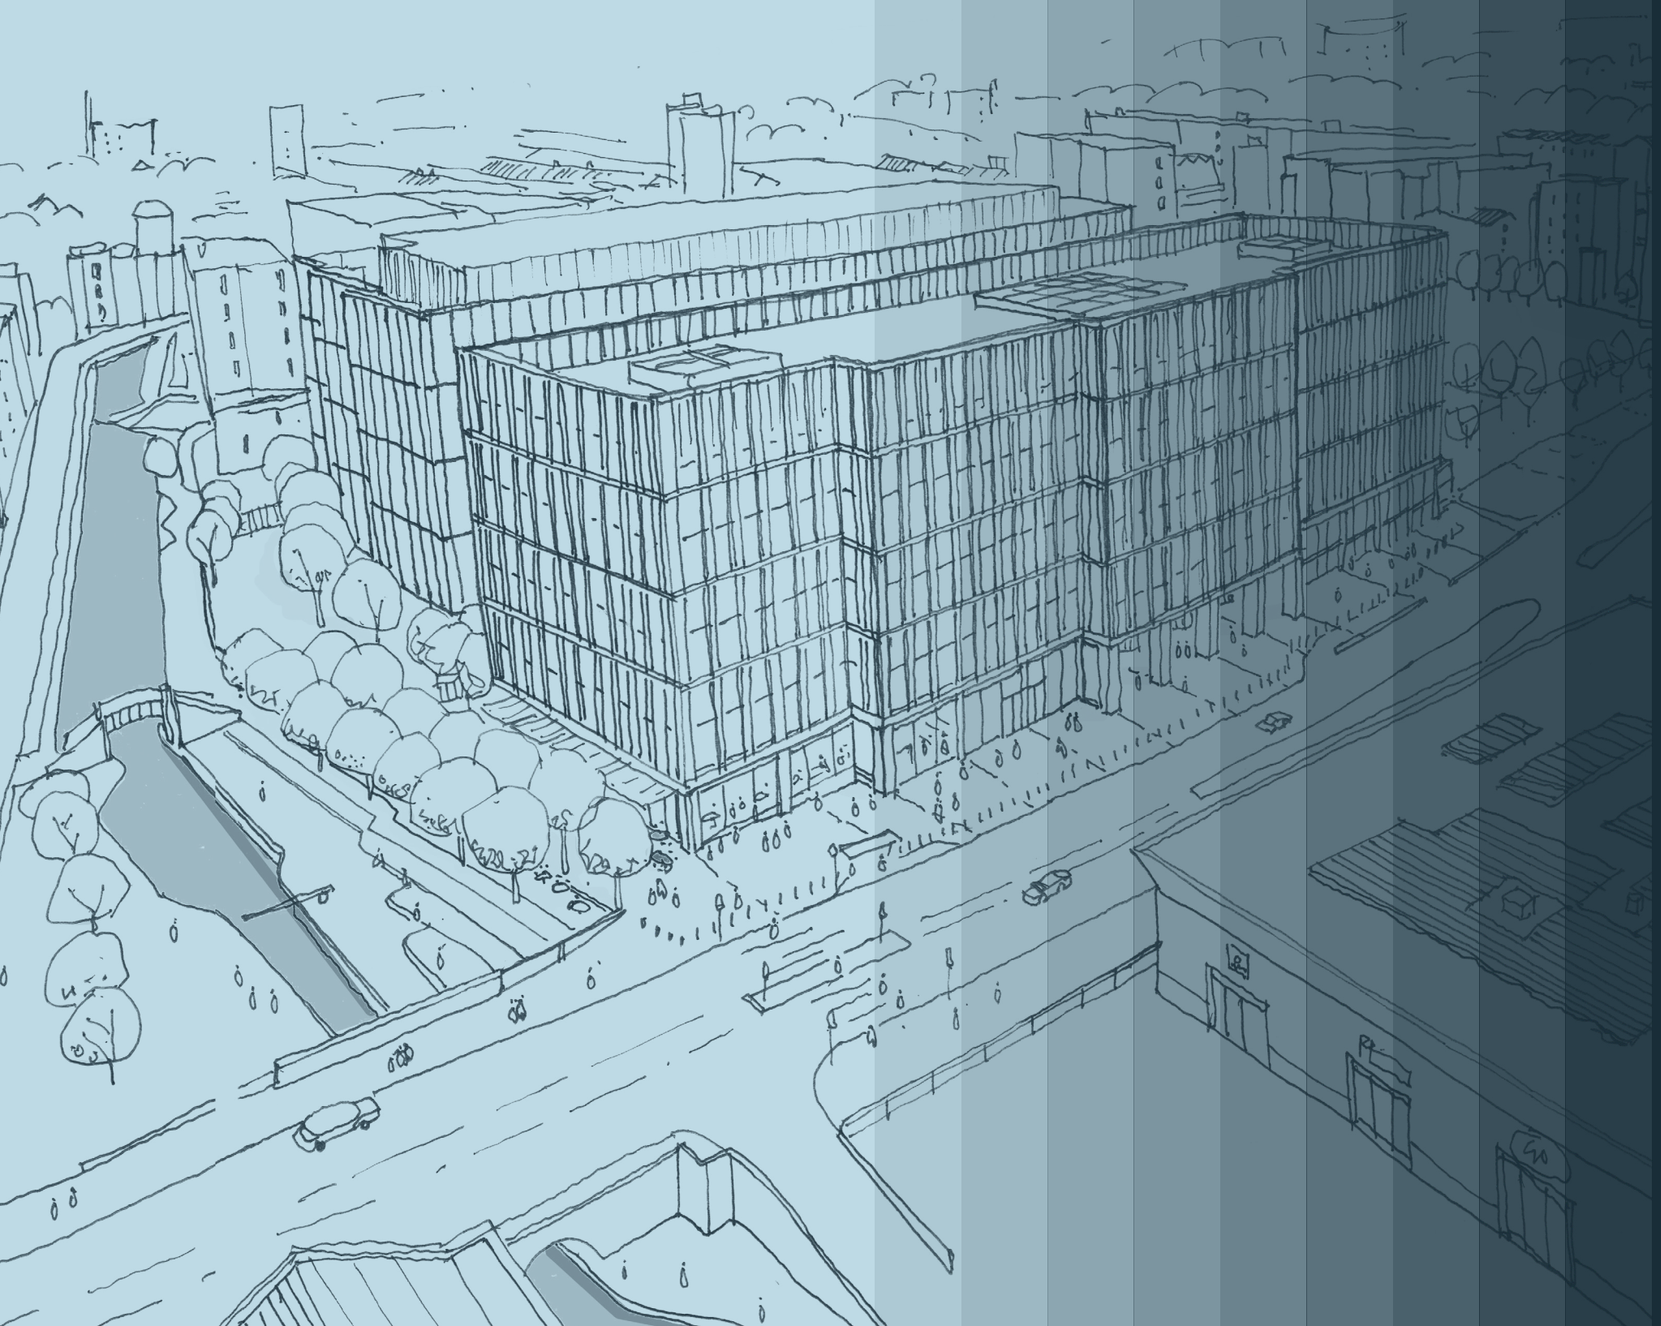


Government Property Agency


AtkinsRéalis

MANCHESTER DIGITAL CAMPUS

Environmental Statement
Volume 5 - Chapter 1 to 5: Introduction chapters figures

NOVEMBER 2024

CONFIDENTIAL

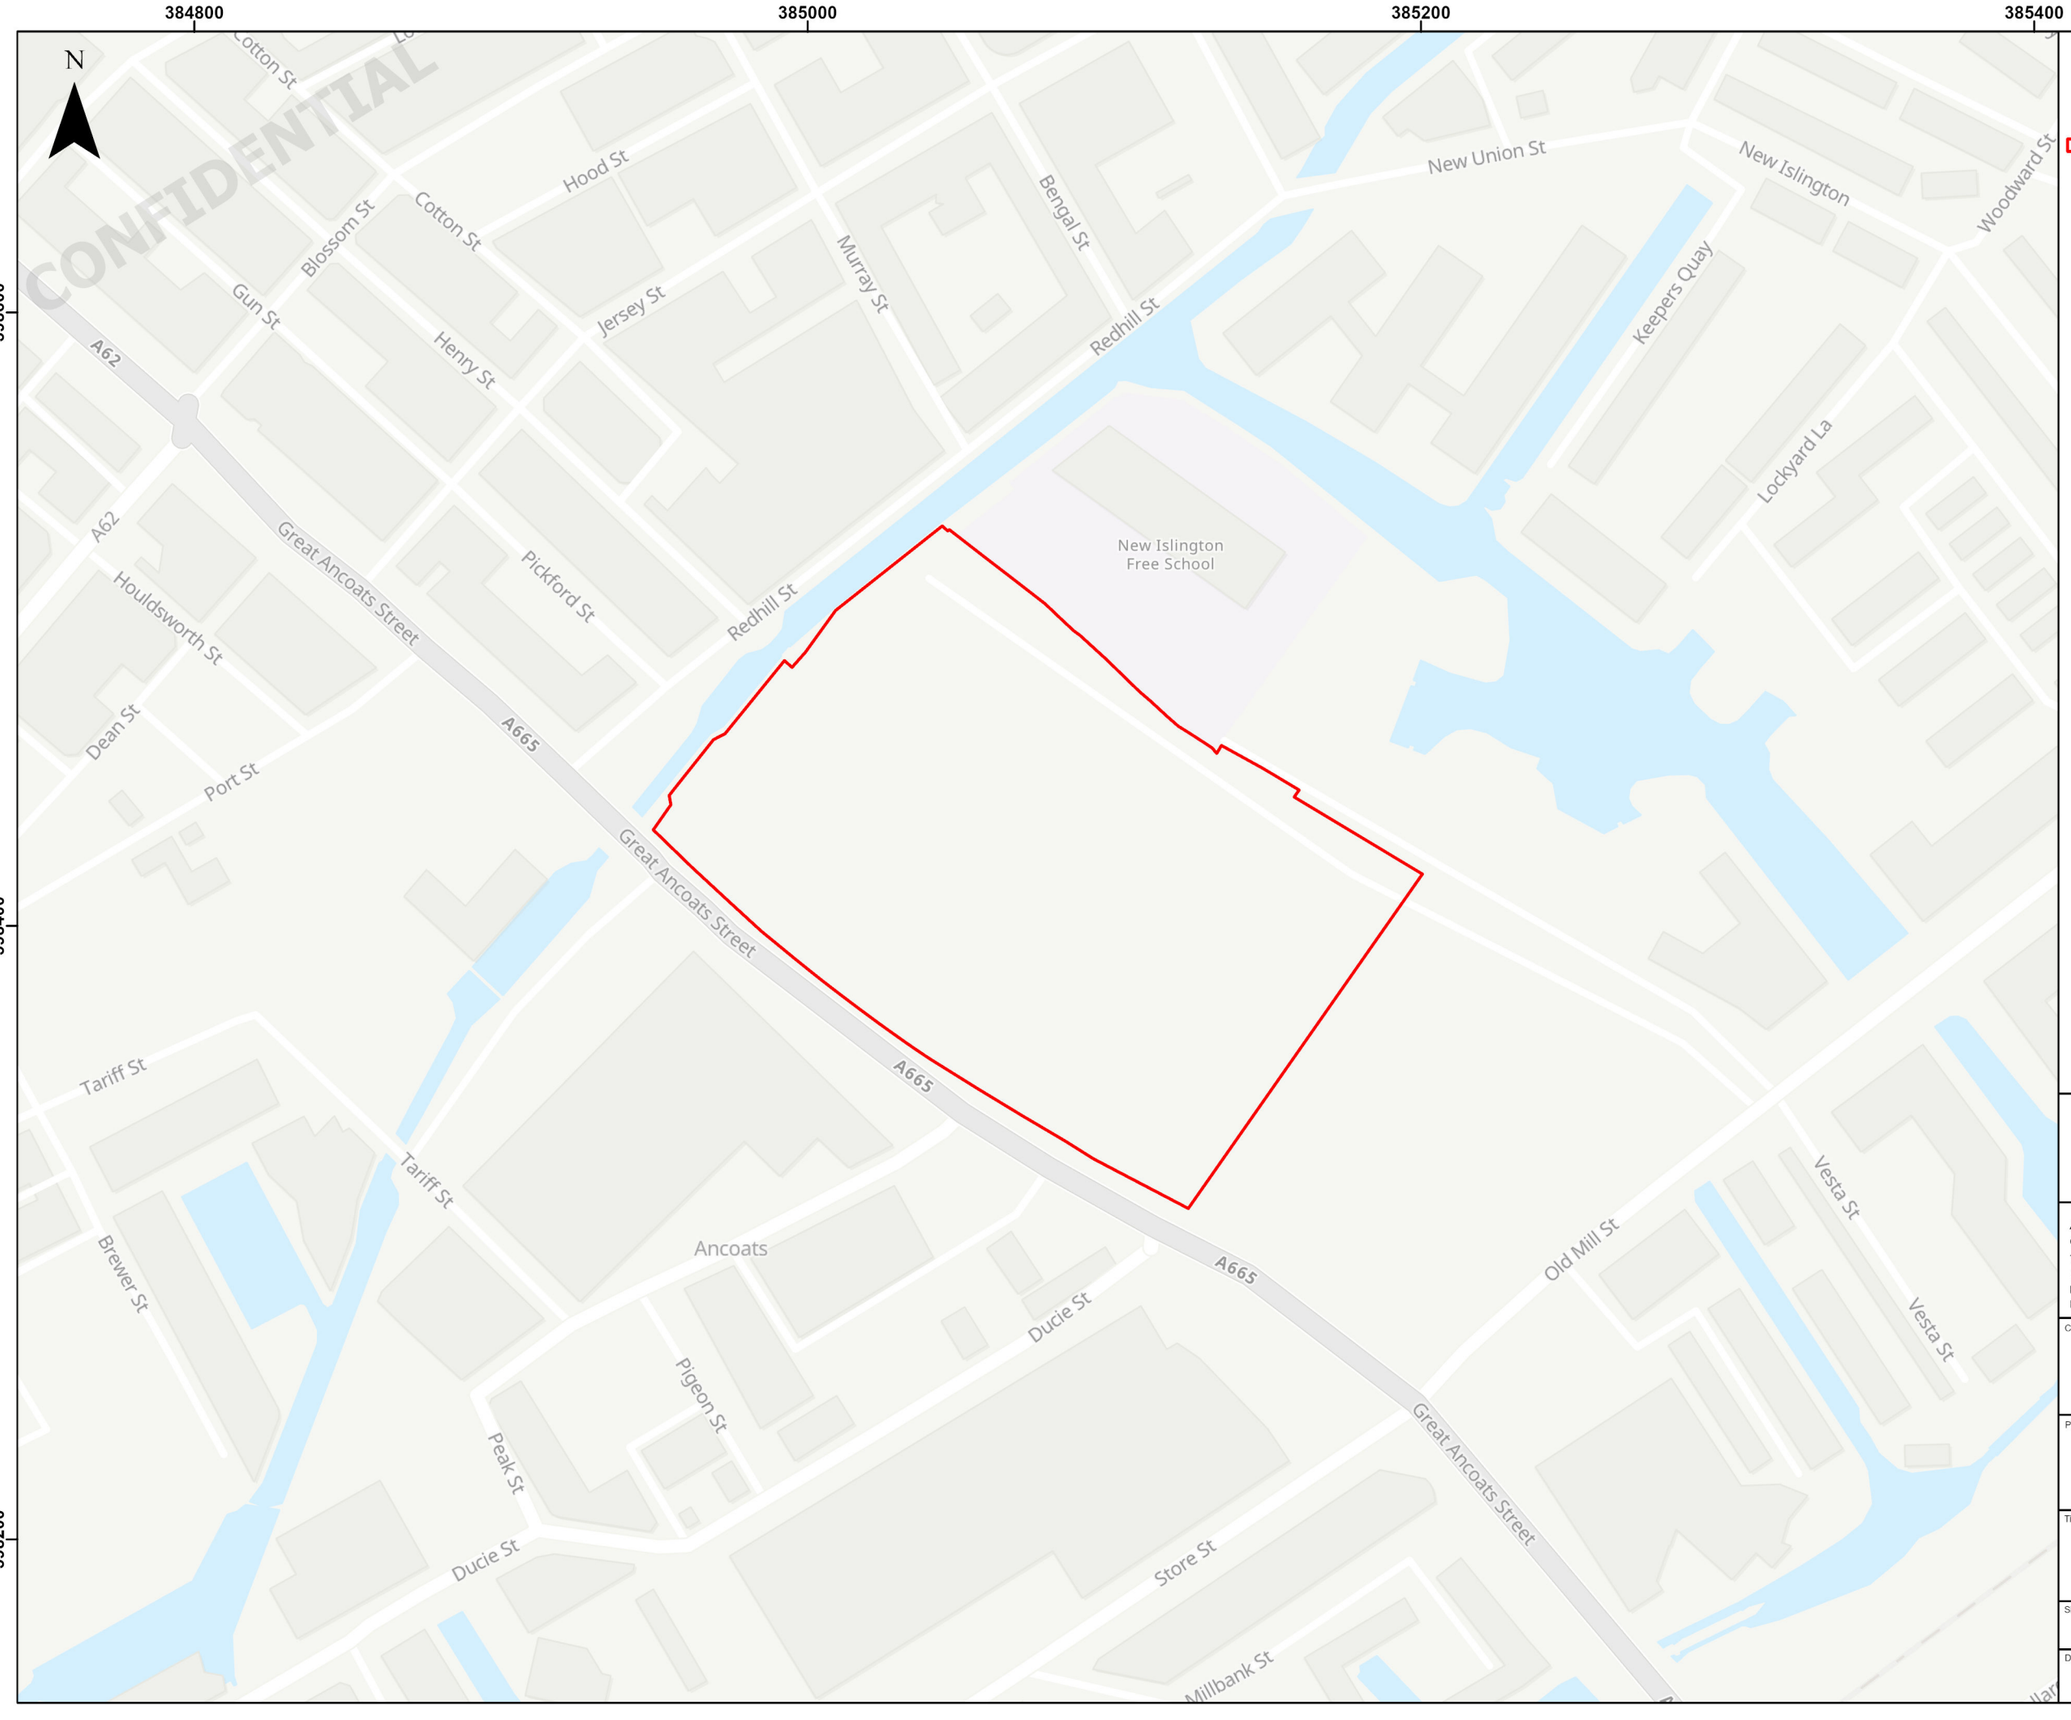

AtkinsRéalis

EIA Site Boundary

Service Layer Credits: GB Topographic: Contains OS data © Crown Copyright and database right 2023
Contains data from OS Zoomstack

Metres
0 20 40 60 80

AtkinsRéalis ©
Consulting Engineers
The Hub
500 Park Ave,
Bristol, South Glos.,
England, BS32 4RZ
Tel: +44(0)1454 662000
Fax: +44(0)1454 663333
www.atkinsrealis.com

Client
Government Property Agency

Project
Manchester Digital Campus
Environmental Statement

Title
Figure 1.1 Site Boundary

Sheet Size	Original Scale	Designed / Drawn	Checked	Authorised
A3	1:2,000	RS Date 30/10/24	BT Date 30/10/24	IL Date 30/10/24

Drawing Number: MSIP-ATK-XX-XX-DR-Y-000001
Rev: 01

OFFICIAL

CONFIDENTIAL

384000 385000 386000

399000

398000

AtkinsRéalis

- EIA Site Boundary
- 1km Buffer
- 250m Buffer
- Conservation Areas
- Historic Landfill
- Air Quality Management Areas
- Noise Important Areas
- Sites of Biological Importance

Listed Buildings

- Grade I
- Grade II
- Grade II*

Ordnance Survey data © Crown copyright and database
Royal Mail data © Royal Mail copyright and database
National Statistics data © Crown copyright and database
© Natural England copyright
Contains public sector information licensed
under the Open Government Licence v3.0

Service Layer Credits: GB Topographic: Contains
OS data © Crown Copyright and database right
2023
Contains data from OS Zoomstack

Metres
0 100 200 300 400

AtkinsRéalis ©
Consulting Engineers
The Hub
500 Park Ave,
Bristol, South Glos.,
England, BS32 4RZ
Tel: +44(0)1454 662000
Fax: +44(0)1454 663333
www.atkinsrealis.com

Client

Government Property Agency

Project

Manchester Digital Campus
Environmental Statement

Title

Figure 2.1 Environmental Constraints

Sheet Size	Original Scale	Designed / Drawn	Checked	Authorised
A3	1:10,000	RS Date 30/10/24	BT Date 30/10/24	IL Date 30/10/24

Drawing Number: MSIP-ATK-XX-XX-DR-Y-000002
Rev: 04

OFFICIAL

AtkinsRéalis Manchester
3 Piccadilly Place,
M1 3BN,
Manchester,
United Kingdom

T: +44 1612 453400

www.atkinsrealis.com