



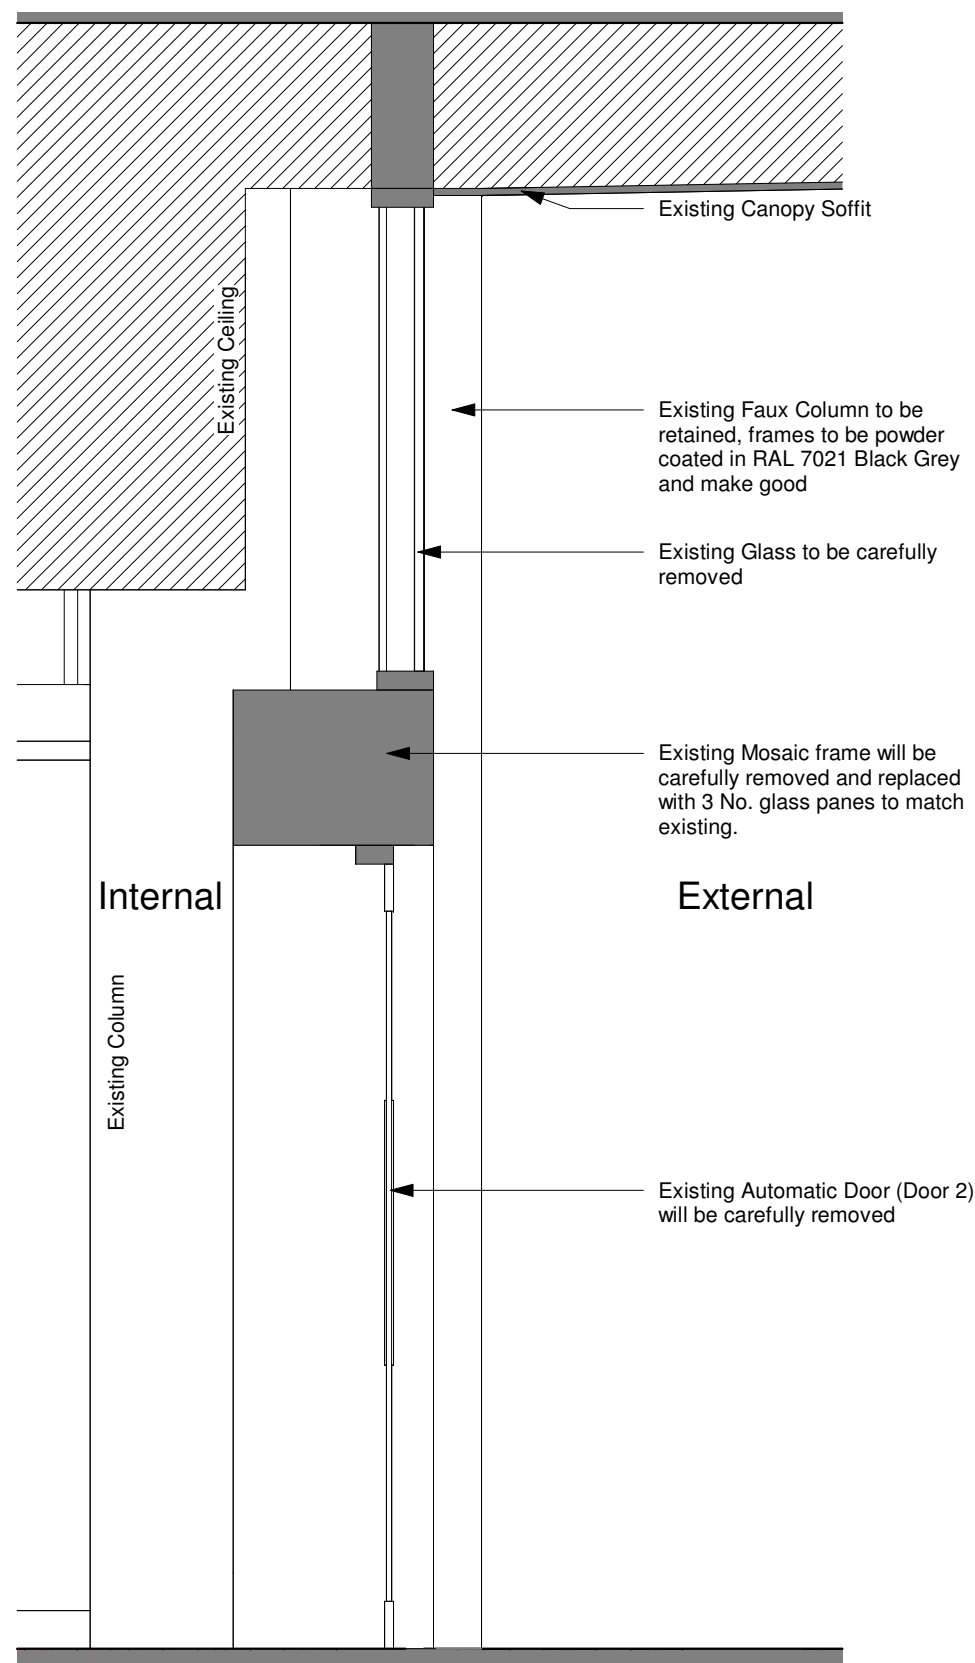

1 Existing Shopfront Section 1
1:10 @ A1, 1:20 @ A3

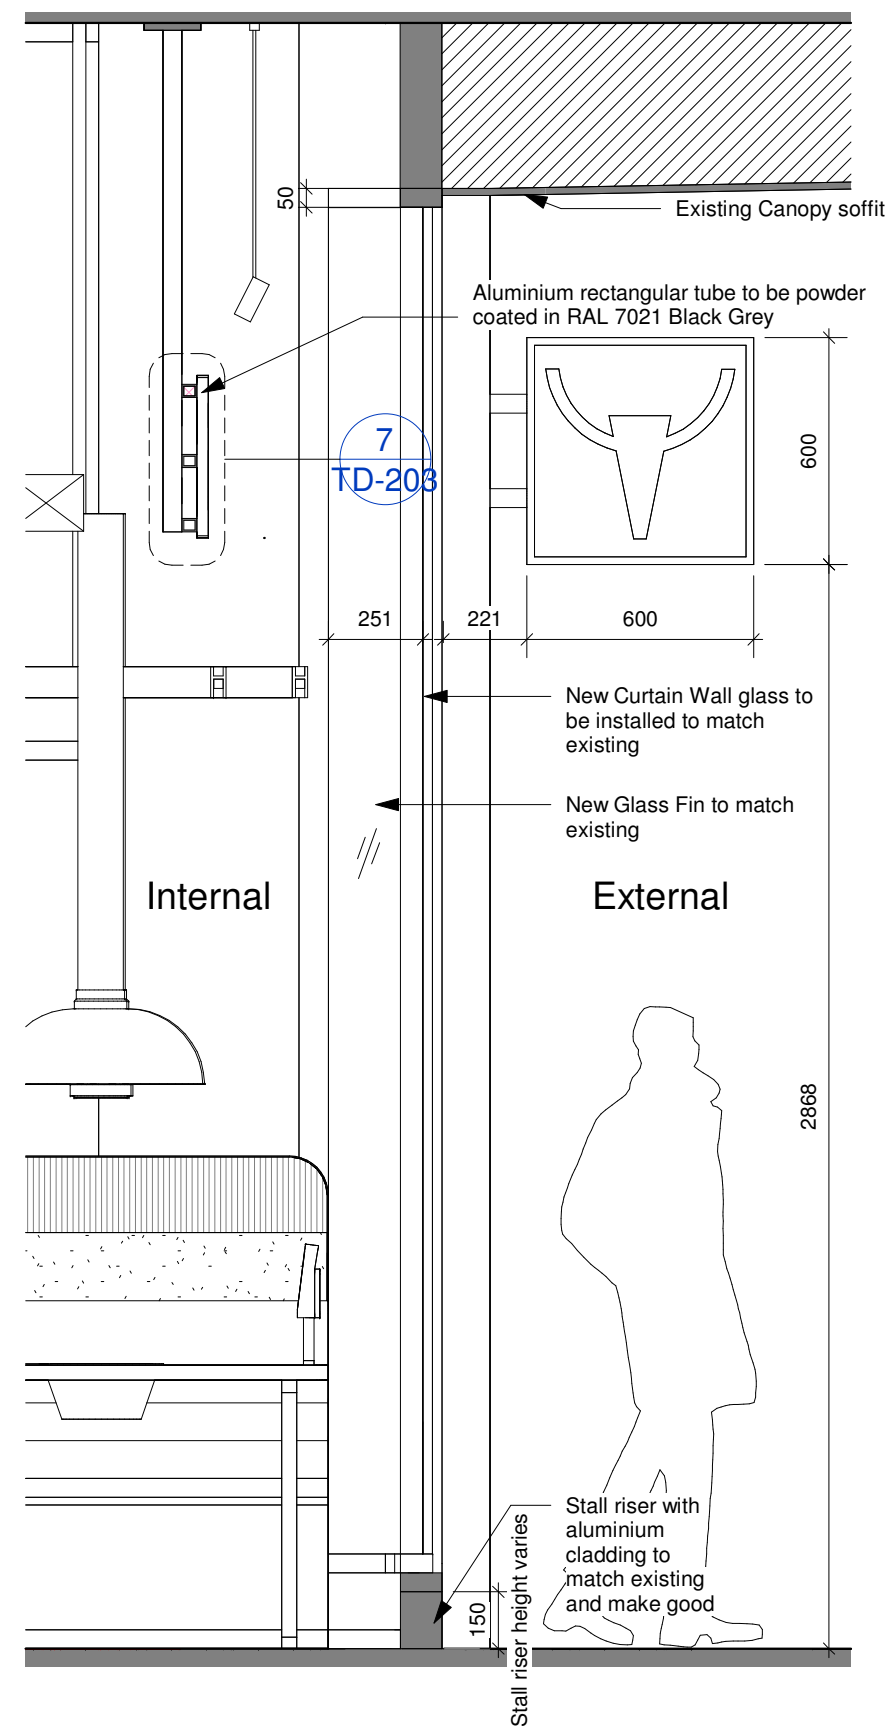

2 Proposed Shopfront Section
1:10 @ A1, 1:20 @ A3

Scale 1:10 @ A1 Scale 1:20 @ A3 0 2.0M