


All dimensions are to be checked on site.
This drawing shall not be scaled to ascertain
dimensions.


Note:
All information read
in-conjunction with the
Existing photographic
information.

**Proposed windows - Veka
Matrix 70 Casement
Rosewood UPVC Double
Glazed windows.**


60mm Outer
Frame
Art no: 101.144

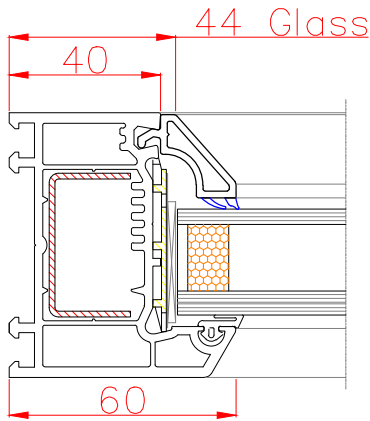



76mm Transom /
Mullion
Art no: 102.124

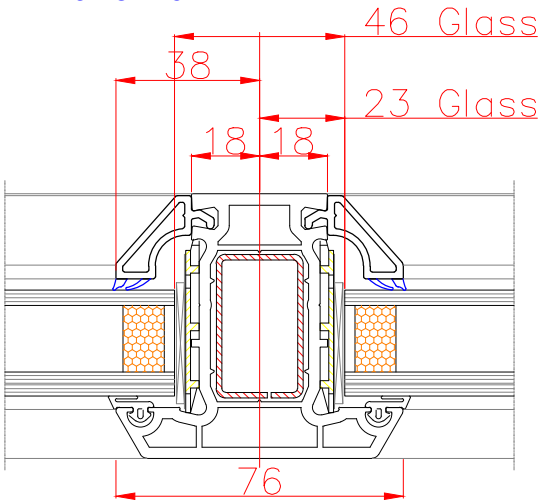


60mm Outer
Frame
Art no: 101.144
Art no: 103.150

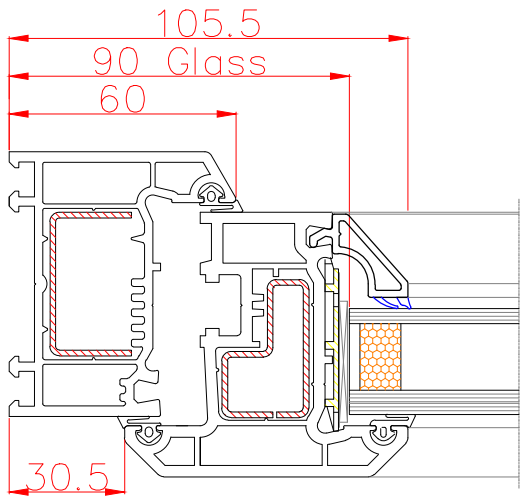

76mm Transom / Mullion
Art no: 102.124
75mm Sash
Art no: 103.150

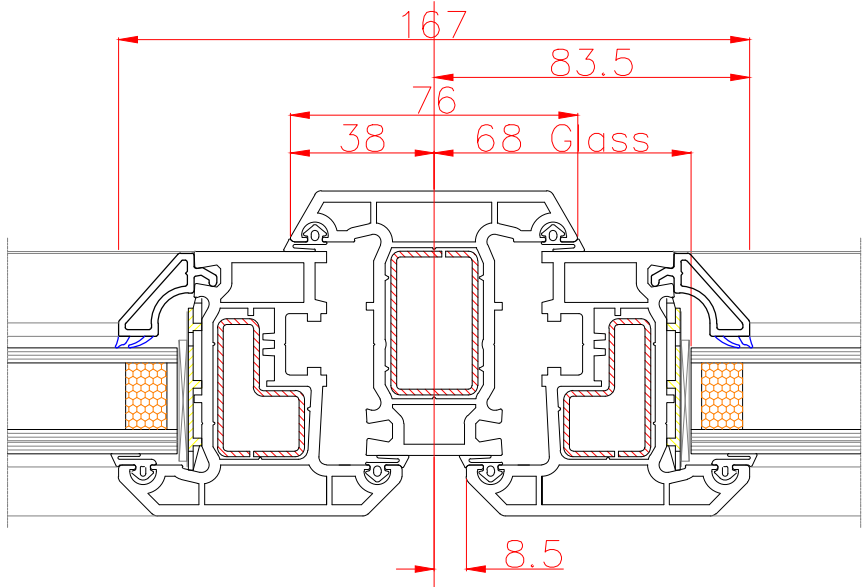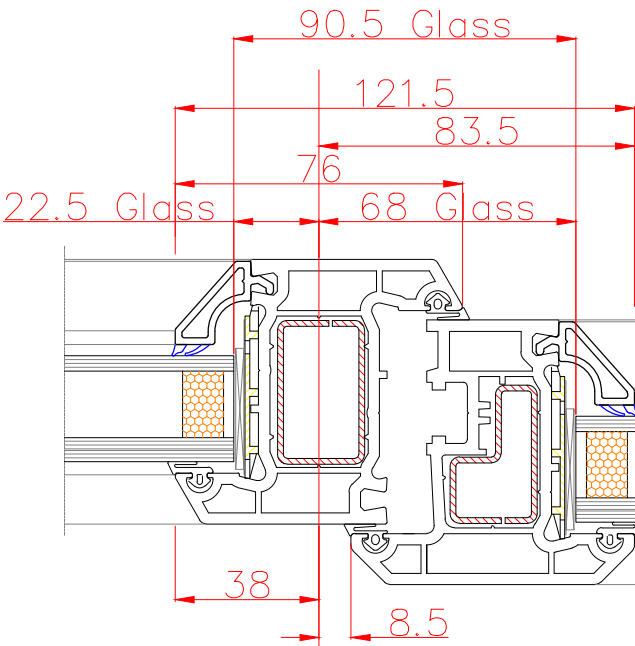

76mm Transom / Mullion
Art no: 102.125
75mm Sash
Art no: 103.150

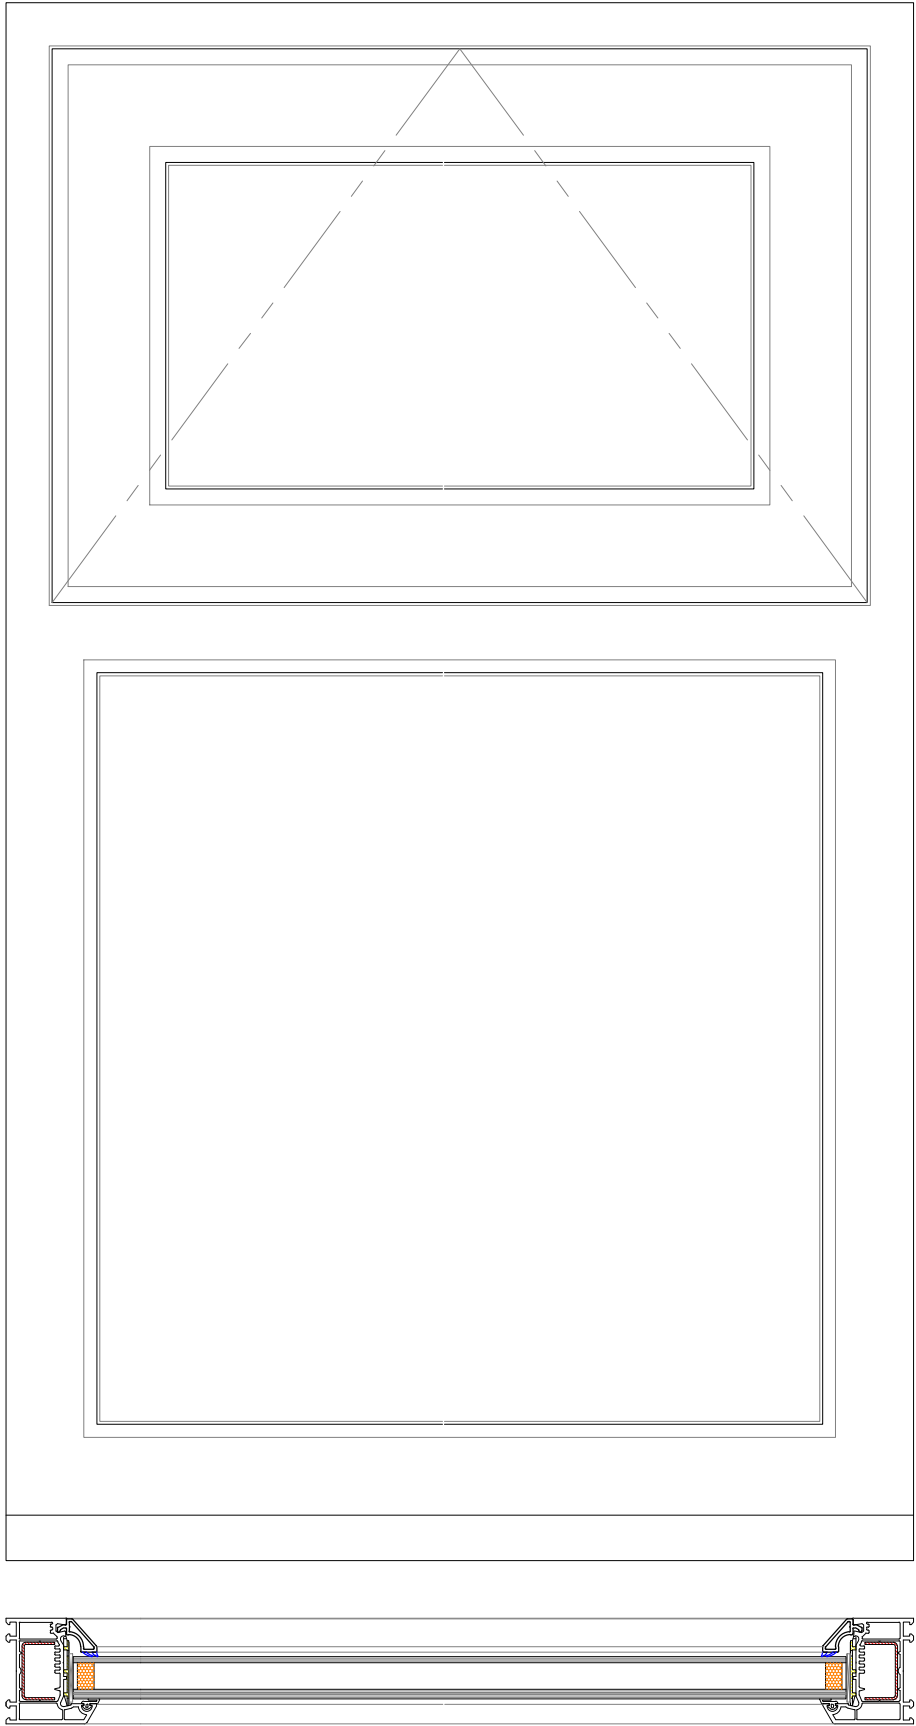

Issued For : INFORMATION PURPOSES ONLY

Client
REF:
Salvation Army

Project
Proposed replacement of windows, doors and
wall cladding .
Salvation Army. 100 Crossley Ct, Pollard St,
Manchester M4 7AS

Scheme - Drawing Title
Proposed window details

08
Drawing No. Revision Date 20.11.24

Scale 1:5&1:2 @A3
sovereign group
limited
Commercial Fabricators
of PVCu
Windows & Doors
Head Office: Vero St, Halesowen, Leicestershire B69 6TA
T: 01202 818171
F: 01202 443420
E: info@sovereigngroup.co.uk
W: WWW.SOVEREIGNGROUP.CO.UK
WWW.SOVEREIGNCOMMERCIAL.CO.UK