


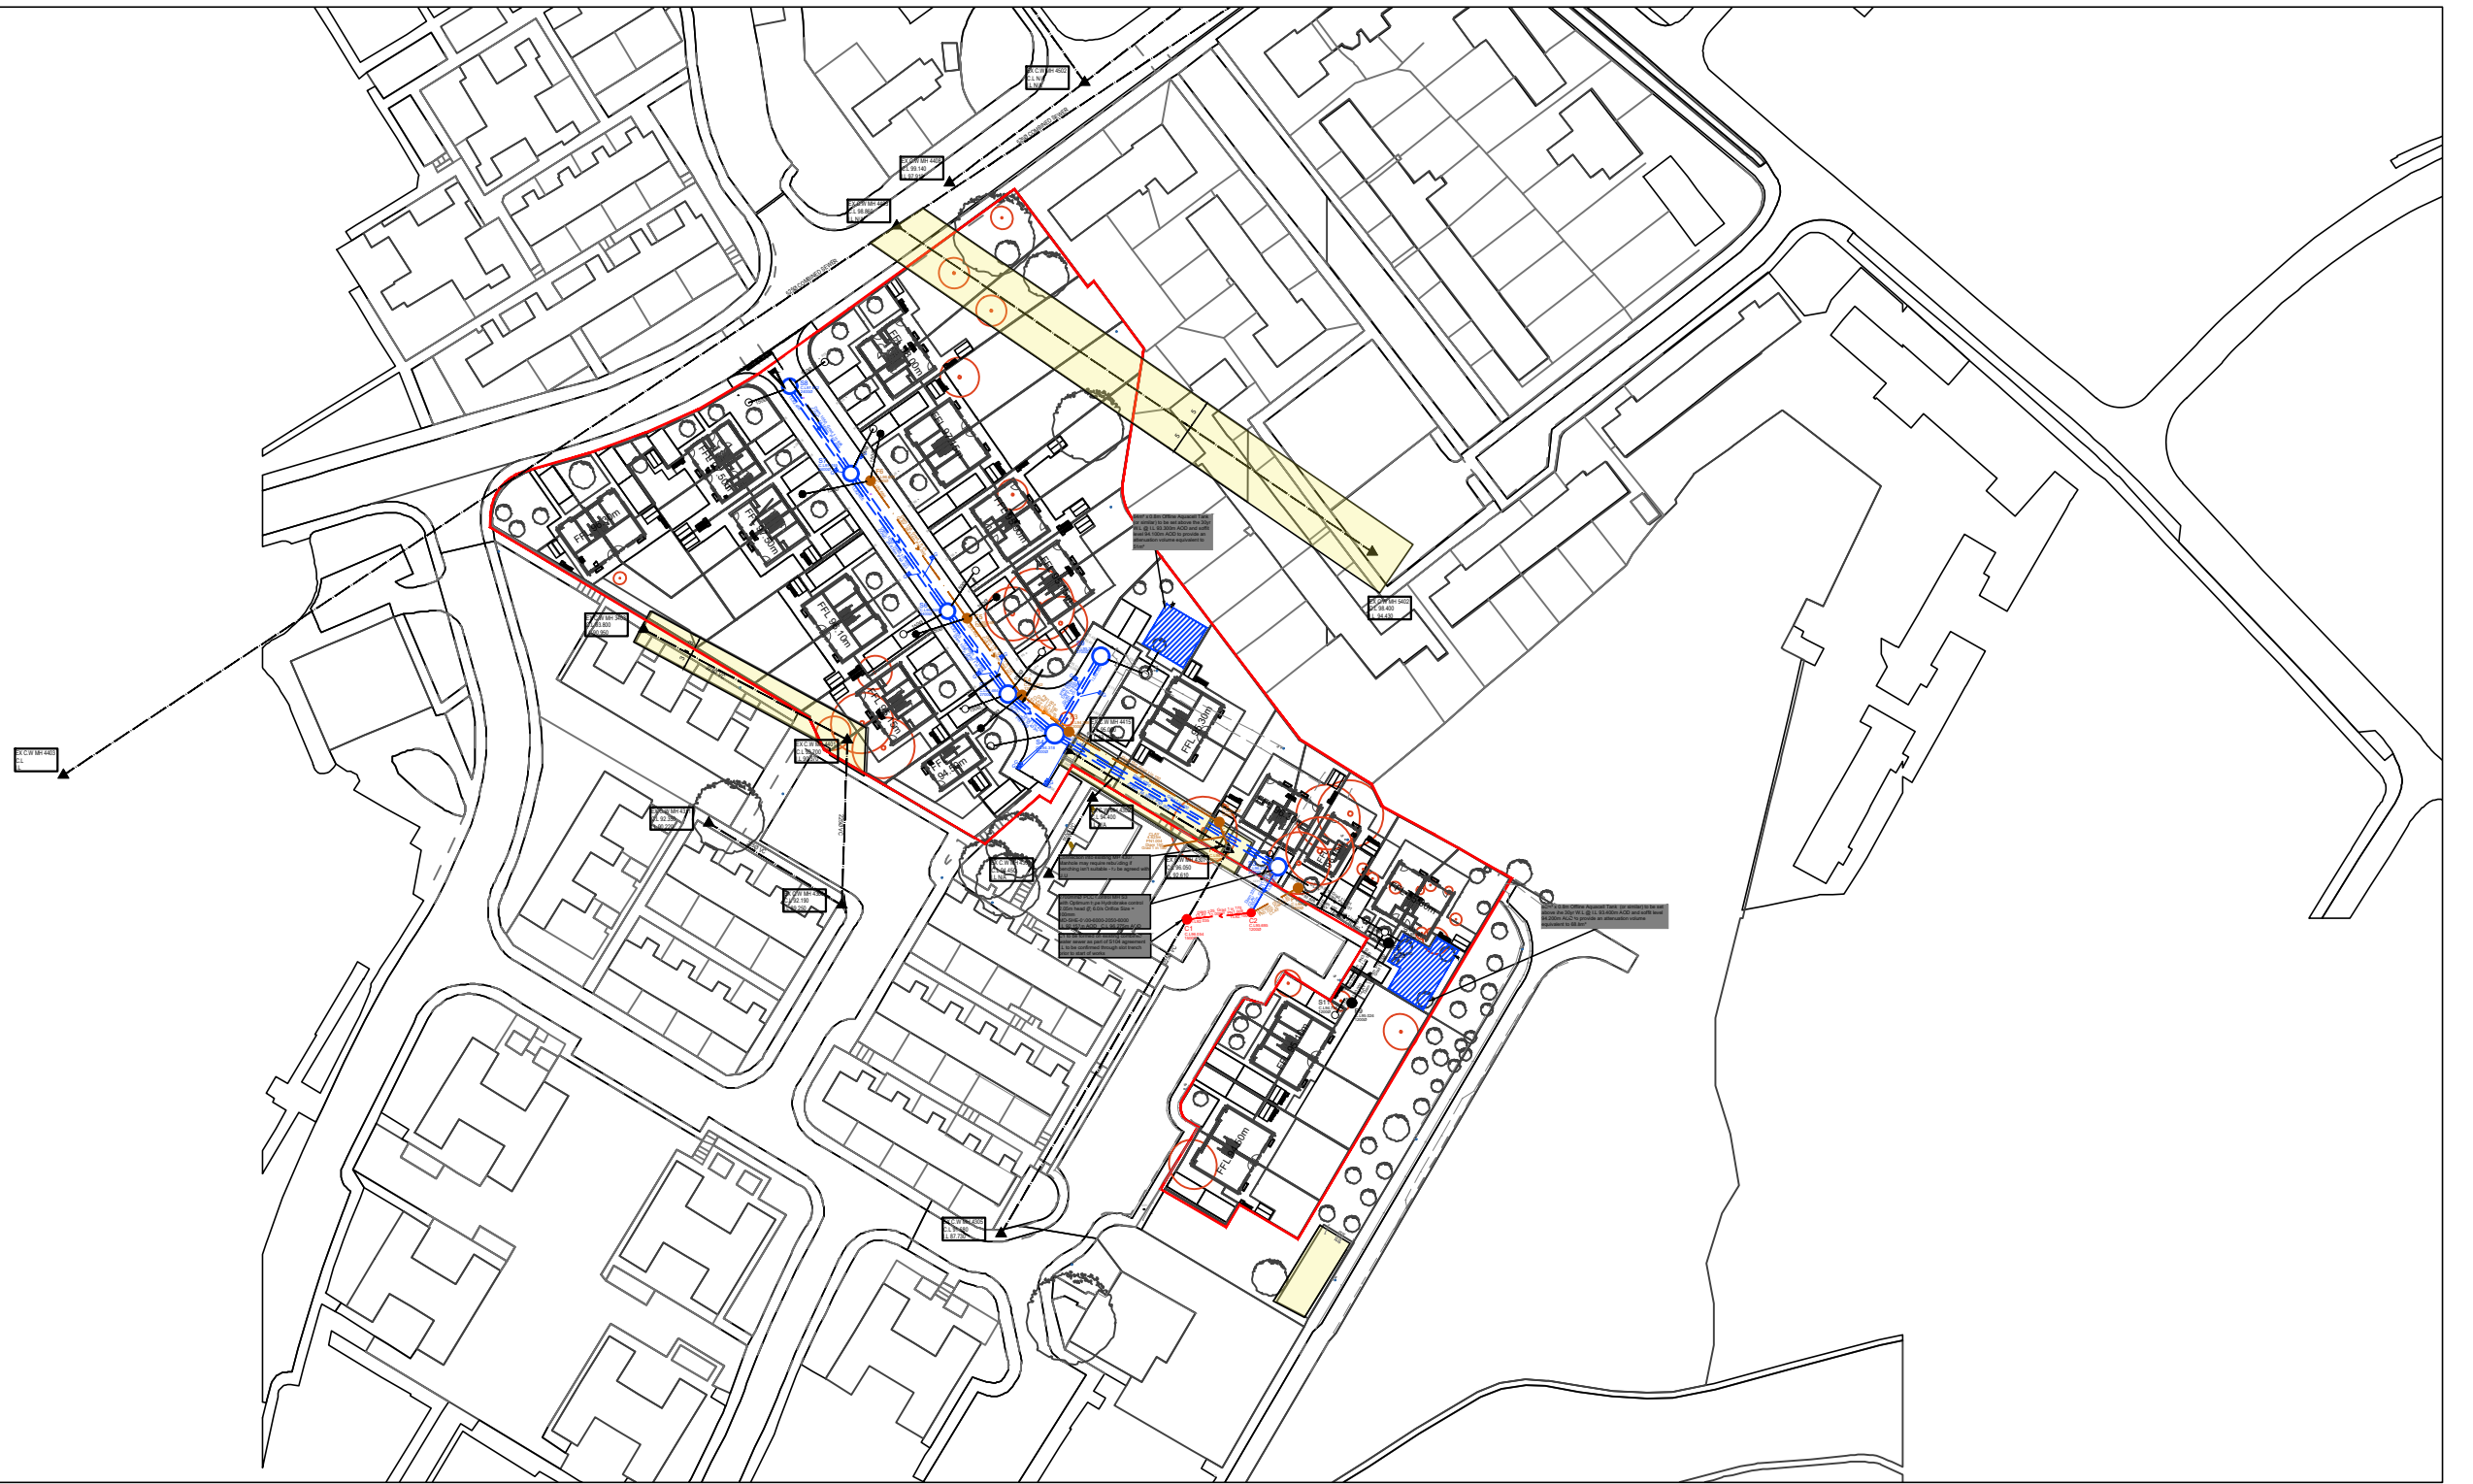

P03	11.12.2024	ARCHITECTS PLAN UPDATED	JPR	JCM
P02	26.03.2024	ARCHITECTS PLAN UPDATED	JPR	JCM
P01	22.01.2024	PRELIMINARY ISSUE	JPR	JCM
REV	DATE	DESCRIPTION	BY	APP
PROJECT: WHITEMOSS ROAD - MANCHESTER				
TITLE: LAND REGISTRY COMPLIANT PLAN				
STATUS: S2	PROJECT No: 223-009	DRAWING No: WMR-AJP-ZZ-00-DR-C-1050	REV: P03	

SCALE @ A3: 1:1250	DESIGNED: JCM	DRAWN: JPR	CHECKED: JCM	APPROVED: JLS	DATE: JAN 2024
--------------------	---------------	------------	--------------	---------------	----------------



consulting engineers

est. 1978

0151 227 1462 info@ajpltd.co.uk 01 Dale Street, Liverpool, L2 2ET