

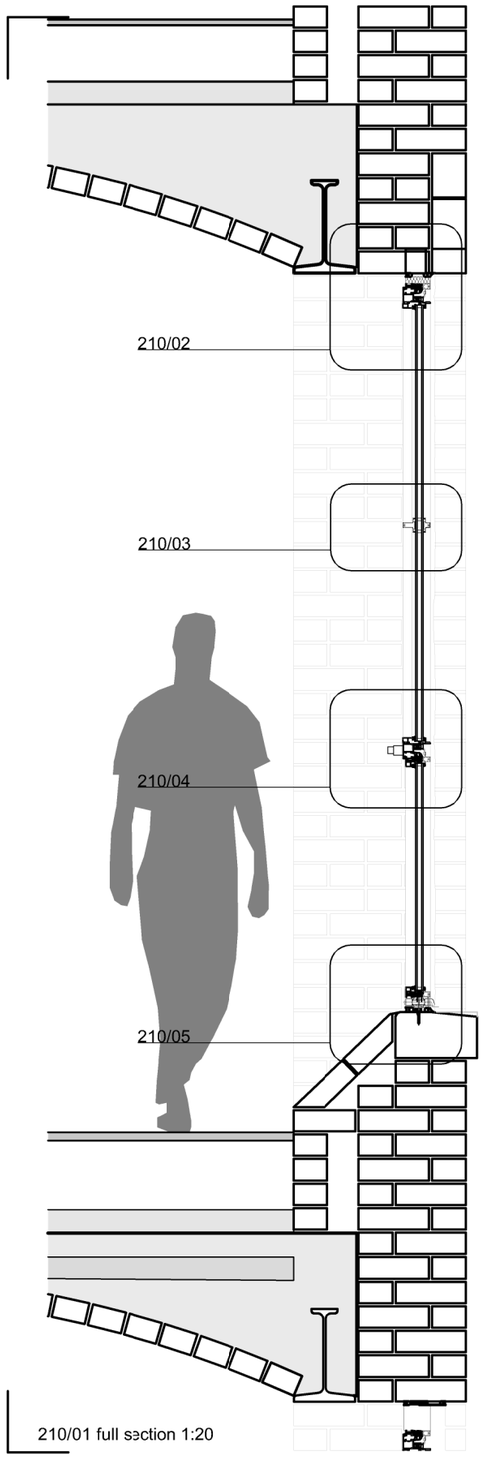



210/01 full section 1:20

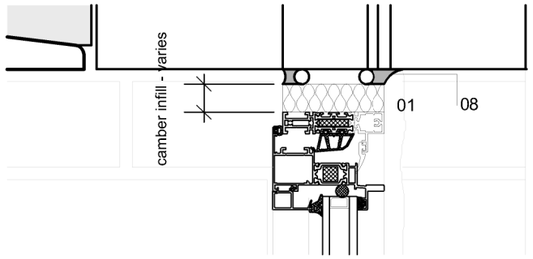


210/02 head detail 1:5

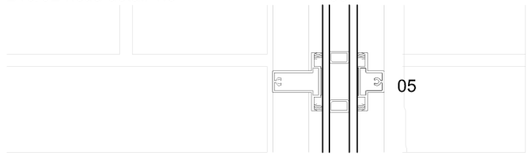


210/03 plant-on transom detail 1:5

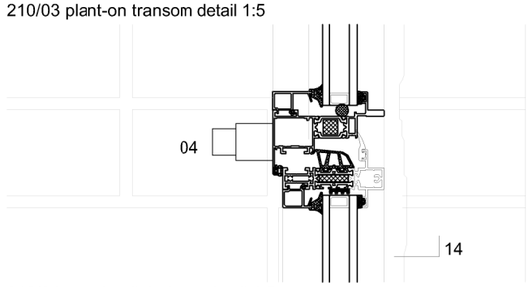


210/04 opening light base detail 1:5

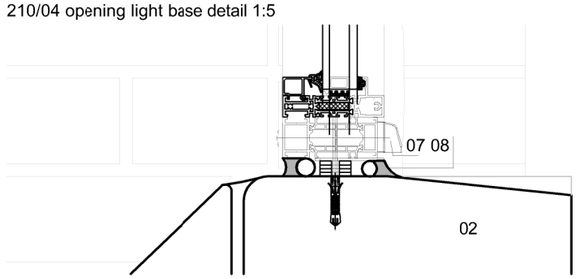


210/05 cill detail 1:5

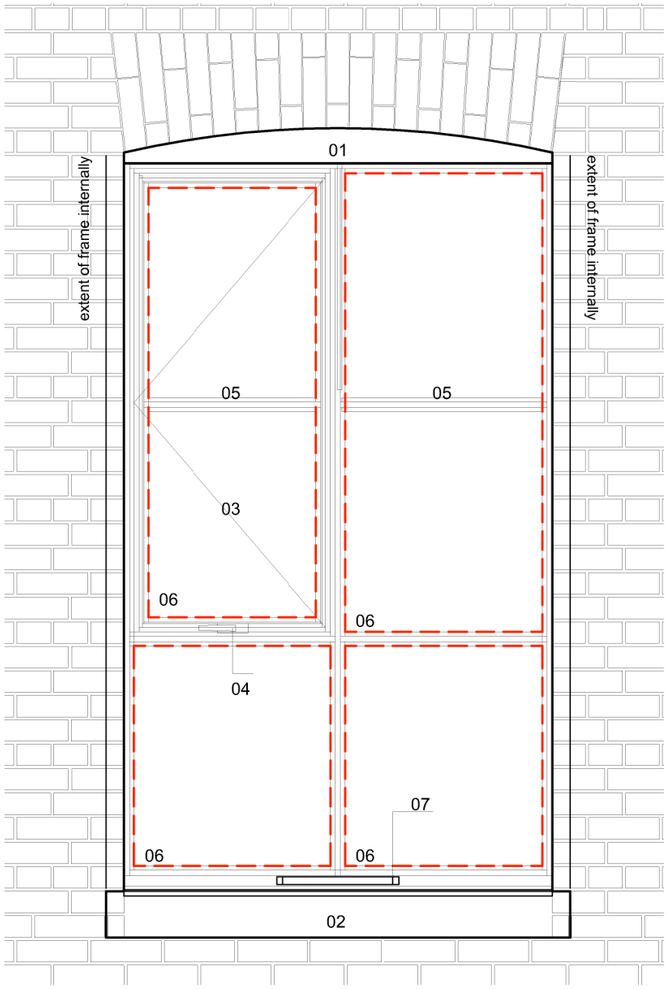

210/06 external elevation 1:20

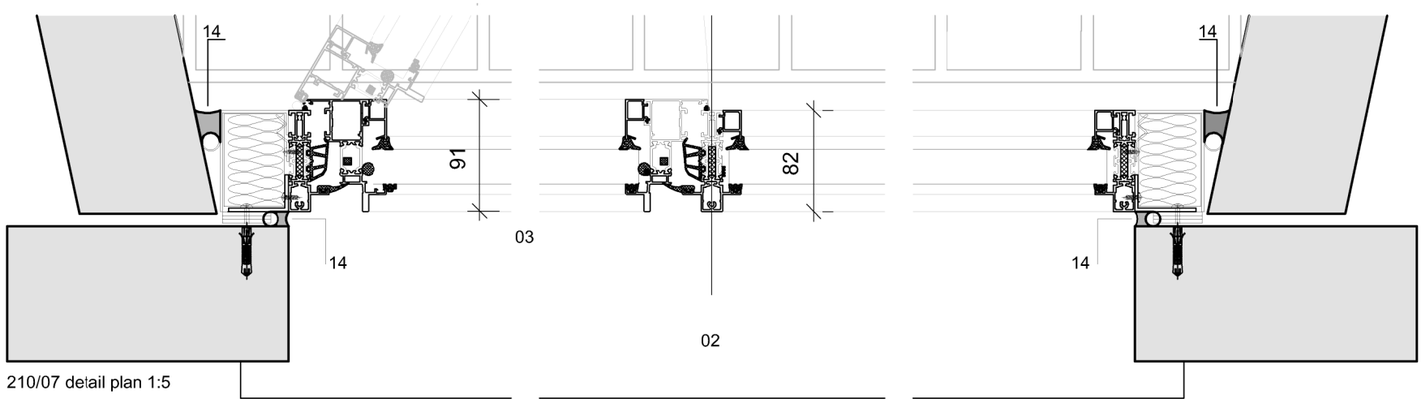

210/07 detail plan 1:5

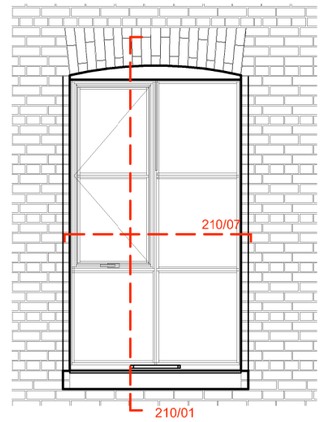

elevation key nts

key

01 camber infill panel (insulated) recessed and scribed to ex. arch profile (refer to section detail) to both internal/external elevations
02 existing stone cill retained - minor damage to be repaired locally/like-for-like replacement if required
03 inward opening light • L10/336
04 ironmongery - refer to schedule located centrally to bottom transom of opening light
05 dummy transoms with dummy spacers located within double glazed units
note only black spacers to be used
06 typical outline of glazing panels (red dashed line)
07 trickle vent centred on bottom transom
08 horizontal mastic joints to run in continuous alignment with vertical
09 ply boxing with timber formwork insulation to level cill condition
10 PPC aluminium pressed cill covering bonded to brickwork with insulation (if required)
11 fire-rated frame partially concealed behind brickwork jambs • L10/340
12 fire-rated transom to fixed light • L10/340
13 fire-rated mullion to fixed light • L10/340
14 vertical mastic joint to overlap variable/broken edge to existing brickwork reveal (tapered up to 40-50mm where wall out of plumb - as required)
15 existing stone/brick junction finished with mortared joint where chamfered brickwork is replaced/made good
16 jamb flashing - to site dimensions
17 stone cill to match existing
18 fire-rated camber infill panel (insulated) recessed and scribed to ex. arch profile to both internal/external elevation
19 50mm wide PPC aluminium cover flashing

The copyright of this drawing is vested with Matt Brook Architects and must not be copied or reproduced without the consent of the company.

Rev.	Description	Date	Drawn	Chk.
T01	Tender Issue	13.09.24	ME	JD
00	FIRST ISSUE	01.09.23	ME	JD

notes

To be read in conjunction with window schedule.

All existing window structural openings to be site measured. For approximate sizes, refer to window schedule. all existing windows are subject to site measurement prior to manufacture.

Client
Capital & Centric

Project
Talbot Mill, Manchester

Drawing Title
Window Type
01

Drawing Status
INFORMATION

MattBrookArchitects

St George's Gardens
1F Spinners Way
Manchester, M15 4UZ
0161 806 1396

Drawing No.	Revision
TM-MBA-MX-XX-DR-A-31-210	T01

Drawn	Checked	Paper Size	Scale	Date
ME	JD	A3	as shown @ a3	01/09/23