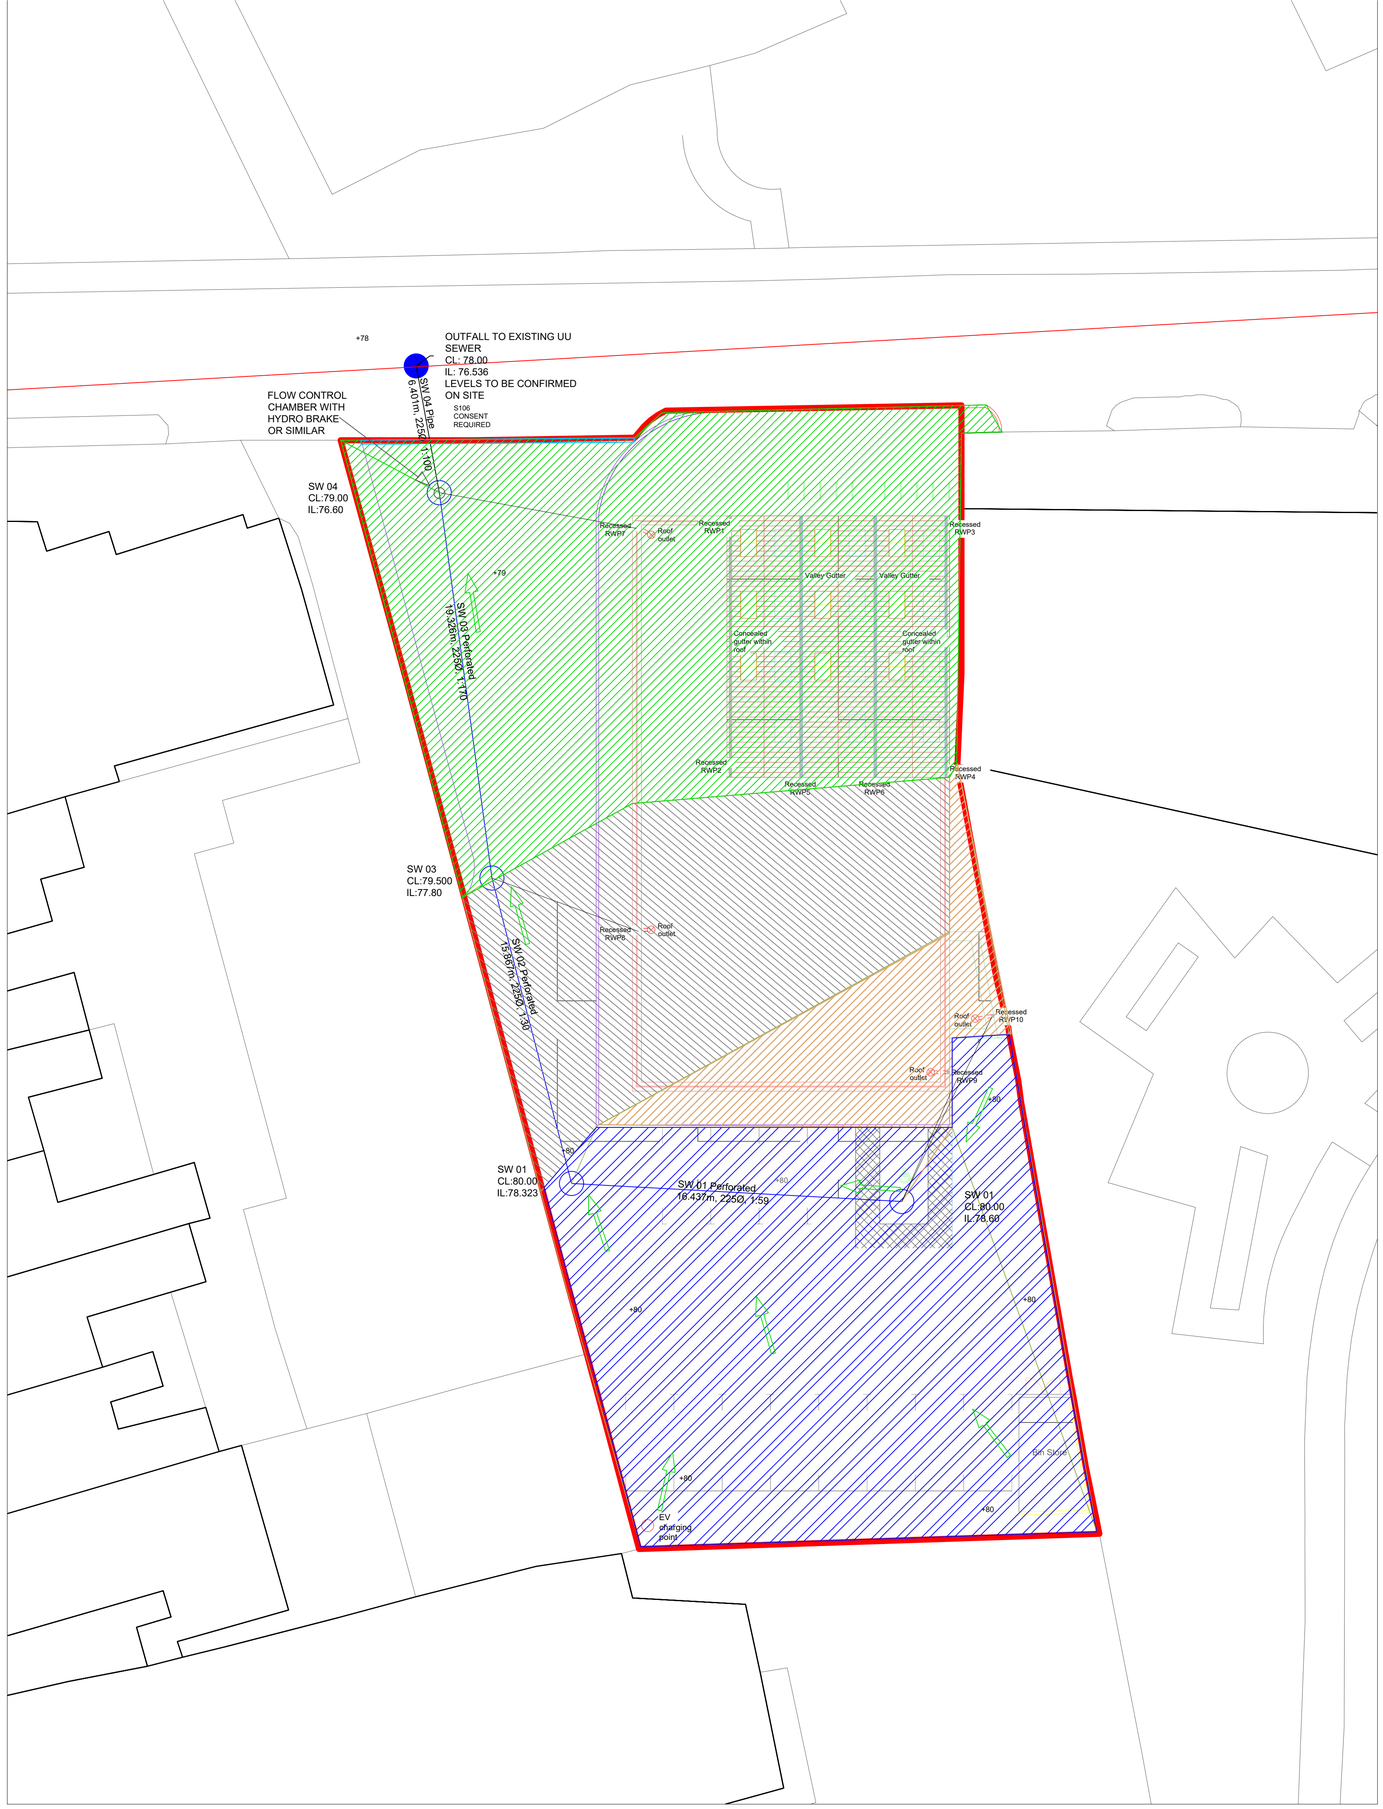


N

SHELL CIVIL & INFRASTRUCTURE

SHELL CIVIL & INFRASTRUCTURE

53 REGENT STREET
BLACKBURN
BB1 6BH
07721145770

NOTES

1. Do not scale from drawing.
2. Roof drainage to be designed by others.
3. Levels shown taken from LiDAR. Levels shall be confirmed on site and this drawing revised if required.
4. Not for construction, for regulatory approval only.

KEY

NODE AREA1 0.016HA

NODE AREA2 0.045HA

NODE AREA3 0.028HA

NODE AREA4 0.05HA

Rev.	Amendment	Date	Drawn	Ck'd
A	For approval	21/11	A I	S H

PROJECT TITLE:

Minhaj-ul-Quran International

2 SEYMOUR ROAD, MANCHESTER

CLIENT

L K Consult Ltd

DRAWING TITLE:

SURFACE WATER CATCHMENT PLAN

DRAWN:	APPROVED:	
A I	S. HASAN	
CHECKED:	DATE: 19/11/2024	SCALE: SCALE 2.5 @ A1

PROJECT NO.:	DRAWING NO.:	REV.:
220701	02 of 02	A