


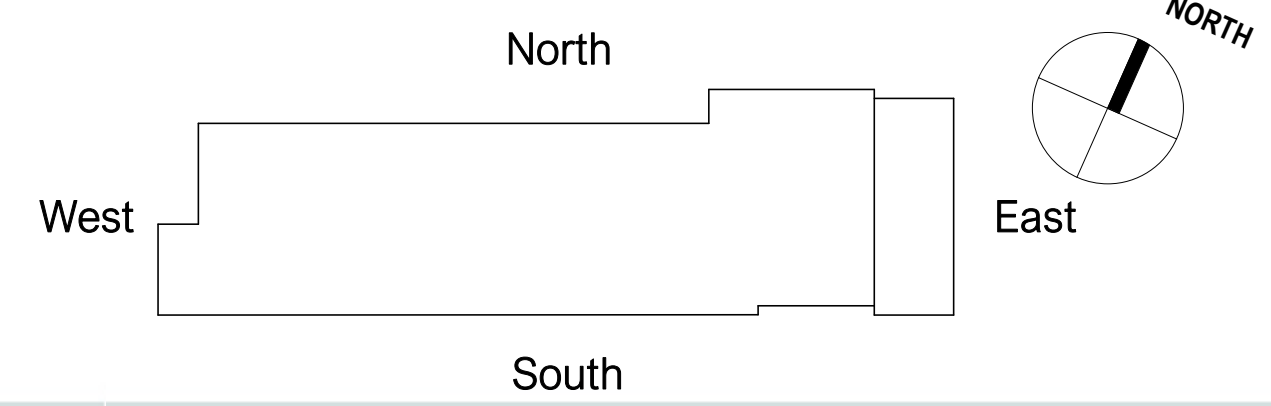

NOTES

Copyright: All rights reserved. This drawing must not be reproduced without permission. This drawing must not be scaled. Dimensions are in millimetres unless specified.


Rev	Date	Notes	By	ME
C1	12/06/24	Issued for Stage 5	hmd	ME
C2	25/06/24	Window to SEN Room reduced to accommodate stair landing	hmd	ME
C3	01/10/24	Spandral panels updated	hmd	ME



1 Elevation - North




2 Elevation - South

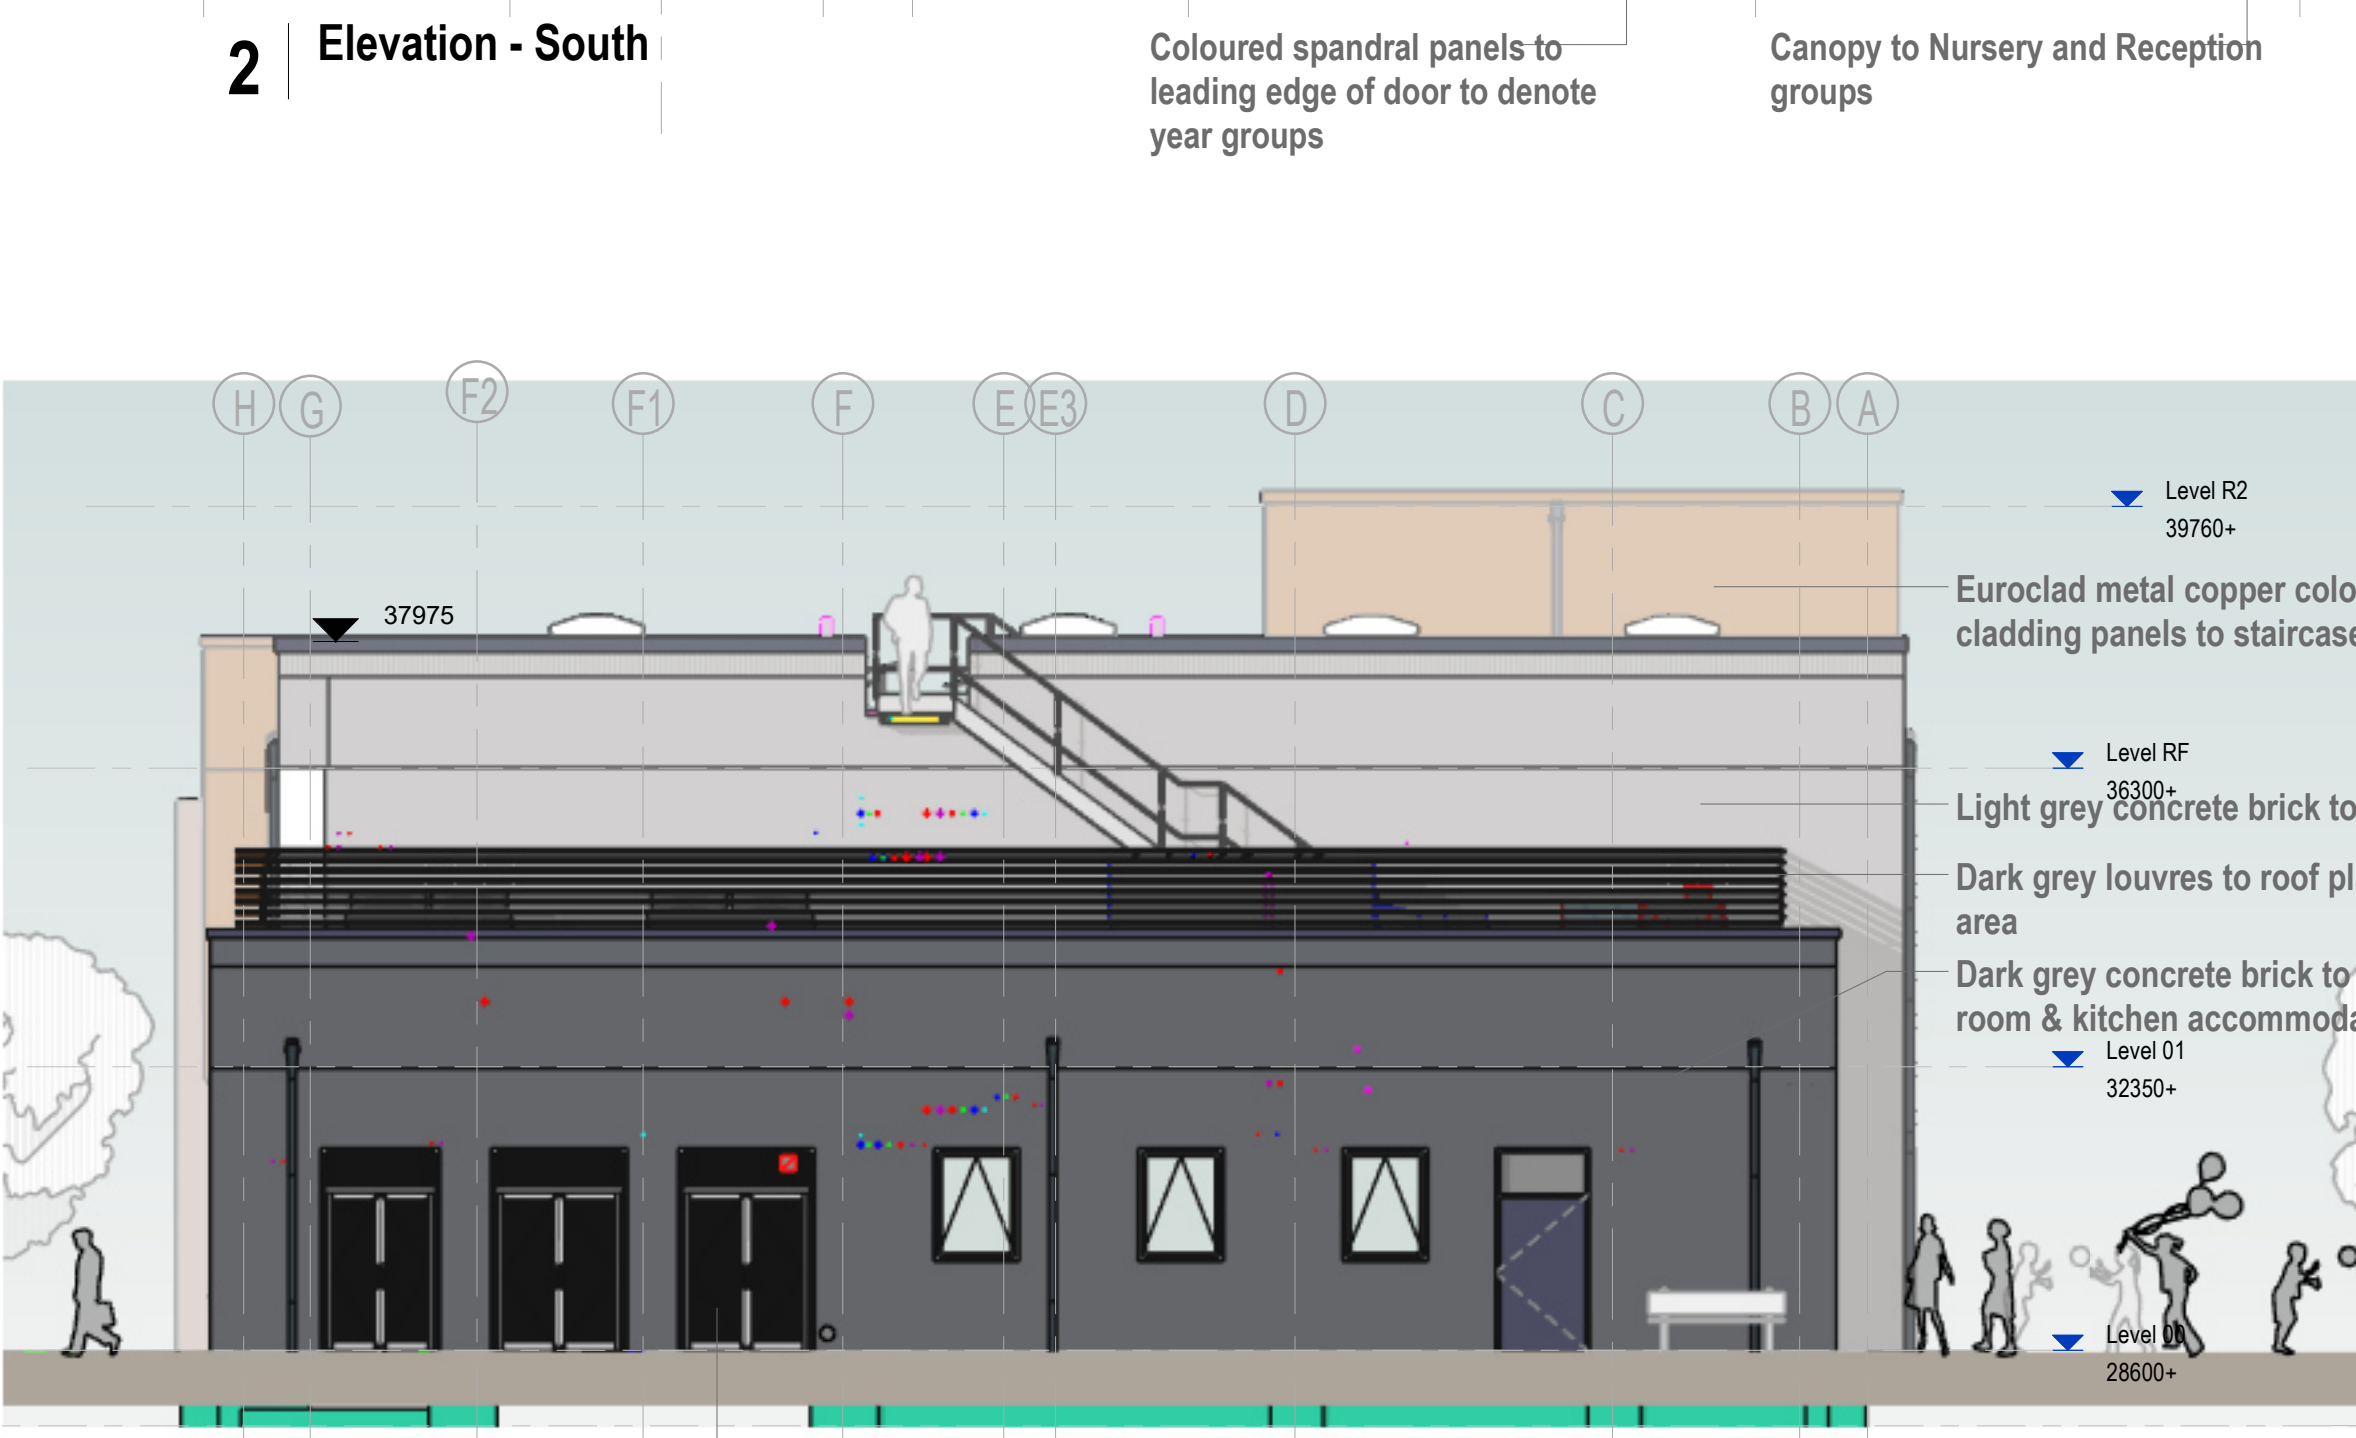

3 Elevation - East



4 Elevation - West

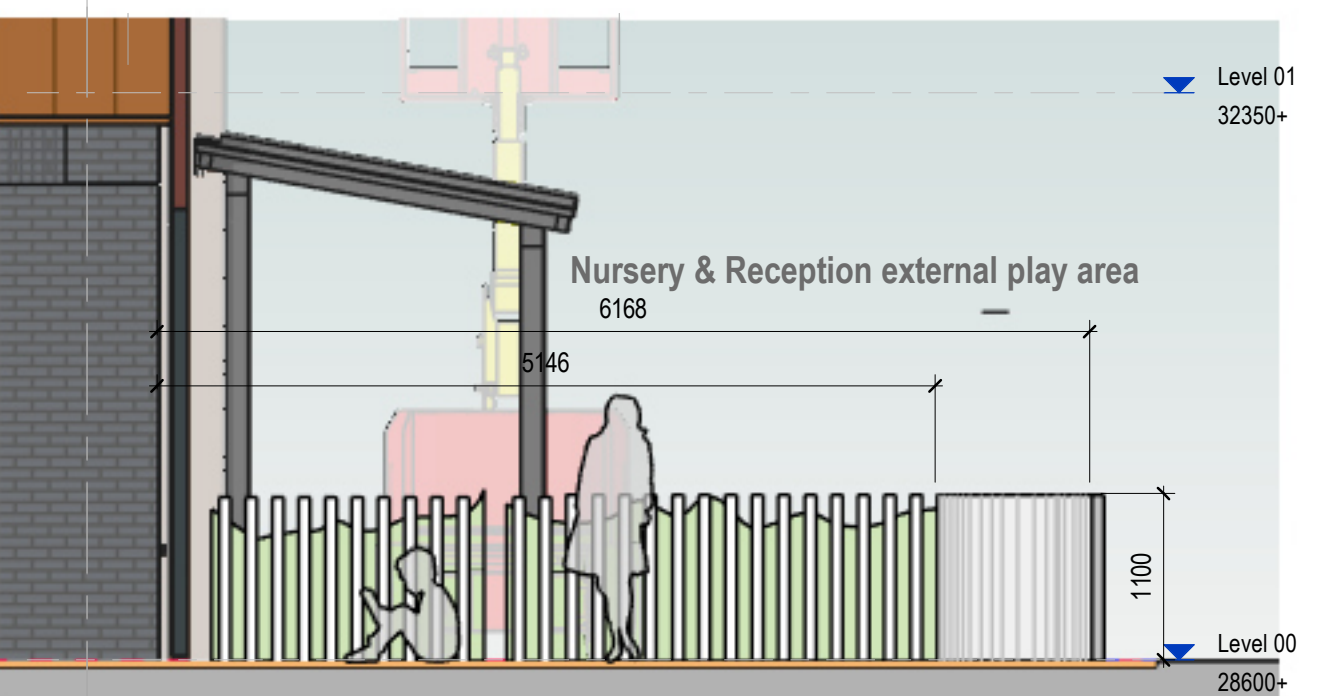

5 (05)_ElevWest - Canopy Early Years

SCALE 100

elliswilliams

Project Number 2914
Project Name Sandilands Primary School

Drawing Status Stage 5
Drawing Number RP1034- EWA- ZZ- ZZ- D- A- 0500
Drawing Name Proposed Elevations
Date 30.11.22
Drawn By hmd
Rev: C3
Scale: As indicated

Wellfield Chester Road Preston Brook WA7 3BA
T: 01928 752200 E: info@ewa.co.uk W: ewa.co.uk