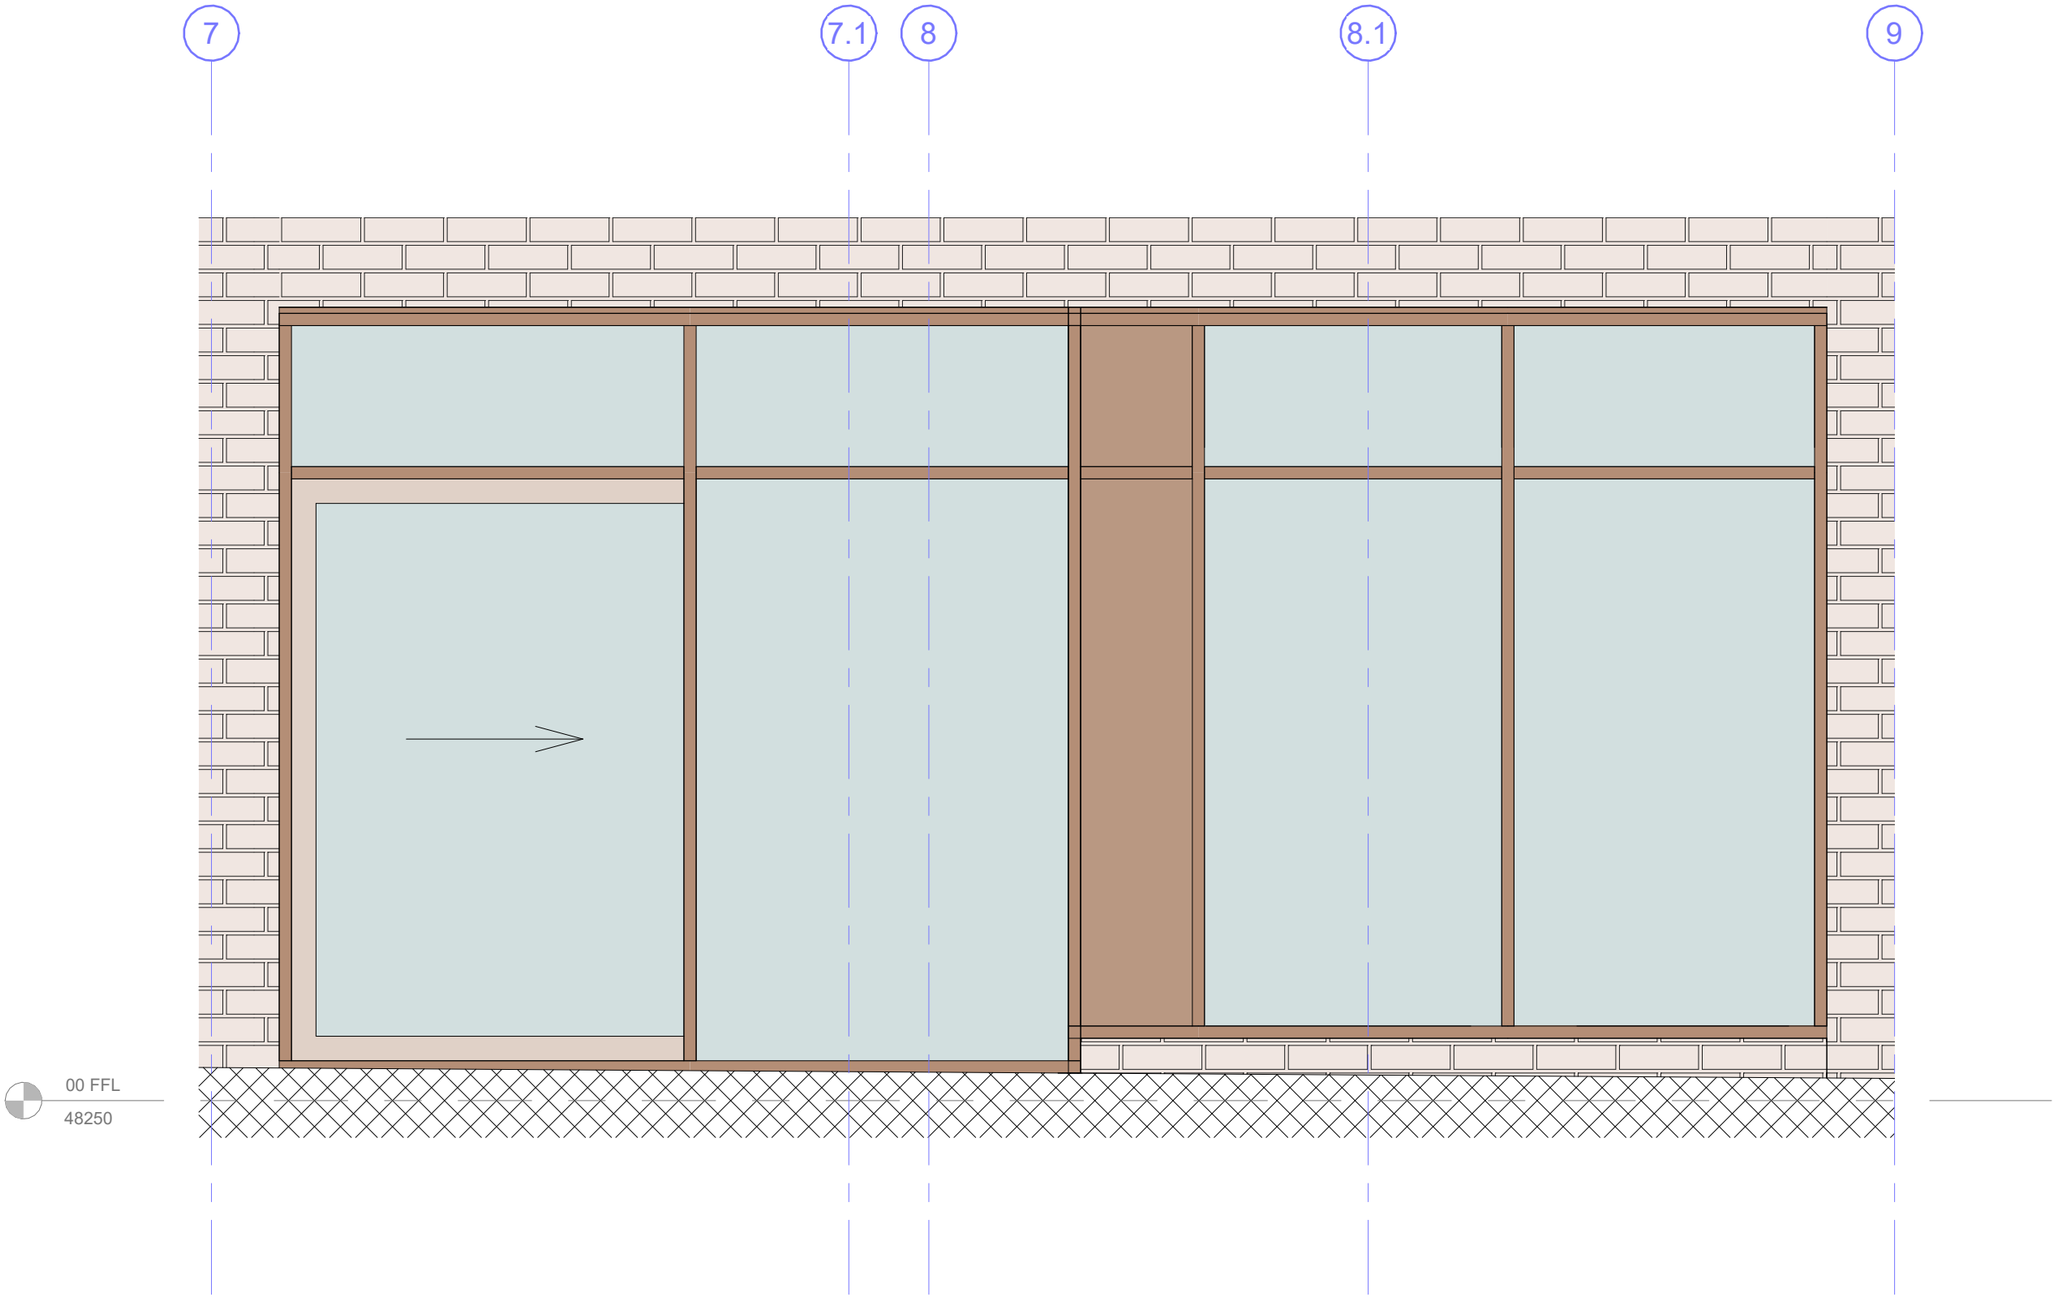


1 GA Elevation Oldham Street Unit 1 Entrance
1 : 25

GENERAL NOTES

1. Do not scale off this drawing unless a scale bar is provided
2. Any ambiguities, omissions and errors on this drawing should be notified immediately to the Architect before the commencement of works on site
3. Dimensions are in millimetres unless otherwise stated
4. Dimensions, unless otherwise indicated, are to the face of unfinished block walls or to the finished plaster face of stud partitions
5. Dimensions are to be checked on site. Discrepancies are to be notified immediately to the Architect before the commencement of works on site
6. All levels are in meters unless otherwise stated
7. This drawing is to be read in conjunction with all other relevant drawings and specifications for this project

CDM REGULATIONS

Denotes a significant hazard or difficult to manage procedure. Please refer to Designer Hazard Register for further information regarding mitigation of hazards.

REVISION NOTES

Rev	Date	Description	Issuer	Checker
P1	2024-07-08	For Comment	IB	DRF
P2	2024-09-22	Entrance Arrangement Updated	IB	DRF
P3	2024-10-09	Door Arrangement Updated. Re-Issued	IB	DRF

FRANKLIN ELLIS ARCHITECTS
Architecture / Landscape / Interiors / Graphics / Project Management

The Old Pumphouse
5 The Ropewalk , Nottingham , NG1 5DU

T 0115 941 8475
E enquiry@franklinellis.co.uk
W www.franklinellis.co.uk

PARTNER/ASSOCIATE: Ben Dudley
PROJECT LEAD: Ian Burgess

PROJECT NAME: Oldham Street Manchester
PROJECT No.: 21-0005

CLIENT / USER NAME: Kempton Homes

VOLUME: BA Block A

SHEET NAME: Proposed Oldham Street Elevations - Unit 1

FULL DOCUMENT REFERENCE

Identification / Location | Sheet Number

Project Code	Originator Code	Vol/ Zone	Level/ Location	Doc Type	Role/ Dis	Number
OSM	FEA	BA	00	PL	A	2513

Renumbered from:

REVISION DATE: 2024-10-09
REVISION: P3
STATUS: A3 Planning
SHEET: A3 L
SCALE: 1 : 25

Autodesk Docs://21-0005-OSM-Oldham Street/OSM-FEA-B1-XX-M3-A-0101-ArchMaster-Block A.rvt

Franklin Ellis LLP Registered in England No. OC340080

FEA-Titles-Standard-A3-Landscape-BlockRight_BS1192 Deltek DLM version 2018-05-15 © copyright