




FILE LOCATION PATH: P:\PROJECTS\HOT\2075 ARDWICK GREEN, MANCHESTER\004 BIM\CIVIL\DRAWINGS\S278 PACK\2075-CIV-S278-XX-D-H-41001 - TYPICAL PAVEMENT DETAILS.DWG

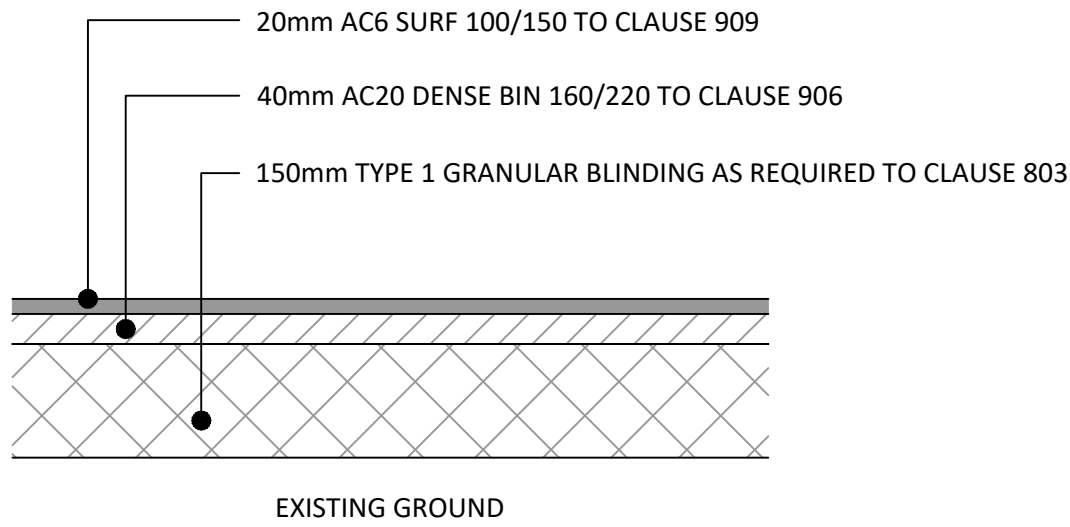


DETAIL A  
FULL FOOTWAY CONSTRUCTION

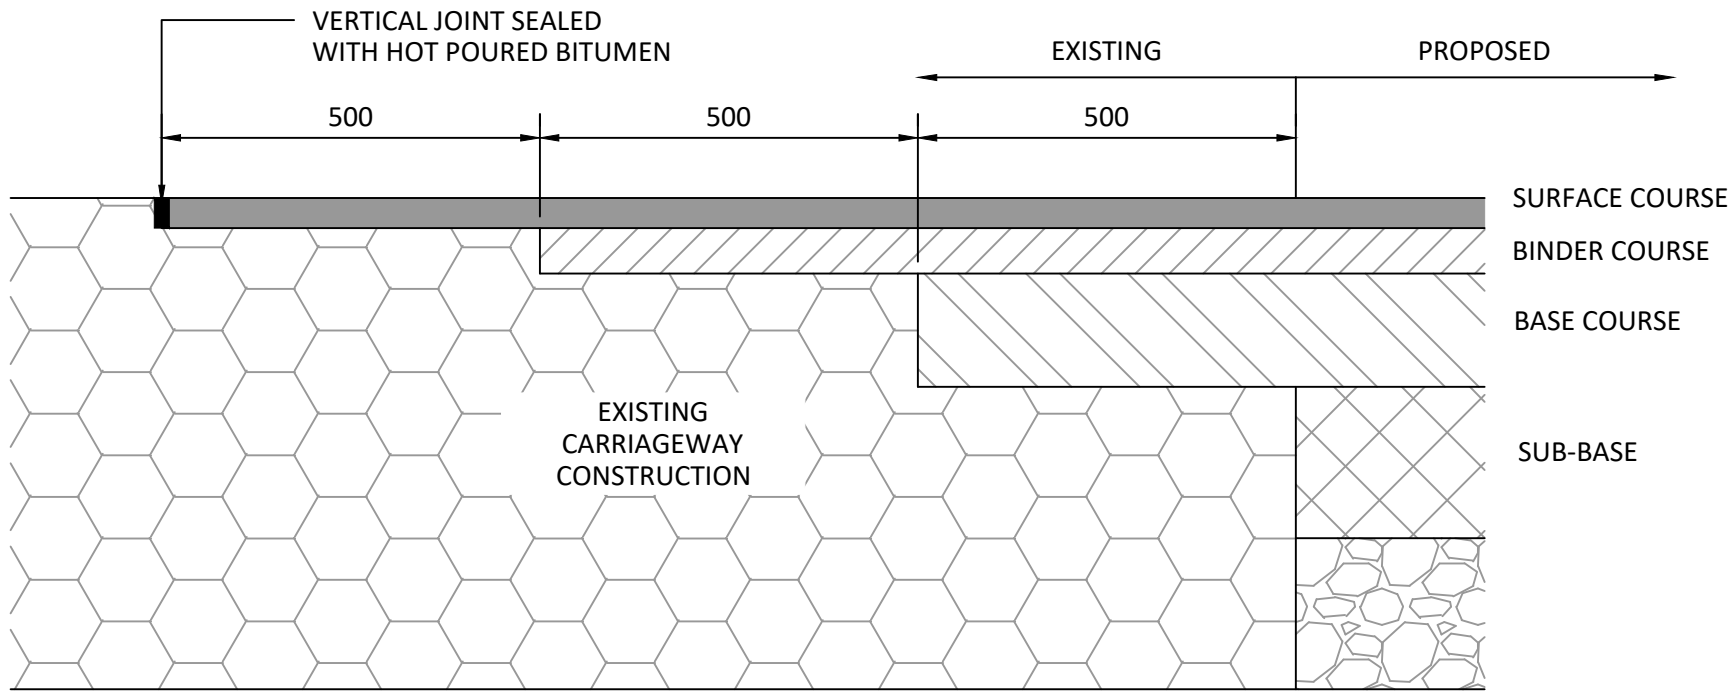


DETAIL B  
PROPOSED CARRIAGEWAY TIE IN TO EXISTING DETAIL

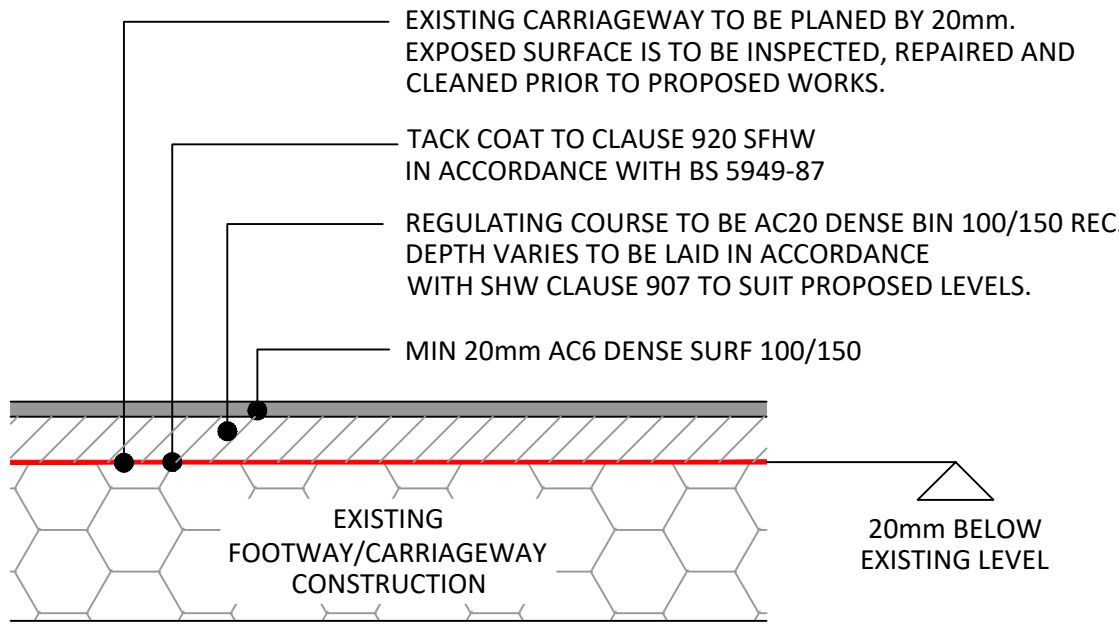


DETAIL C  
FOOTWAY REINSTATEMENT

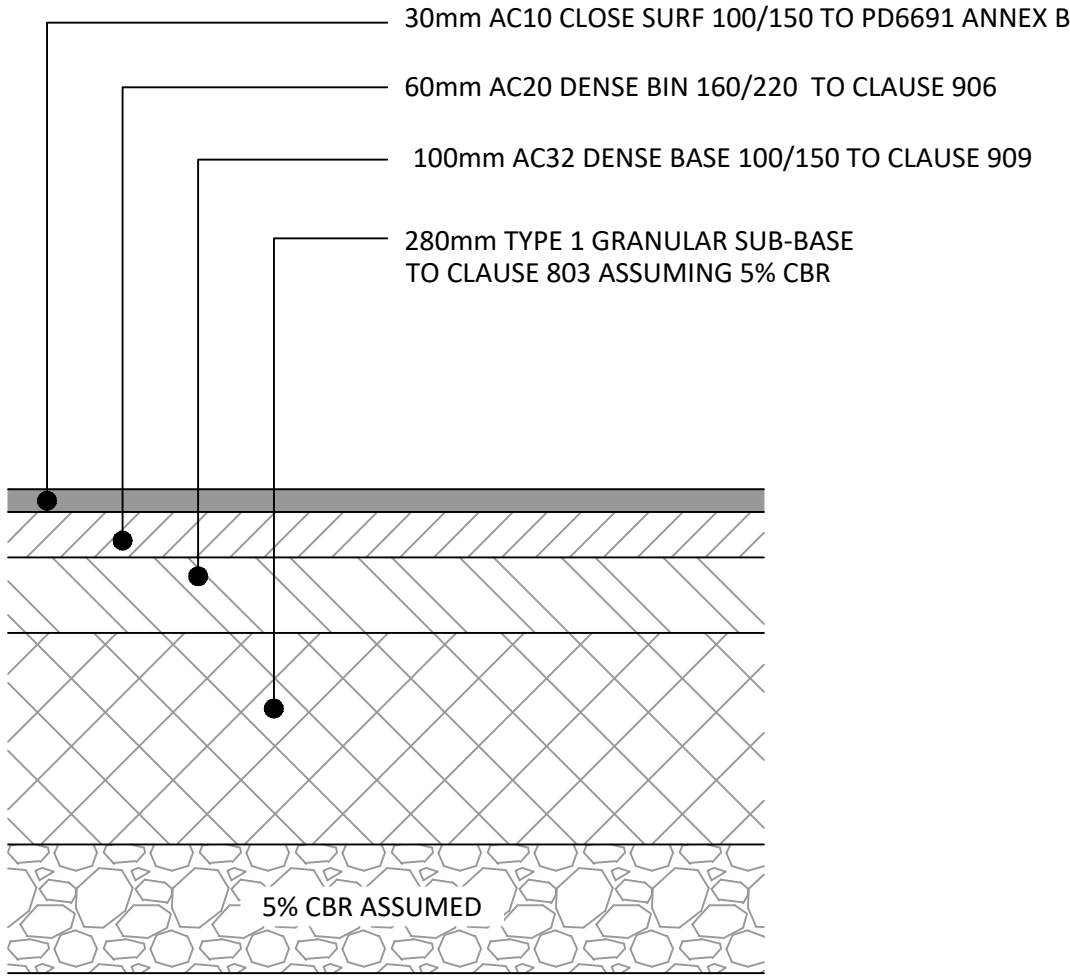


DETAIL E  
FULL CARRIAGEWAY CONSTRUCTION

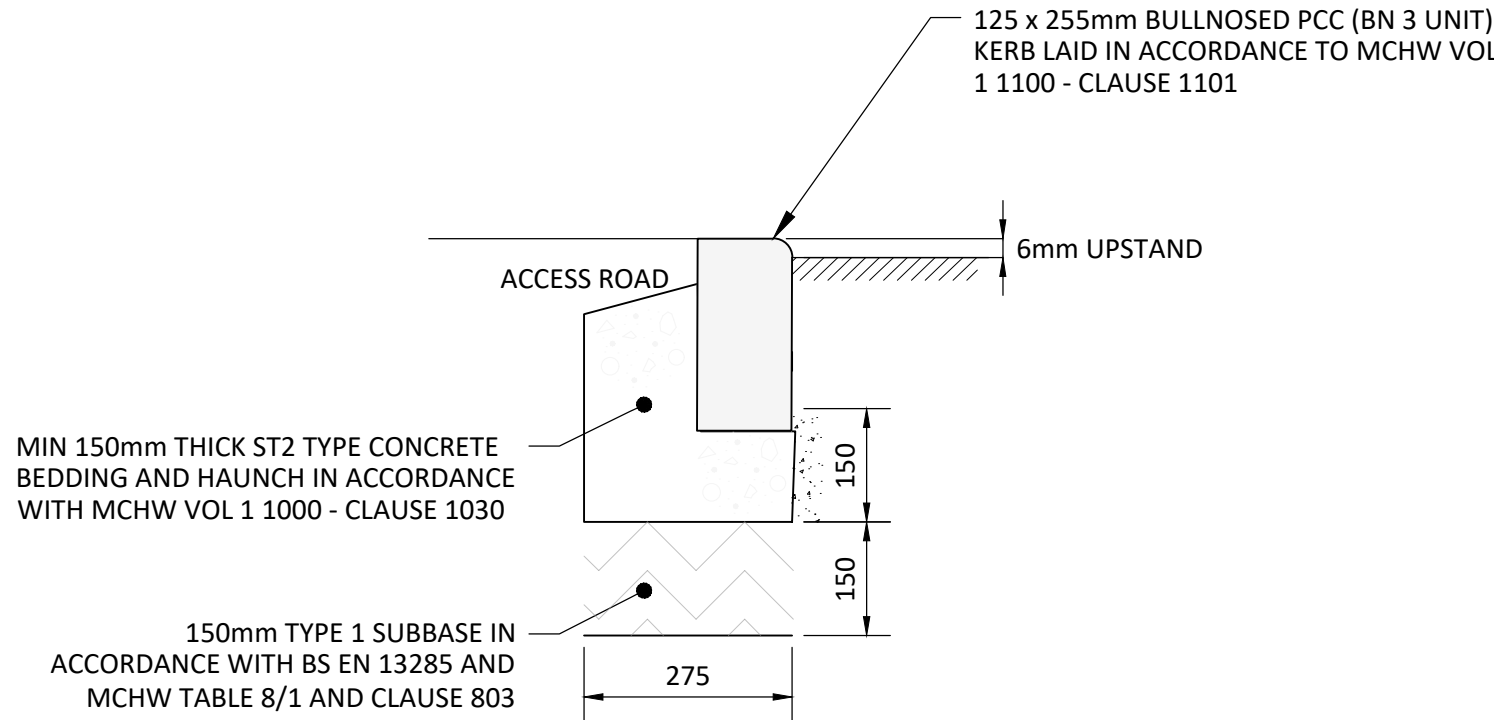


BULLNOSED KERB

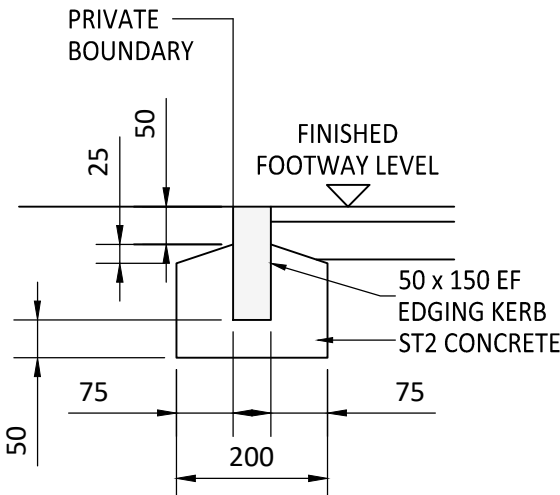

EF - EDGING KERB

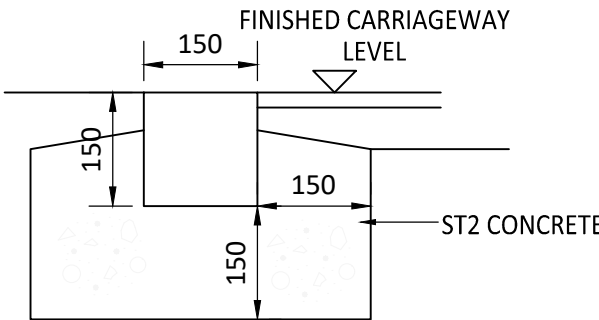

CHANNEL EDGE

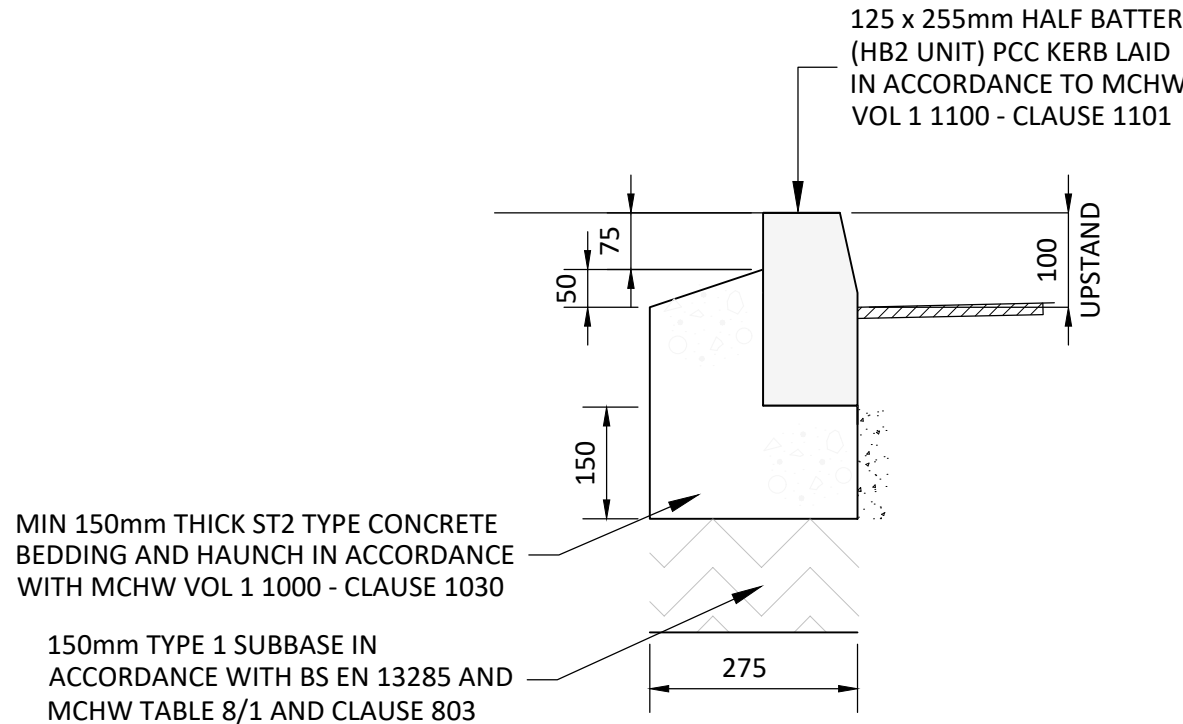

HB2 KERB

THIS DRAWING SHOULD BE READ IN CONJUNCTION WITH S278 PLANS:

2075-CIV-S278-XX-D-H-40001 - Scope of S278 Works  
2075-CIV-S278-XX-D-H-40002 - Site Clearance Plan  
2075-CIV-S278-XX-D-H-40003 - Kerbing and Paving GA  
2075-CIV-S278-XX-D-H-40004 - Proposed Levels Plan  
2075-CIV-S278-XX-D-H-41002- Typical Cross Sections

STANDARD NOTES

1. THIS DRAWING IS TO BE READ IN CONJUNCTION WITH ALL RELEVANT ARCHITECT'S AND ENGINEER'S DRAWINGS AND THE SPECIFICATIONS.
2. THIS DRAWING SHOULD NOT BE SCALED.
3. ALL DIMENSIONS ARE TO BE VERIFIED BY THE CONTRACTOR ON SITE.
4. ALL DISCREPANCIES SHOULD BE REPORTED TO C.A./E.A. PRIOR TO THE COMMENCEMENT OF WORKS.

© CIVIC ENGINEERS LIMITED

ALL WORKS ARE TO BE CONSTRUCTED IN ACCORDANCE WITH THE SPECIFICATION FOR HIGHWAY WORKS AS EXTENDED OR AMENDED BY MANCHESTER CITY COUNCIL.

|          |     |                               |     |    |
|----------|-----|-------------------------------|-----|----|
| 25.07.24 | P02 | BULLNODE KERB UPSTAND UPDATED | CER | JF |
| 19.04.24 | P01 | FOR INFORMATION               | CER | JF |

| DATE | REV | DESCRIPTION | DRAWN | CHKD |
|------|-----|-------------|-------|------|
|------|-----|-------------|-------|------|

**CIVIC**  
ENGINEERS

civicingineers.com

PROJECT  
ARDWICK GREEN  
S278/38 HIGHWAY WORKS

TITLE  
TYPICAL PAVEMENT DETAILS

| DRAWING STATUS             |            |              |       |         | STATUS CODE |     |
|----------------------------|------------|--------------|-------|---------|-------------|-----|
| INFORMATION                |            |              |       |         | -           |     |
| CE PROJECT No.             | SCALE @ A1 | DATE CREATED | DRAWN | CHECKED |             |     |
| 2075                       | 1:10       | 16.04.24     | CER   | JF      |             |     |
| DRAWING No.                |            |              |       |         | REV         |     |
| 2075-CIV-S278-XX-D-H-41001 |            |              |       |         |             | P02 |