




1 Existing Site Section AA
1 : 200

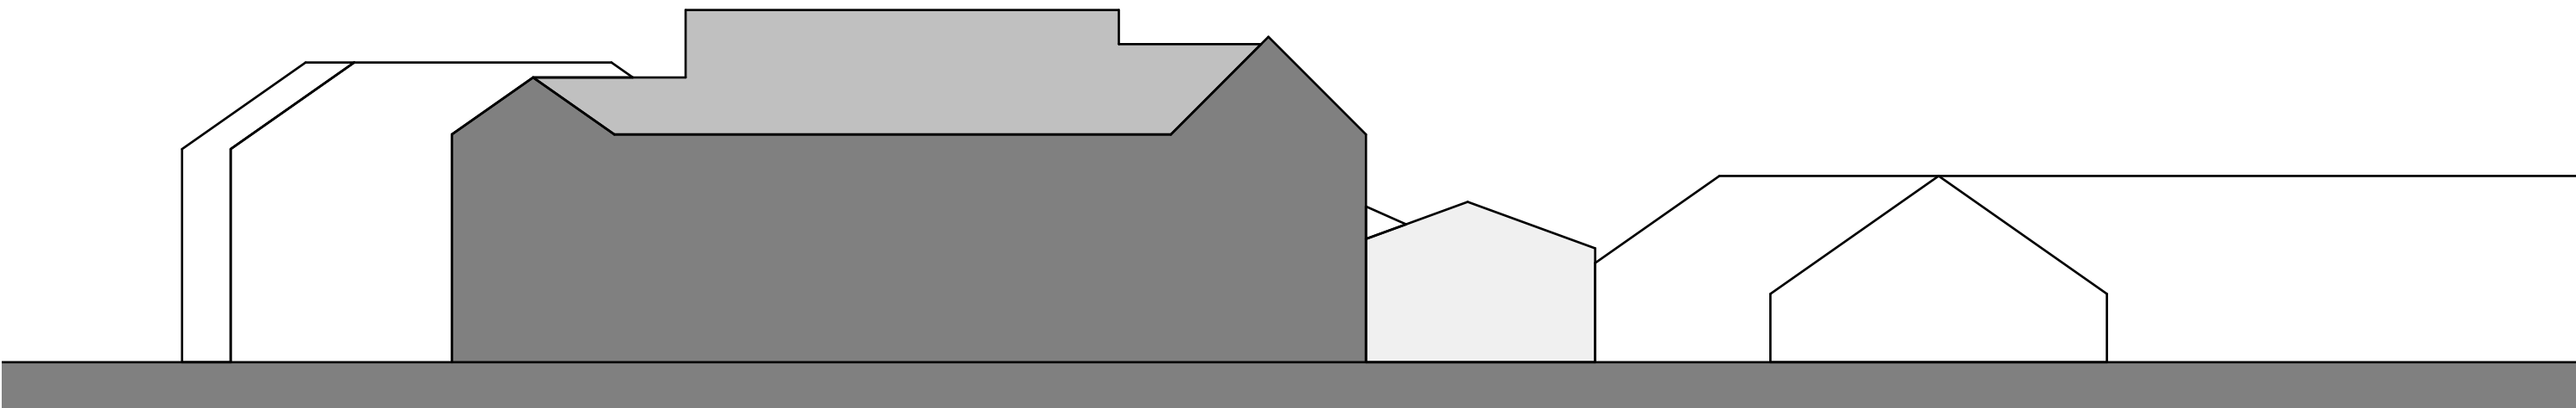


2 Existing Site Section BB
1 : 200

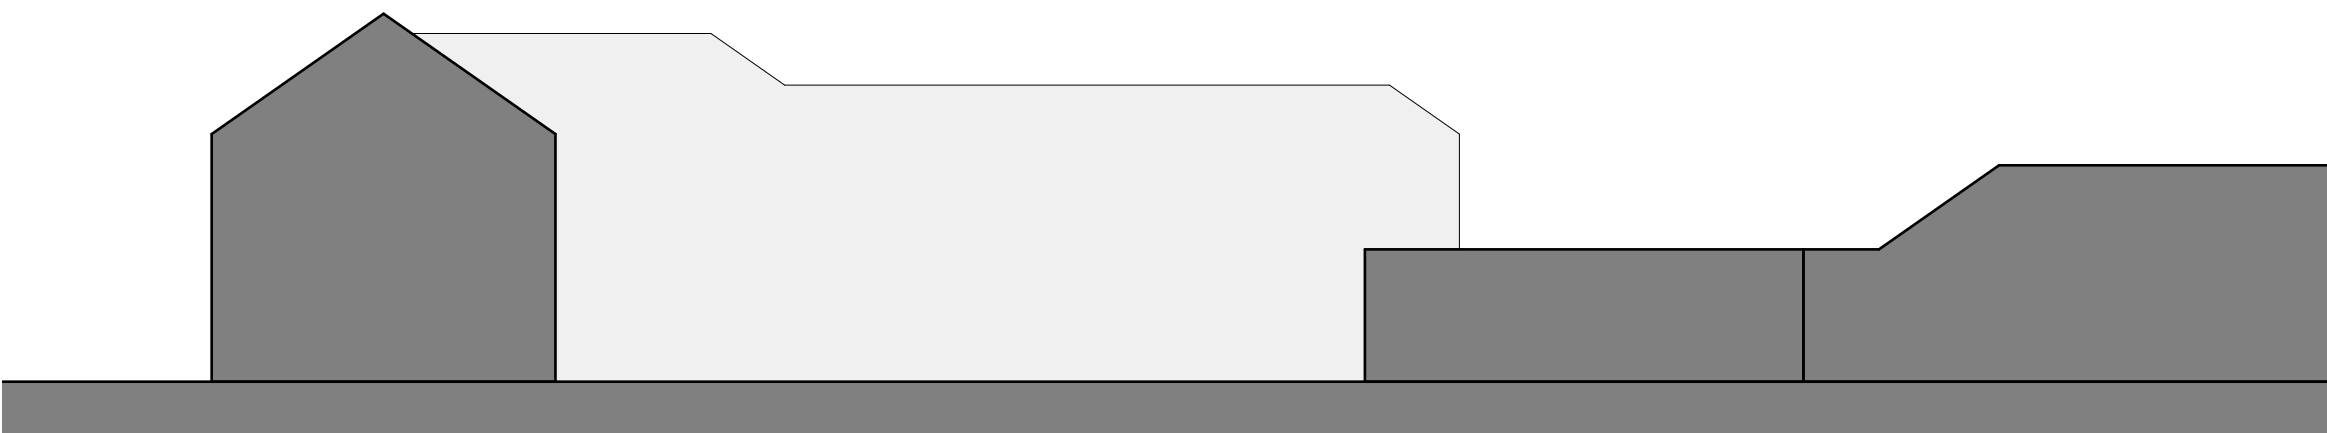

3 Existing Site Section CC
1 : 200

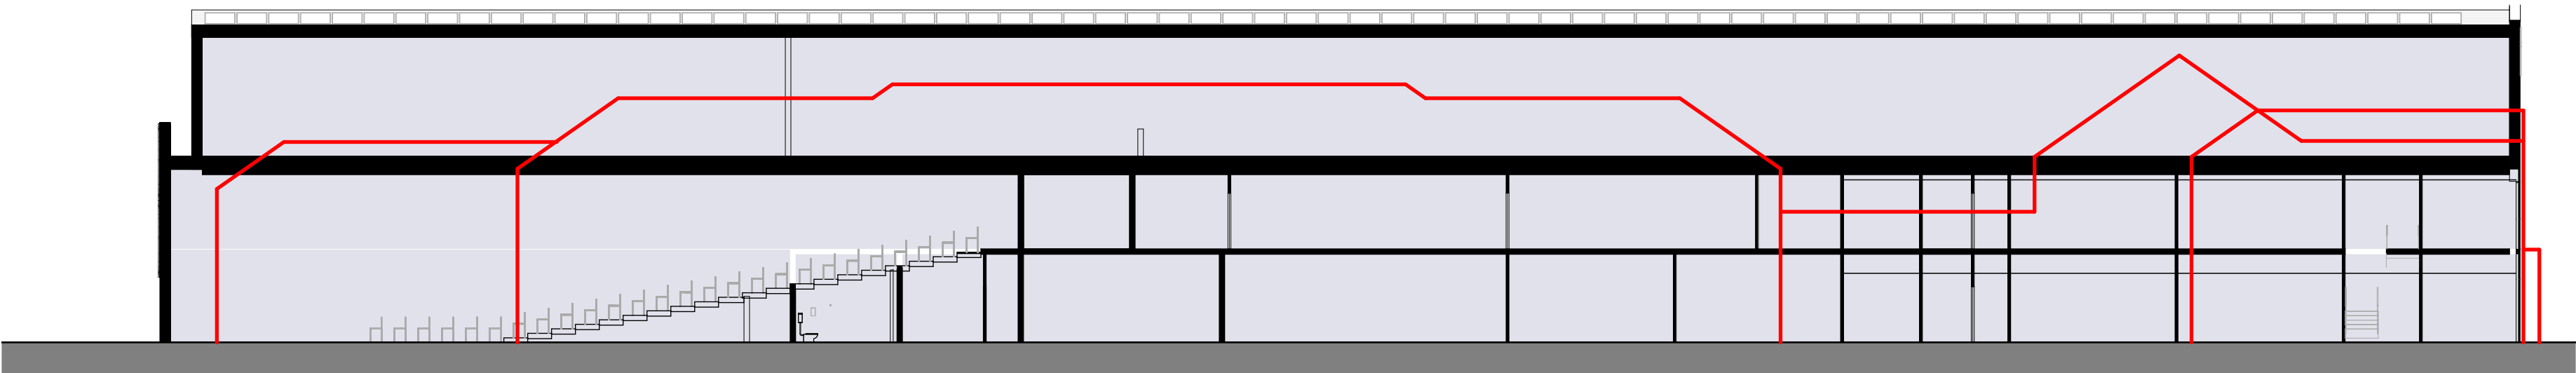

4 Proposed Site Section AA
1 : 200

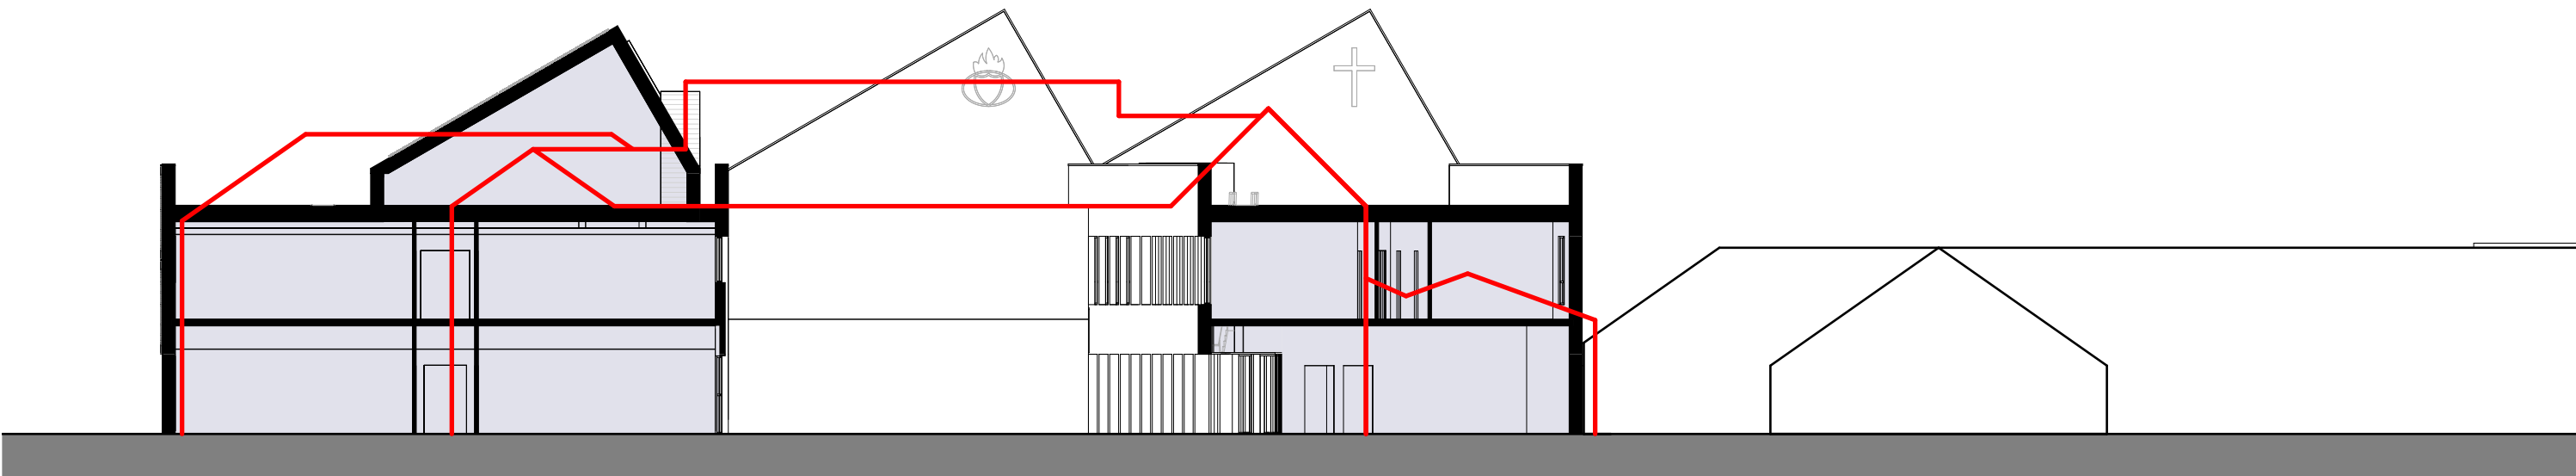

5 Proposed Site Section BB
1 : 200



6 Proposed Site Section CC
1 : 200

