



12/12/2024 13:49:26

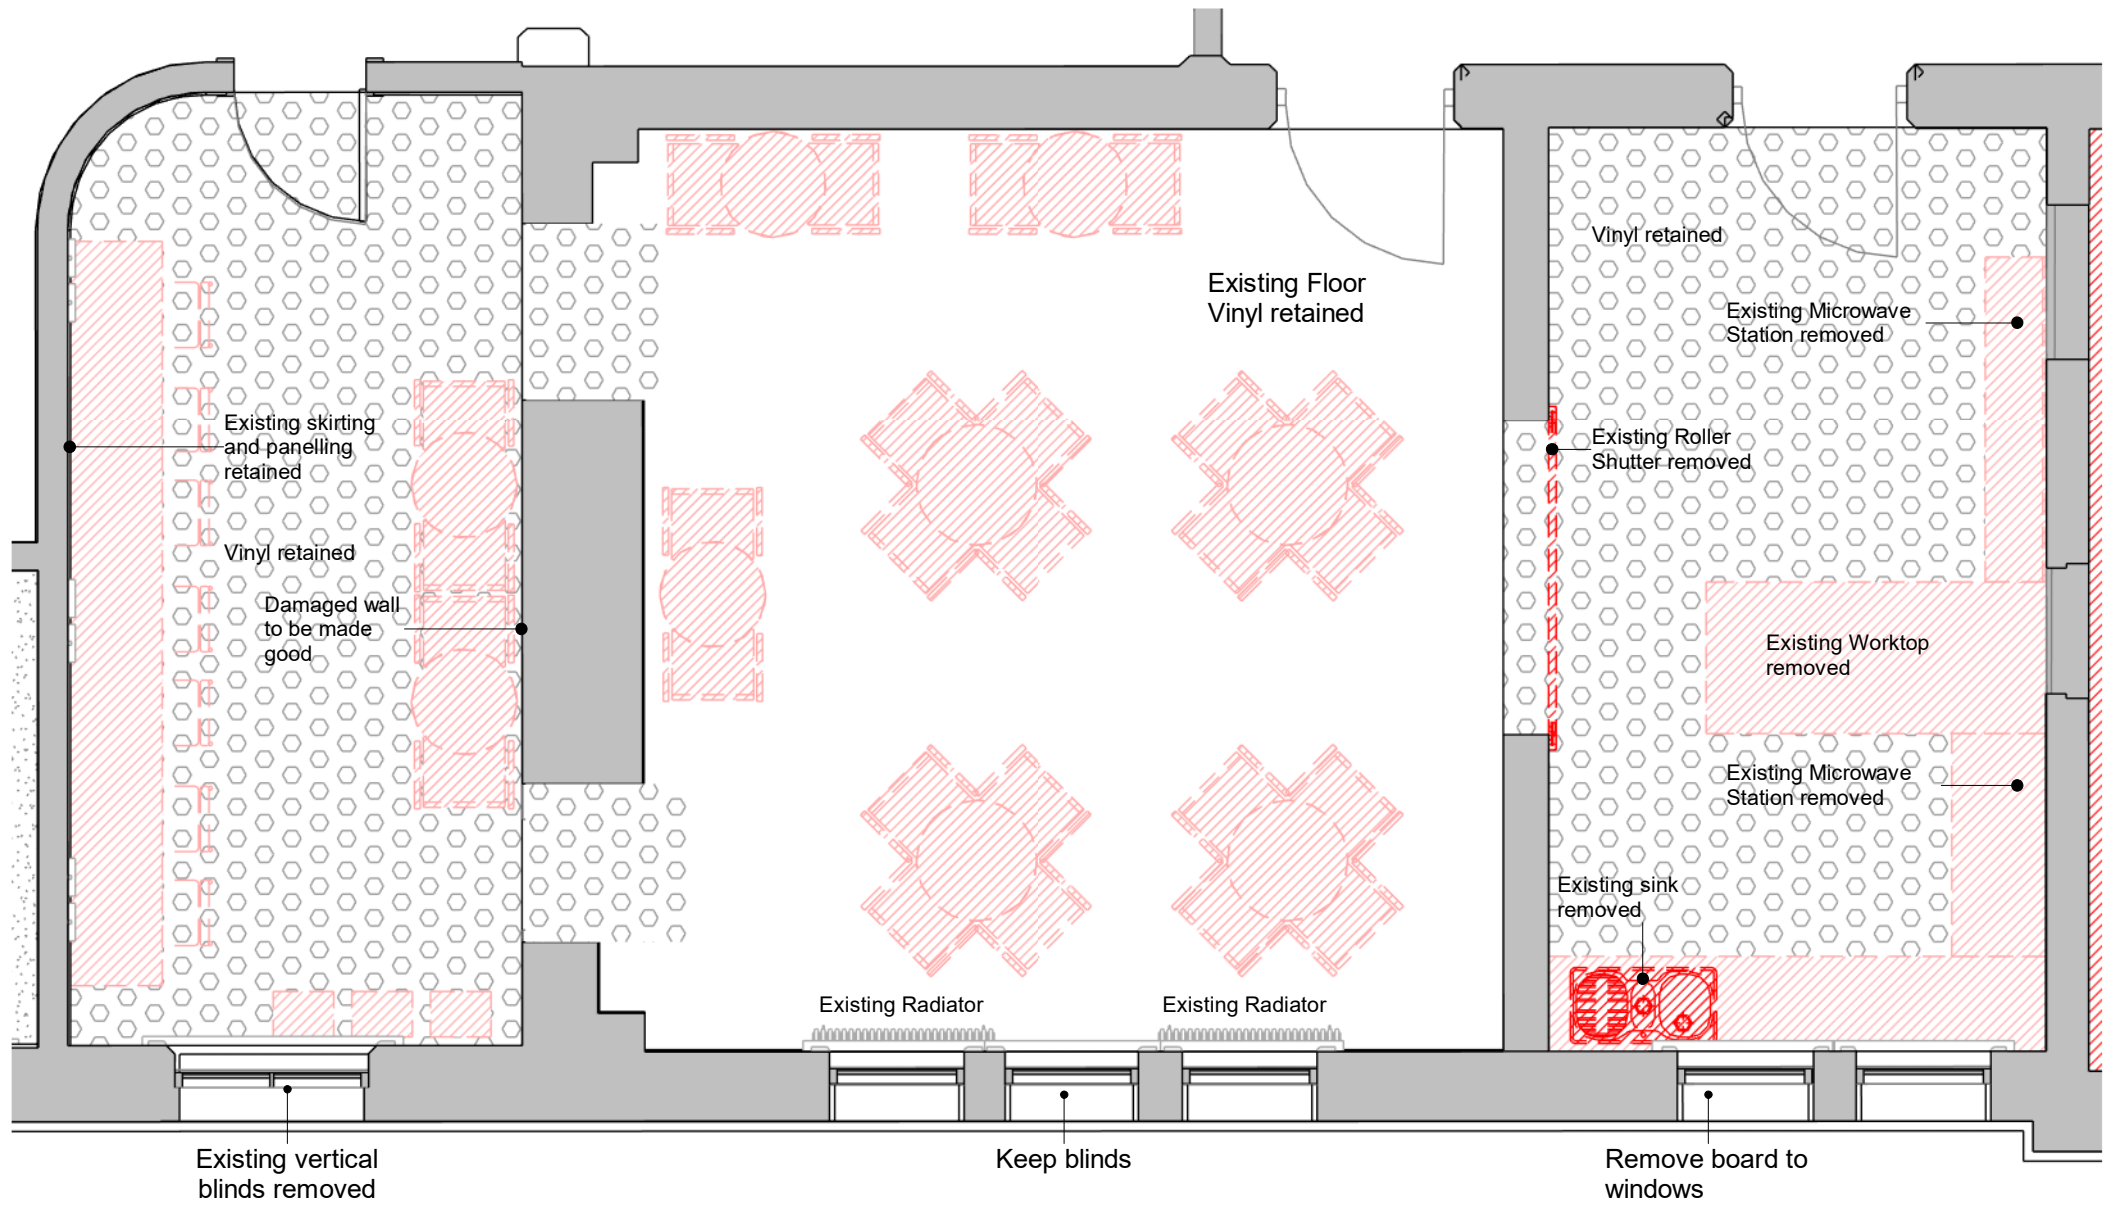


L0 Zochonis Occupation - G.005 & G.006 as Demolished

1 : 50 @ A1

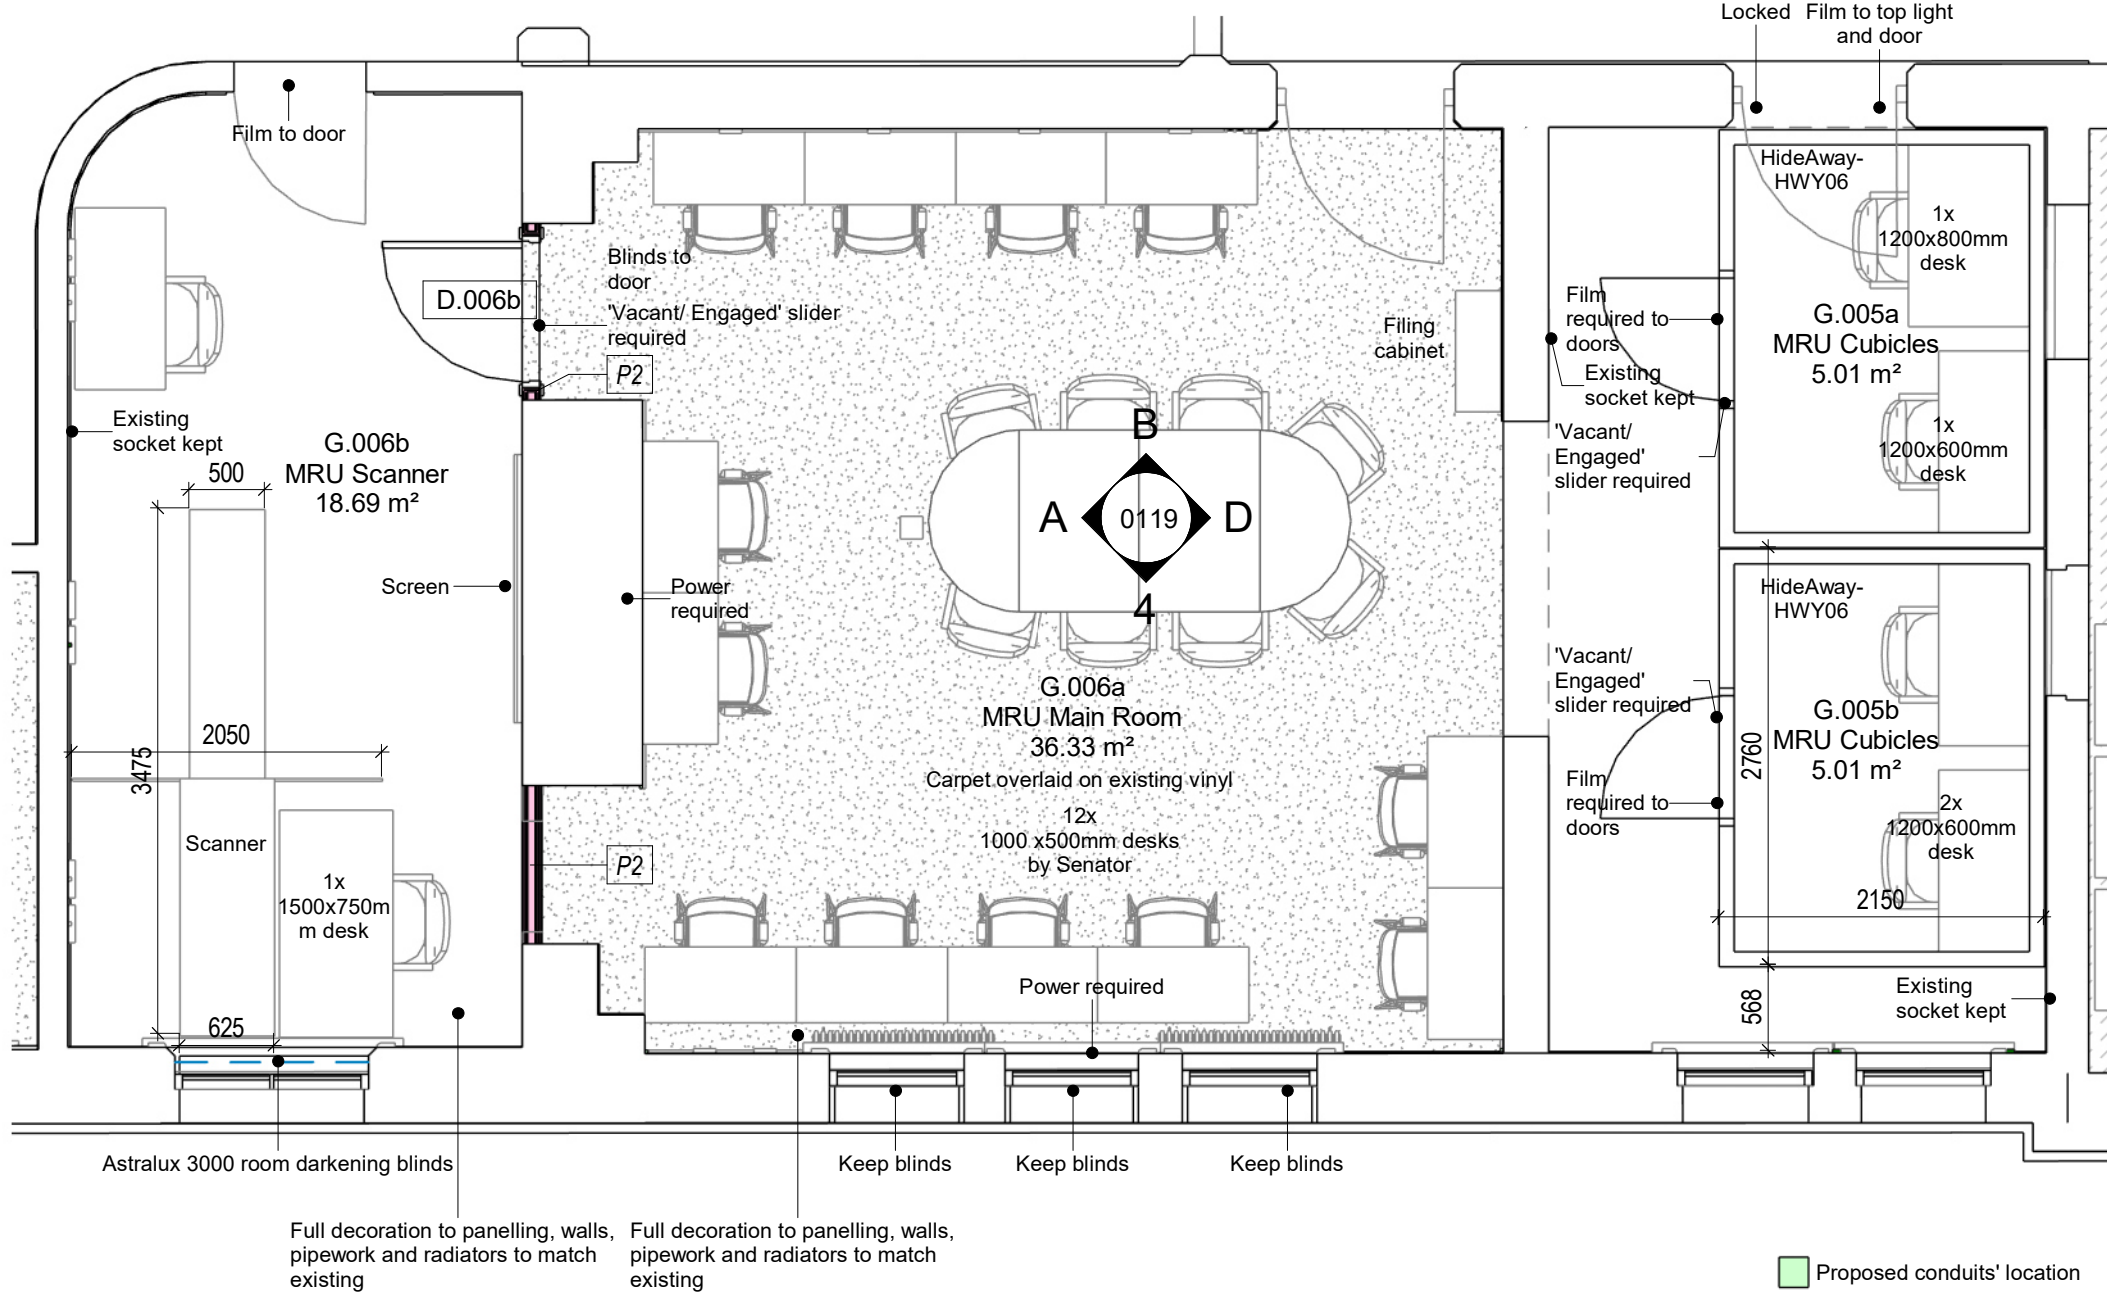

L0 Zochonis Occupation - MRU as Proposed


1 : 50 @ A1

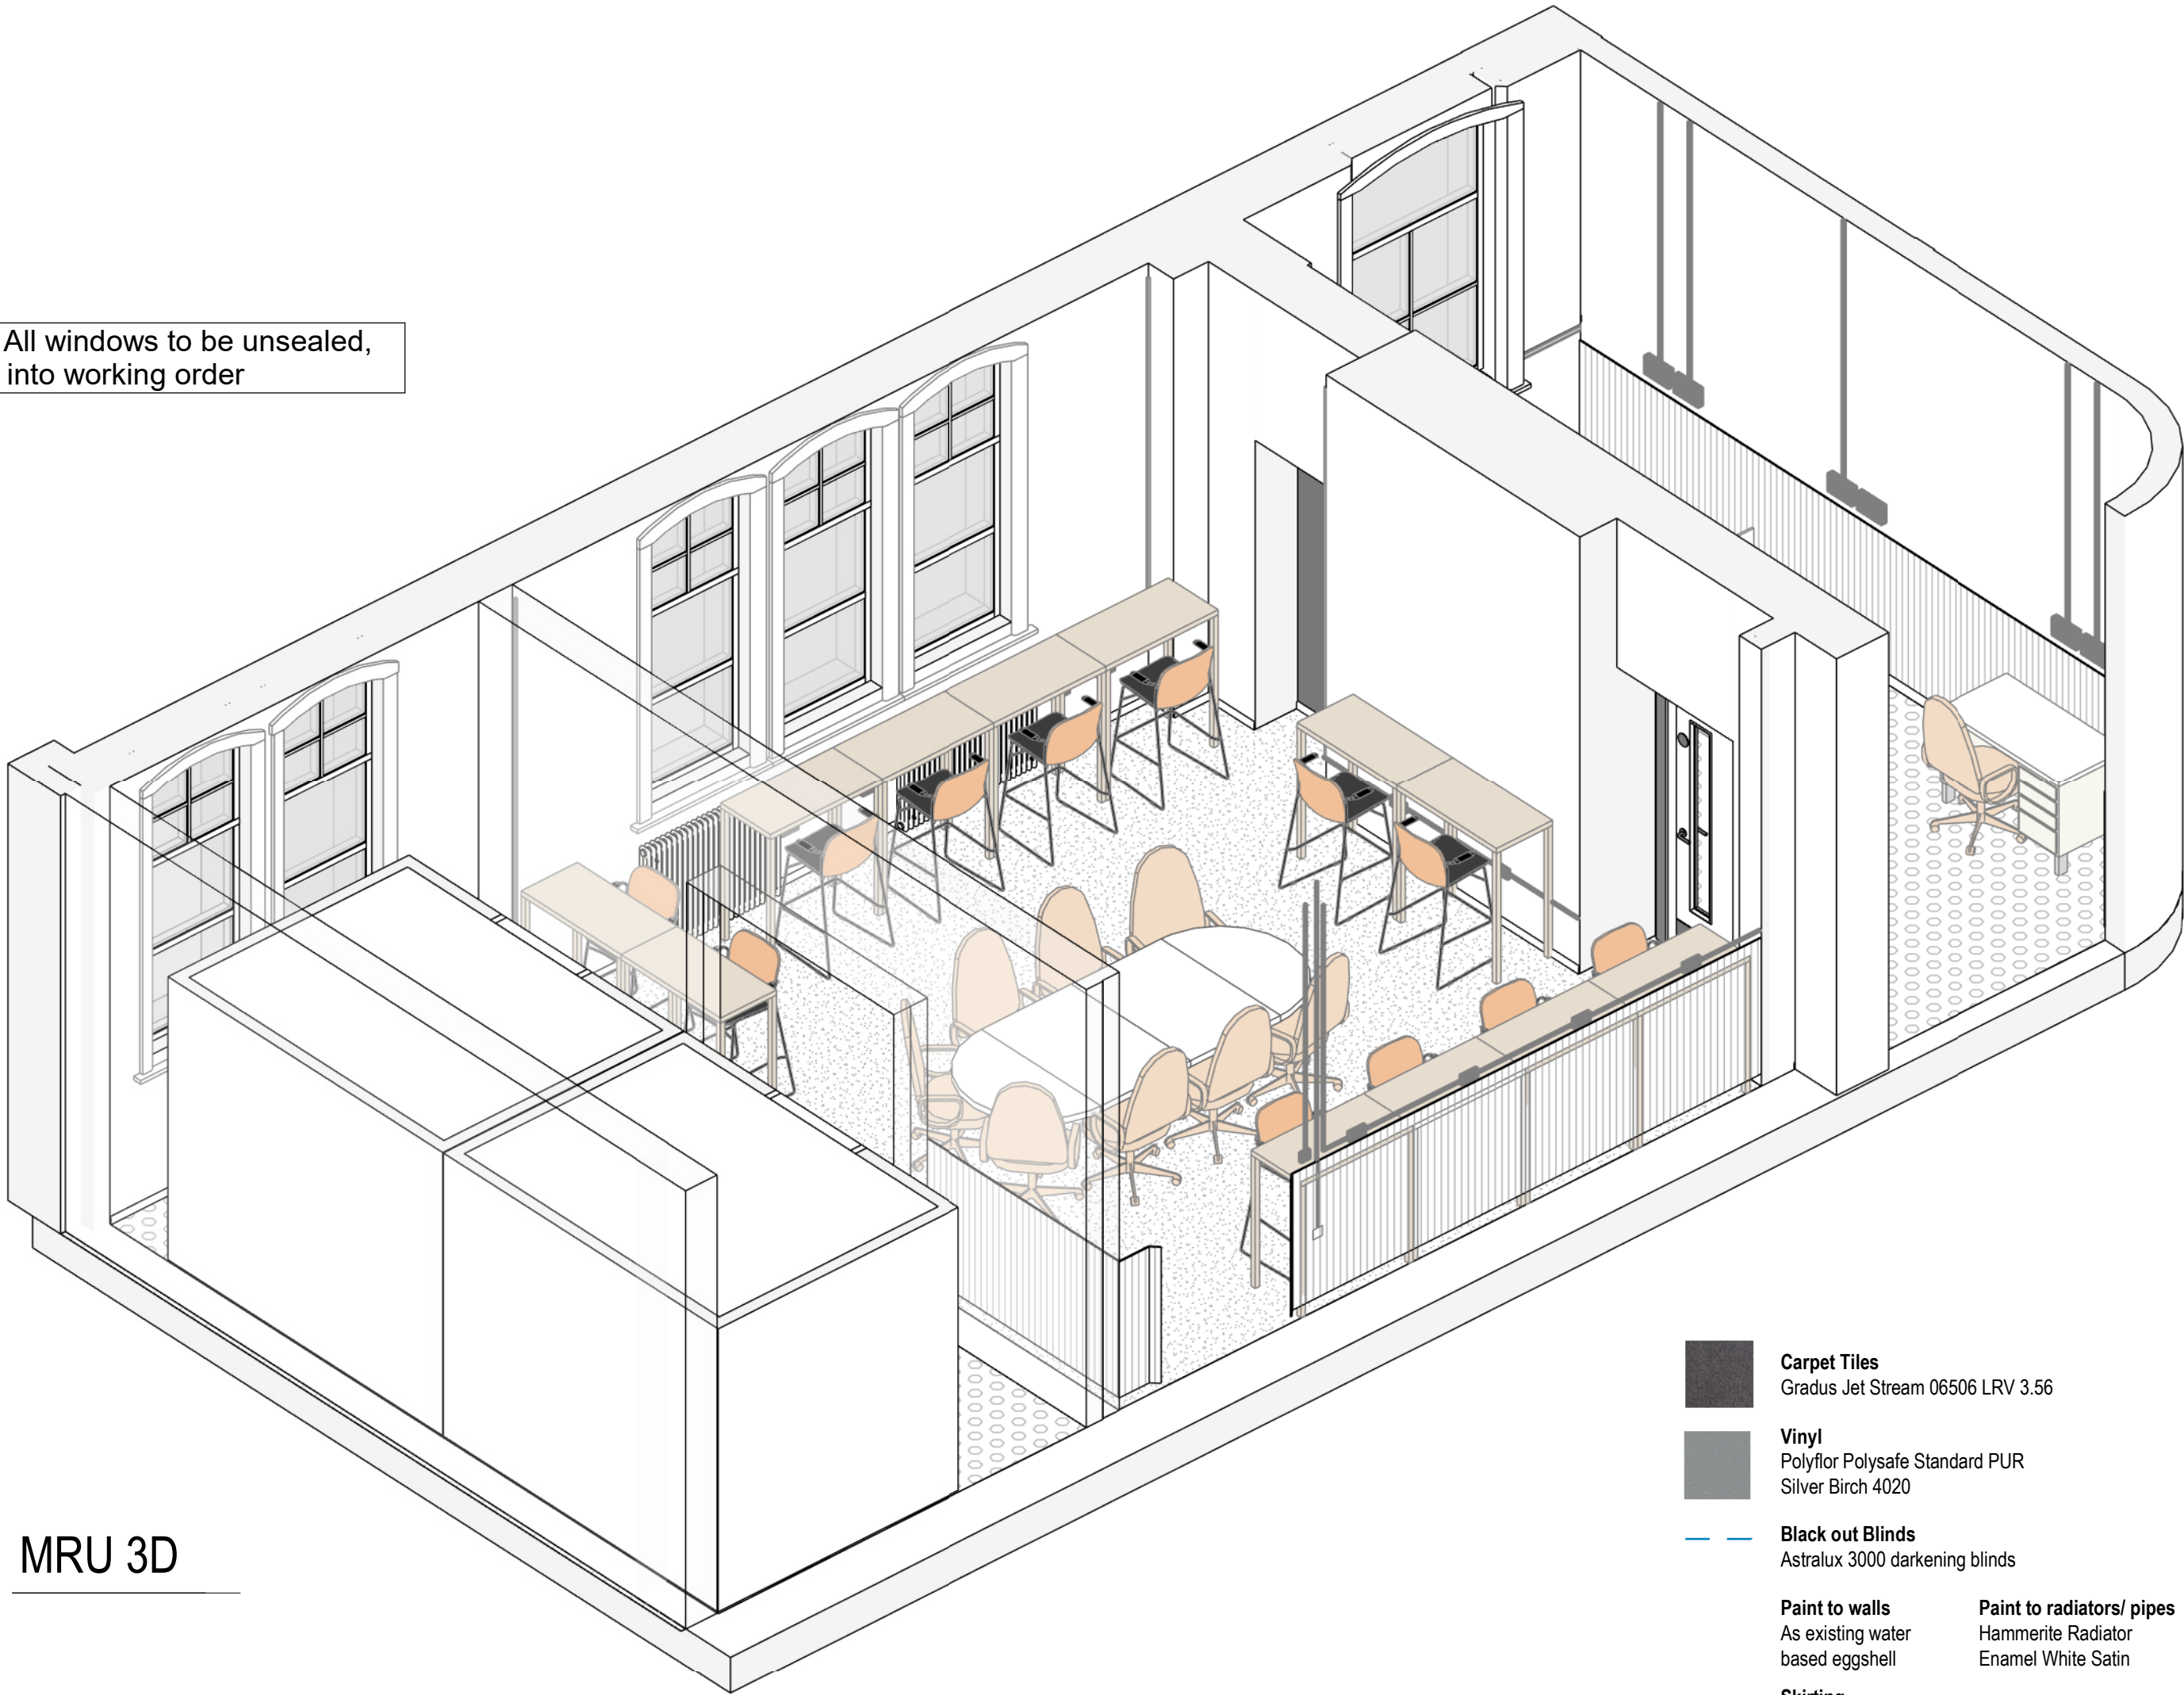

MRU 3D

- Carpet Tiles**
Gradus Jet Stream 06506 LRV 3.56
- Vinyl**
Polyflor Polysafe Standard PUR
Silver Birch 4020
- Black out Blinds**
Astralux 3000 darkening blinds
- Paint to walls**
As existing water based eggshell
- Paint to radiators/ pipes**
Hammerite Radiator Enamel White Satin
- Skirting**
Torus MDF skirting board and glossed
- Film**
3M Crystal Glass Finishes 7725-300 frosted film
- Acoustic Panels**
Panels supplied by UoM. Ecophon Solo installation kit supplied by contractor.

- Wall Type P1** 30FR 45dB A206015(B) (EN)
2 x 12.5mm Gyproc Wallboard
70mm metal 'C' Stud
2 x 12.5mm Gyproc Wallboard
- Wall Type P2** 60FR 53dB A206230 (EN)
2 x 12.5mm Gyproc SoundBloc
50mm Isover
70mm metal 'C' Stud
2 x 12.5mm Gyproc SoundBloc

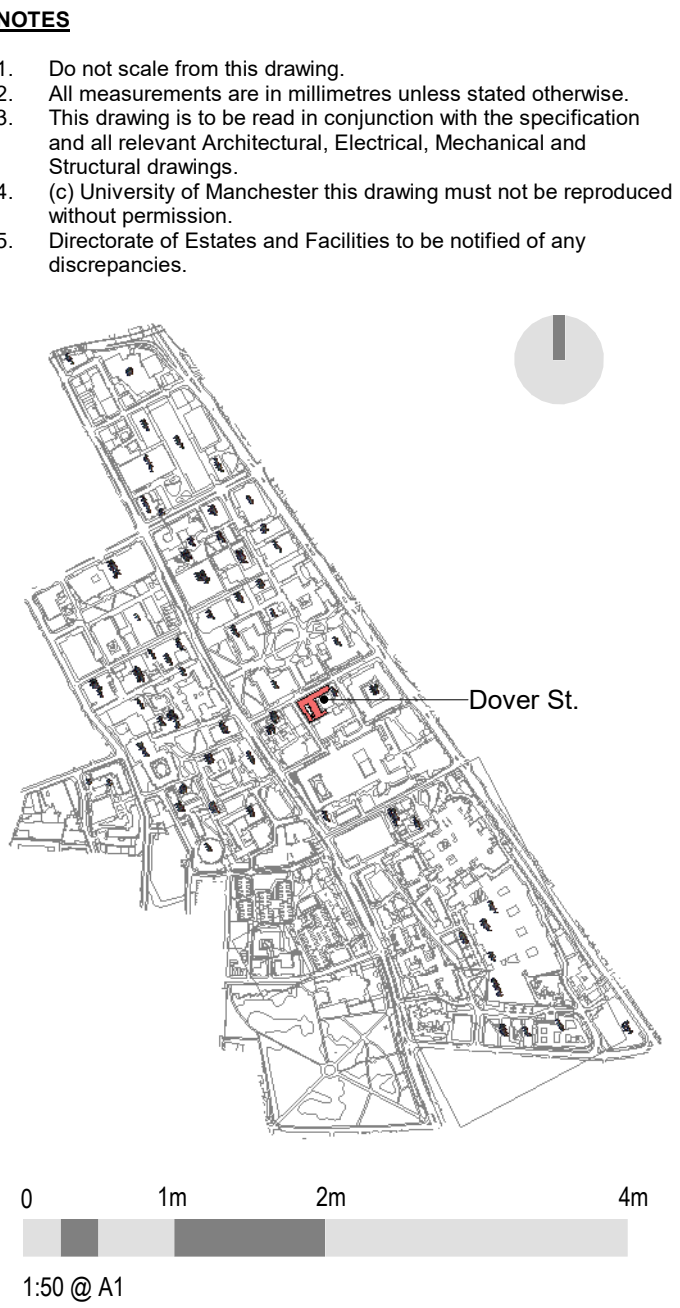

P08	Updated and issued for Heritage.	11-12-24	JL	JL
P07	Meeting table size updated in MRU main room. Desks size updated in MRU cubicles.	10-10-24	JL	JL
P06	Pods location updated in G.005b.	19-09-24	JL	JL
P05	Blinds spec updated.	16-09-24	JL	JL
P04	MRU Scanner in G.006b. MRU Cubicles in G.005. Meeting table added in Main room. Layout updated in G.002.	29-08-24	JL	JL
P03	Pods introduced to MRU Cubicles. Wall removed in G.048, booth introduced in staff area.	29-08-24	JL	JL
P02	Spec updated for blinds. Furniture updated in Beam Lab.	22-08-24	JL	JL
P01	First issue. Issue for comment.	30-07-24	JL	JL
Rev	Description	Date	By	Auth



The University of Manchester

Directorate of Estates and Facilities
Bayer Building
The University of Manchester
Oxford Road
Manchester
M13 9PL



Drawing Status

PRELIMINARY

Project
UoM NZC Decant Works - 5668

Building Name
Dover Street

Building No.
059AA

Site Name
Dover Street

Sub Site Name
Oxford Road

Drawing Title
Dover St. L0 MRU Layout

PM
ME

Drawn
JL

Checked
JL

Authorised
HMA

Scale @A1
1:150

Date
08-04-2024

Date
08-04-2024

Date
08-04-2024

Drawing Number
5668-HMA-DS-L0-DR-A-0108

Revision
P08

Original Drawing Paper Size 841mm x 594mm