

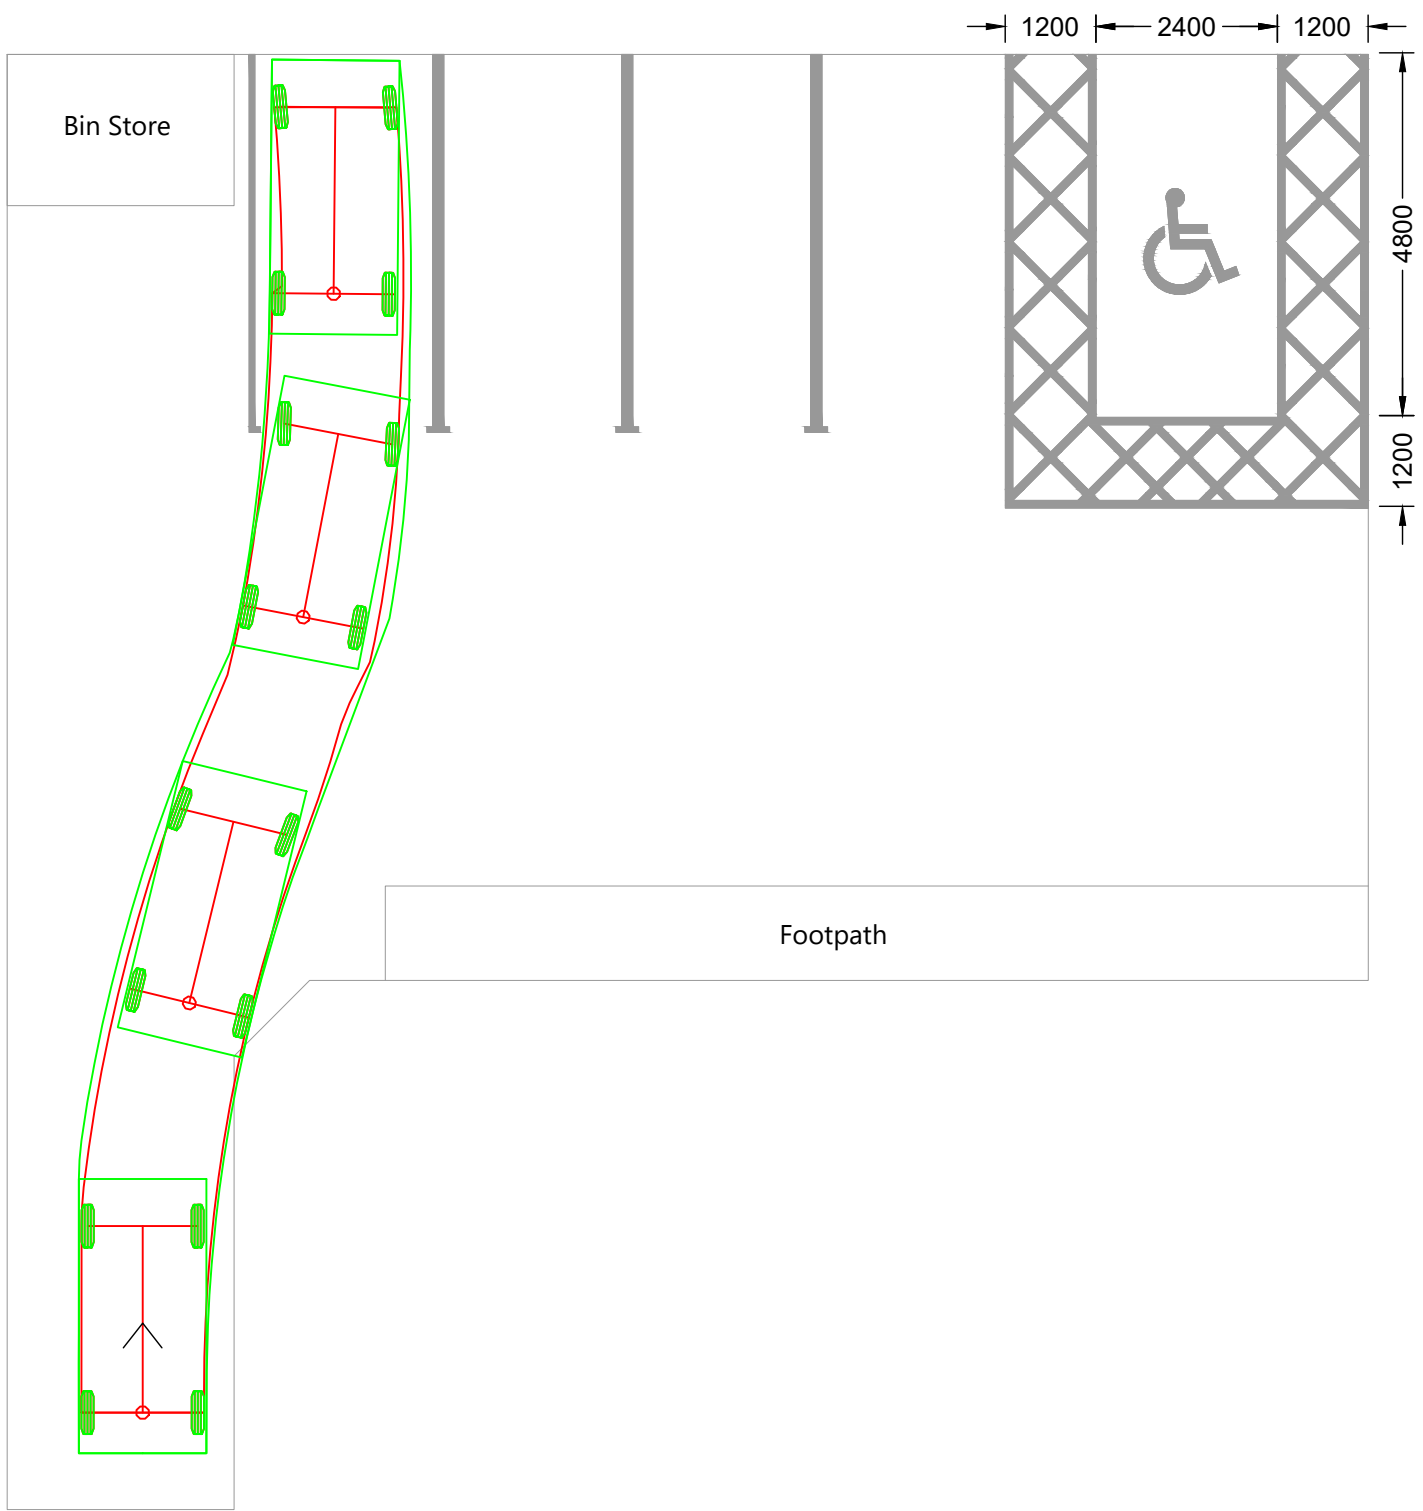
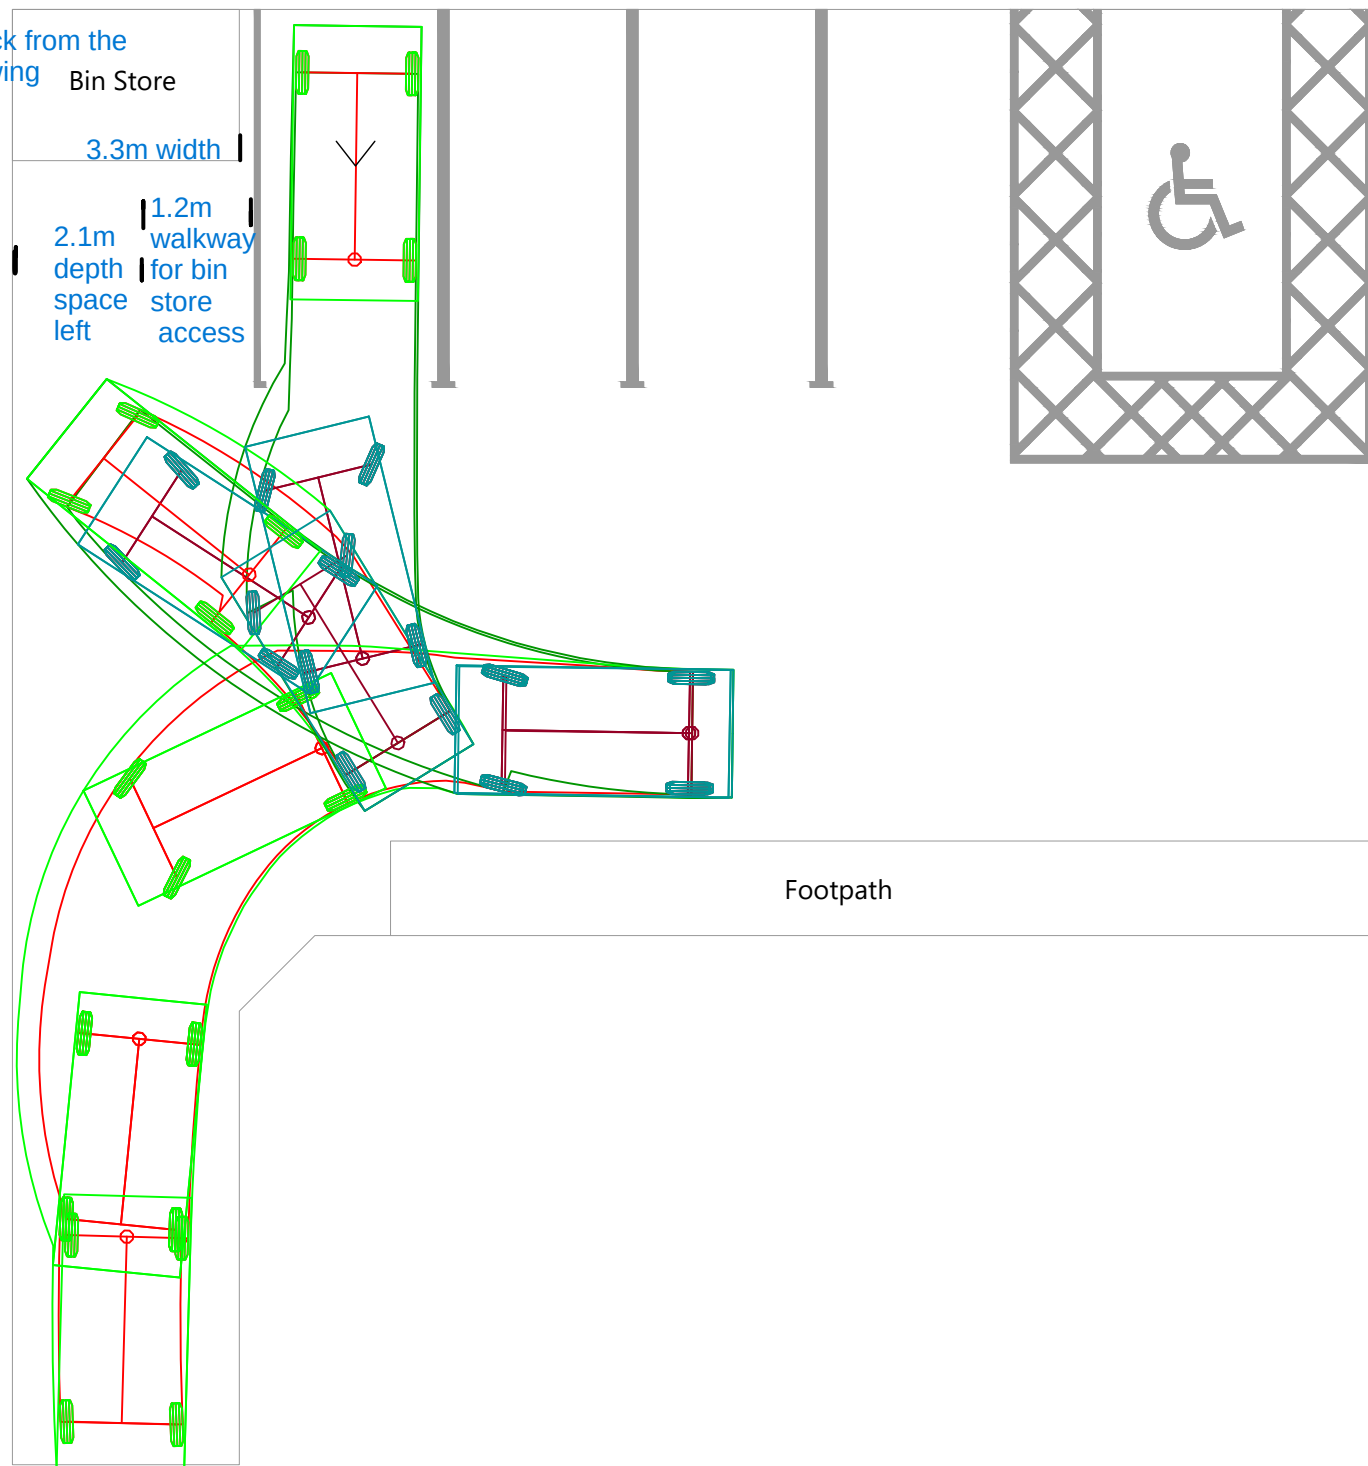
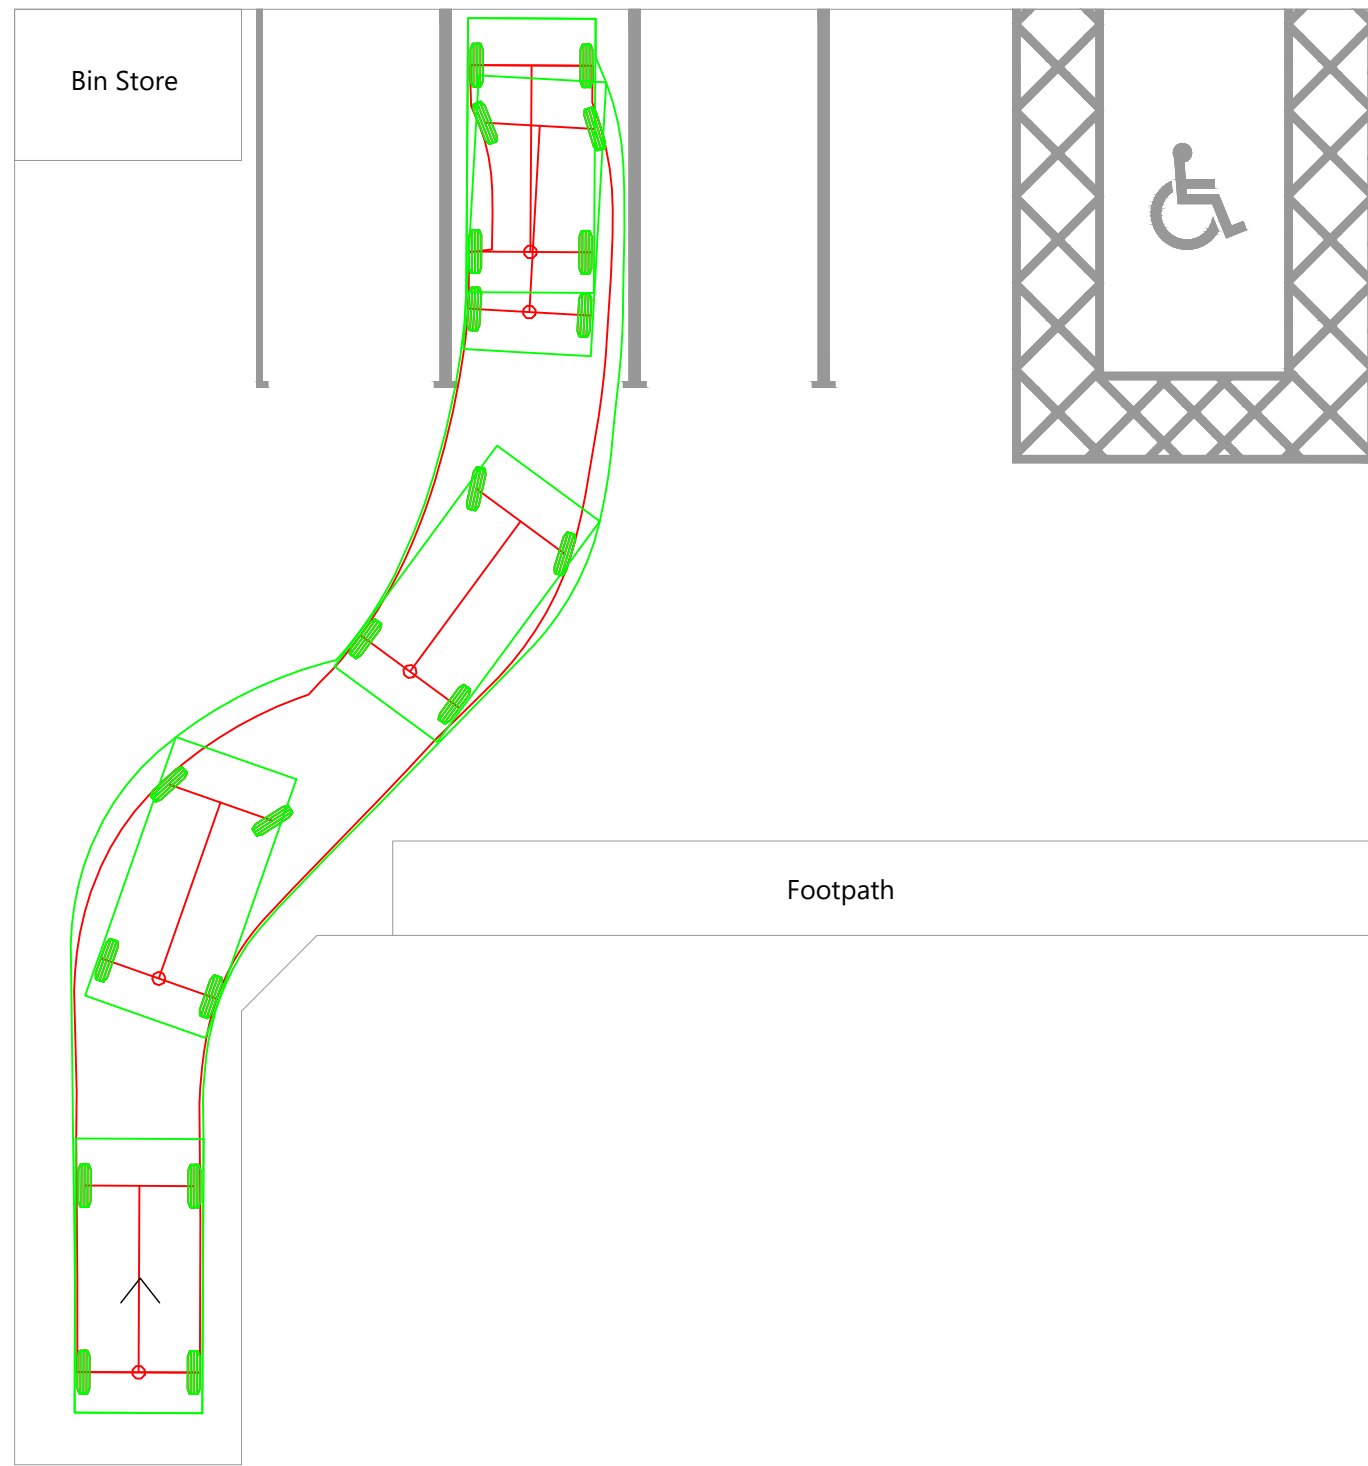
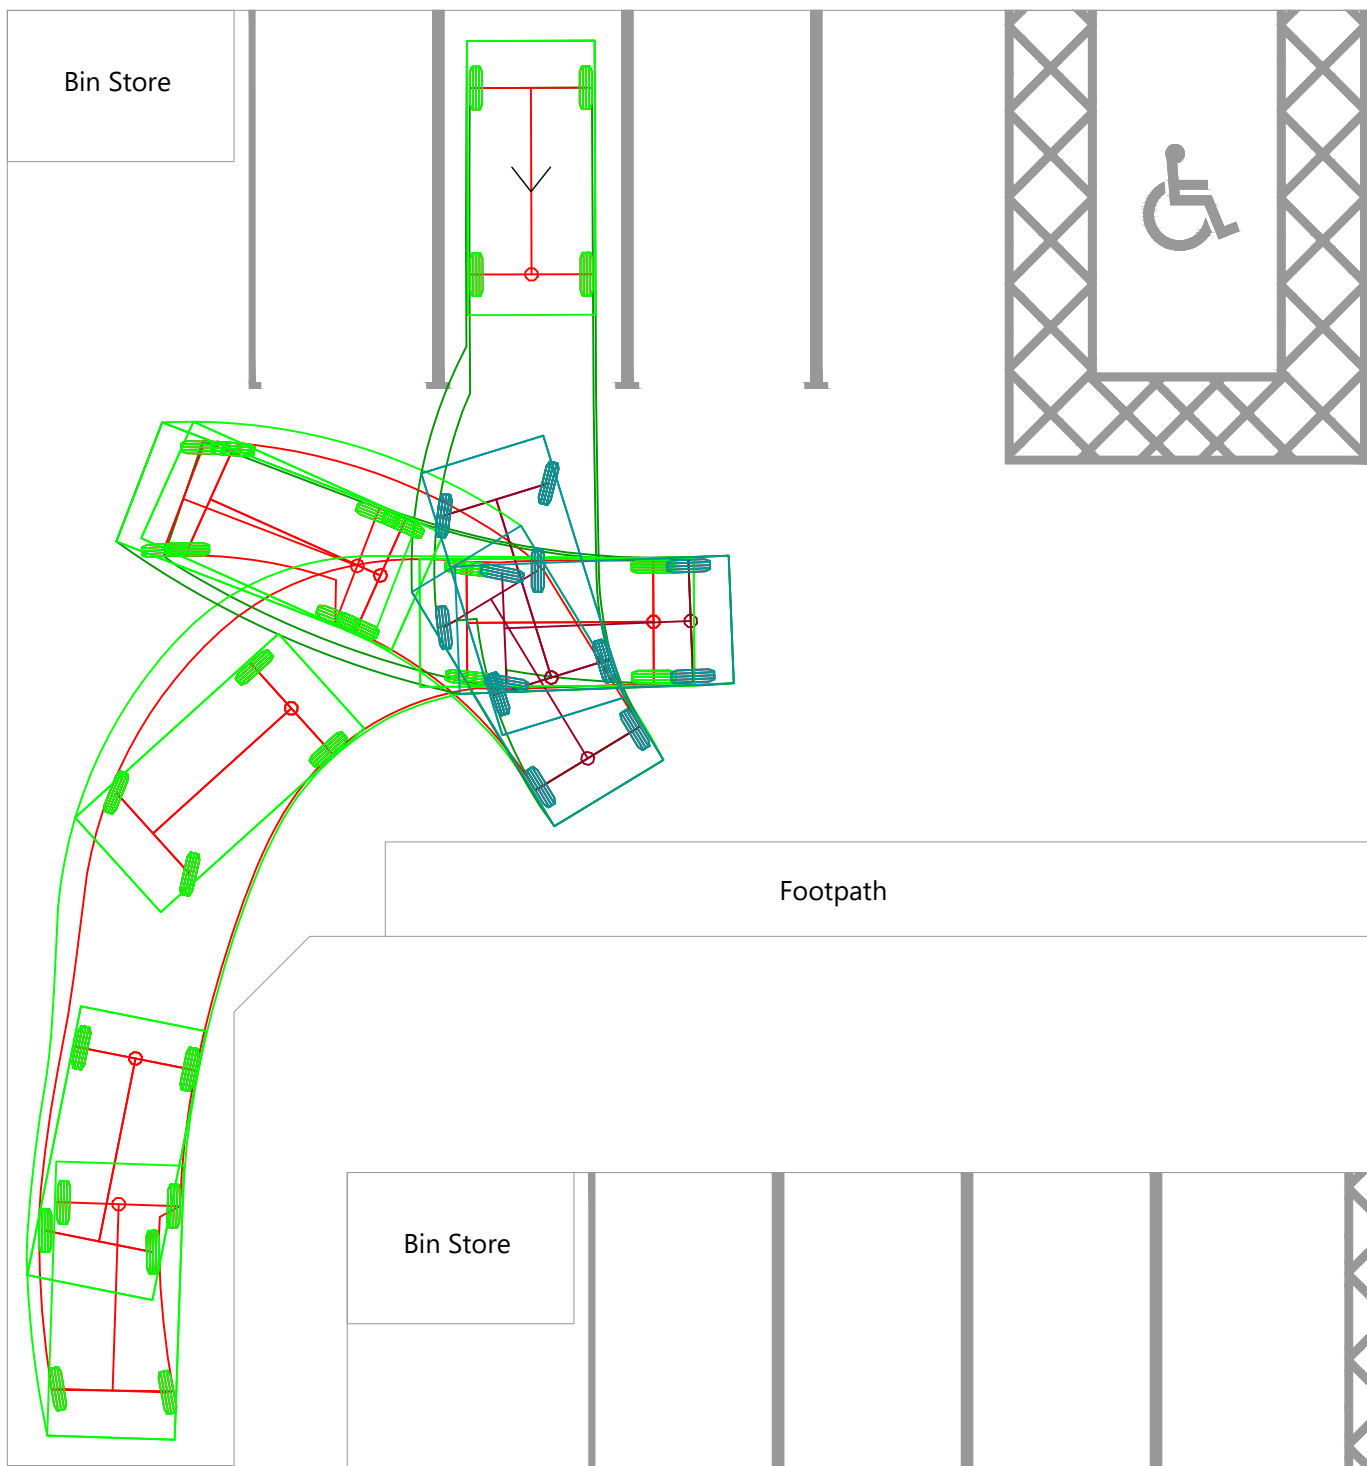
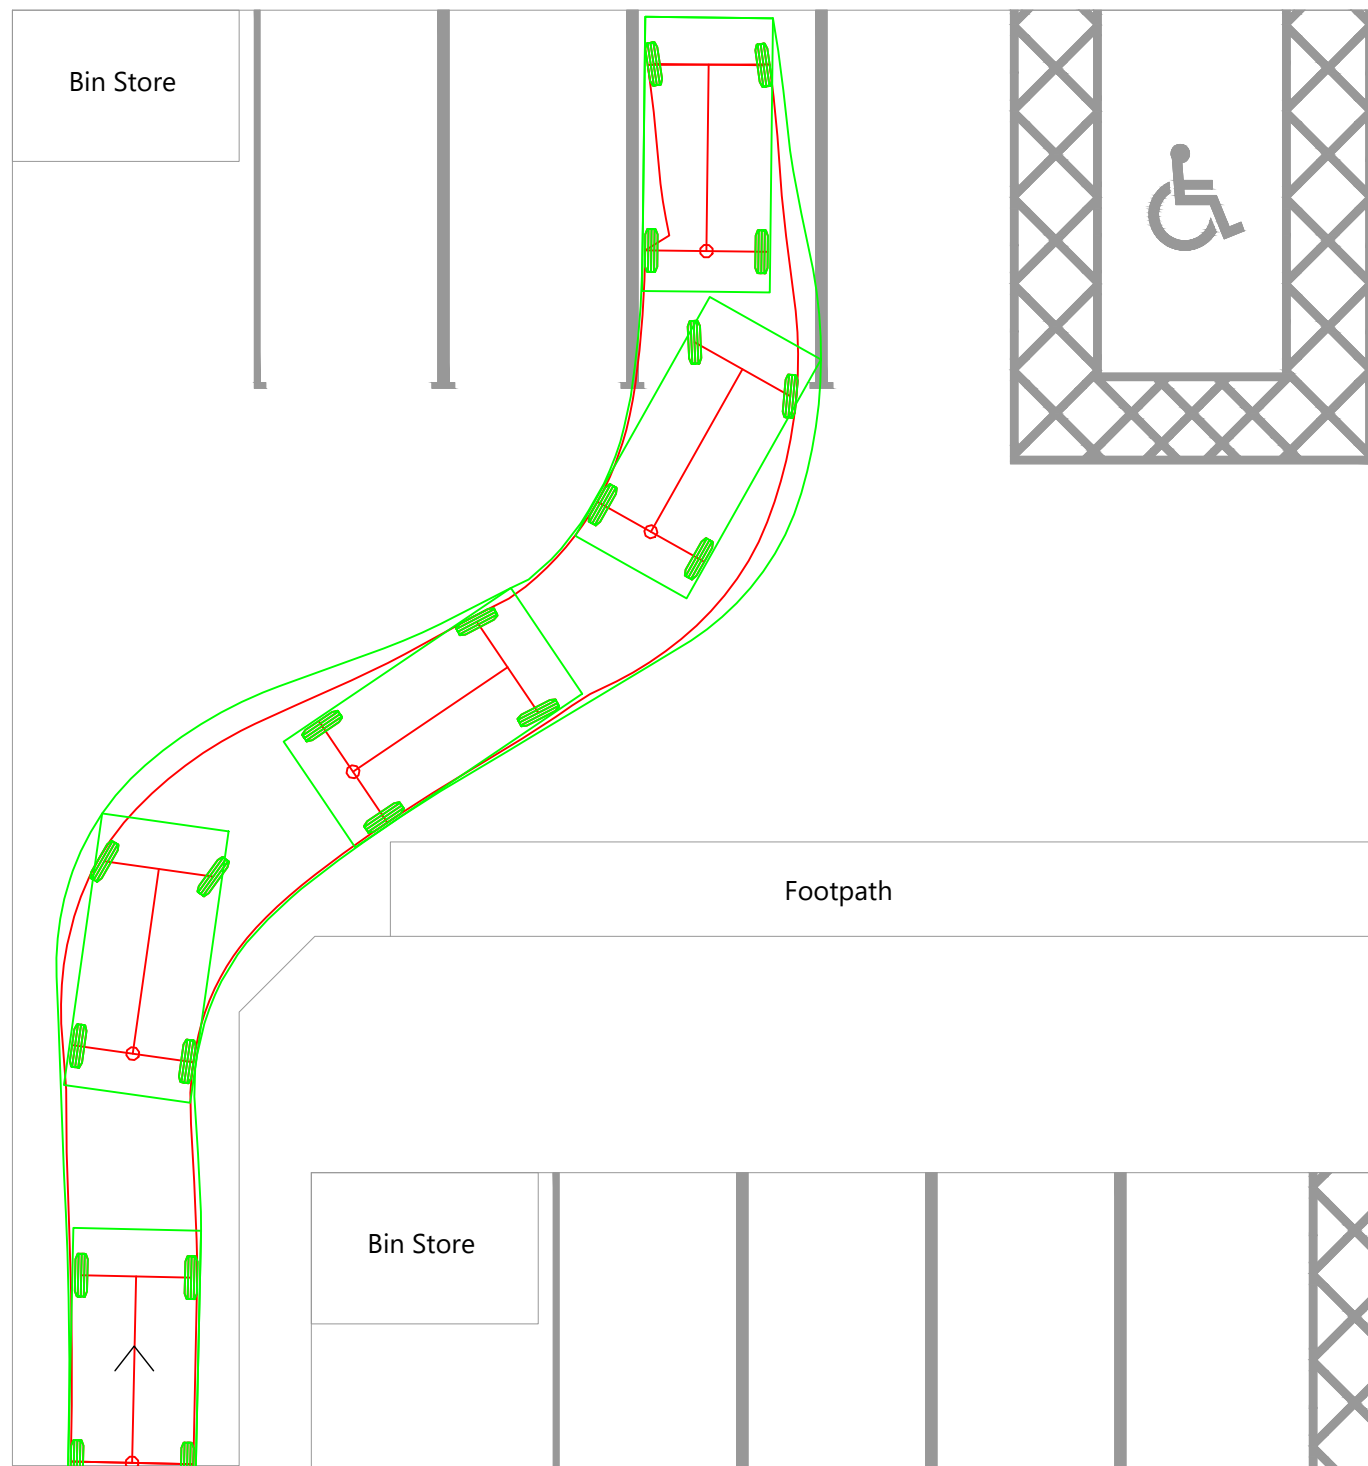
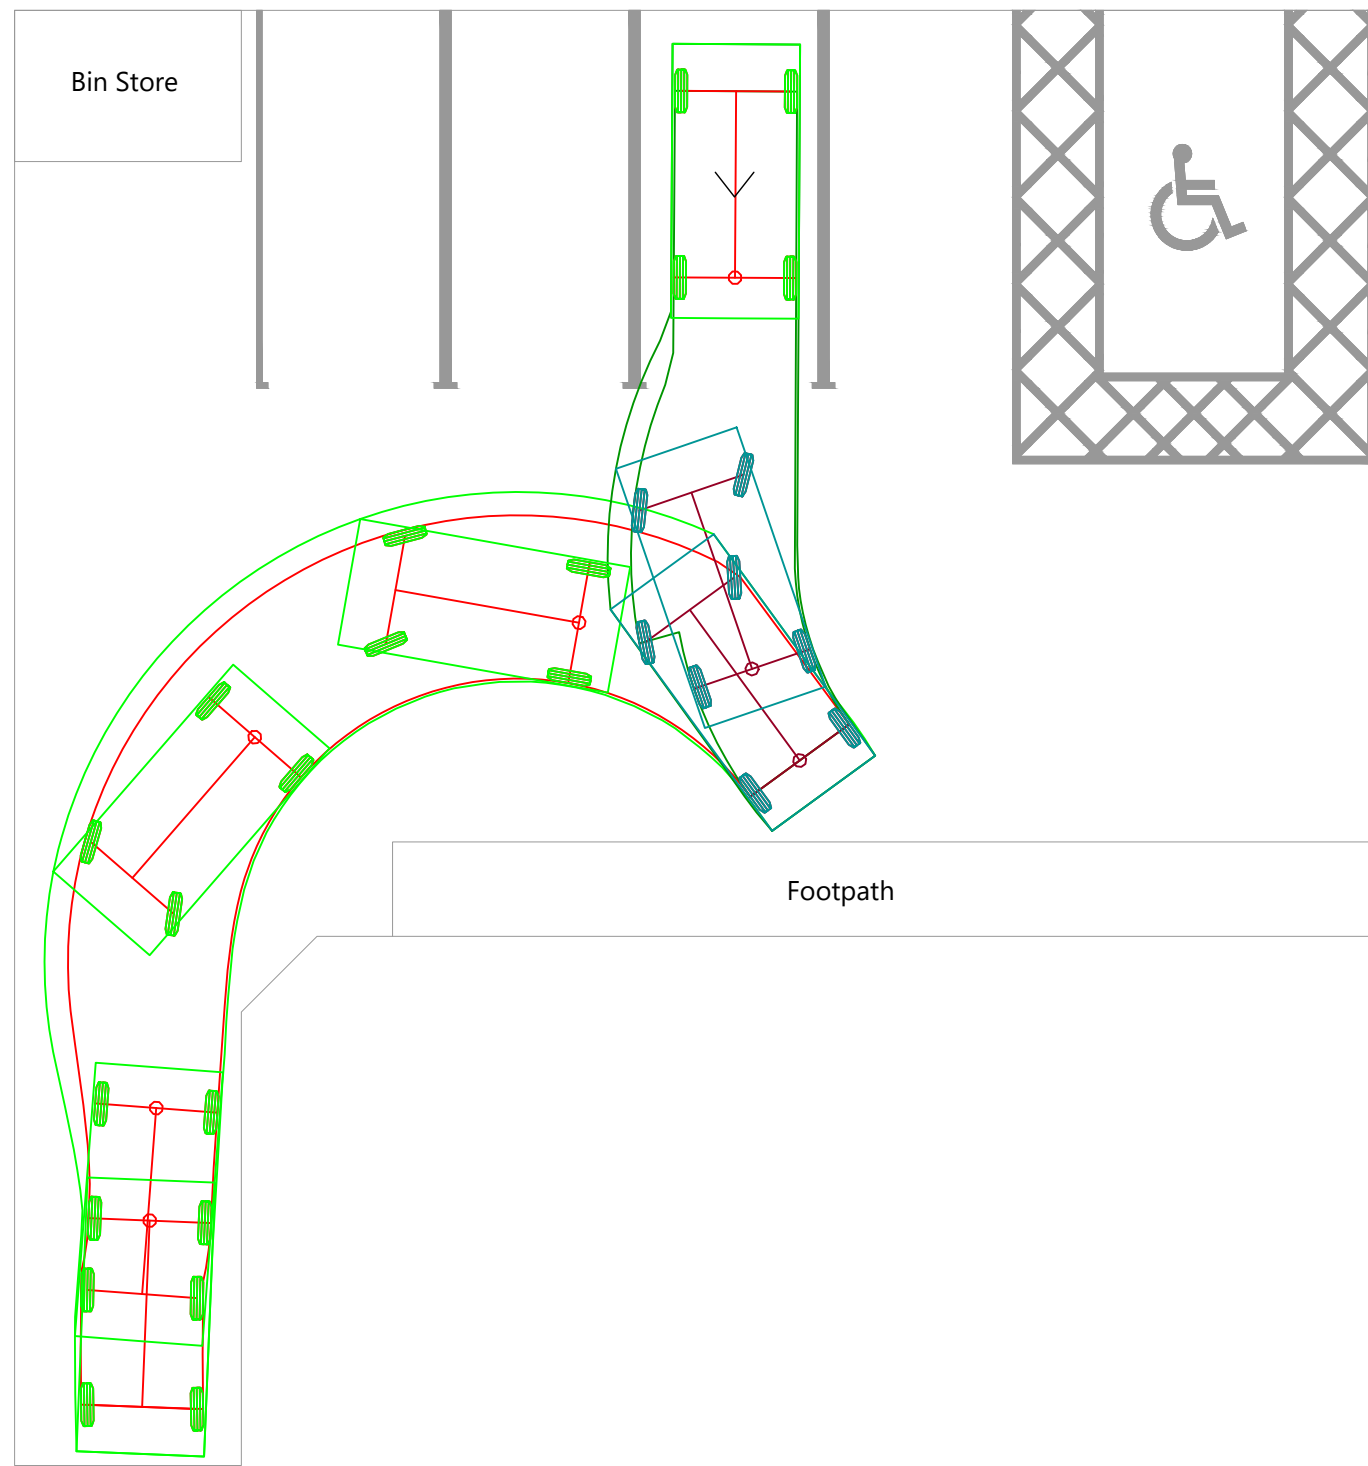


1100ltr bin = 1.05m depth

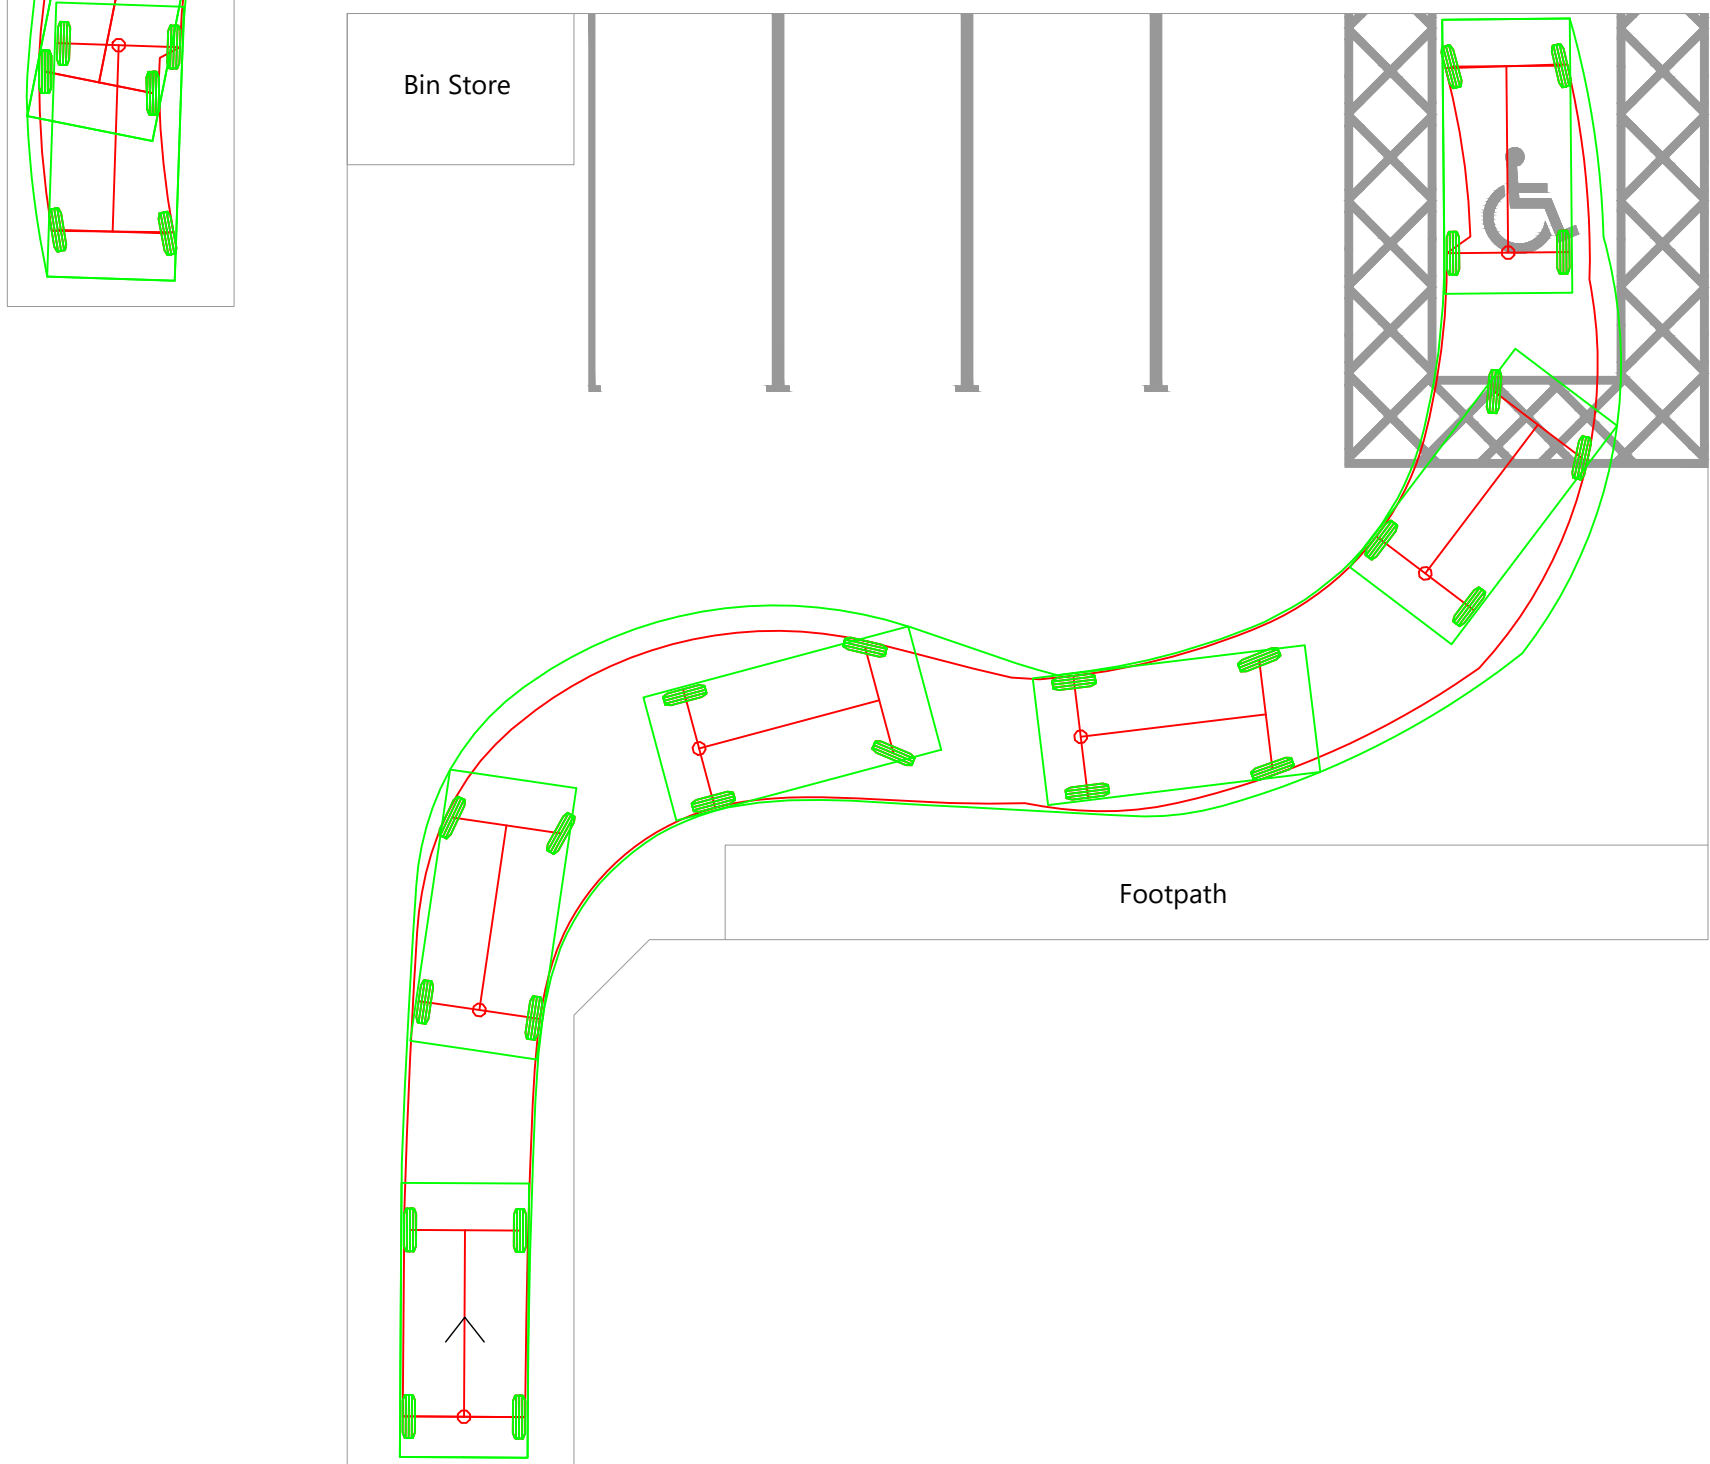

fence line is 300mm set back from the edging denoted on the drawing

3.3m width
2.1m depth
2.44m length
1.2m walkway for bin store access
1.2m for bin store access

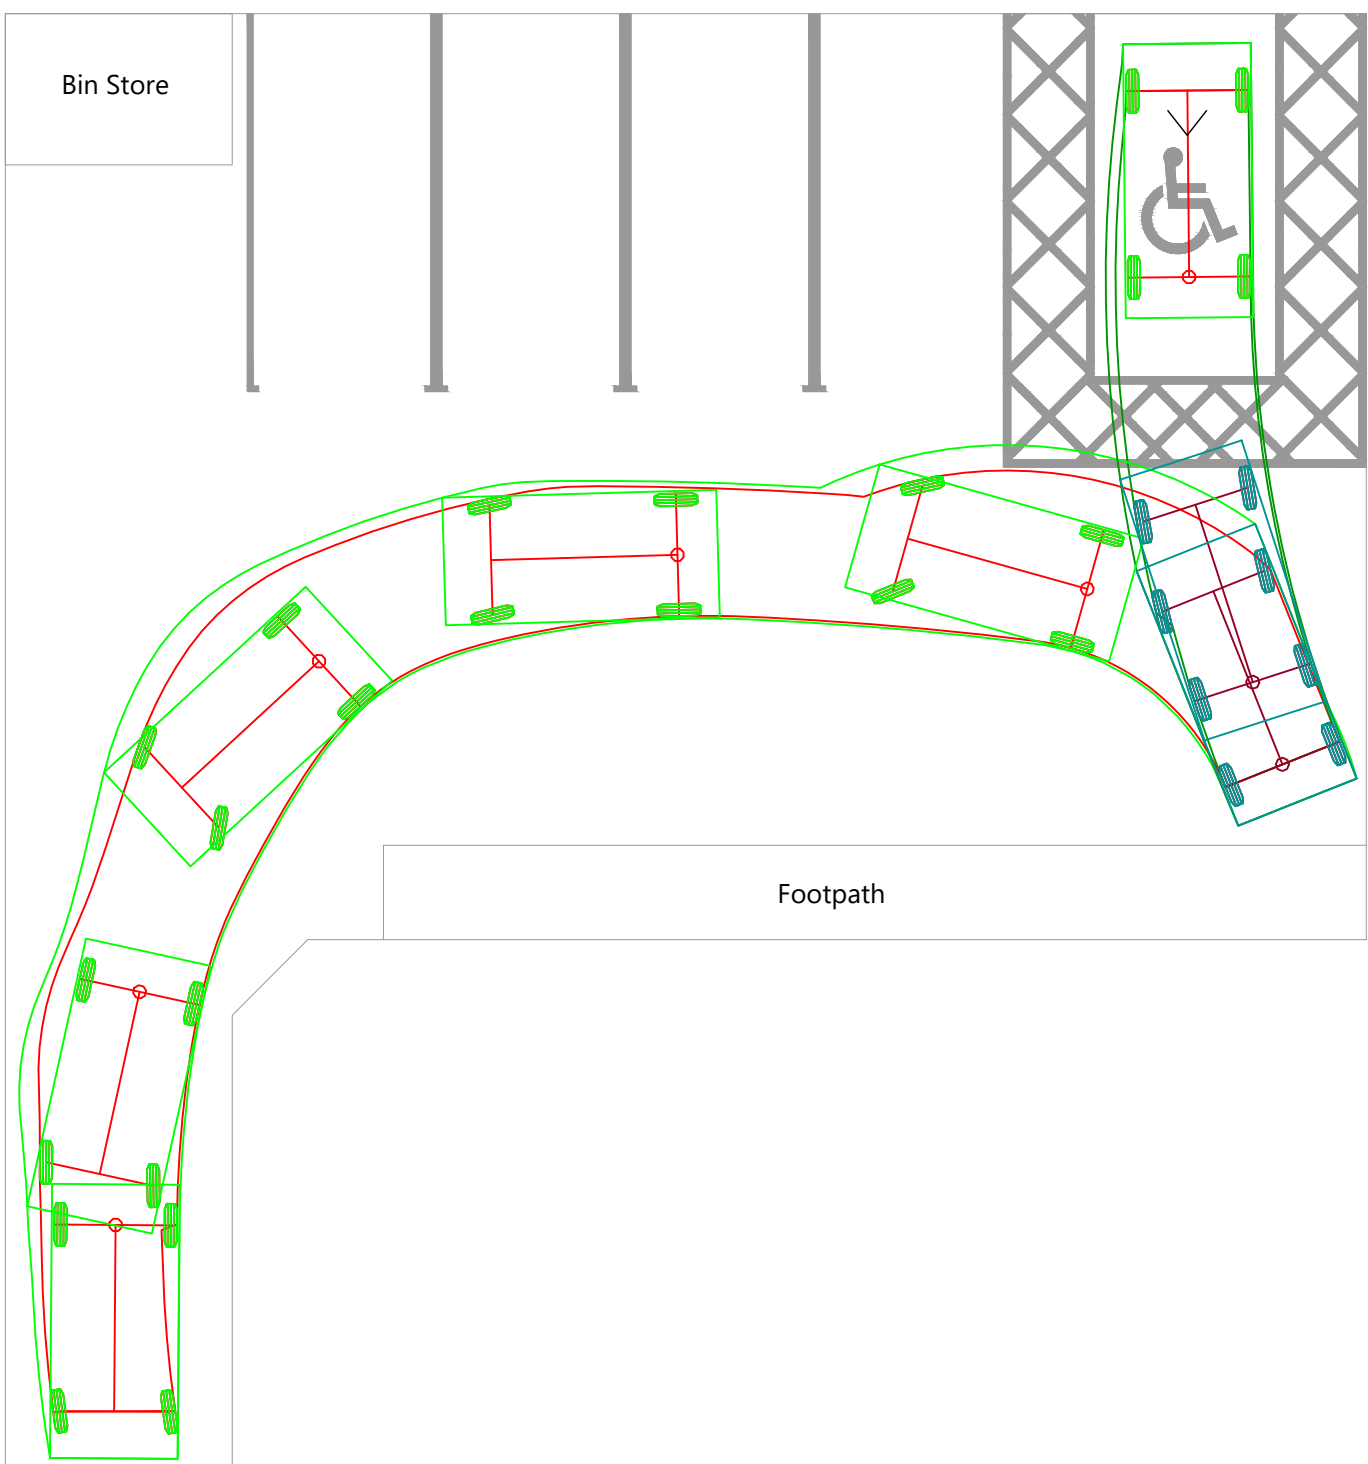

THIS DRAWING IS THE COPYRIGHT OF BURROWS GRAHAM LIMITED.

SAFETY, HEALTH AND ENVIRONMENTAL INFORMATION

IN ADDITION TO THE HAZARDS/RISKS NORMALLY ASSOCIATED WITH THE TYPES OF WORK DETAILED ON THIS DRAWING, NOTE THE FOLLOWING

CONSTRUCTION


MAINTENANCE

DEMOLITION

IT IS ASSUMED THAT ALL WORKS WILL BE CARRIED OUT BY A COMPETENT CONTRACTOR WORKING, WHERE APPROPRIATE, TO AN APPROVED METHOD STATEMENT

General Notes:

1. This drawing shall be read in conjunction with all the relevant Architects, Engineers' and Service Engineers drawings & specifications.

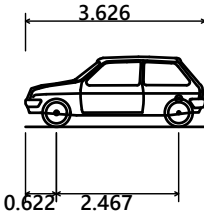

Small Car (2006)
Overall Length 3.626m
Overall Width 1.688m
Overall Body Height 1.414m
Min Body Ground Clearance 0.233m
Max Track Width 1.621m
Lock to lock time 4.00s
Kerb to Kerb Turning Radius 5.330m

P01	24.10.23	HN	Preliminary Issue	JT
REV	DATE	BY	REVISION	CHKD

CLIENT

PROJECT

QEII

DRAWING TITLE
VEHICLE TRACKING
2500 X 4800MM PARKING BAYS
DISABLED BAY

OUR PROJECT NUMBER	DRAWING STATUS	OFFICE
SCALE @ A1 1:100	DATE	DRAWN BY HN CHECKED BY JT

DRAWING No	REV
------------	-----