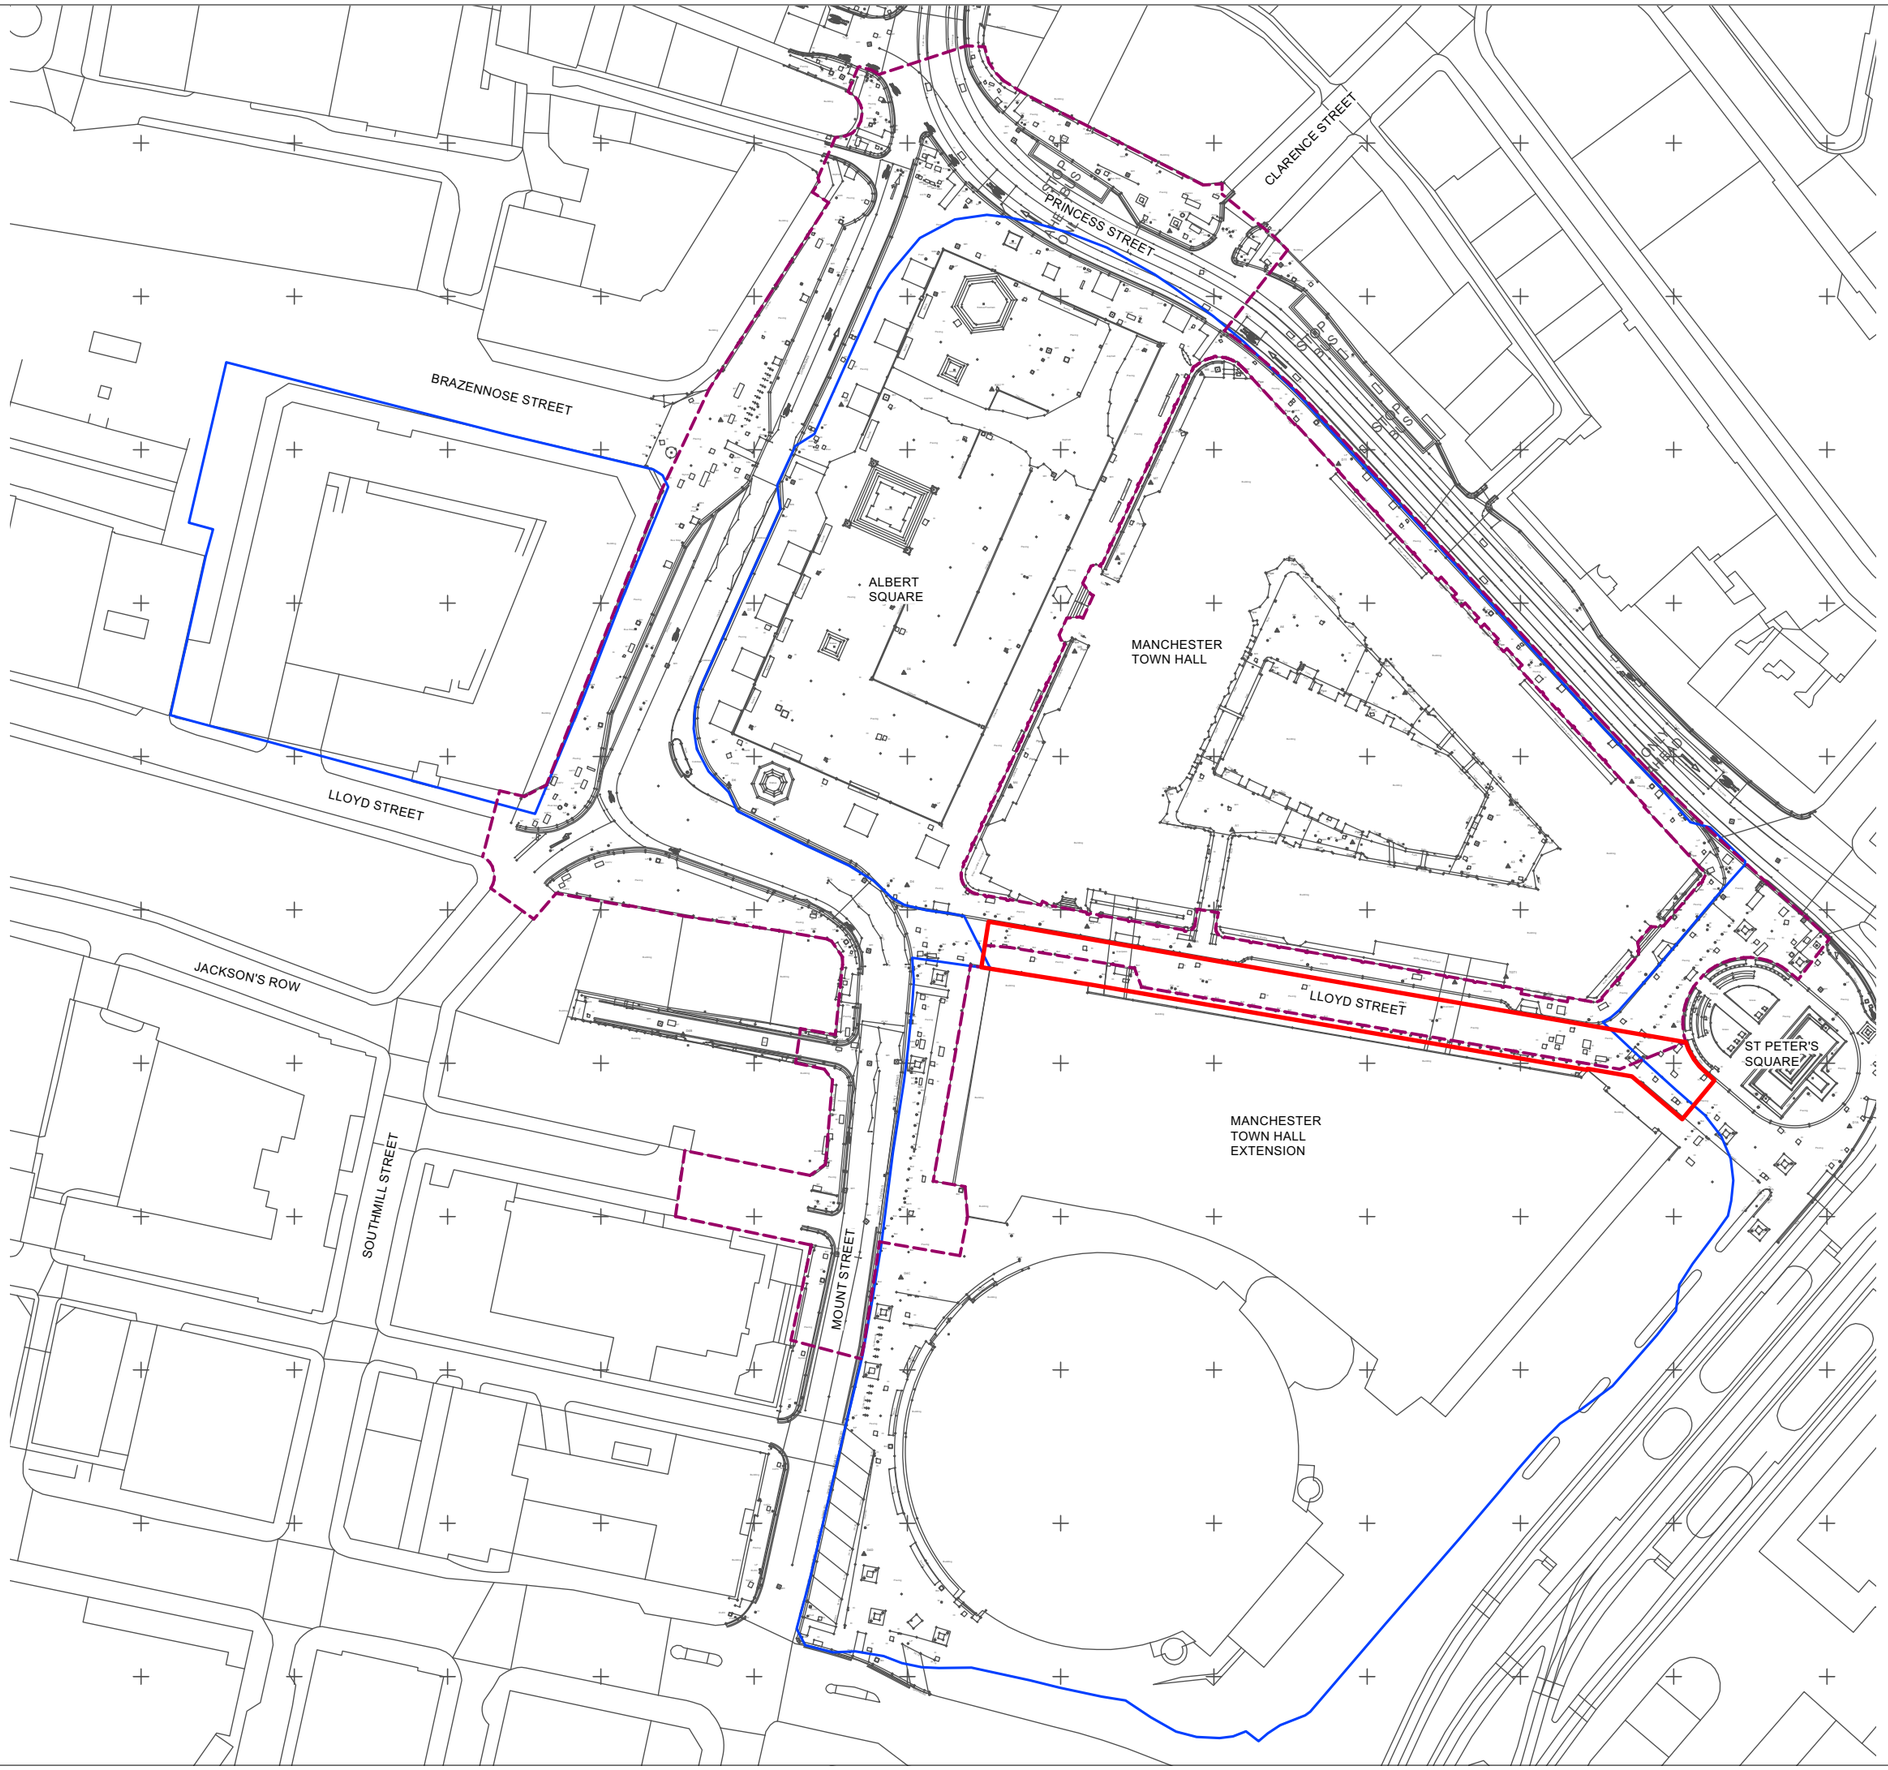


C THIS DRAWING IS COPYRIGHT PROTECTED AND MAY NOT BE REPRODUCED IN WHOLE OR PART WITHOUT WRITTEN AUTHORITY FROM THE OWNER.

NOTES:
1. Do not scale from this drawing.
2. Always work to noted dimensions.
3. All dimensions are in millimetres unless otherwise stated.
4. All setting out, levels and dimensions to be agreed on site.
5. The dimensions of all materials must be checked on site before being laid out.
6. This drawing must be read with the relevant specification clauses and detail drawings.
7. Order of construction and setting out to be agreed on site.

KEY

BOUNDARIES

- **Planning Red Line Boundary**
- **Ownership Boundary**
- **Our Town Hall Project Planning Consented Red Line Boundary** (Planning Reference: 124918/VO/2019)

Revision	Date	Description	Drawn	Apprvd.
02	28-11-24	Planning Issue	TF	MS
01	22-11-24	DRAFT Planning Issue	TF	MS

Planit I.E. Limited
E: info@planit-ie.com **W:** planit-ie.com
MANCHESTER
2 Back Grafton St , Altrincham, WA14 1DY
T: 0161 928 9281
LONDON
Unit 6 Waterside, 44-48 Wharf Road, London, N1 7UX
T: 0207 253 5678
LIVERPOOL
Tempest 5.3, 12 Tithebarn Street, Liverpool, L2 2DT
T: 0151 363 1230

Client Manchester City Council

Project Our Town Hall

Drg Title Red Line Boundary Plan (Additional Public Realm Area)

Created on	Created by	Approved by
22-11-24	TF	MS

Scale	Size	Workstage
1:1000	A3	Stage 5

Drg No.	Suitability	Revision
OTH-PLA-EE-XX-DWG-L-0011	S2	02

© Planit I.E. Limited