




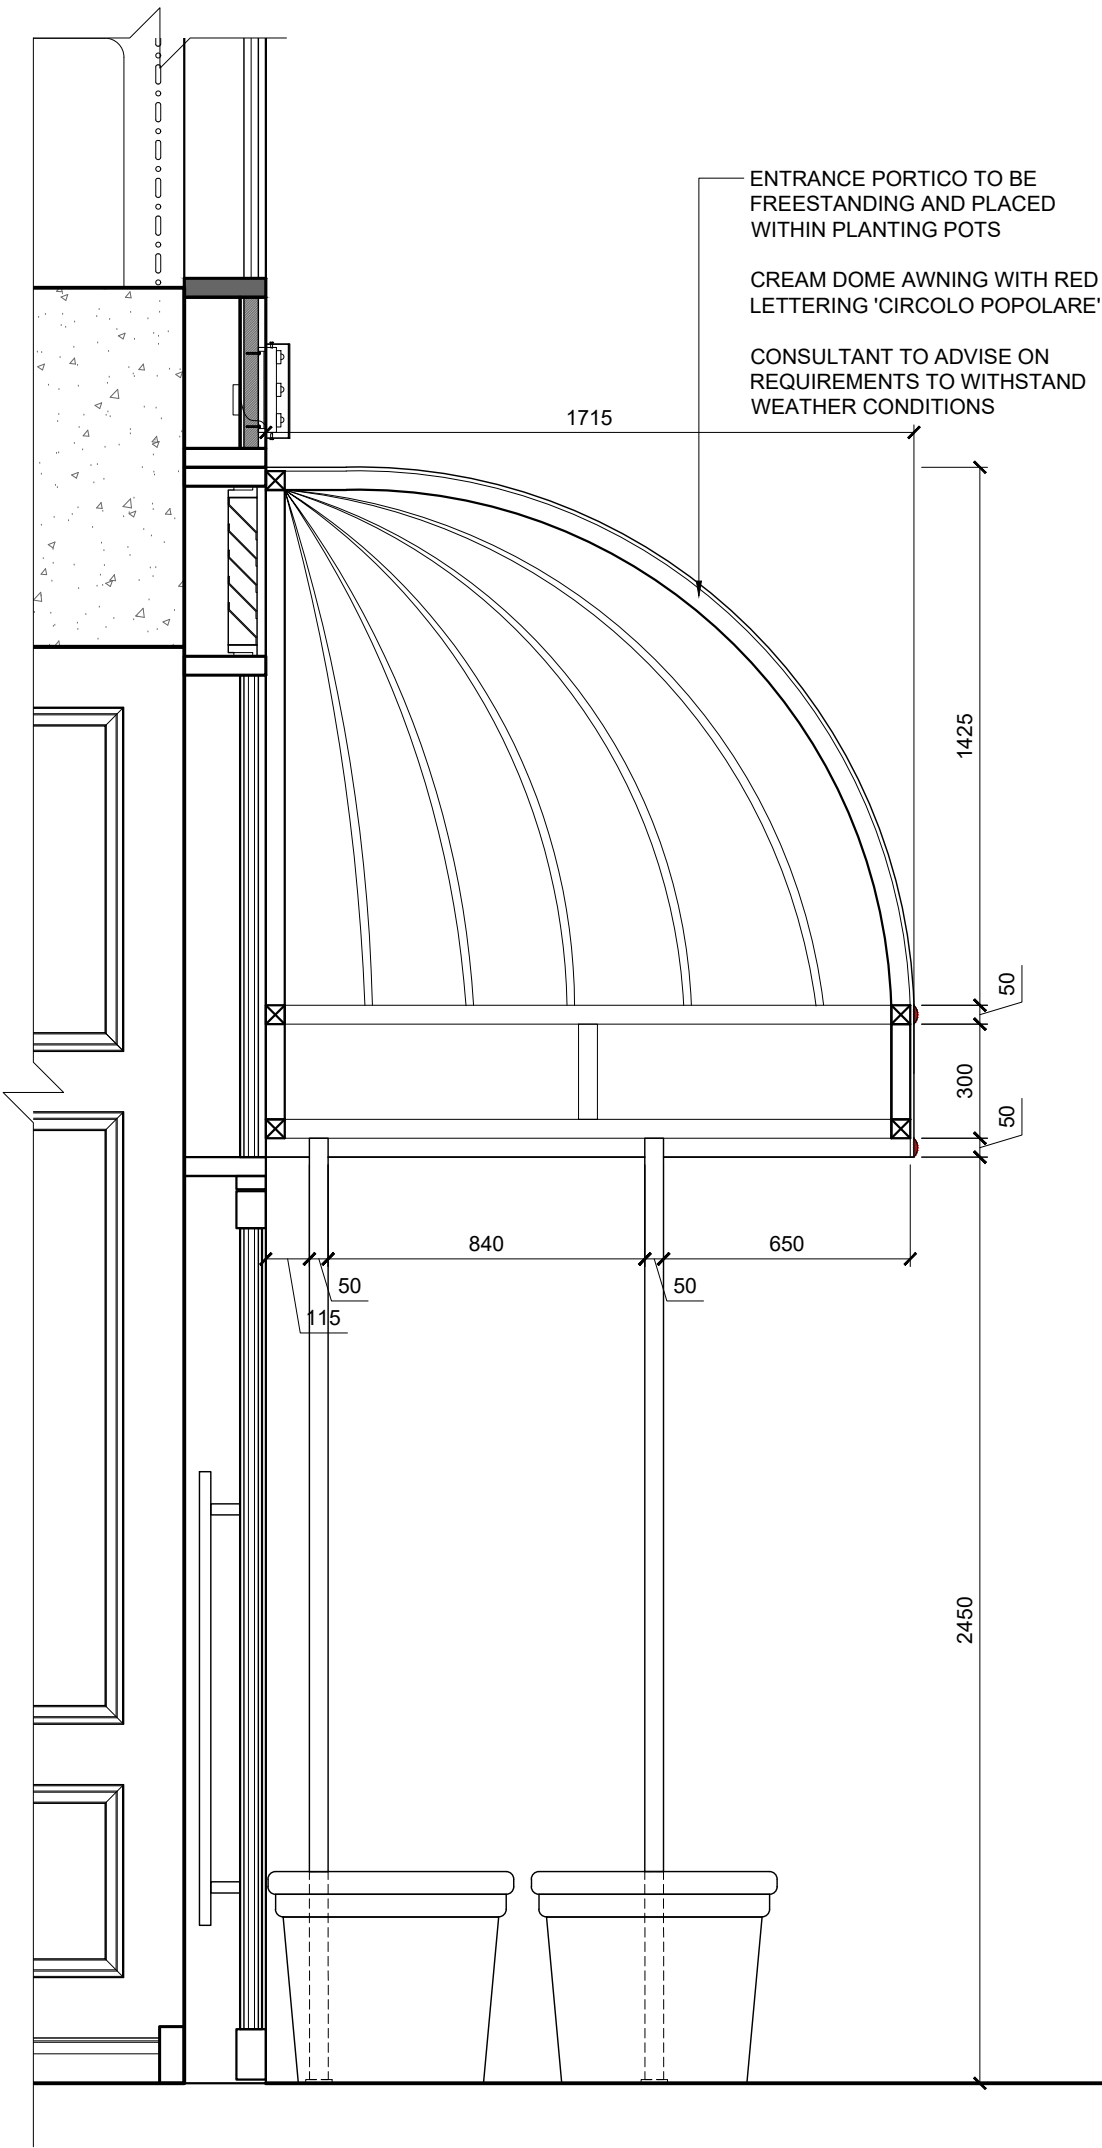


01 PROPOSED SHOPFRONT SECTION A
SCALE 1:20

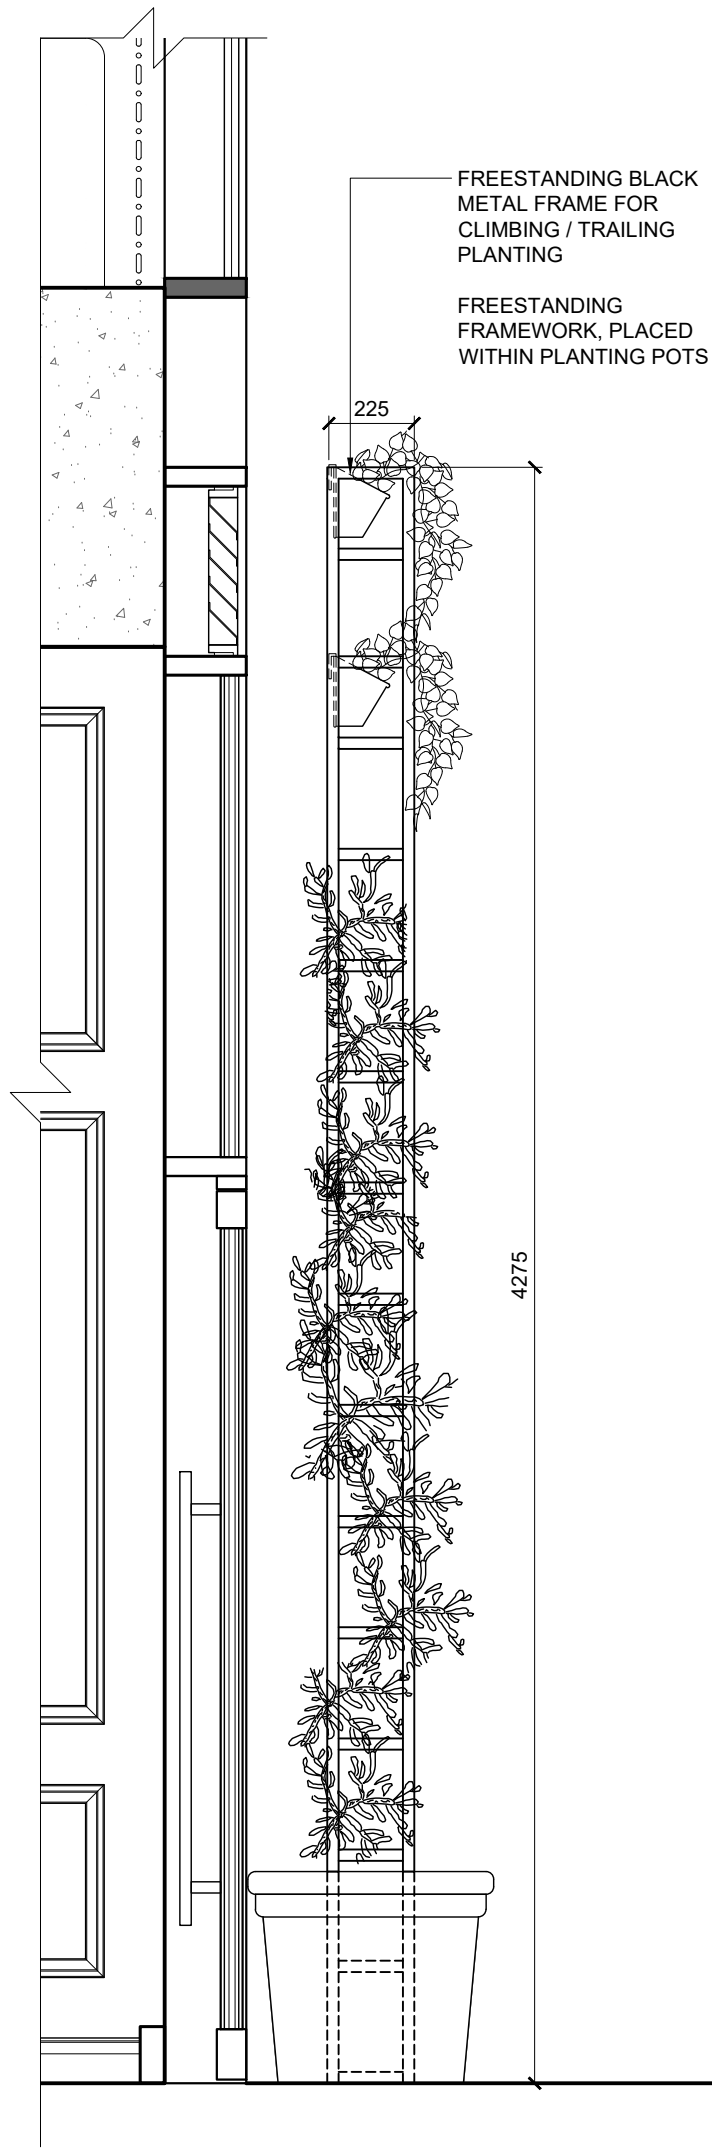


02 PROPOSED SHOPFRONT SECTION B
SCALE 1:20

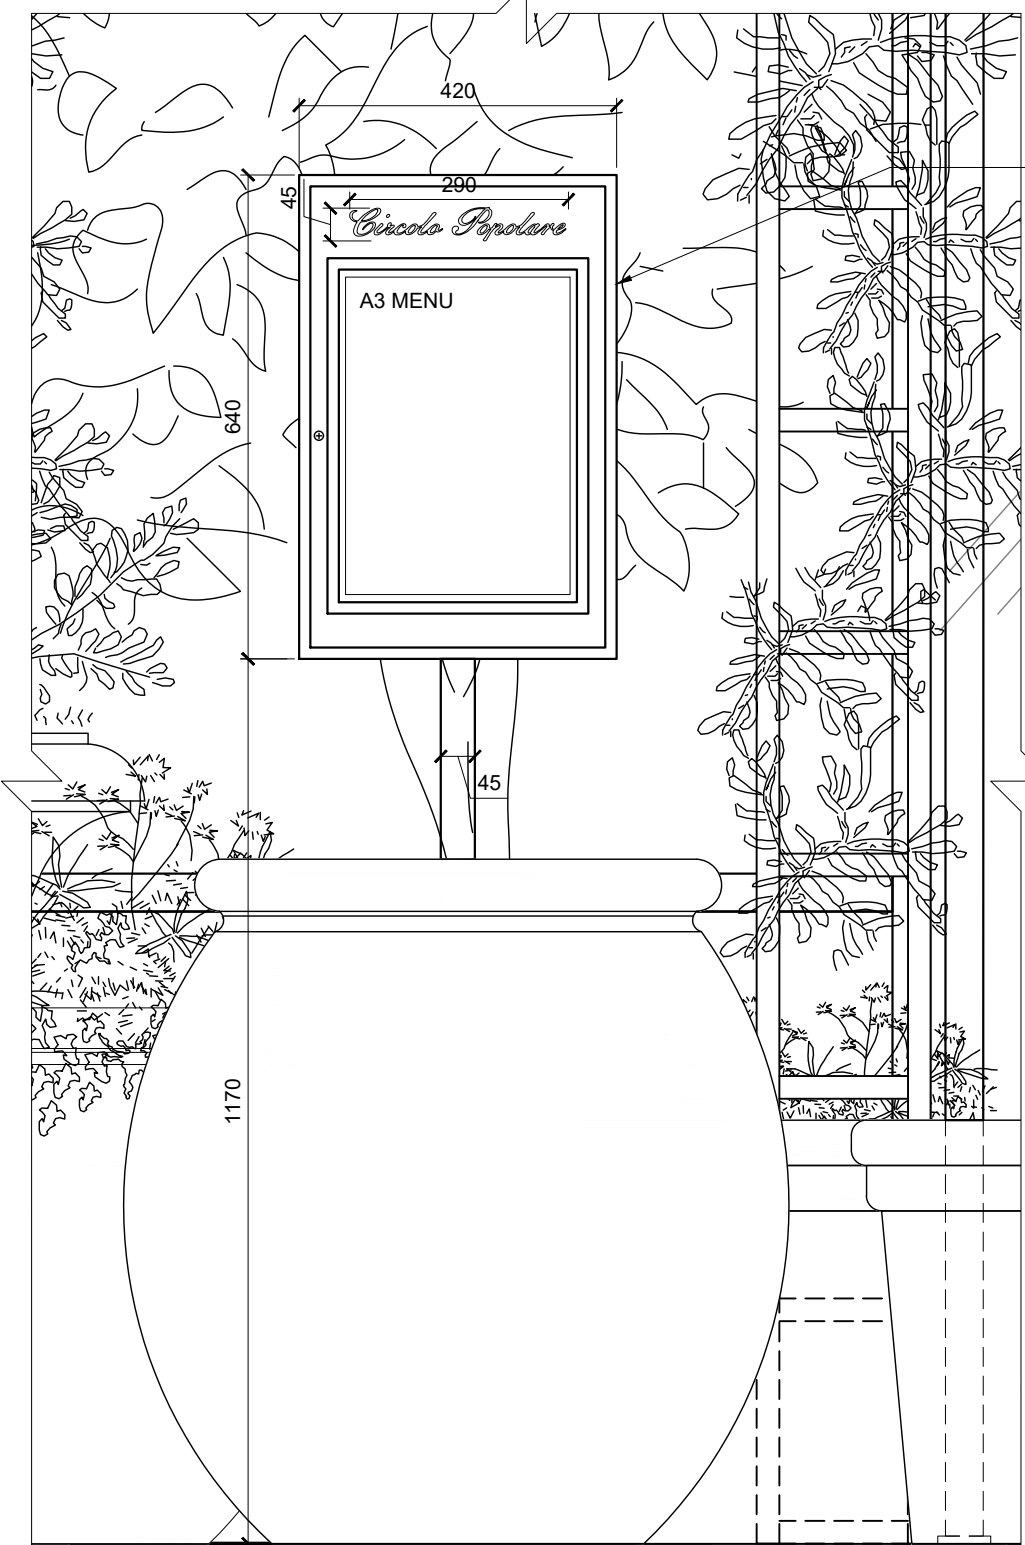


A MENU BOX DETAILS
SCALE 1:10

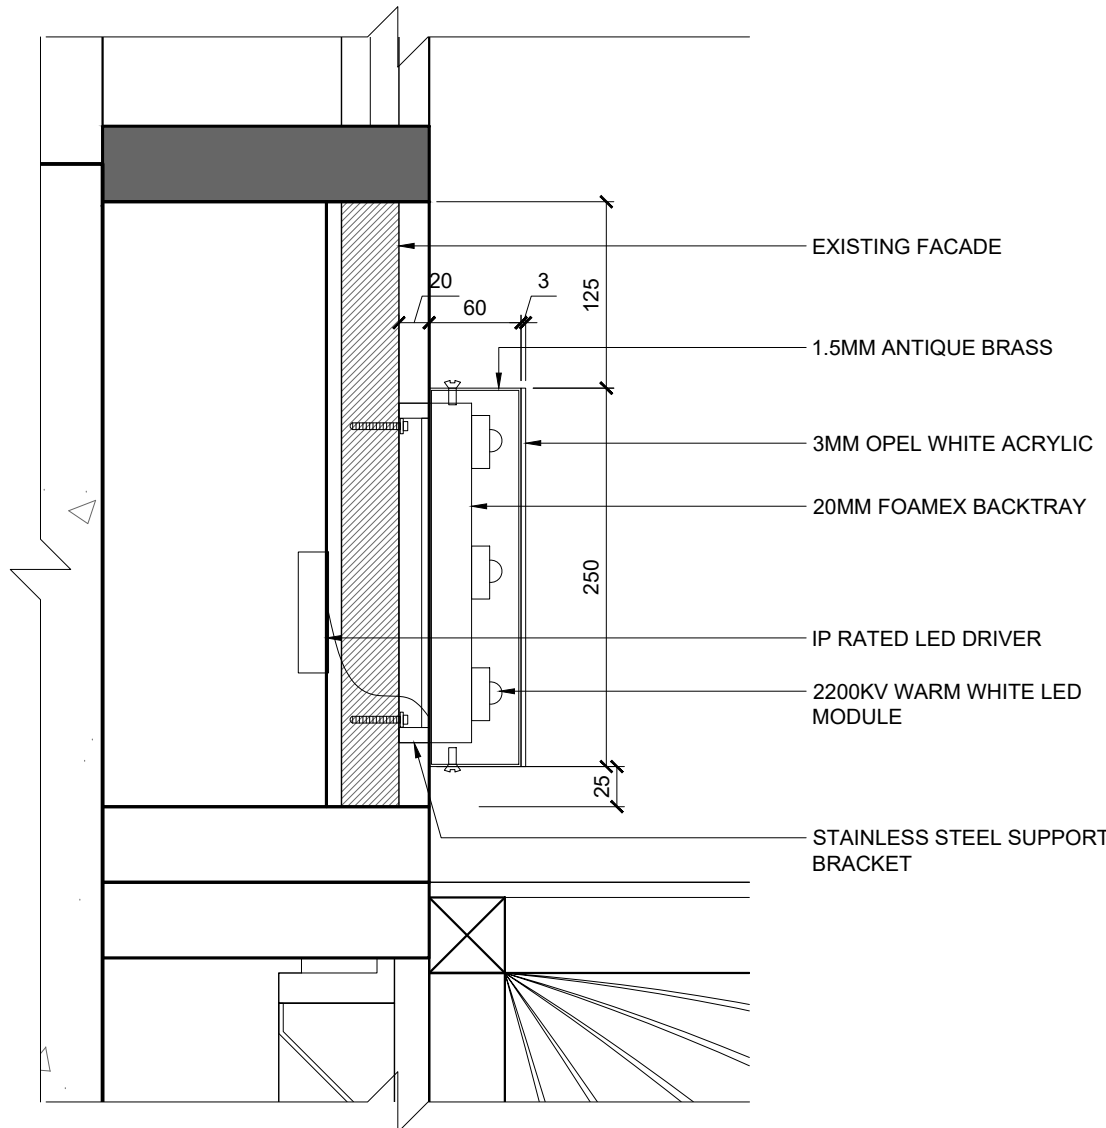

E TRATTORIA SIGN SECTION E'E
SCALE 1:5

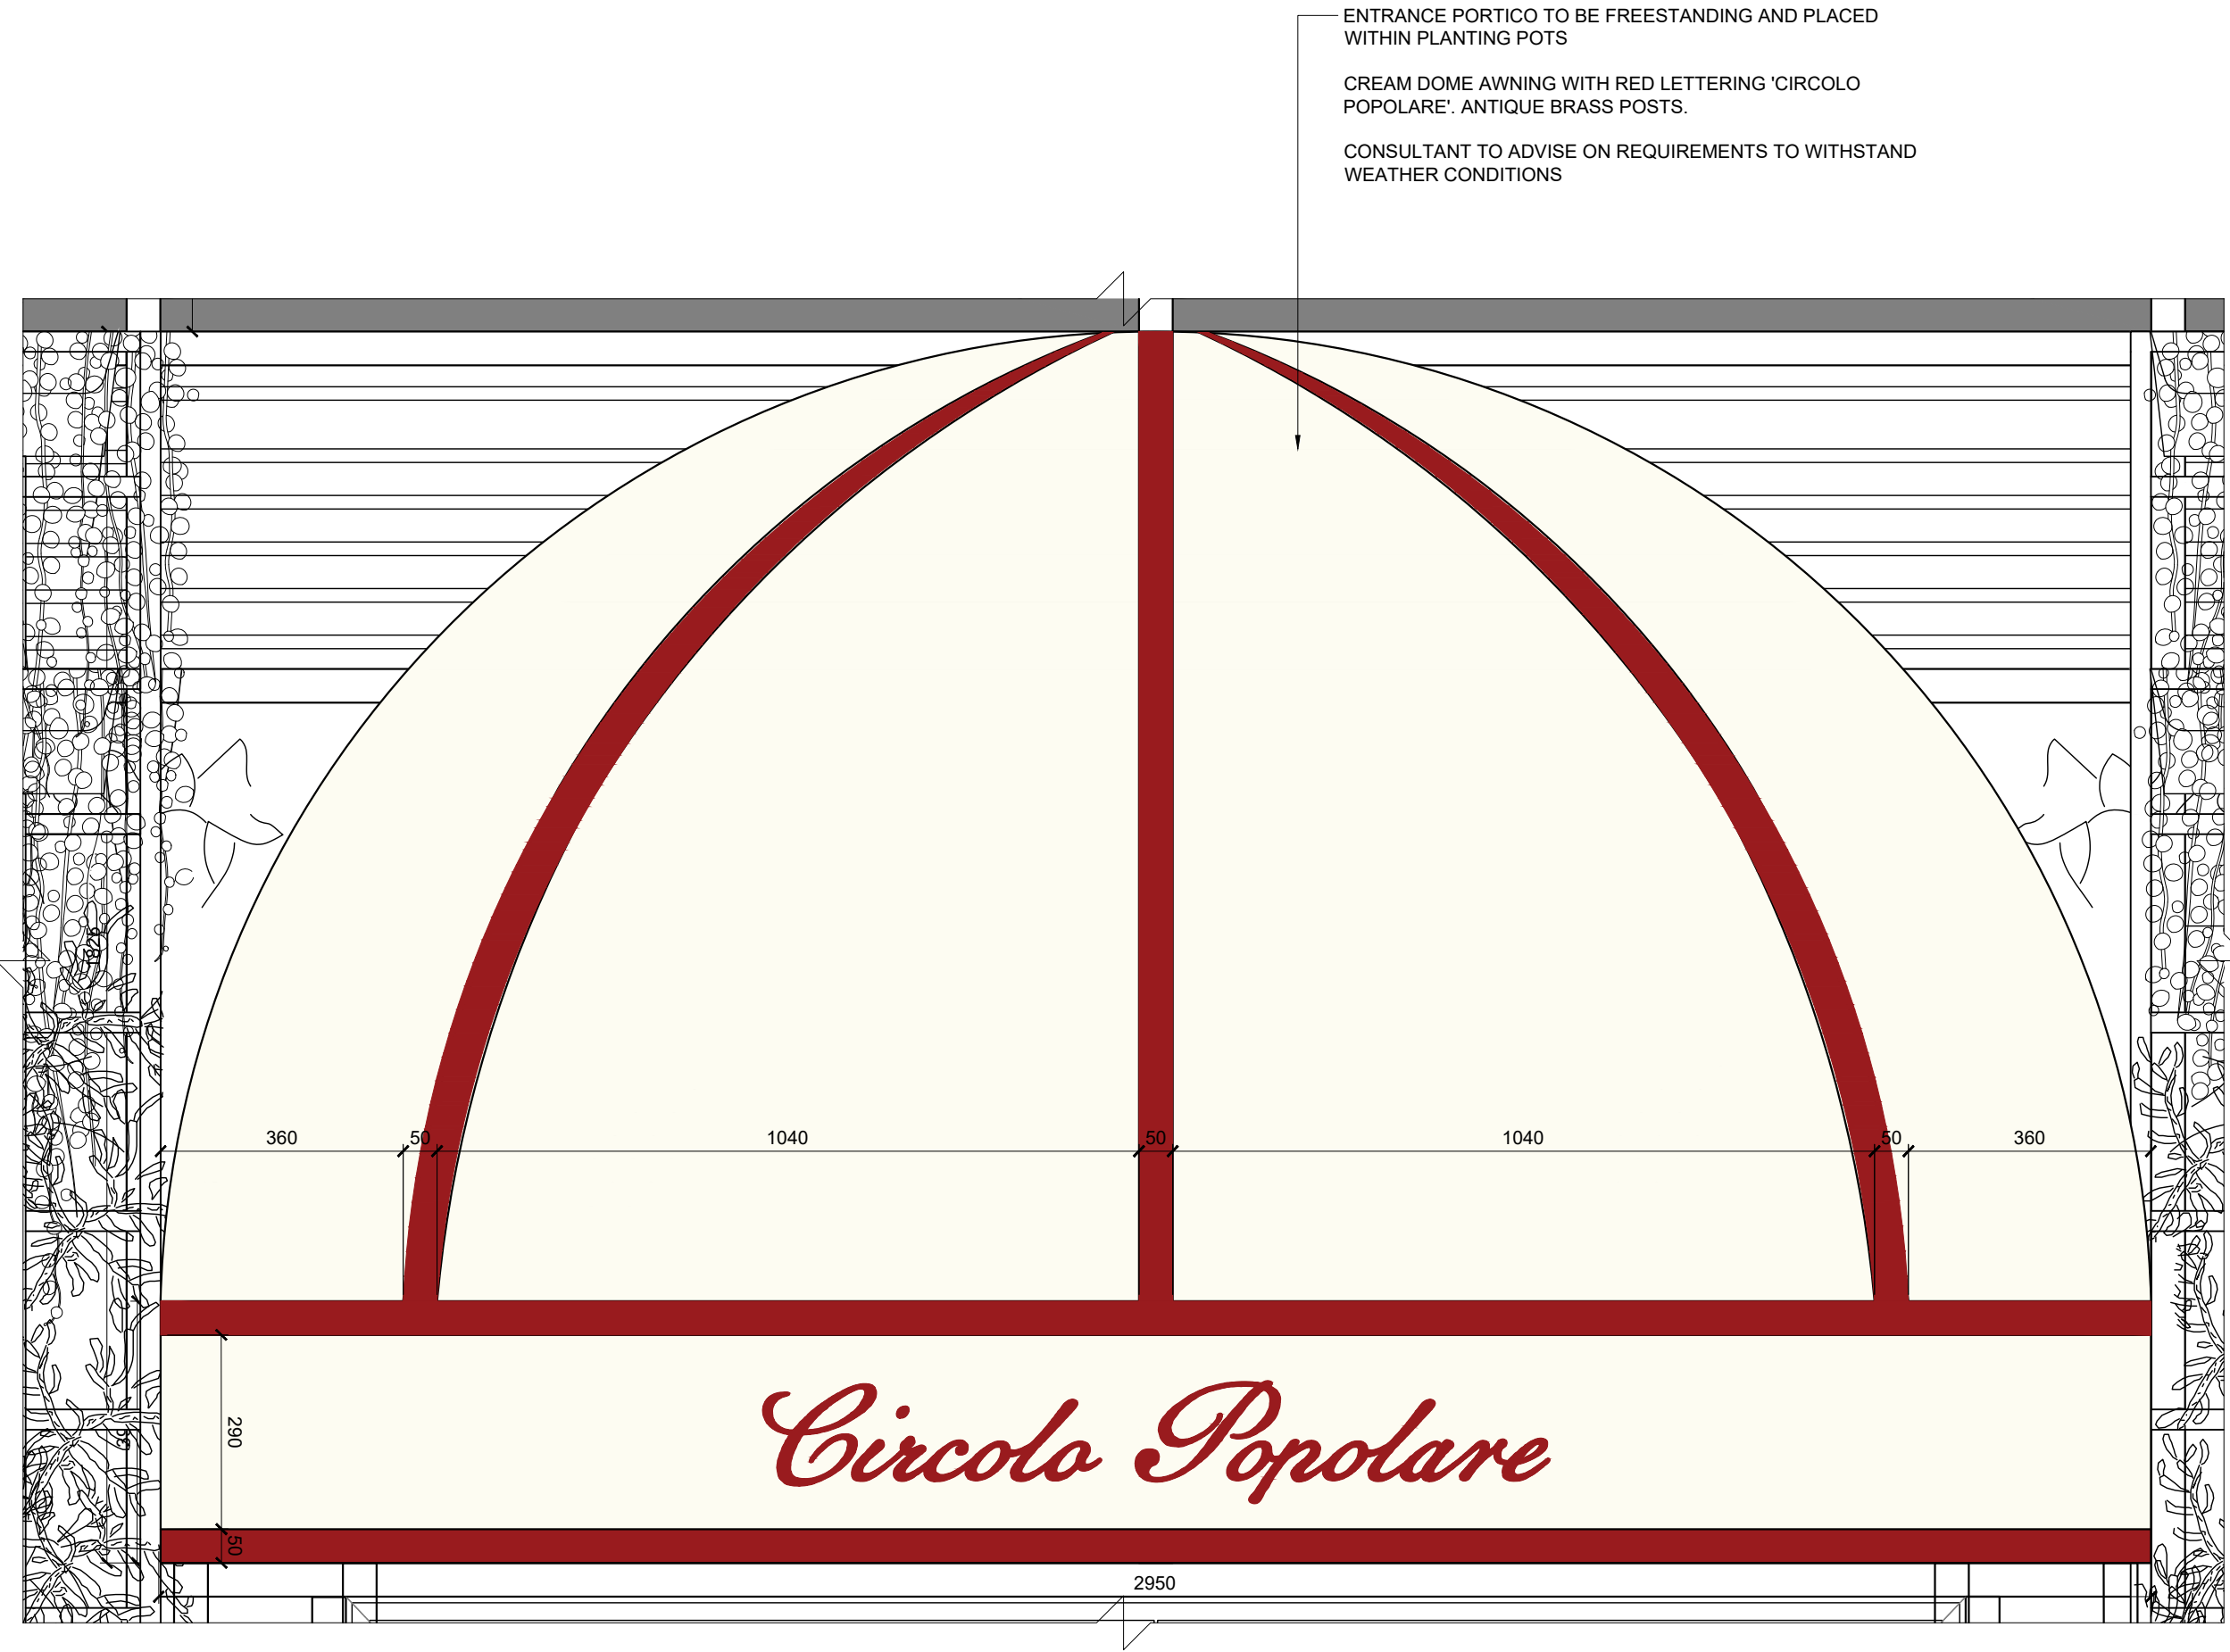

B AWNING DETAILS
SCALE 1:10

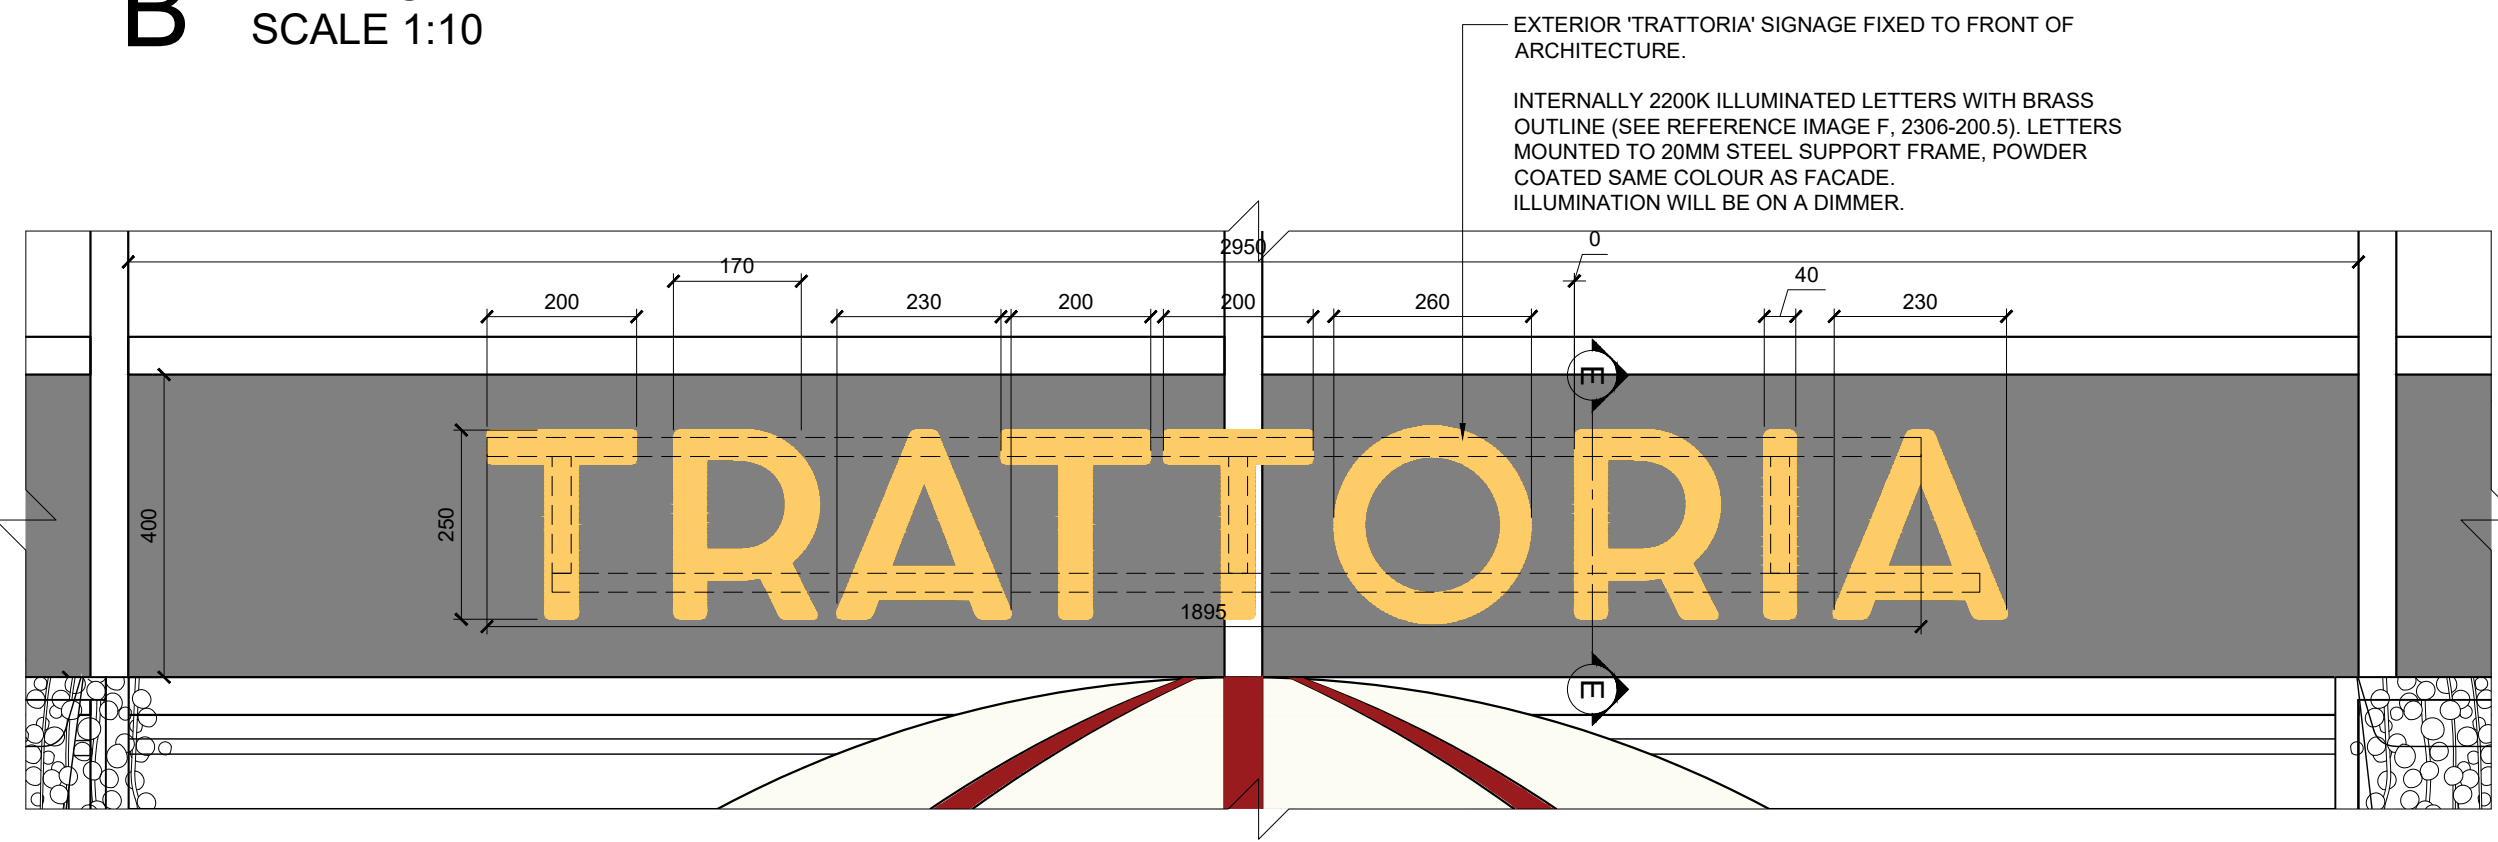


D TRATTORIA SIGN DETAILS
SCALE 1:10



F REFERENCE IMAGE (TRATTORIA SIGN)
NOT TO SCALE

REV	DATE	COMMENT
/	15/11/2024	FIRST ISSUE

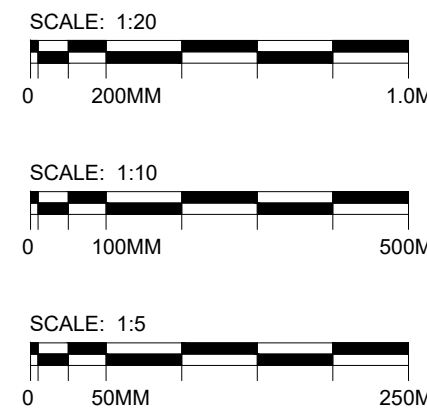

DESIGN DEVELOPMENT

NOTES
DO NOT SCALE FROM THIS DRAWING. ALL DIMENSIONS ARE TO BE CHECKED ON SITE PRIOR TO MANUFACTURE/CONSTRUCTION. ANY DISCREPANCIES ARE TO BE RELAYED TO STUDIO KIKI IMMEDIATELY.
© BIG MAMMA GROUP 2022

**BIG MAMMA
STUDIO**

BIG MAMMA, HUCKLETREE, INGESTRE COURT, LONDON, W1F 0J

PROJECT
2306 - MANCHESTER

DRAWING TITLE
SHOPFRONT & FACADE
ELEVATIONS - SHEET 5 OF 5

FIRST ISSUE	SCALE	SHEET SIZE
15/11/2024	AS STATED	A1
DRAWING NUMBER	REV	
2306-200.5	/	