
Site Plan 1:500

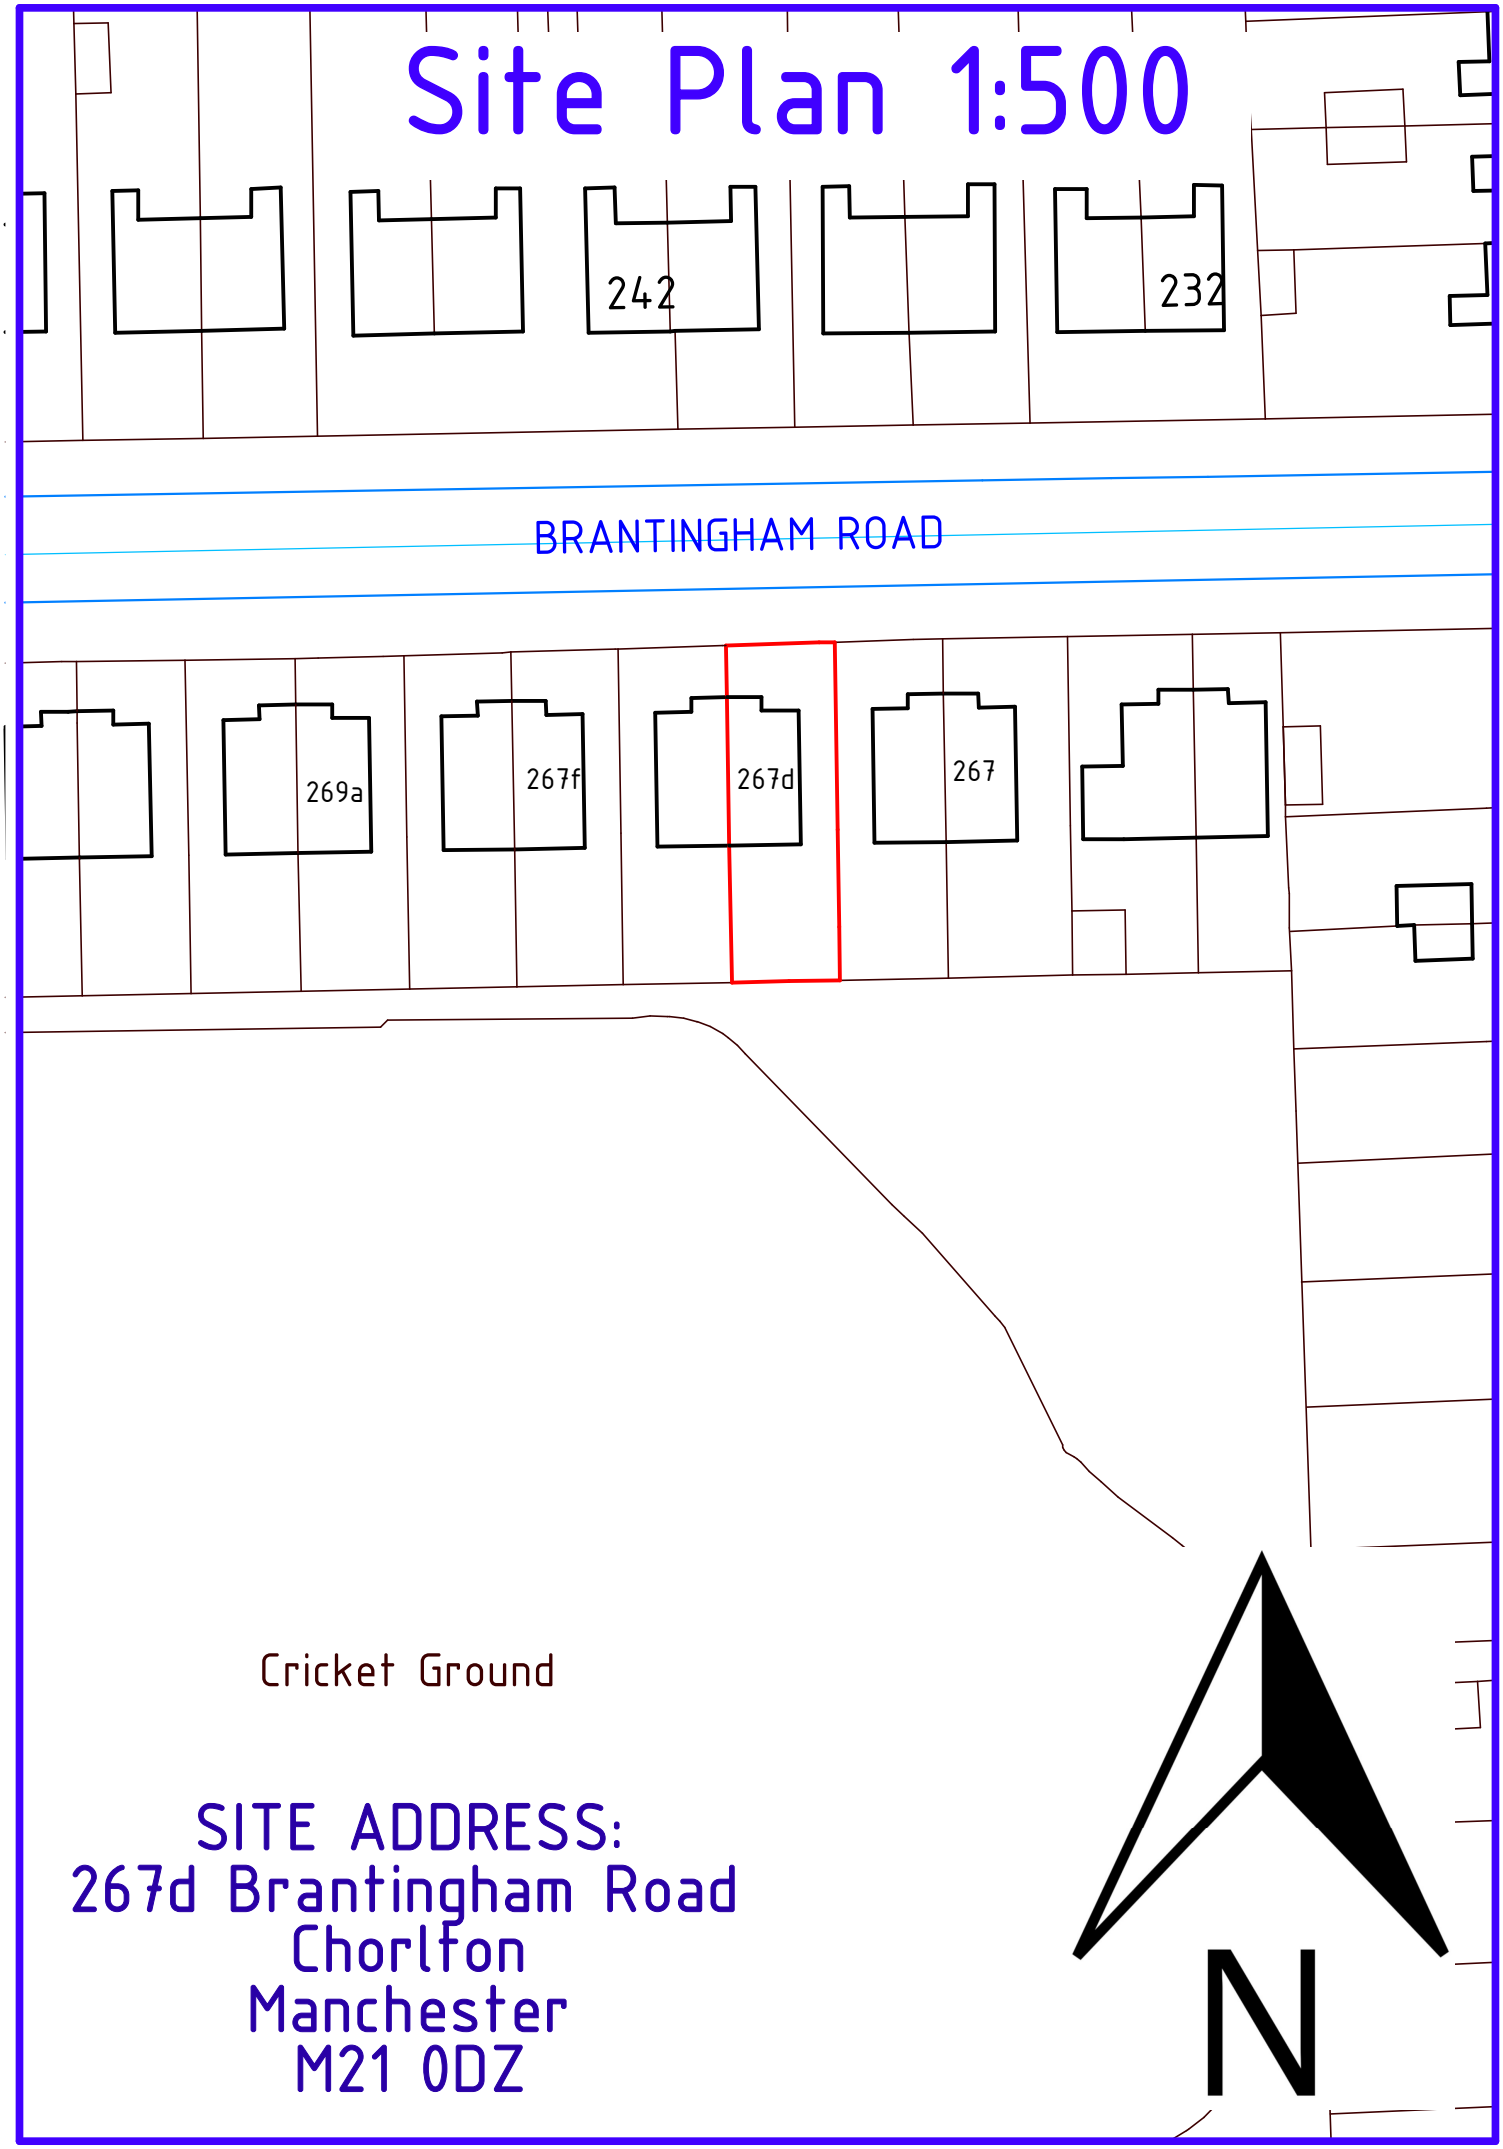

SITE ADDRESS:
267d Brantingham Road
Chorlton
Manchester
M21 0DZ