


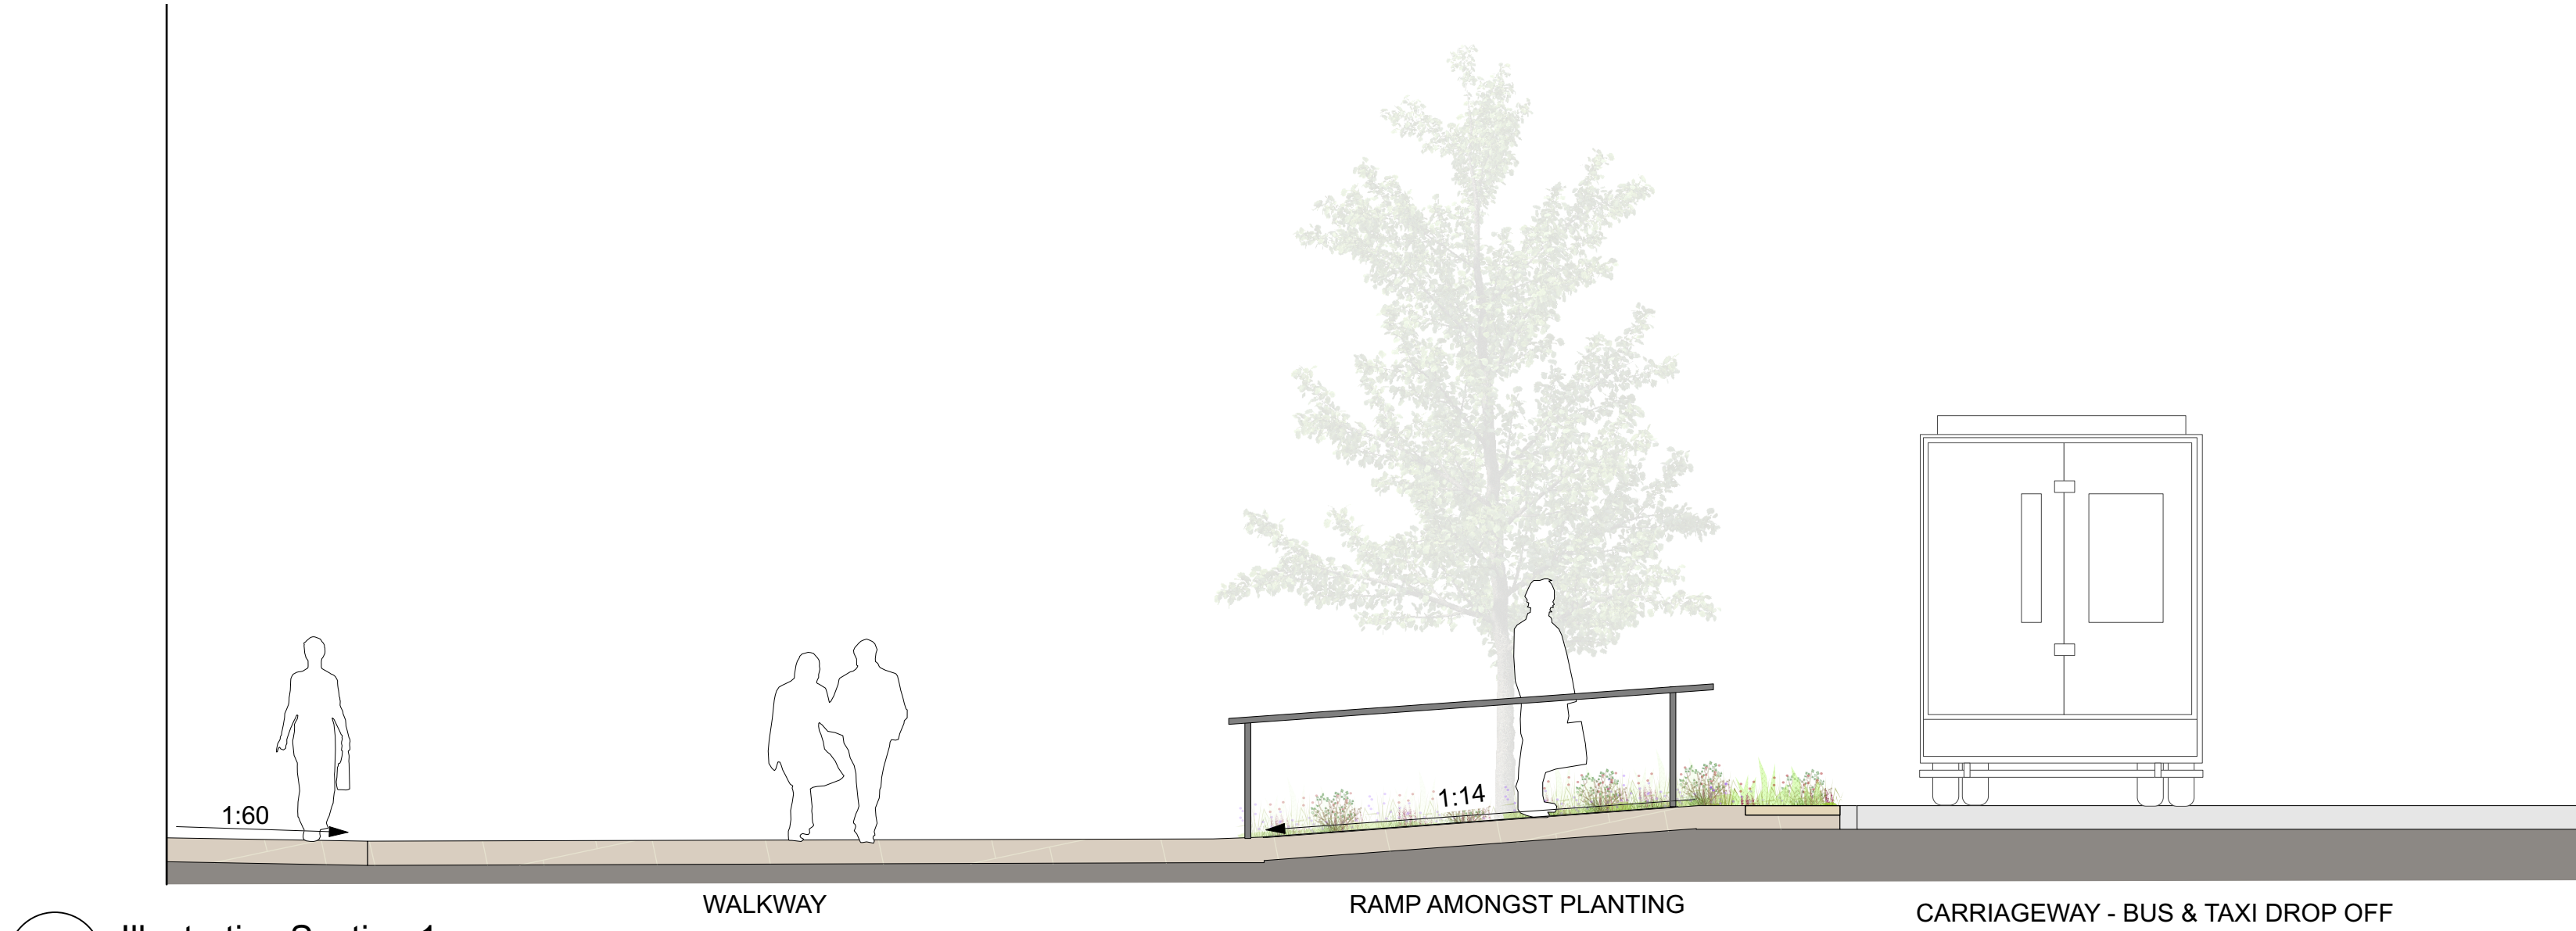


1 Illustrative Section 1
Scale: 1:50



2 Illustrative Section 1
Scale: 1:50



3 Illustrative Section 3
Scale: 1:50

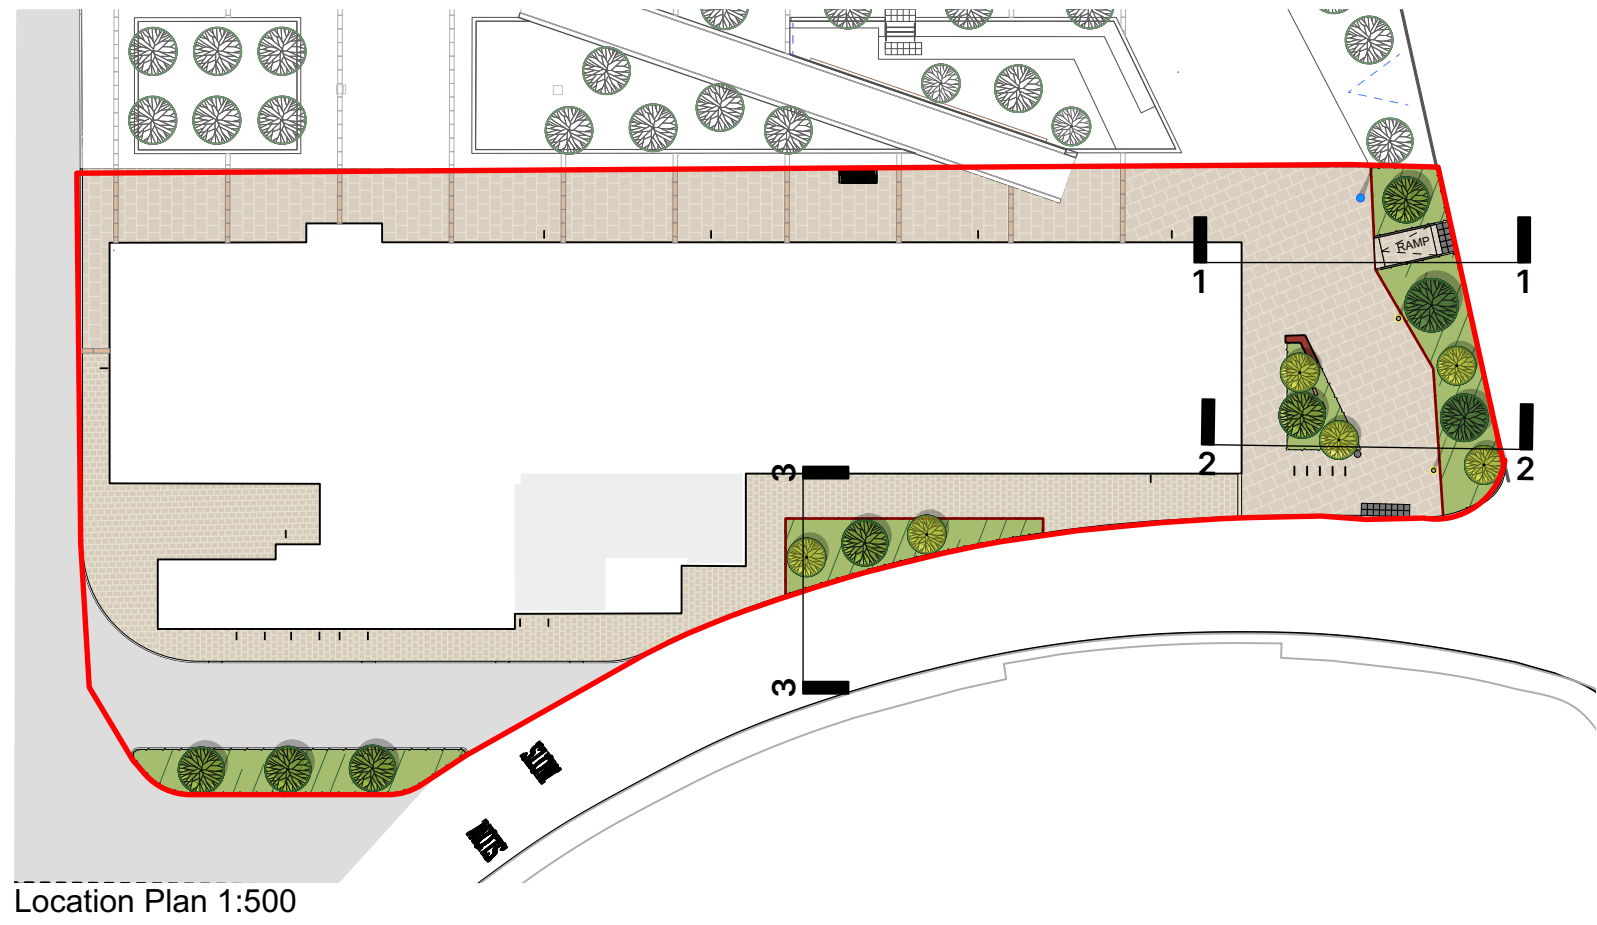

© This drawing is copyright protected and may not be reproduced in whole or part without written authority from the owner.

NOTES:

1. Do not scale from this drawing; always work to noted dimensions.
2. All setting out, levels and dimensions to be agreed on site.
3. All dimensions are in millimetres unless otherwise stated.
4. The dimensions of all materials must be checked on site before being laid out.
5. This drawing must be read with the relevant specification clauses and detail drawings.
6. Order of construction and setting out to be agreed on site.

P03	06/11/2024	Updated building GF	CS	GB
P02	08/10/2024	Drawing number amended	CS	GB
P01	27/09/2024	Planning Issue	CS	MI

Revision	Date	Description	Drawn	Apprvd.
----------	------	-------------	-------	---------

PLANIT

Manchester | London | Liverpool | Leeds | Standish

Manchester
2 Back Grafton Street
Altrincham
Cheshire
WA14 1DY

W: plantit-ie.com
E: info@plantit-ie.com
T: 0151 363 1230

Client Manchester Airport group

Project Plot H5 Premier Inn

Drg Title Illustrative Sections

Created on 04-09-2024 Created by MI Approved by GB

Scale As noted Size A1 Workstage Planning

Drg No. H5PI-PLA-EX-XX-DR-L-03001 Suitability S4 Revision P03

