

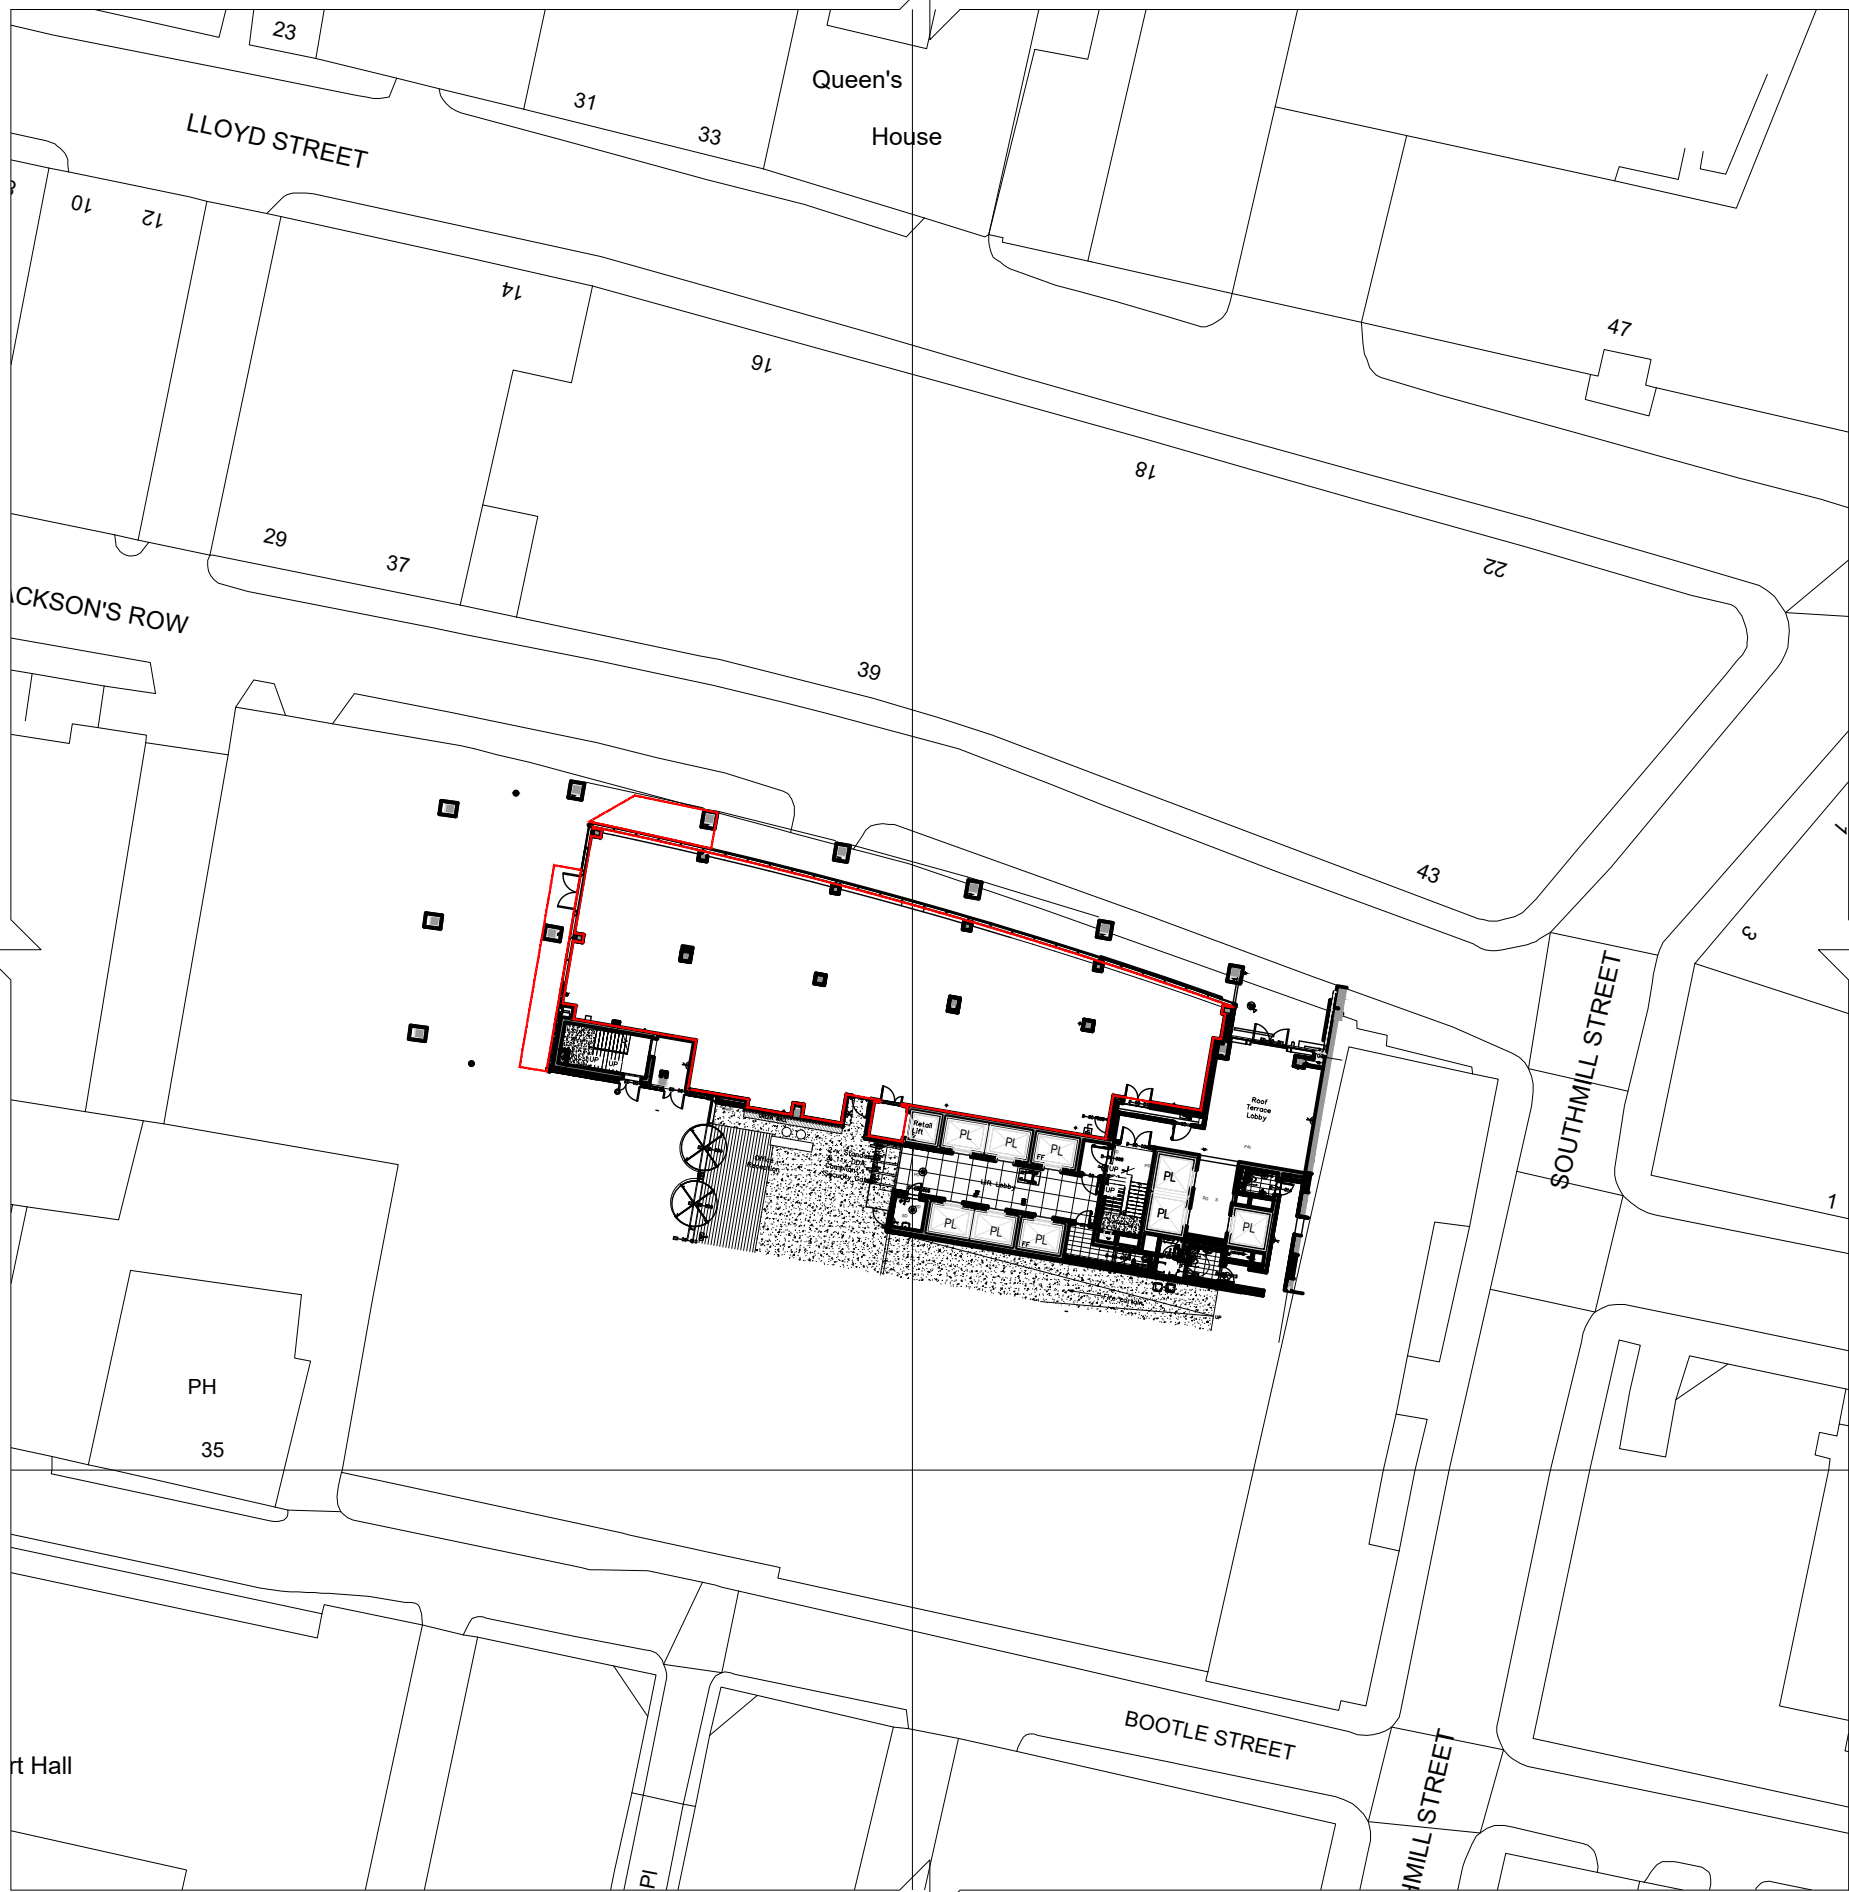


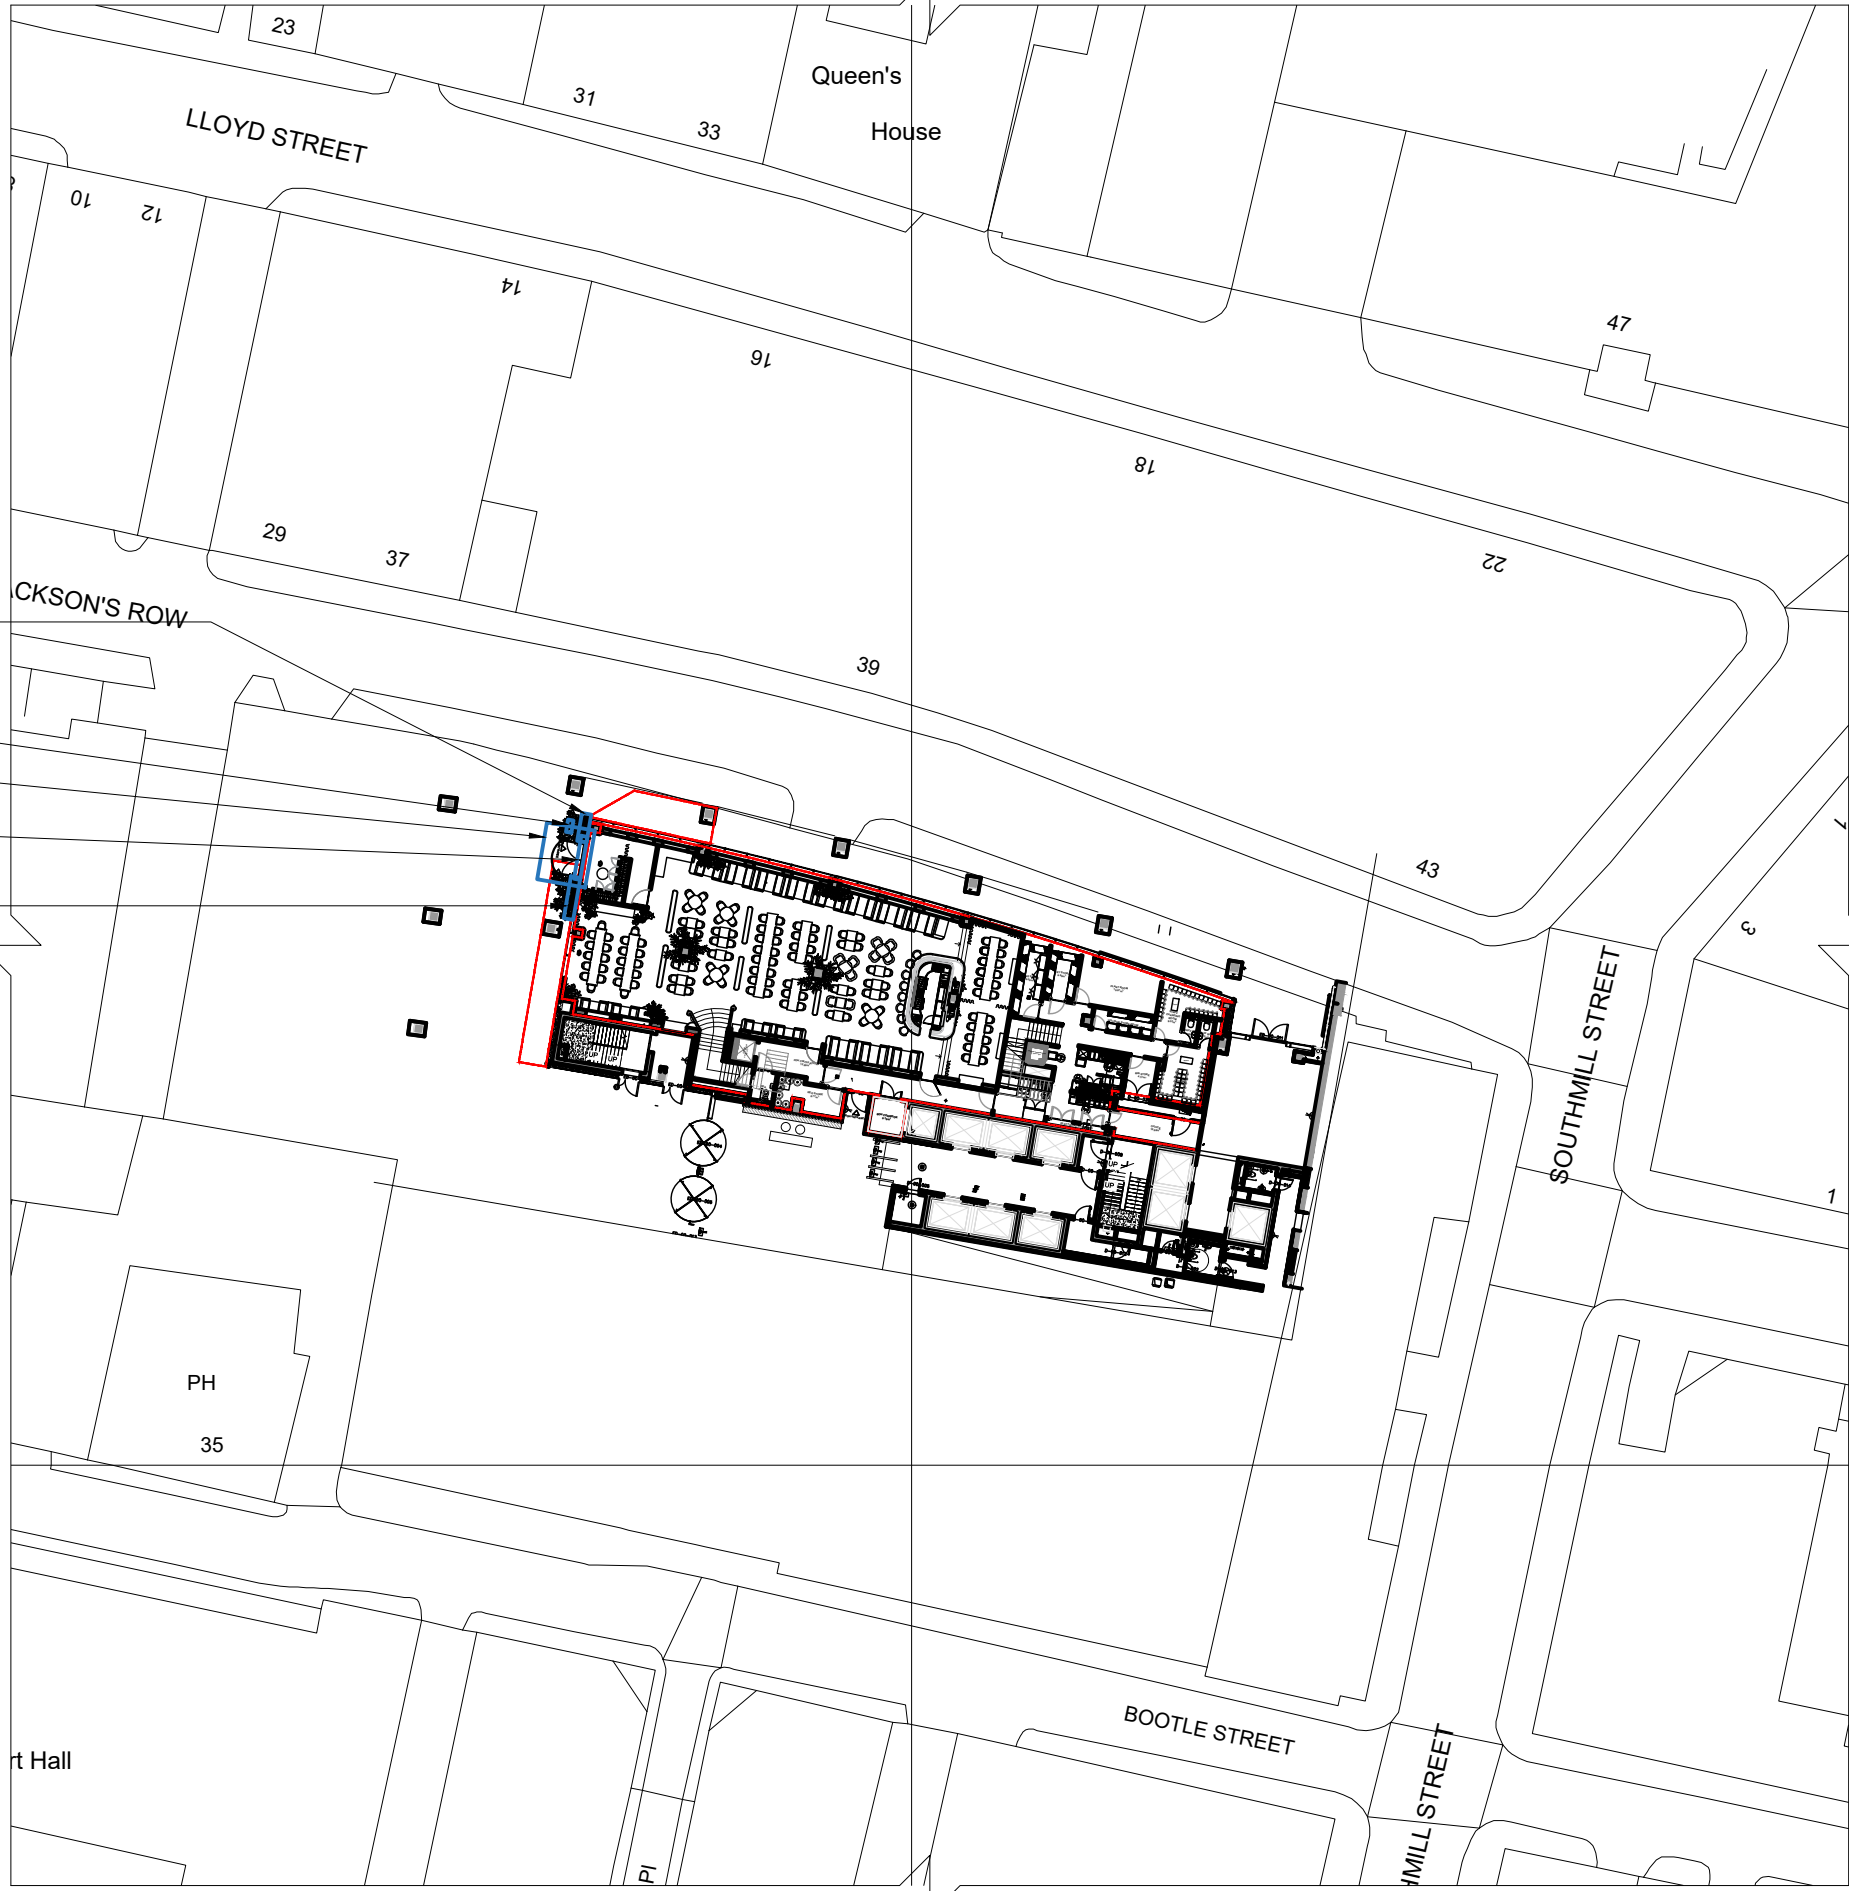



02 SITE BLOCK PLAN (EXISTING)
SCALE 1:500

NORTH

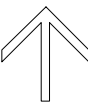


03 SITE BLOCK PLAN (PROPOSED)
SCALE 1:500

NORTH

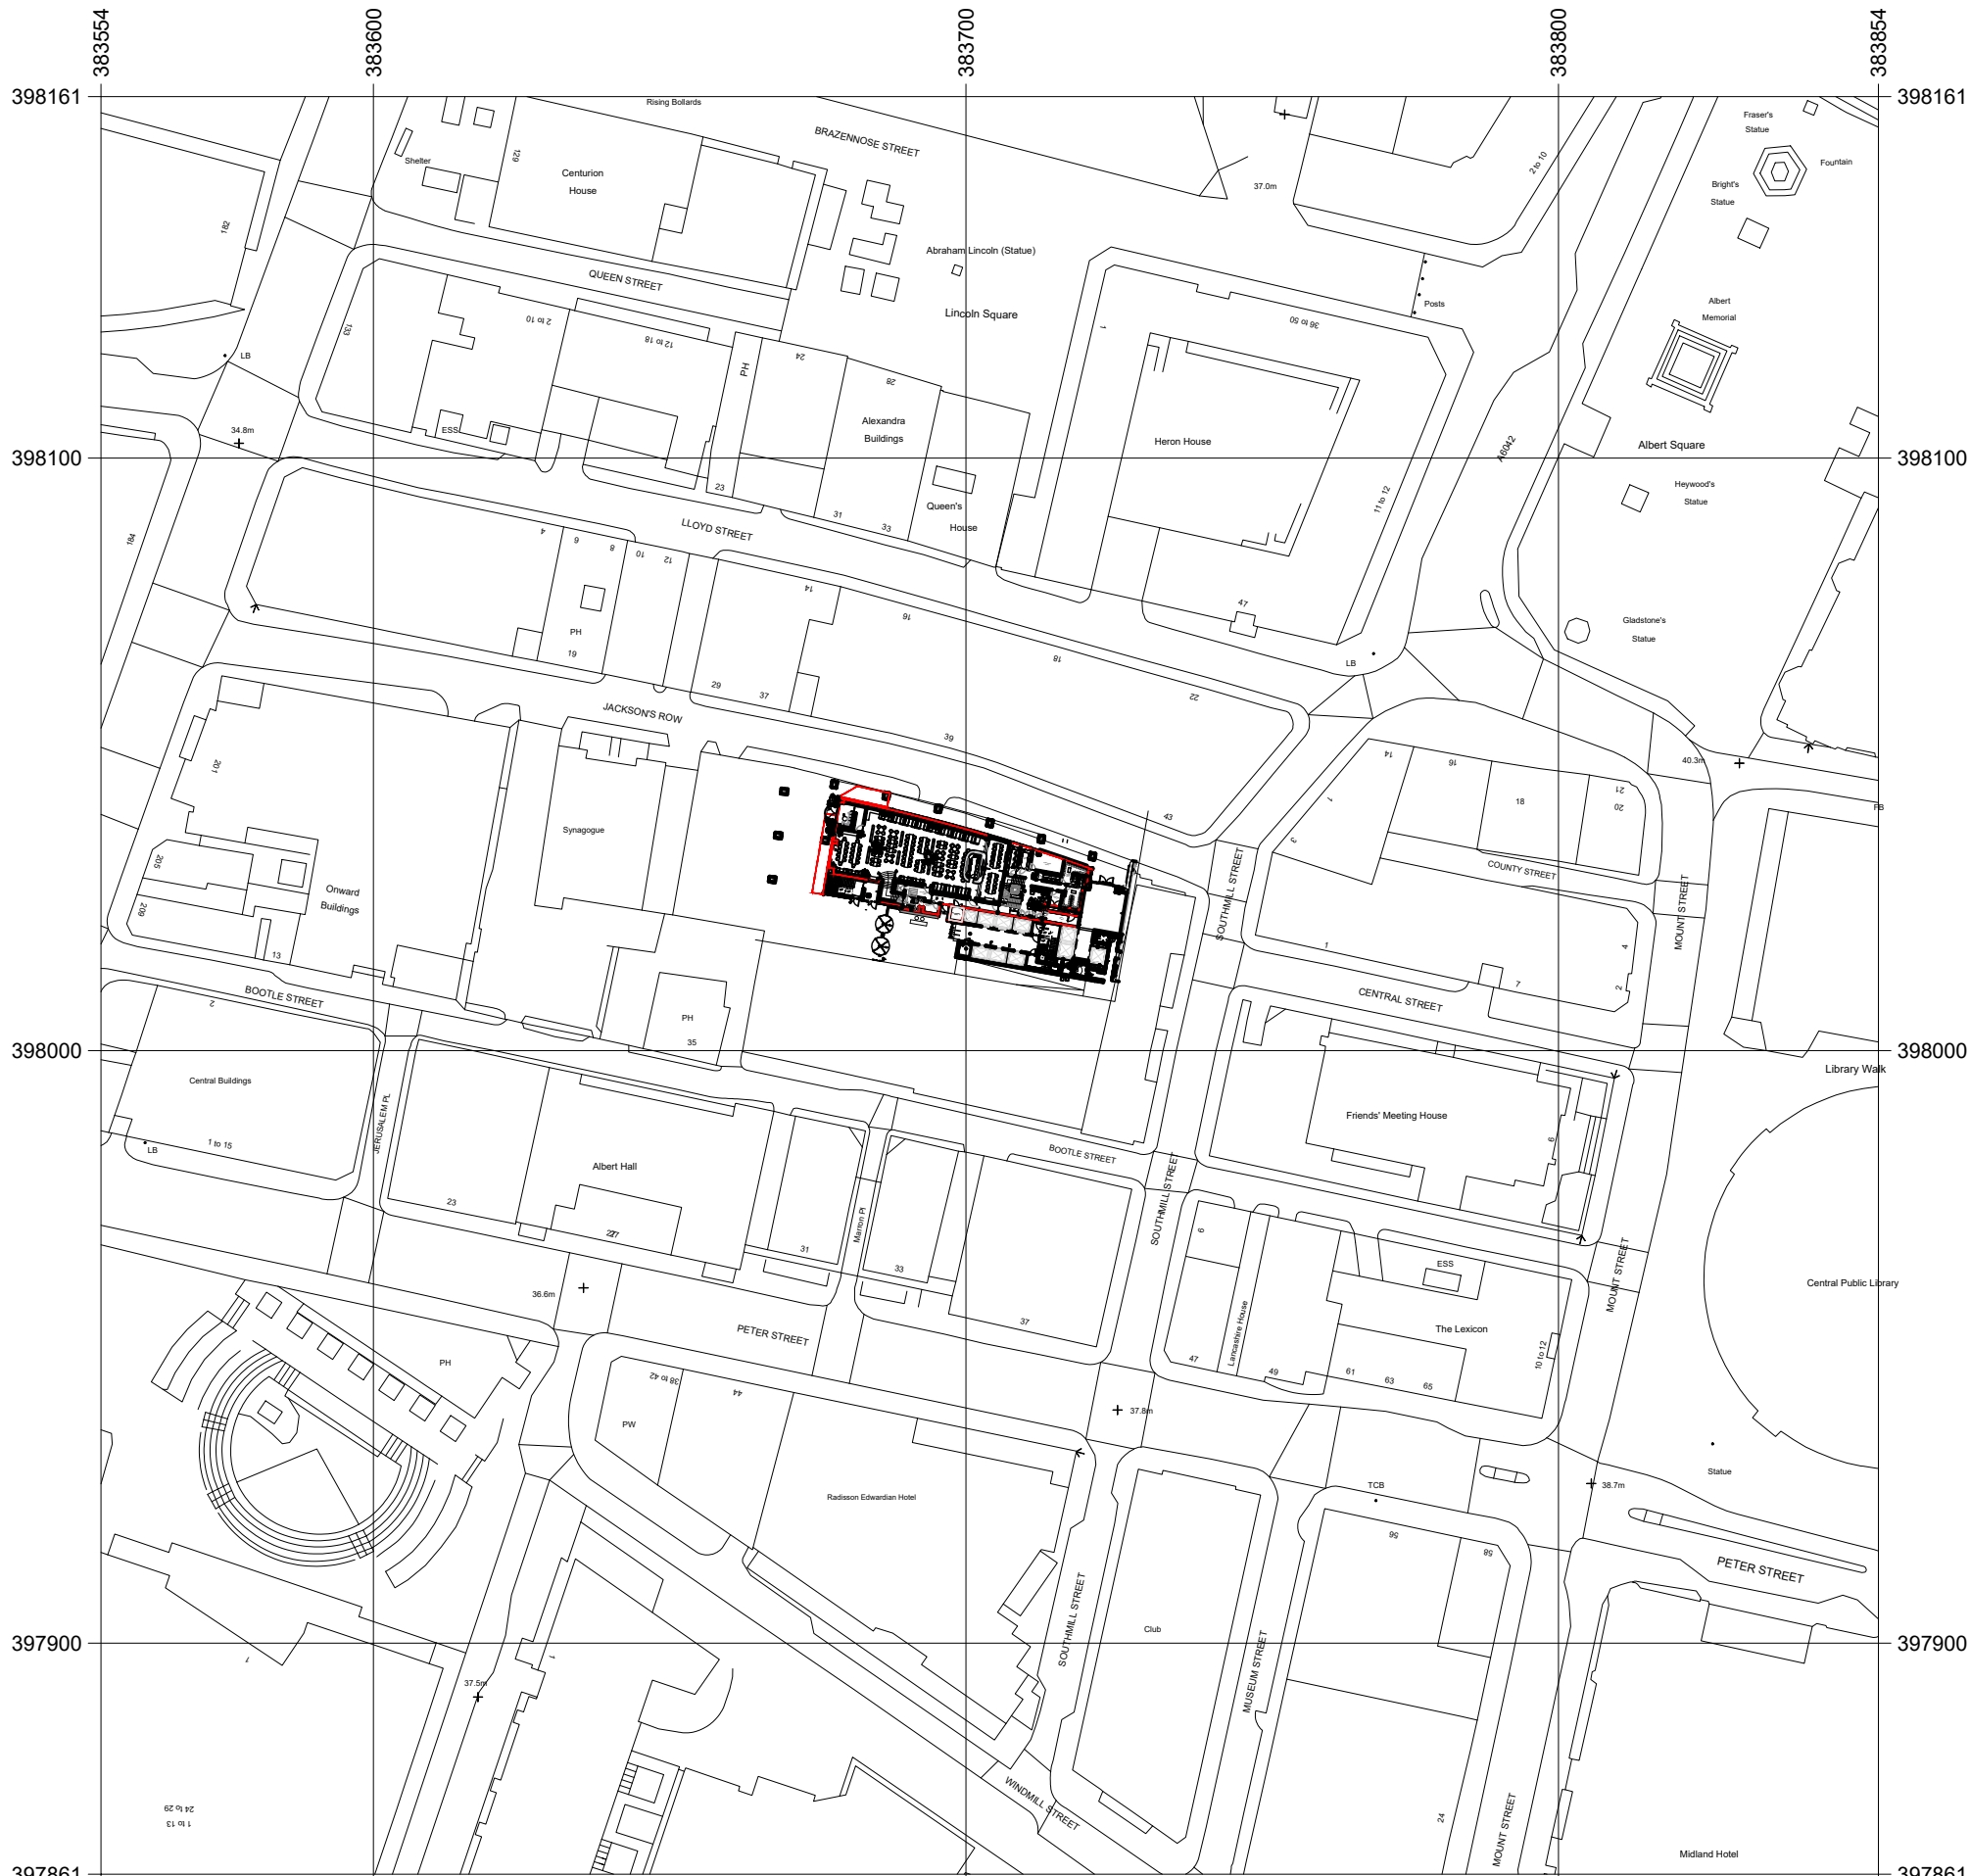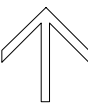


01 SITE LOCATION PLAN
SCALE 1:1250

NORTH

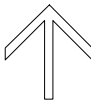

REV	DATE	COMMENT
/	15/11/2024	FIRST ISSUE

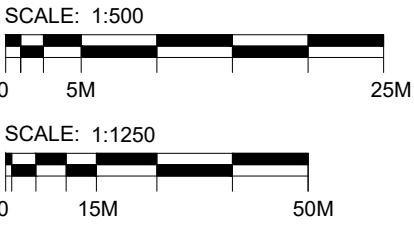

DESIGN DEVELOPMENT

NOTES
DO NOT SCALE FROM THIS DRAWING. ALL DIMENSIONS ARE TO BE CHECKED ON SITE PRIOR TO MANUFACTURE/CONSTRUCTION. ANY DISCREPANCIES ARE TO BE RELAYED TO STUDIO KIKI IMMEDIATELY.
© BIG MAMMA GROUP 2022

BIG MAMMA STUDIO

BIG MAMMA, HUCKLETREE, INGESTRE COURT, LONDON, W1F 0J

PROJECT
2306 - MANCHESTER

DRAWING TITLE
SHOPFRONT & FACADE
- SHEET 1 OF 6

FIRST ISSUE	SCALE	SHEET SIZE
15/11/2024	AS STATED	A1
DRAWING NUMBER	REV	
2306-200.0	/	