


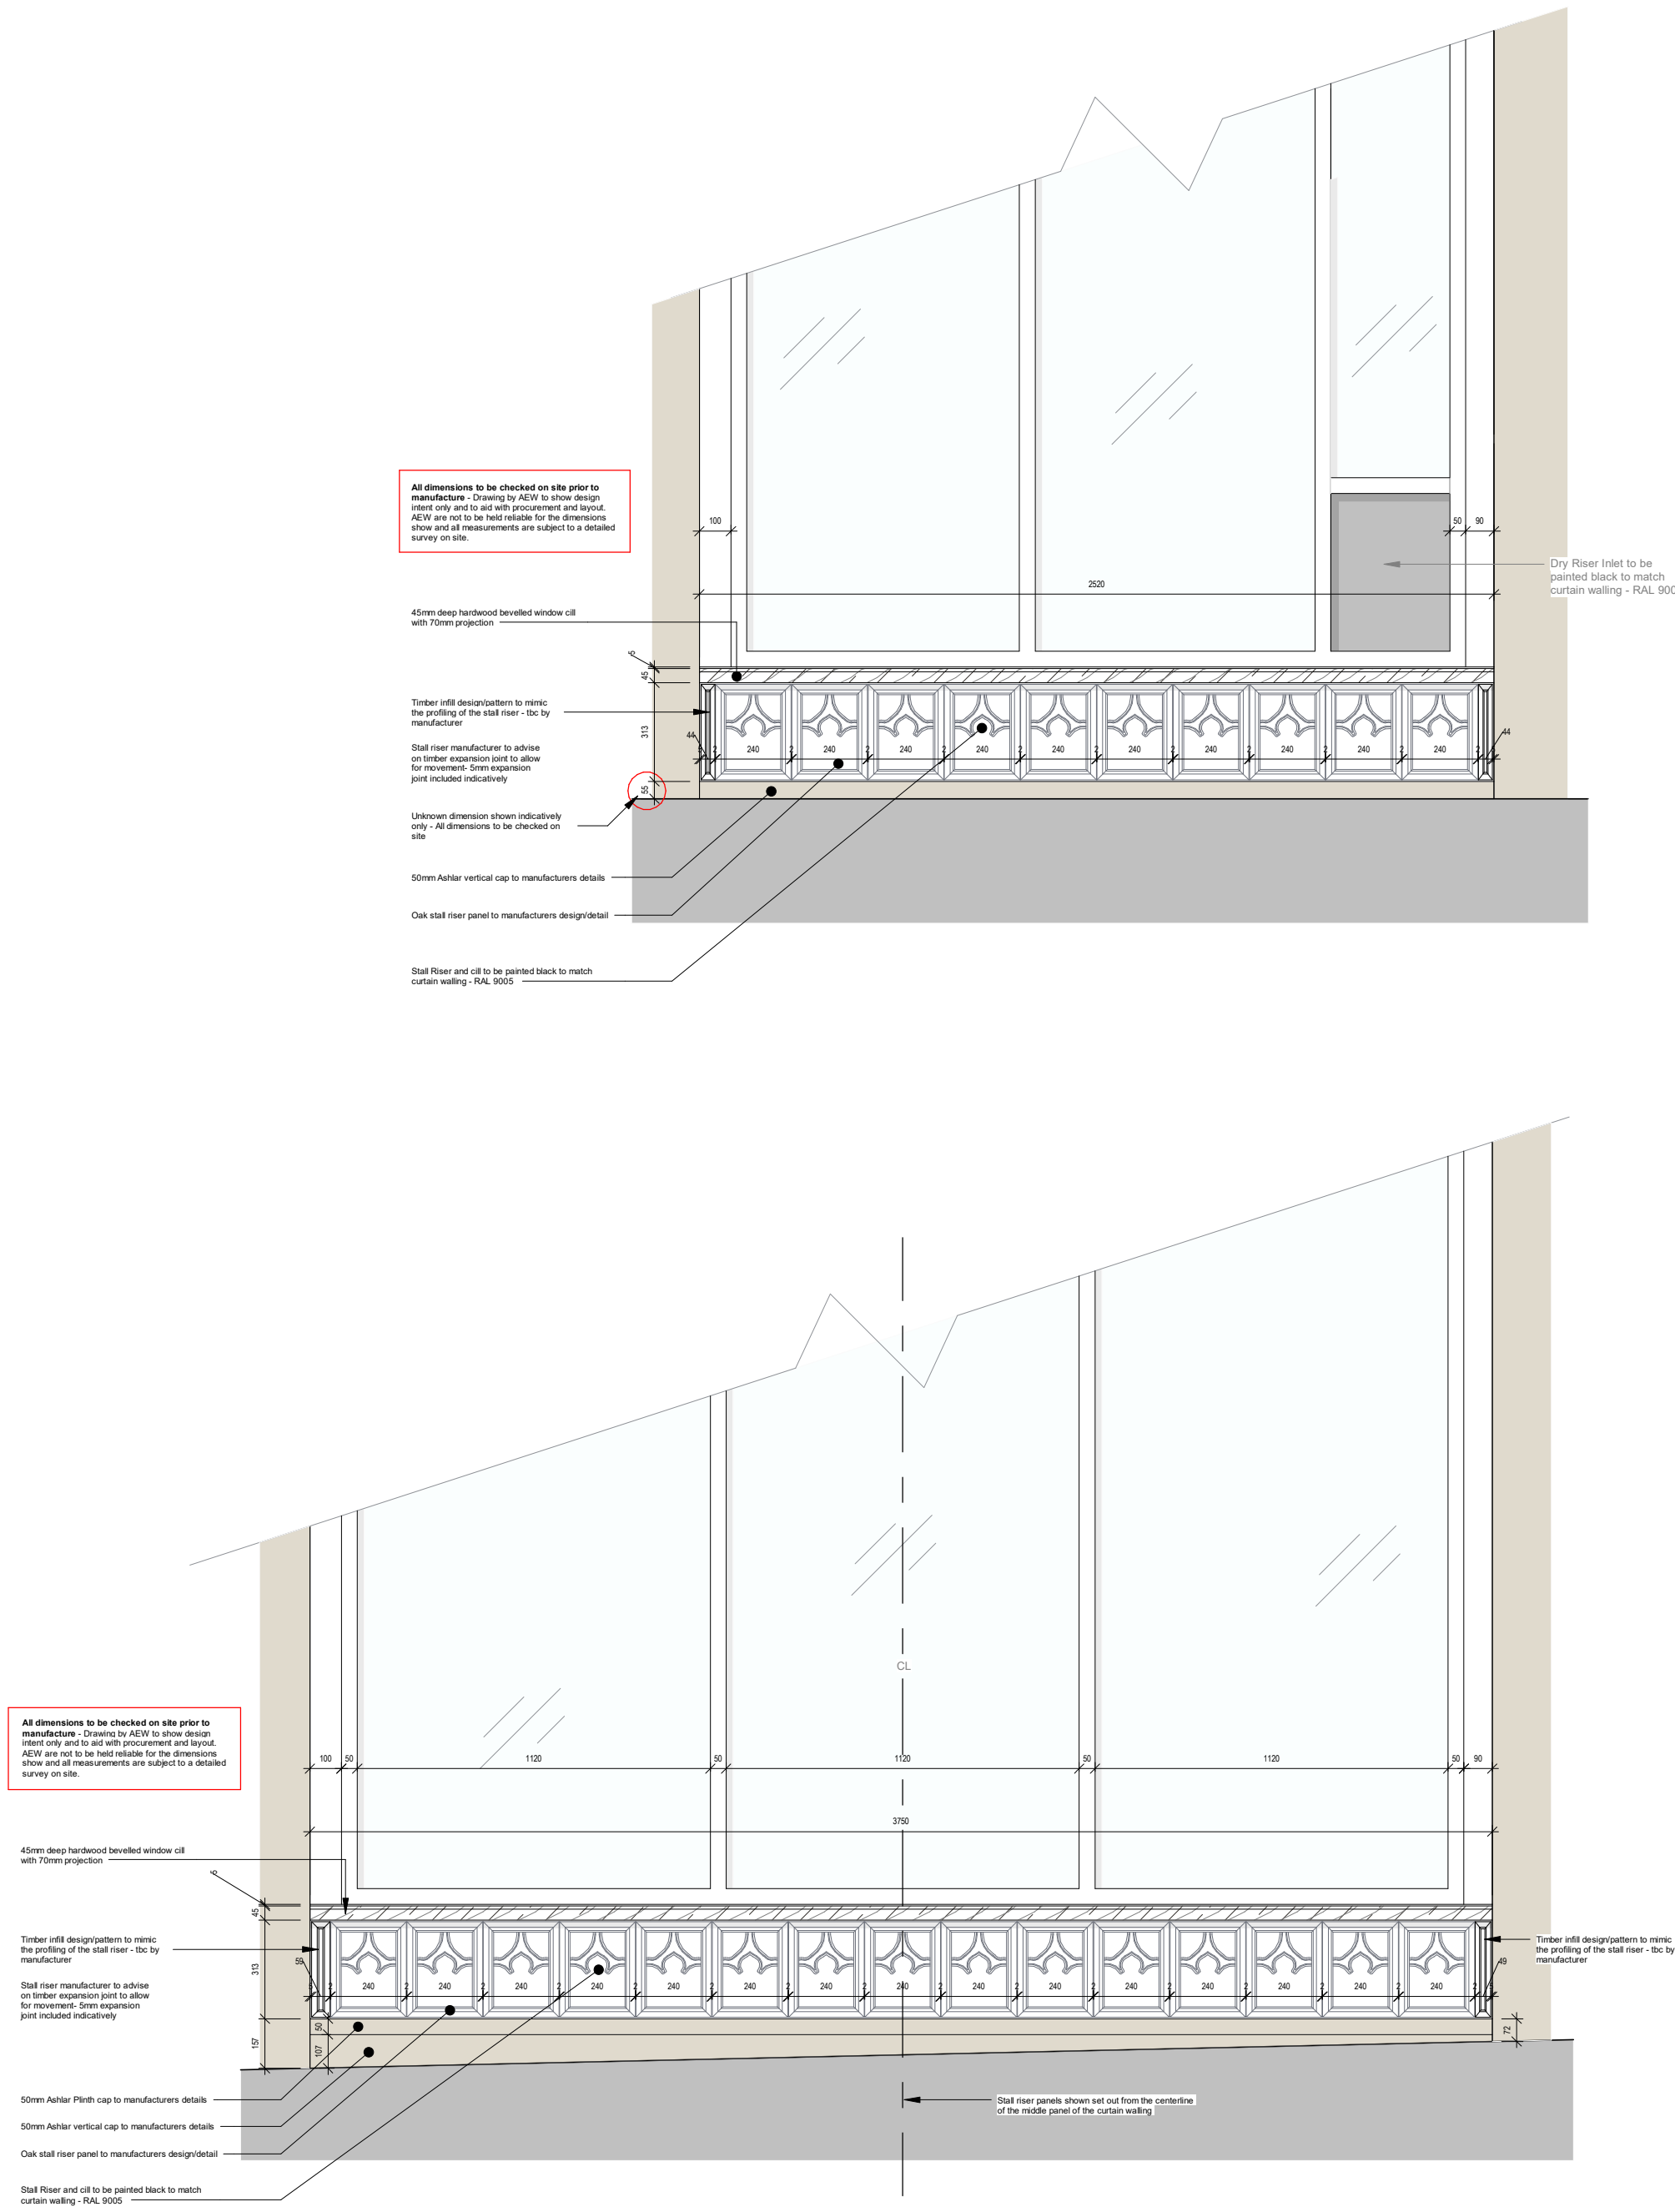

Stall Riser design intent
Scale @ 1 : 20

Scale Bars		TO BE USED ONLY AS GUIDANCE			
1:100	mm	1000	3000	5000	
1:200	mm	5000	8000		
1:500	M	5	15	25	
1:1250	M	10	30	50	70

NOTES

- All dimensions and levels are to be checked on site.
- Any discrepancies are to be reported to the architect before any work commences
- This drawing shall not be scaled to ascertain any dimensions. Work to figured dimensions only.
- This drawing shall not be reproduced without express written permission from AEW.
- Title overlay drawings and ownership boundaries are produced using all reasonable endeavors. AEW cannot be responsible for the accuracy or scale discrepancy of base plans supplied to them.
- All works are to be undertaken in accordance with Building Regulations and the latest British Standards.
- All proprietary materials and products are to be used strictly in accordance with the manufacturers recommendations.

This drawing contains the following model files: -

11702-AEW-ZZ-XX-M3-A-0001
0465-ACIES-ZZ-XX-M3-S-5000_P14
4052-KIN-XX-XX-M3-ME-5900_WIP

CDM 2015

Client notified of duties: **04/11/2020**
Principal Designer: **Nationwide CDM**
Unless noted below, all known hazards have been highlighted on the drawing:

All dimensions to be checked on site prior to manufacture - Drawing by AEW to show design intent only and to aid with procurement and layout. AEW are not to be held reliable for the dimensions show and all measurements are subject to a detailed survey on site.

All required expansion joints around timber to be confirmed by timber specialist to allow for any settlement/expansion of the timber installation

Stall Riser and Cill to be painted black to match curtain walling -RAL 9005
Dry riser surround to be painted in black to match curtain walling -RAL 9005

P02	28/10/24	RAL Colour added	DS	PH
P01	10/10/24	Issued to Recom for review	DS	PH
Rev	Date	Description	Drawn by	Checked By

Status	Purpose of Issue
S2	For -Co-ordination

drawing stage **Stage 5**

client

Glasgow City Council as Trustees of
Strathclyde Pension Fund

project

Manchester, King Street

drawing title

Stall Riser design intent/setting out for
co-ordination

date	10/10/24	drawn	DS
scale @ A2	1 : 20	checked	PH

Rev
P02

Dwg No
11702-AEW-XX-XX-DR-A-5053

aeu architects
0161 214 4370
www.aeuarchitects.com

aeu