



12/11/2024 17:08:18

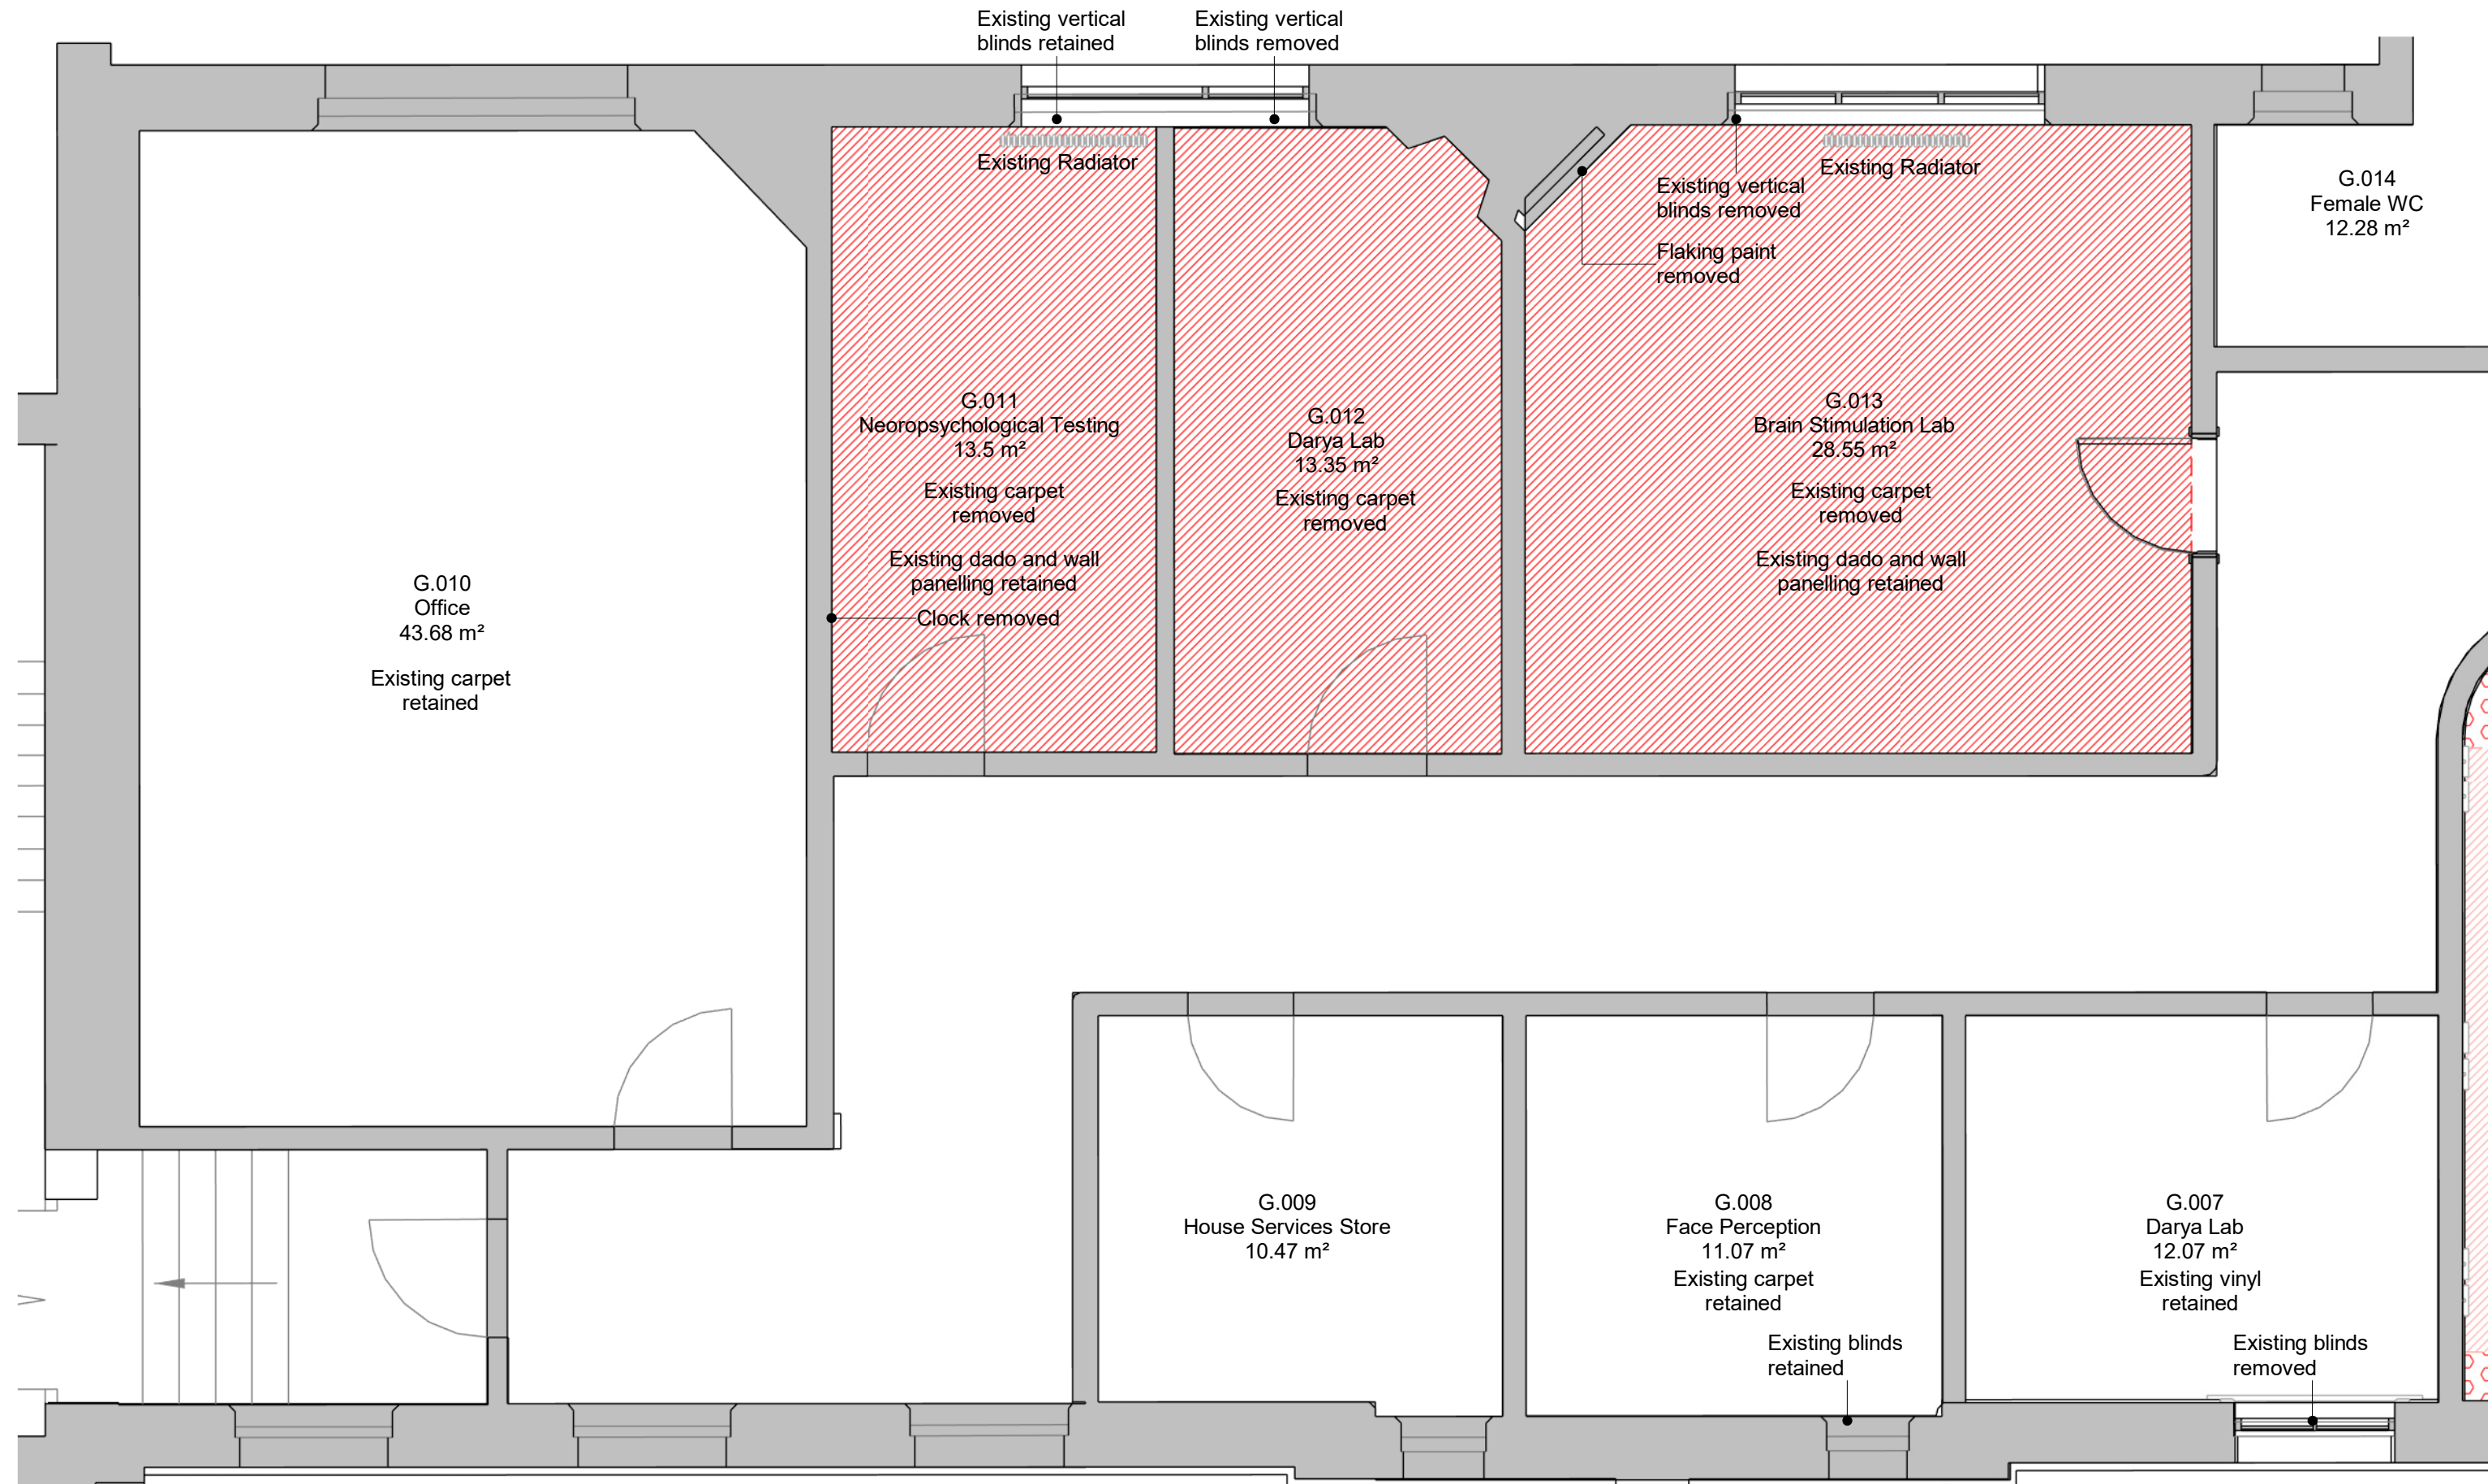

L0 Zochonis Occupation - Labs as Existing

1 : 50 @ A1

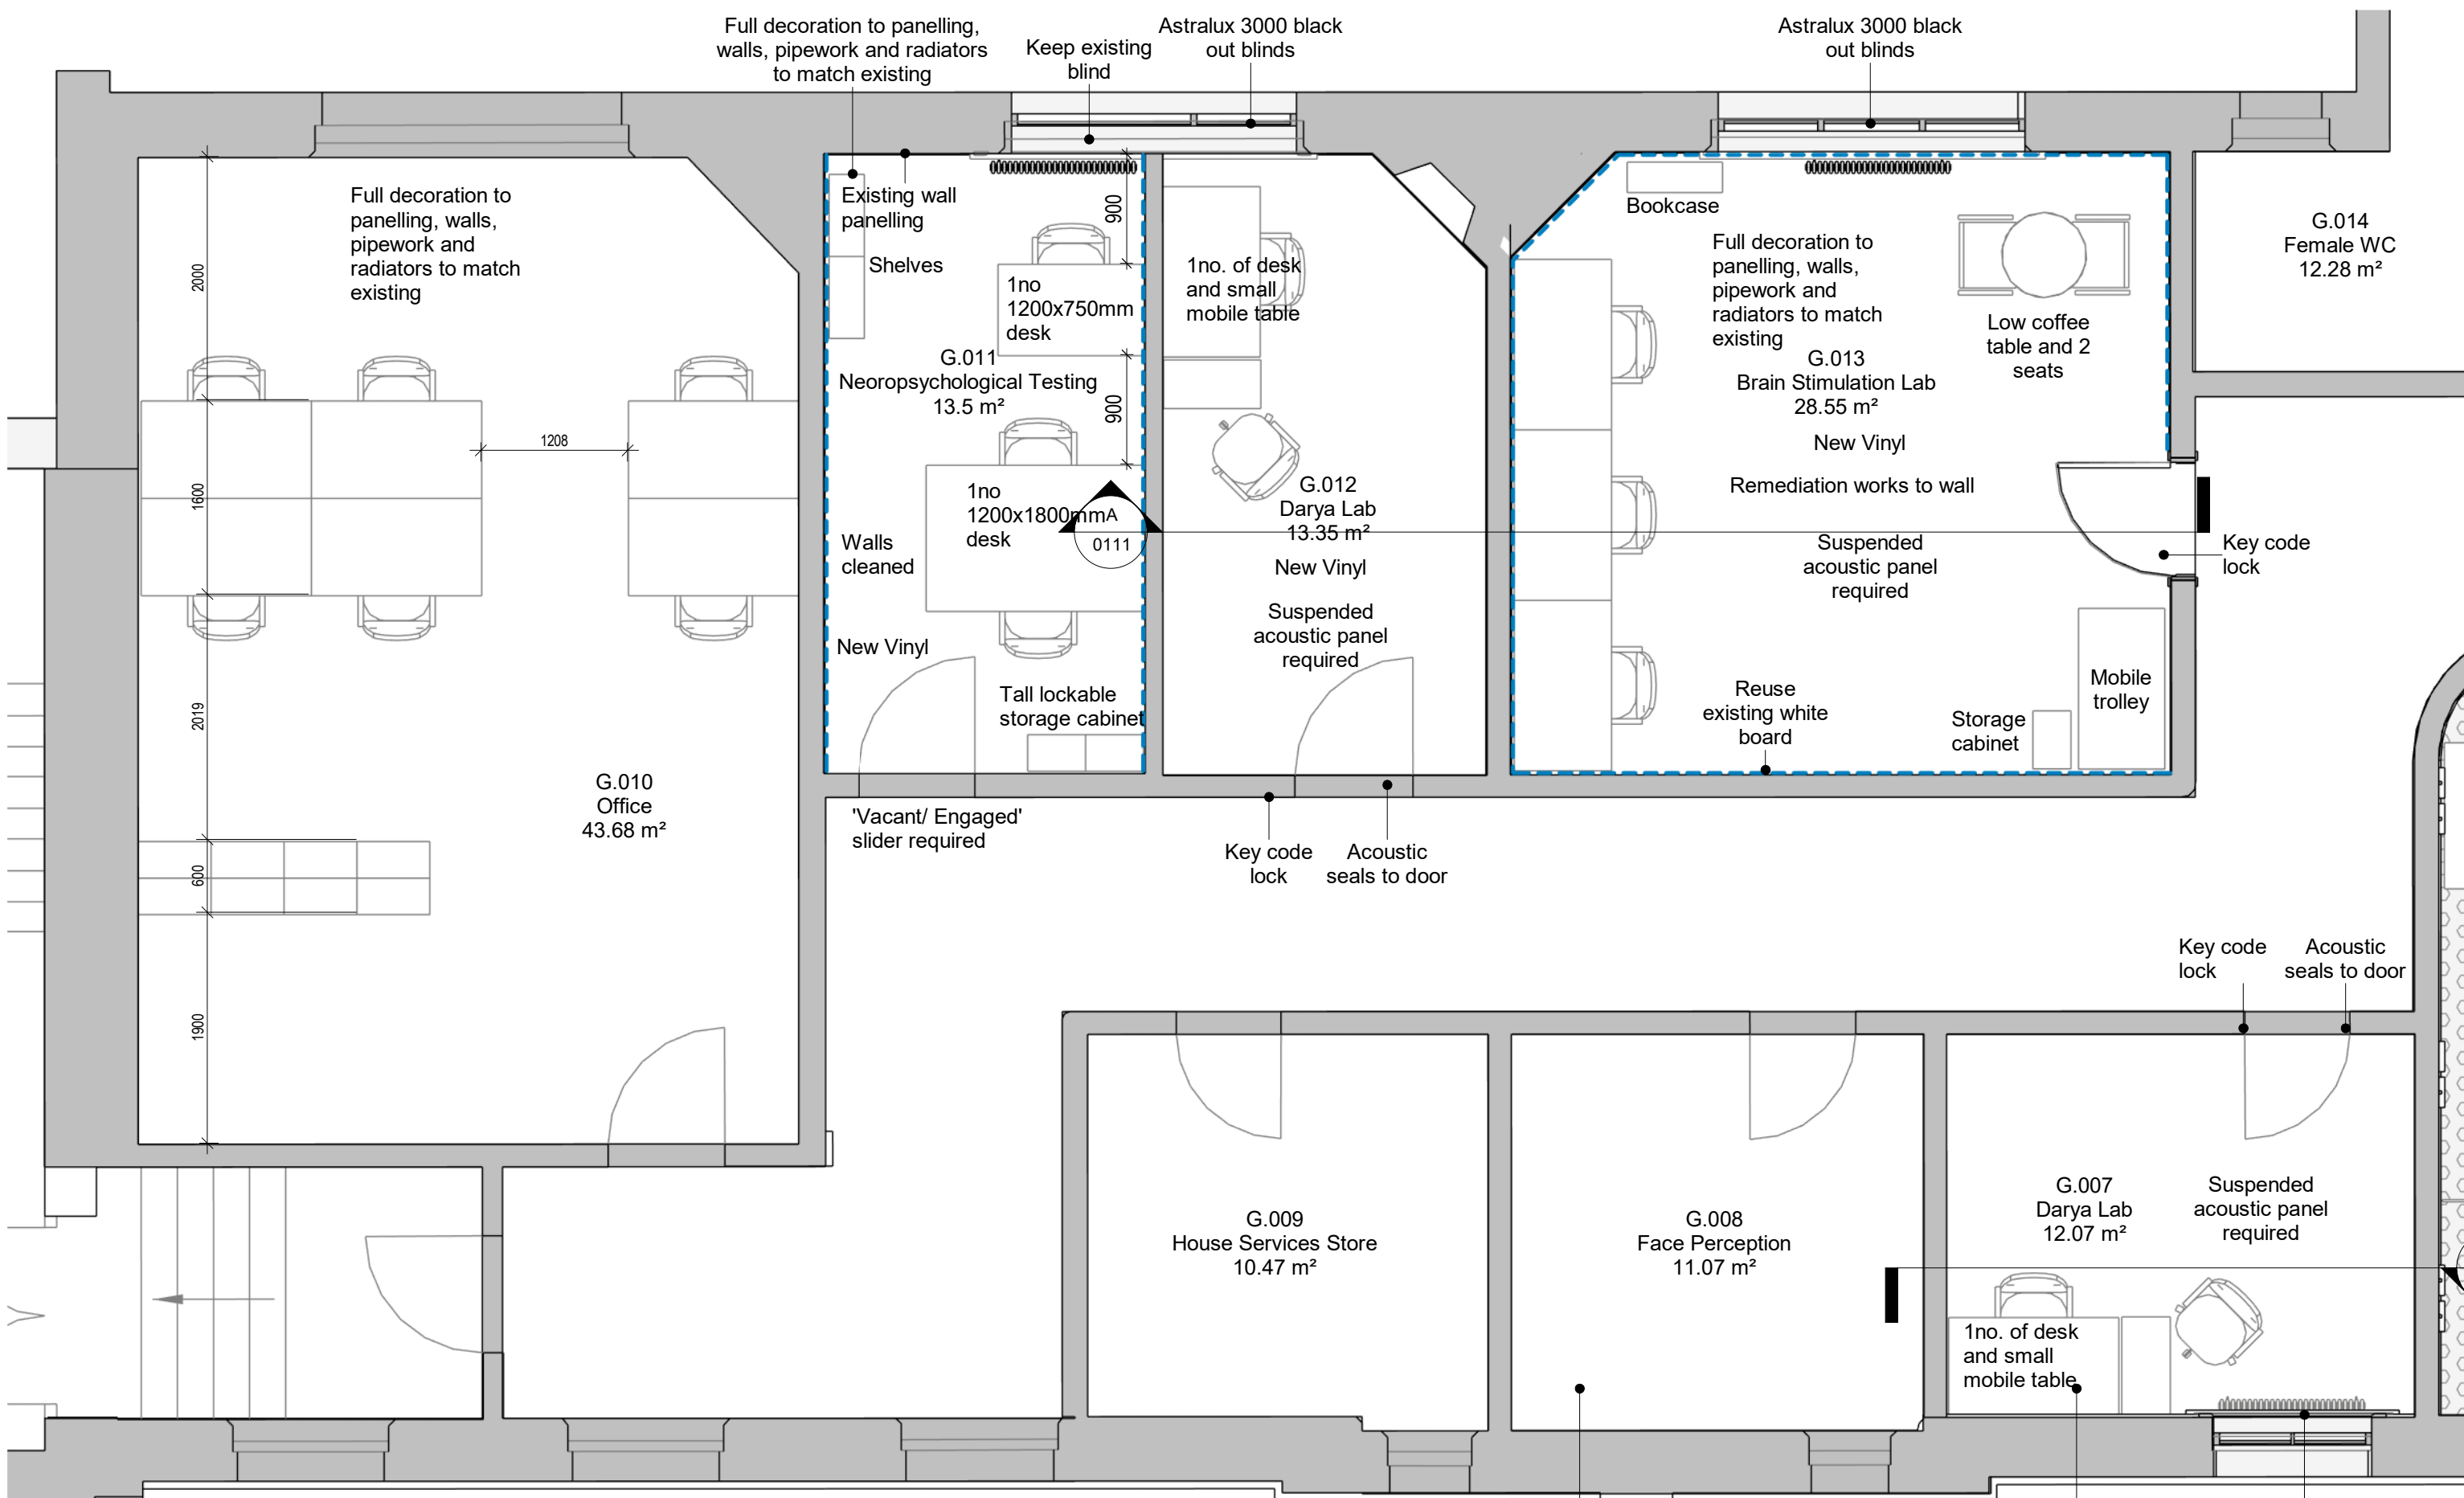


L0 Zochonis Occupation - Lab Layout as Proposed

1 : 50 @ A1




Section A as Proposed

1 : 40 @ A1

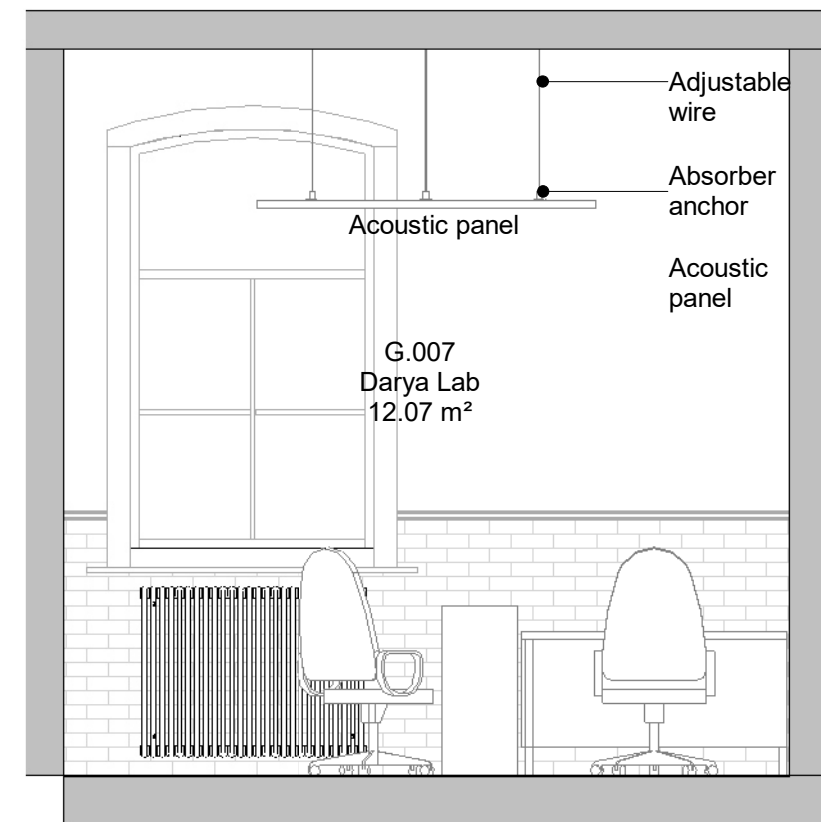

Section B as Proposed

1 : 40 @ A1

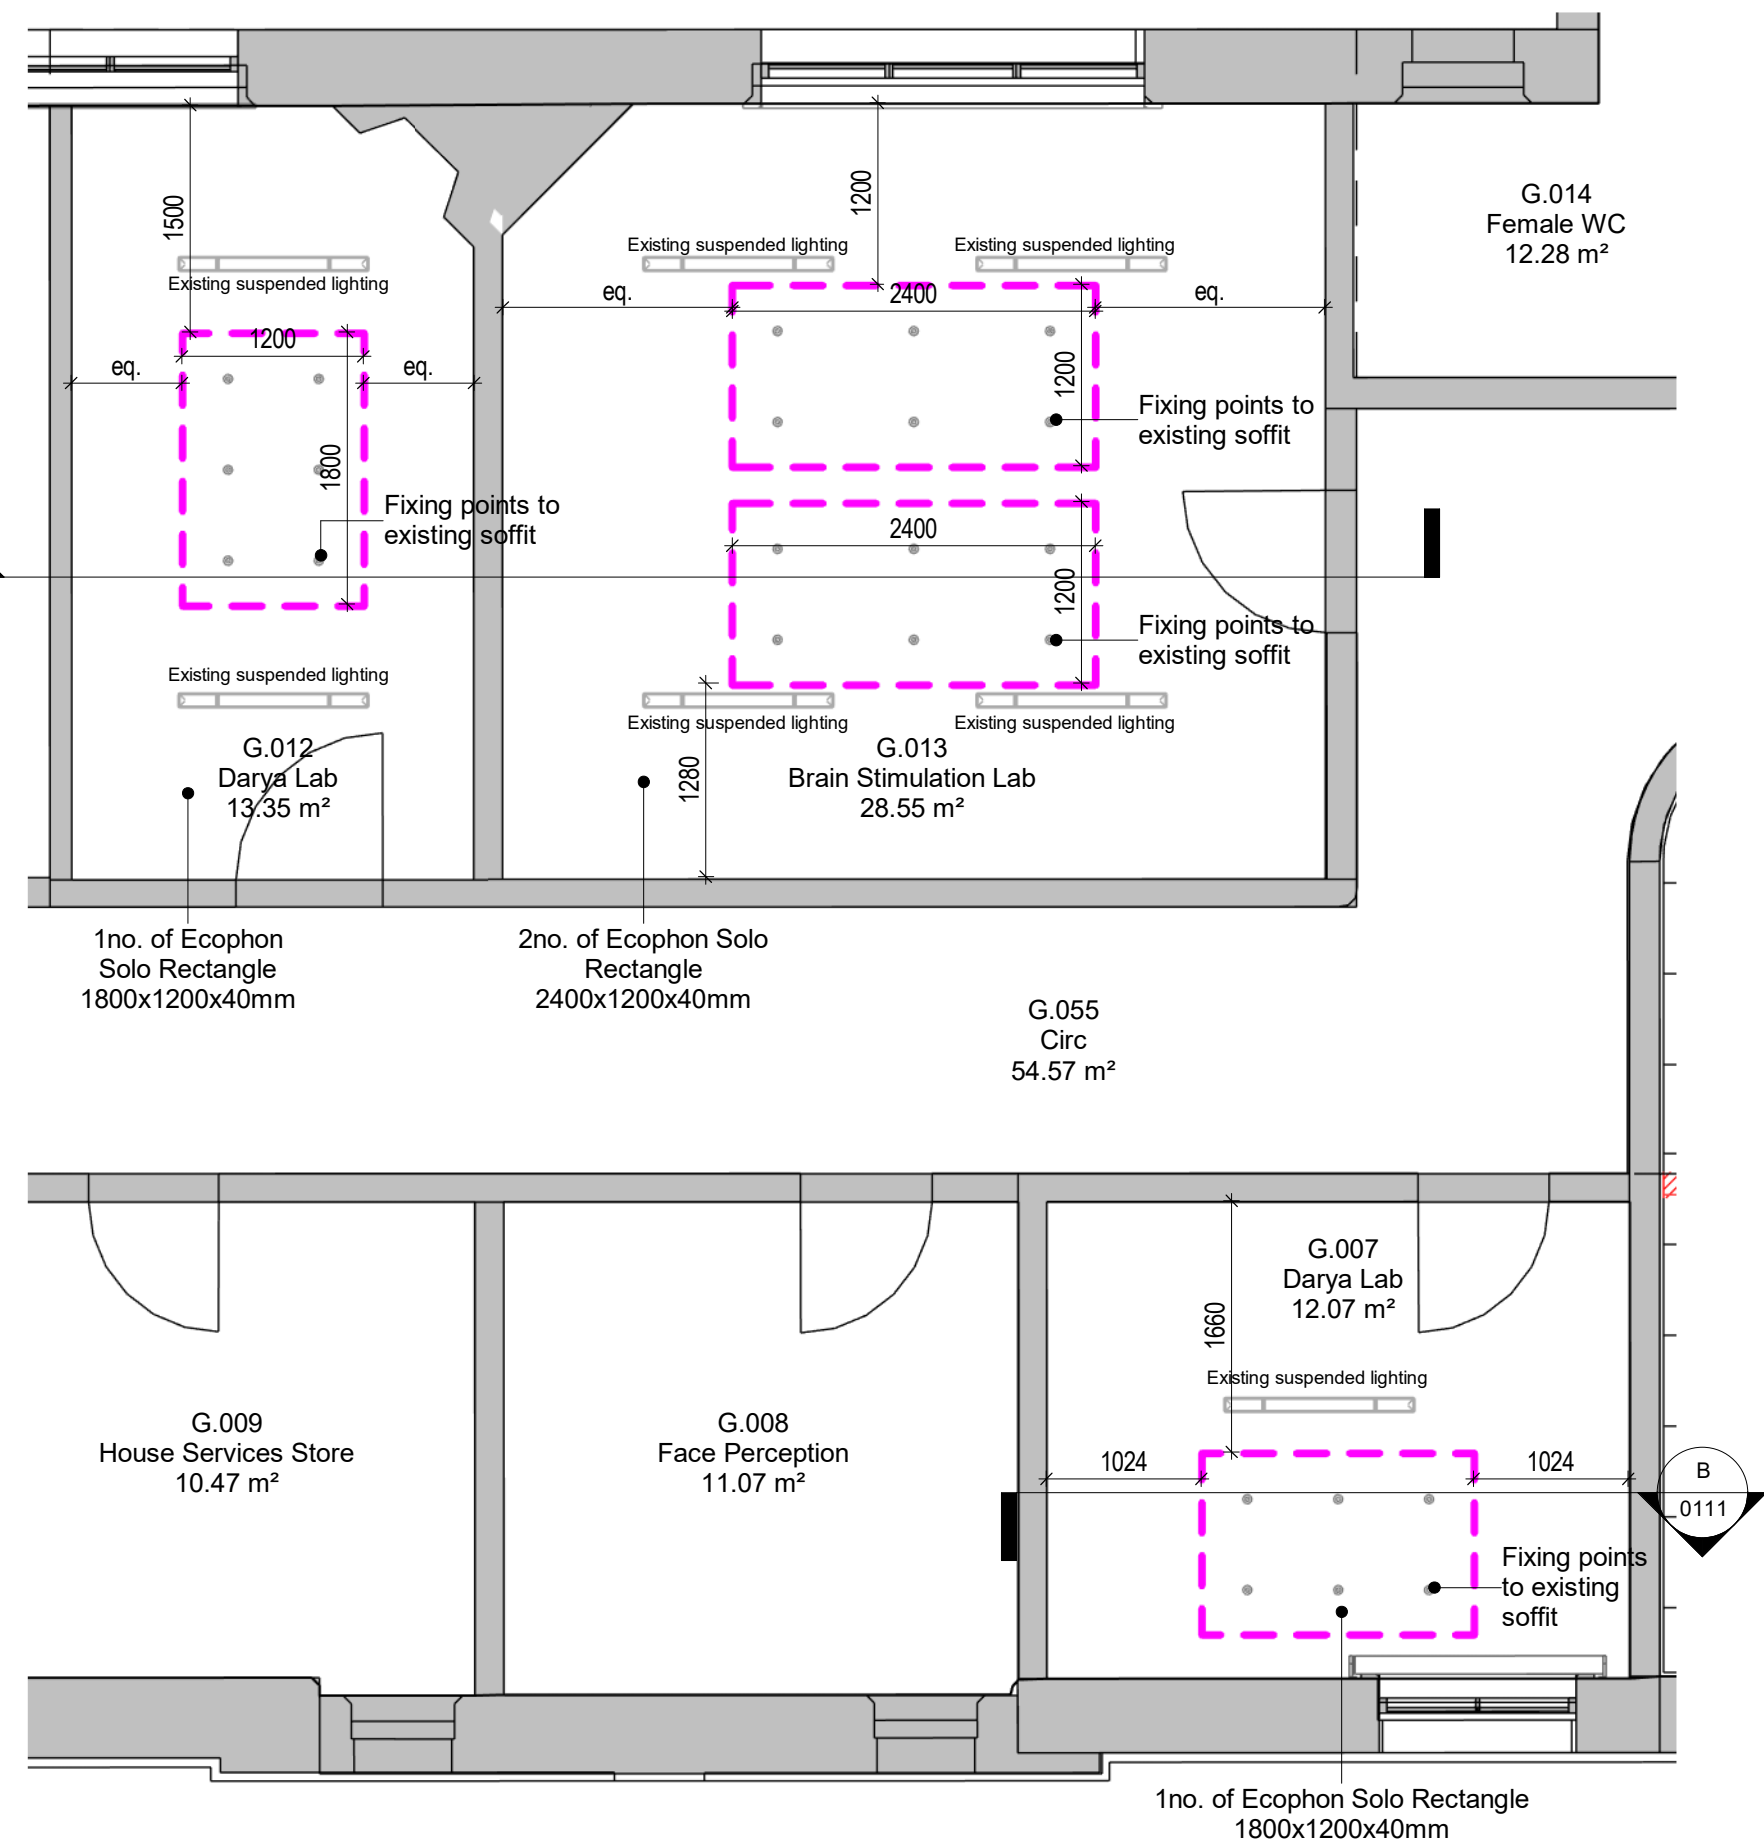

Lab Ceilings as Proposed

1 : 50 @ A1

NOTES

1. Do not scale from this drawing.
2. All measurements are in millimetres unless stated otherwise.
3. This drawing is to be read in conjunction with the specification and all relevant Architectural, Electrical, Mechanical and Structural drawings.
4. (c) University of Manchester this drawing must not be reproduced without permission.
5. Directorate of Estates and Facilities to be notified of any discrepancies.



0 0.25m 0.5m 1m
1:10 @ A1

- Carpet Tiles**
Gradus Jet Stream 06506 LRV 3.56
- Vinyl**
Polyflor Polysafe Standard PUR
Silver Birch 4020
- Black out Blinds**
Astralux 3000 darkening blinds
- Paint to walls**
As existing water based eggshell
- Paint to radiators/ pipes**
Hammerite Radiator Enamel White Satin
- Skirting**
Torus MDF skirting board and glossed
- Film**
3M Crystal Glass Finishes 7725-300 frosted film
- Acoustic Panels**
Panels supplied by UoM. Ecophon Solo installation kit supplied by contractor.

P05	Section cut through acoustic panel added.	05-11-24	JL	JL
P04	Darya Lab moved to G.012. Face Perception in G.008. Blinds, vinyl & acoustic panel specs updated. Kitchen updates.	16-09-24	JL	JL
P03	Floor finishes for G.011 & G.013 updated.	22-08-24	JL	JL
P02	Updates as per comments.	19-08-24	JL	JL
P01	First issue. Issue for comment.	30-07-24	JL	JL
Rev	Description	Date	By	Auth

MANCHESTER 1824
The University of Manchester
Directorate of Estates and Facilities
Bayer Building
The University of Manchester
Oxford Road
Manchester
M13 9PL

HALLIDAY MEECHAM ARCHITECTS
Halliday Meecham Architects Limited
111 Piccadilly Manchester M1 2HY
+44 (0)161 461 5566
4 Devonshire Street London W1W 5DT
+44 (0)203 440 5175
hmq@hallidaymeecham.com
www.hallidaymeecham.com

Drawing Status			PRELIMINARY		
Project					
UoM NZC Decant Works - 5668					
Building Name			Building No.		
Dover Street			059AA		
Site Name					
Dover Street					
Sub Site Name					
Oxford Road					
Drawing Title					
Dover St. L0 Lab layout					
PM	Drawn	Checked	Authorised		
	JL	JL	HMA		
Scale @A1	Date	Date	Date		
1:50	30-07-2024	30-07-2024	30-07-2024		
Drawing Number			Revision		
5668-HMA-DS-L0-DR-A-0111			P05		