


PROJECT
Red Lion StreetSITE ADDRESS
Red Lion Street, Northern Quarter, For M4 1PB
Noble Design & BuildDRAWING
Red Lion Street ElevationPROJECT NO.
10522DWG NO.
P-200REV NO.
BSCALE
As indicatedDRAWN BY
ALCHECKED BY
ADSPAGE SIZE
A1

PLANNING

REV	DESCRIPTION	INTL	CHK	DATE
A	AMENDED TO MEET CURRENT REQUIREMENTS	AL	ADS	20.10.23
B	added second fire escape stair case	MN	NSC	21.08.24

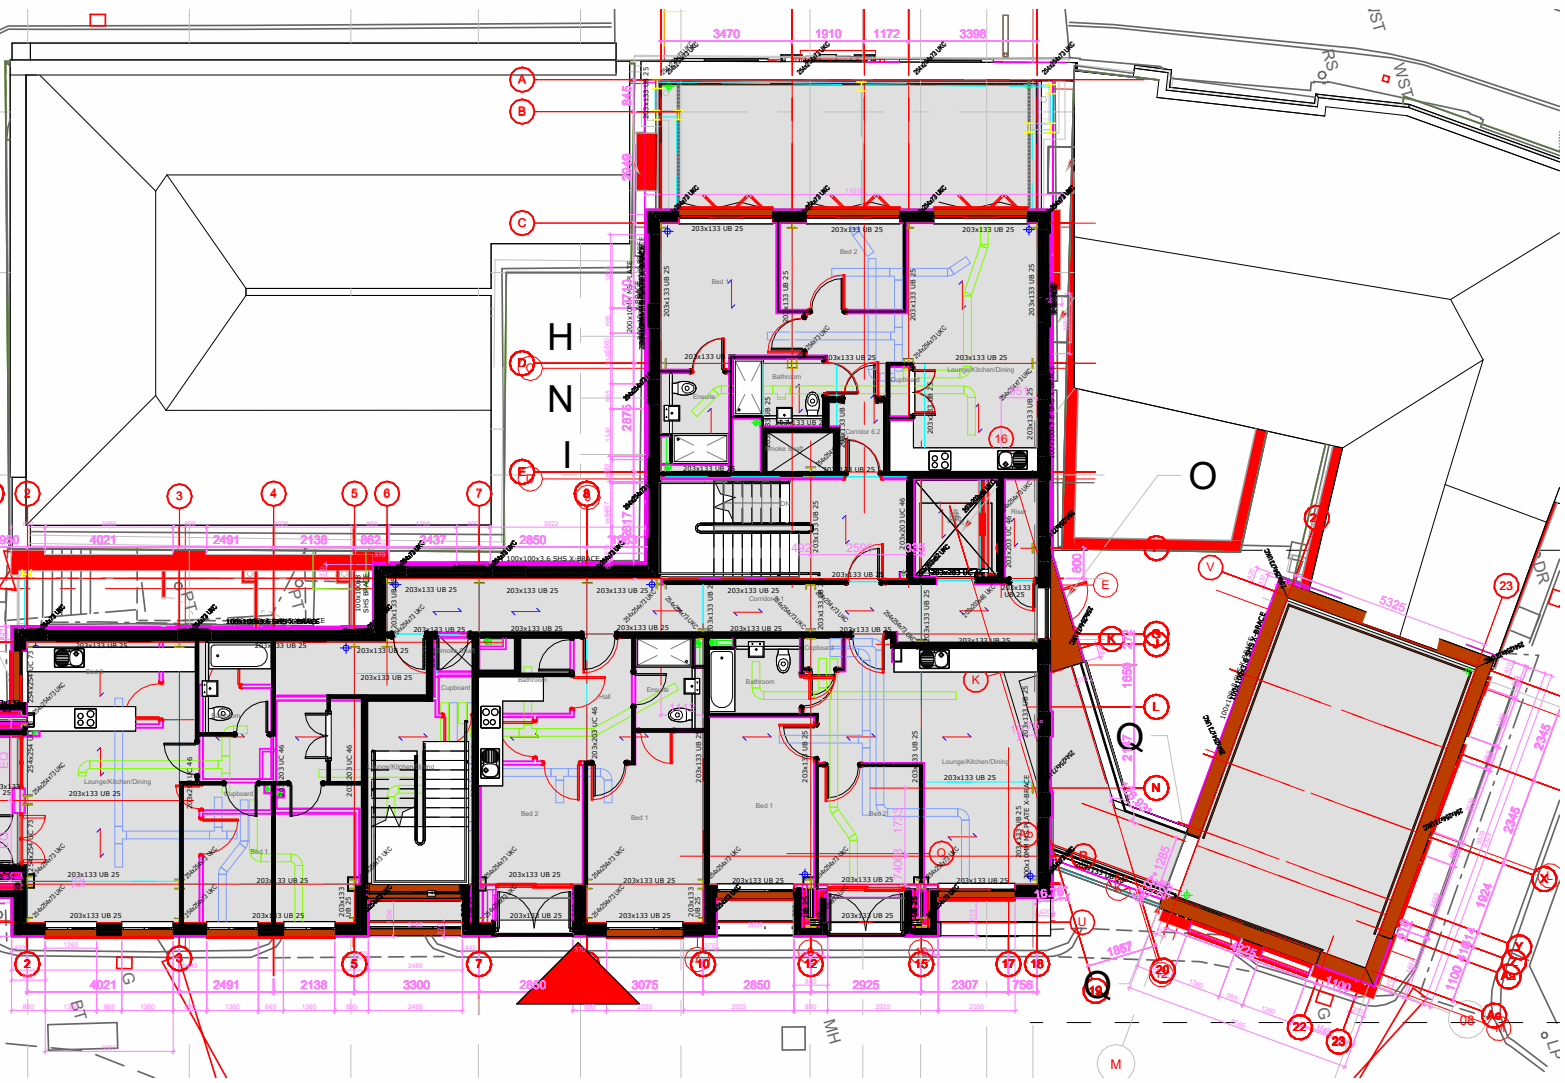

Key

1. Red brickwork
2. Corten sheet metal cladding
3. Black brickwork
4. White glass brickwork
5. Galvanised steel railings painted black
6. Glazed balustrades
7. Concrete blockwork cavity wall to unseen elevations
8. Facade retained elevation
9. PPC aluminium coping (colour black)
10. Glass louvers



Red Lion Street elevation

1 : 100