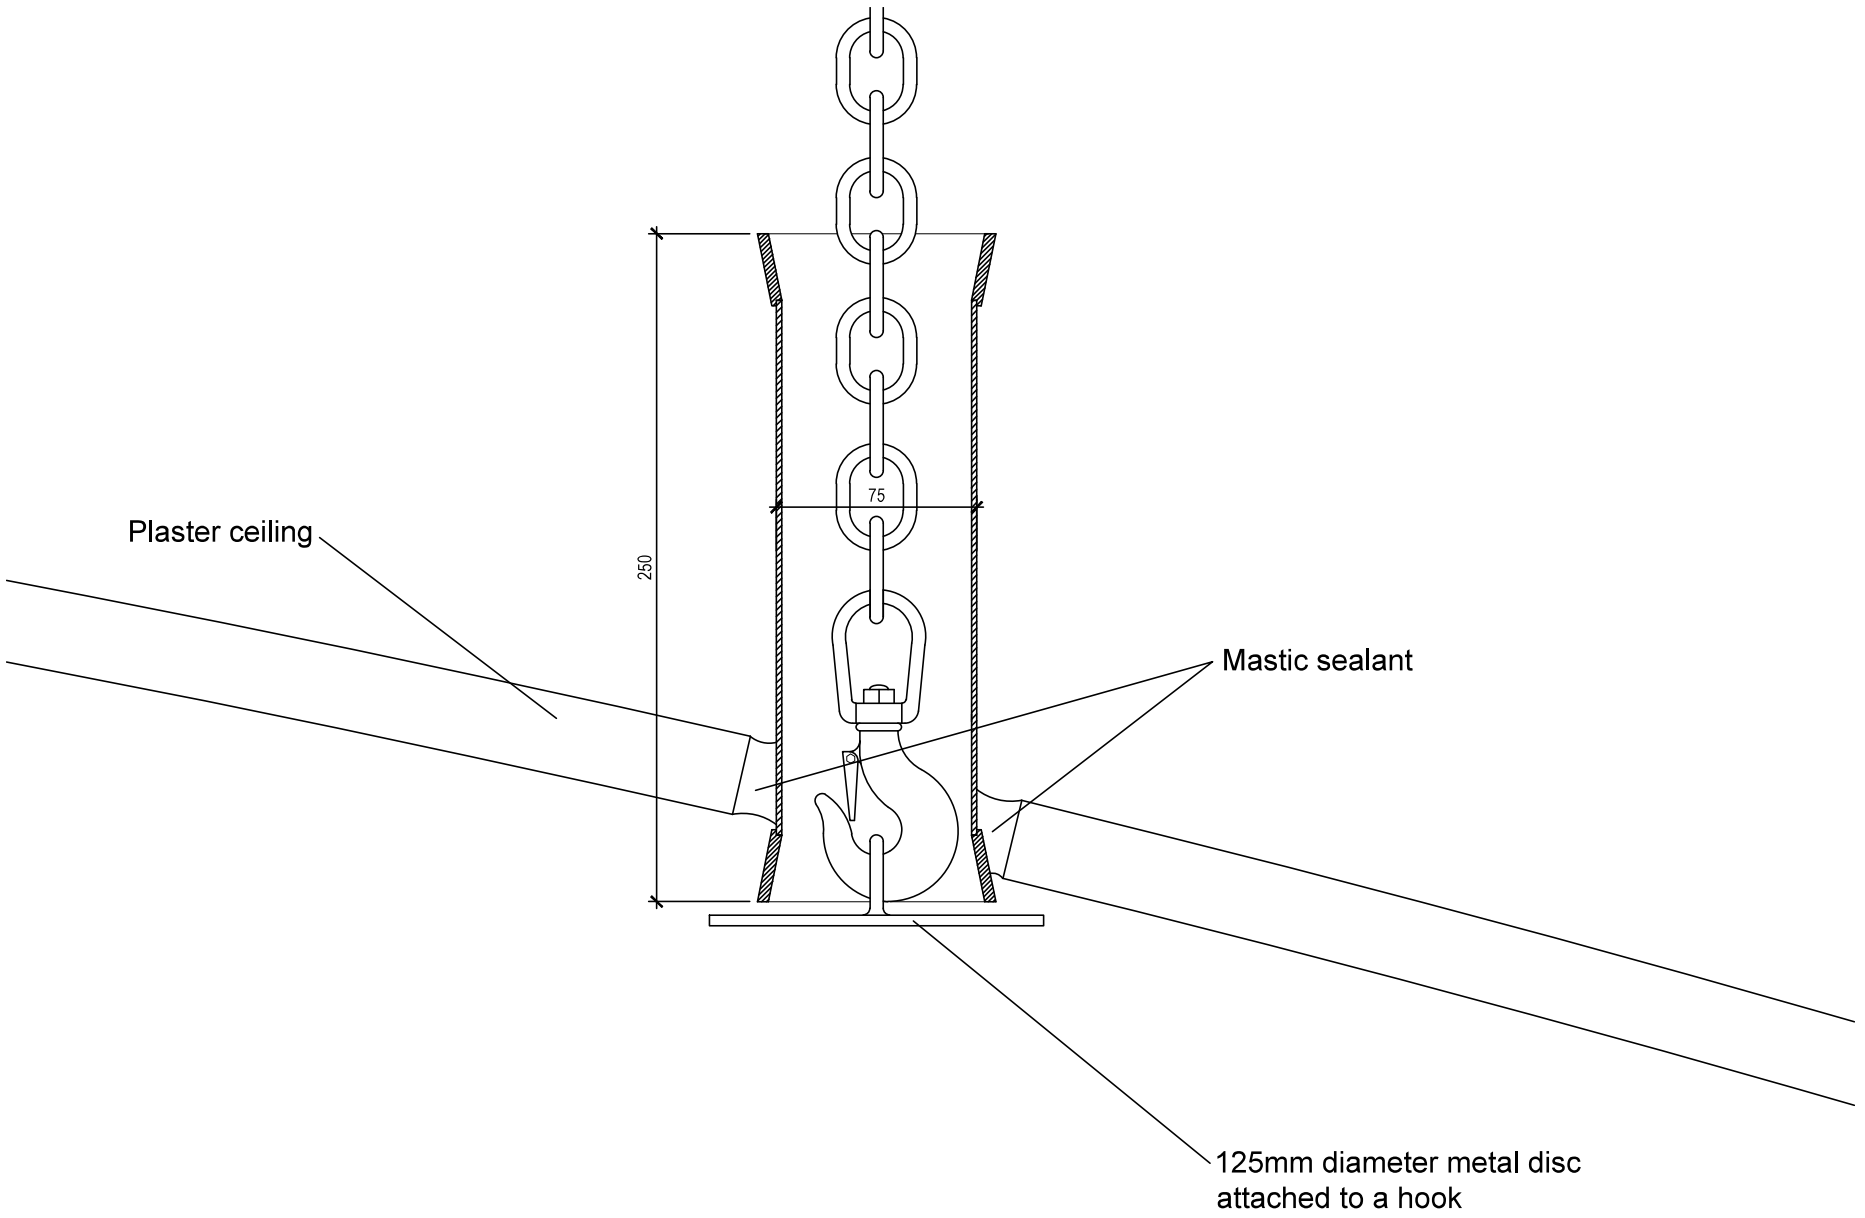


NOTES

1. DO NOT SCALE FROM THIS DRAWING.
2. ALL MEASUREMENTS ARE IN MILLIMETERS UNLESS STATED OTHERWISE.
3. THIS DRAWING IS TO BE READ IN CONJUNCTION WITH THE SPECIFICATION AND ALL RELEVANT ARCHITECTURAL, ELECTRICAL, MECHANICAL AND STRUCTURAL DRAWINGS.
4. © UNIVERSITY OF MANCHESTER. THIS DRAWING MUST NOT BE REPRODUCED WITHOUT PERMISSION.
5. DIRECTORATE OF ESTATES AND FACILITIES TO BE NOTIFIED OF ANY DISCREPANCIES.

Rev	Description	Rev	By	Chk'd	Auth
A	Revised following Planning comments	19/11/24	CT		

MANCHESTER 1824
The University of Manchester
Directorate of Estates and Facilities
Beyer Building
The University of Manchester
Oxford Road
Manchester
M13 9PL

Drawing Status: PLANNING

Project: INSTALLATION OF LIFTING HOIST

Building Name: THE WHITWORTH | Building No.: 031AA

Site Name: OXFORD ROAD

Sub Site Name: -

Drawing Title: DETAIL A DRAWING

PM	Drawn	Checked	Authorised
JW	JW	-	-

Scale @ A3	Date	Date	Date
1:2	15-08-24	-	-

Drawing No.: 031AA-8504-A107 | Revision: A

Original Drawing Paper Size 297mm x 420mm

Plot Stamp: C:\Users\mtesscd4\OneDrive - The University of Manchester\Projects\Jo WAG project\MGA031AA-F002 CT.dwg