


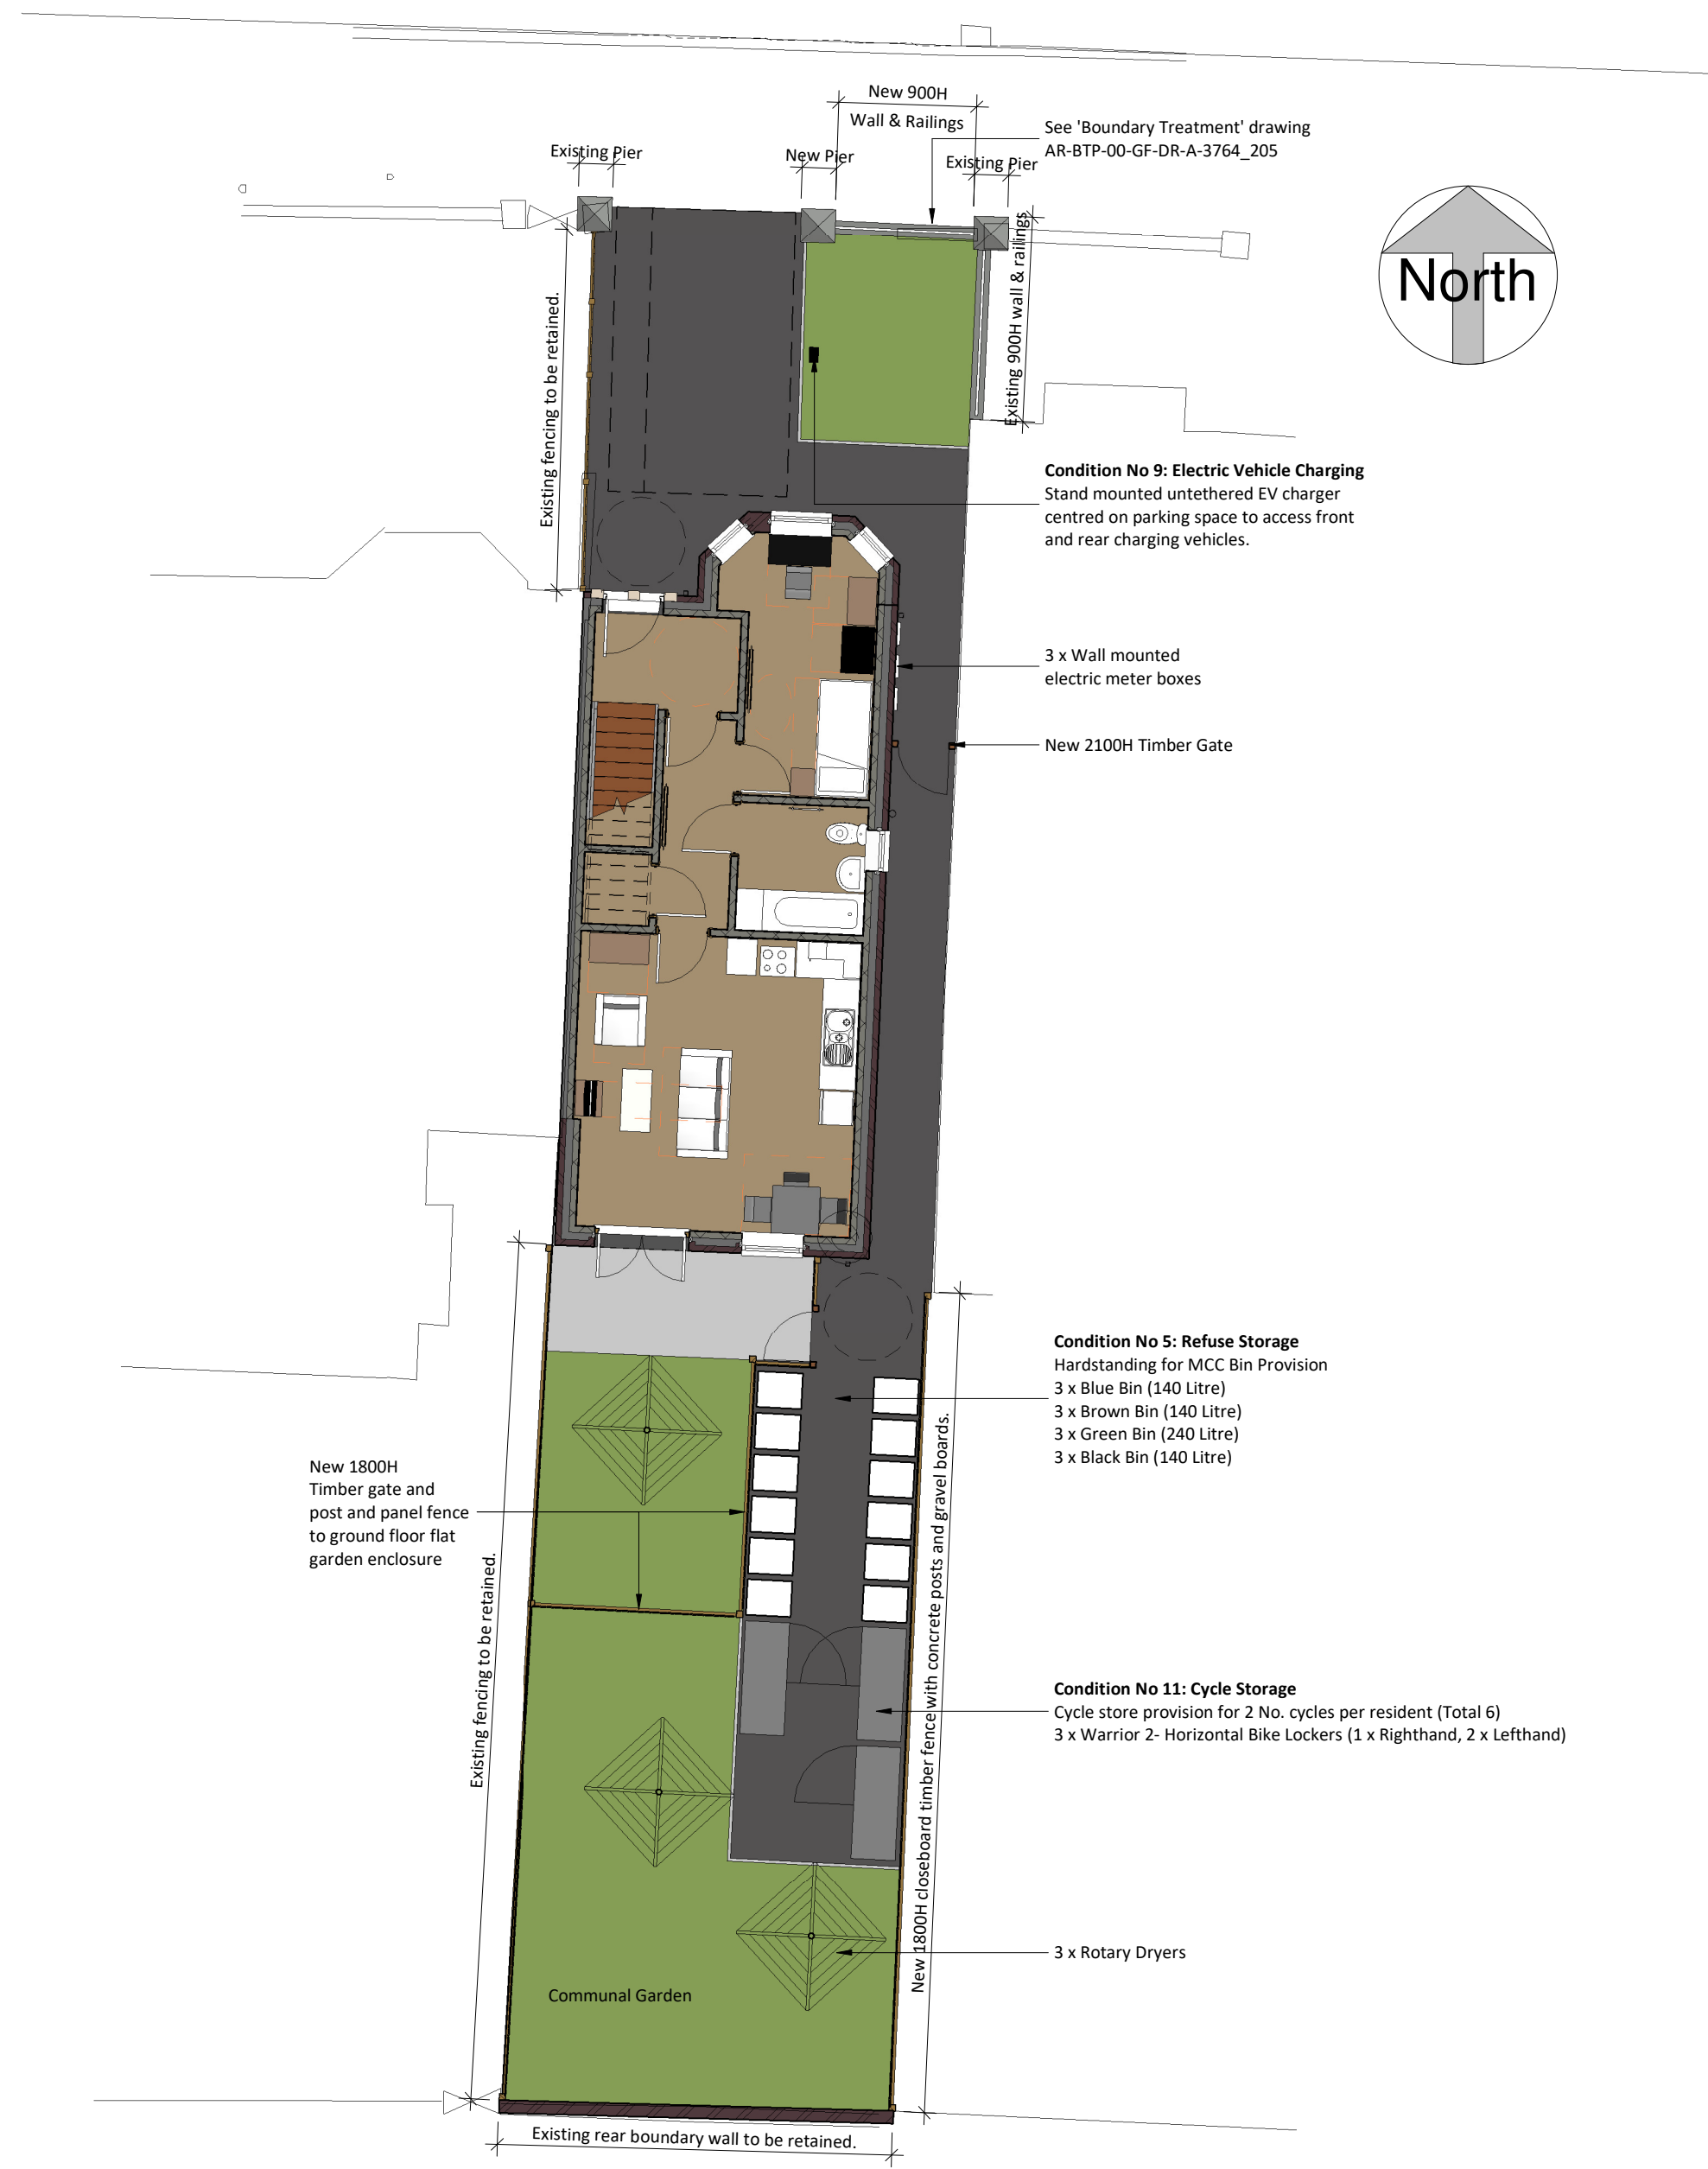

DO NOT SCALE FROM THIS DRAWING
ALL DIMENSIONS MUST BE CHECKED ON SITE BY CONTRACTOR PRIOR TO CONSTRUCTION

1 0 1 2 3 4 5
SCALE m
1: 100

2	16.10.24	AJ	Notes for planning conditions 5, 9, 10 & 11 added.
1	20.10.22	AJ	Cycle store provision and rotary dryers added.
Rev	Date	Int	Description

btp
ARCHITECTS

RIBA
Chartered Practice

Client:
MSV

Project:
**1468 Ashton Old Road,
Openshaw**

Description:
Site as Proposed

Purpose of Issue:			
Planning			
Drawn By:	Checked By:	Date:	Scale @ A2:
AJ	VS	05/09/22	1 : 100
Job No:	Status Code:	Drawing No:	Rev:
3764	S4	202	2
File Identifier:			
AR-BTP-00-SP-DR-A-3764_202.2			
Elizabeth House, 486 Didsbury Road, Heaton Mersey, Stockport, SK4 3BS t 0161 443 1221 e info@bernardtaylor.co.uk w www.btparchitects.co.uk			