




Section A_Existing

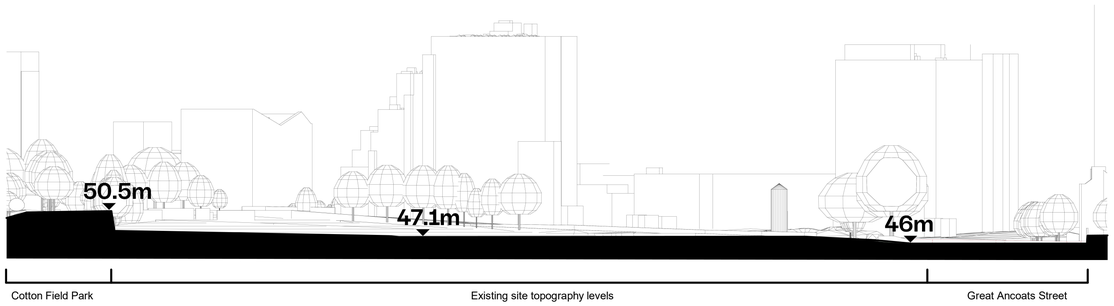

Section A_Proposed

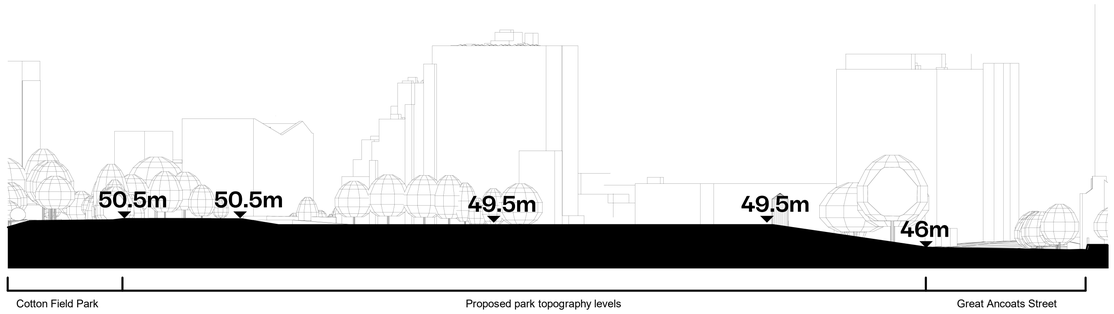


Section B_Existing

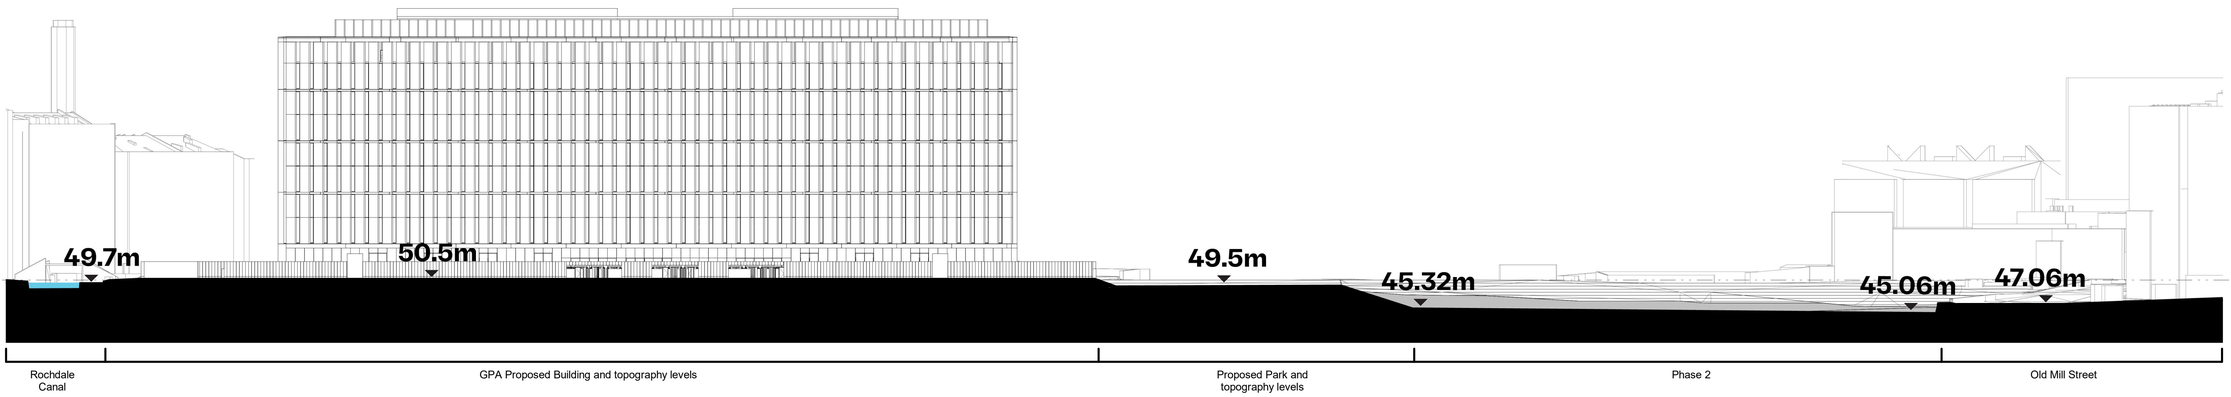

Section B_Proposed

Scale 1 : 500

0 10 25 50 m

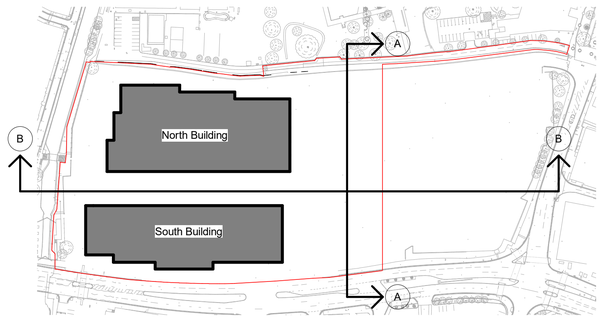

General Notes

1. This drawing and its contents have been prepared to support, and are intended solely as information, for the Manchester Digital Campus planning application.
2. This drawing is to be read in conjunction with the Design and Access Statement and other documentation provided as part of this planning application.
3. This drawing is to be viewed or printed at scale shown.
4. The design has been based on current services information/surveys available.
5. The background information shown is based on the latest OS map data. Ordnance Survey, (c) Crown Copyright 2024. All rights reserved.

Government Property Agency

AtkinsRéalis

MANCHESTER DIGITAL CAMPUS

Park Sections

Scale	Originated	Checked	Reviewed	Authorised
1:500	SL	CG	GSG	NB
Original Size	Date	Date	Date	Date
A1	02/10/24	02/10/24	15/10/24	15/10/24
Drawing Number				Revision
MDCX-ATR-ZZ-ZZ-DR-A-013000				P01