




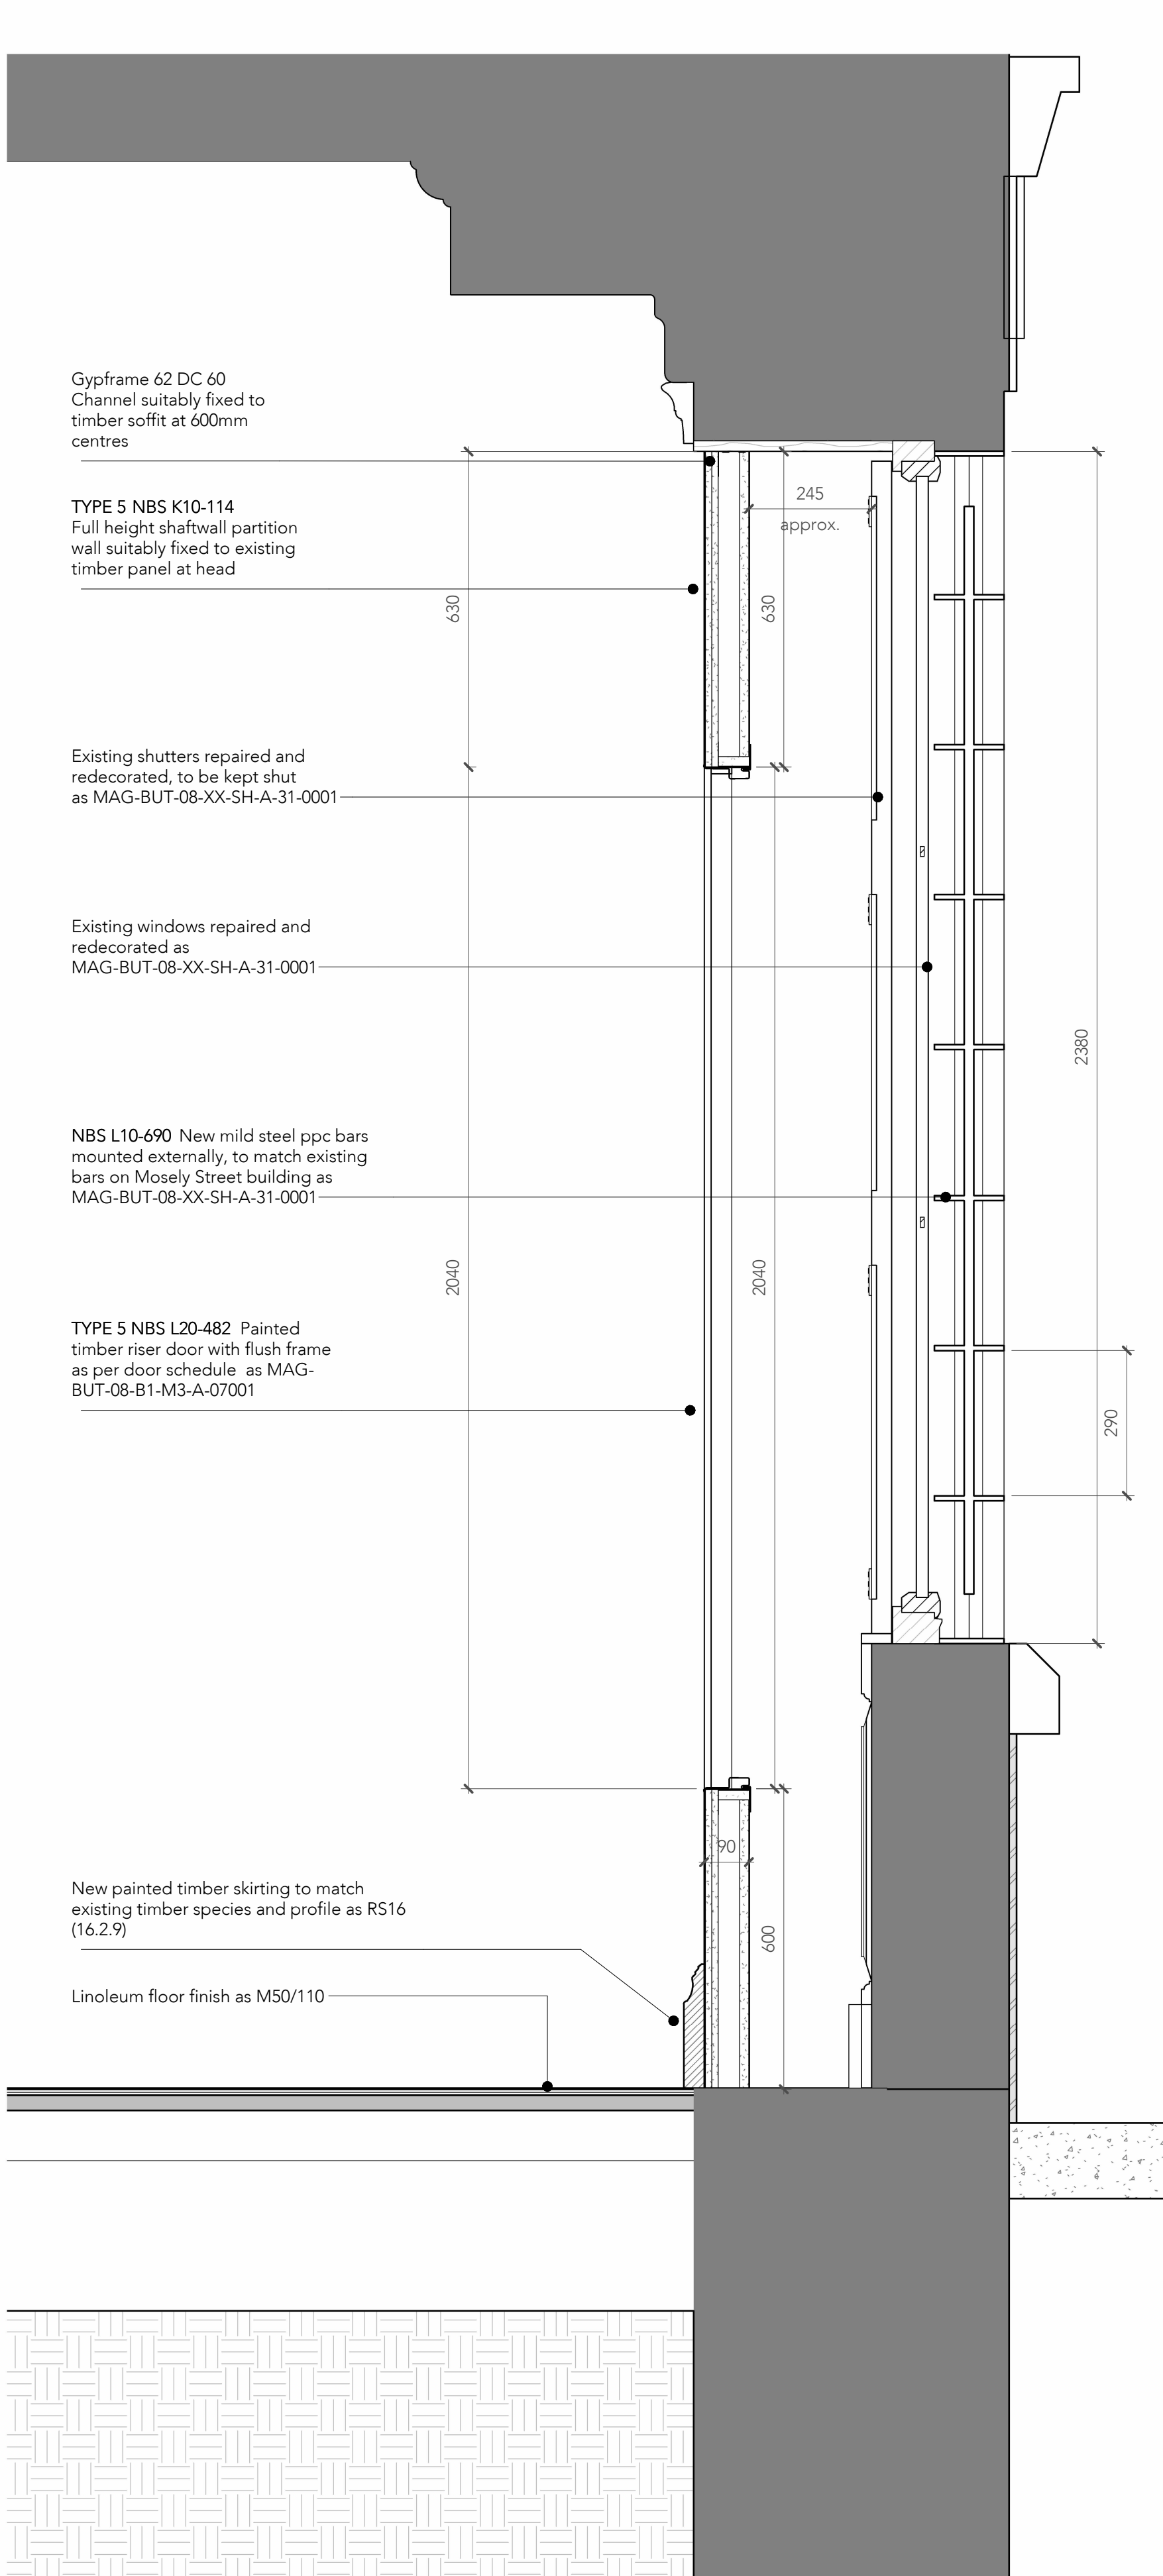


1 Wall Type 5_Typical Section to Window Reveals
1:10

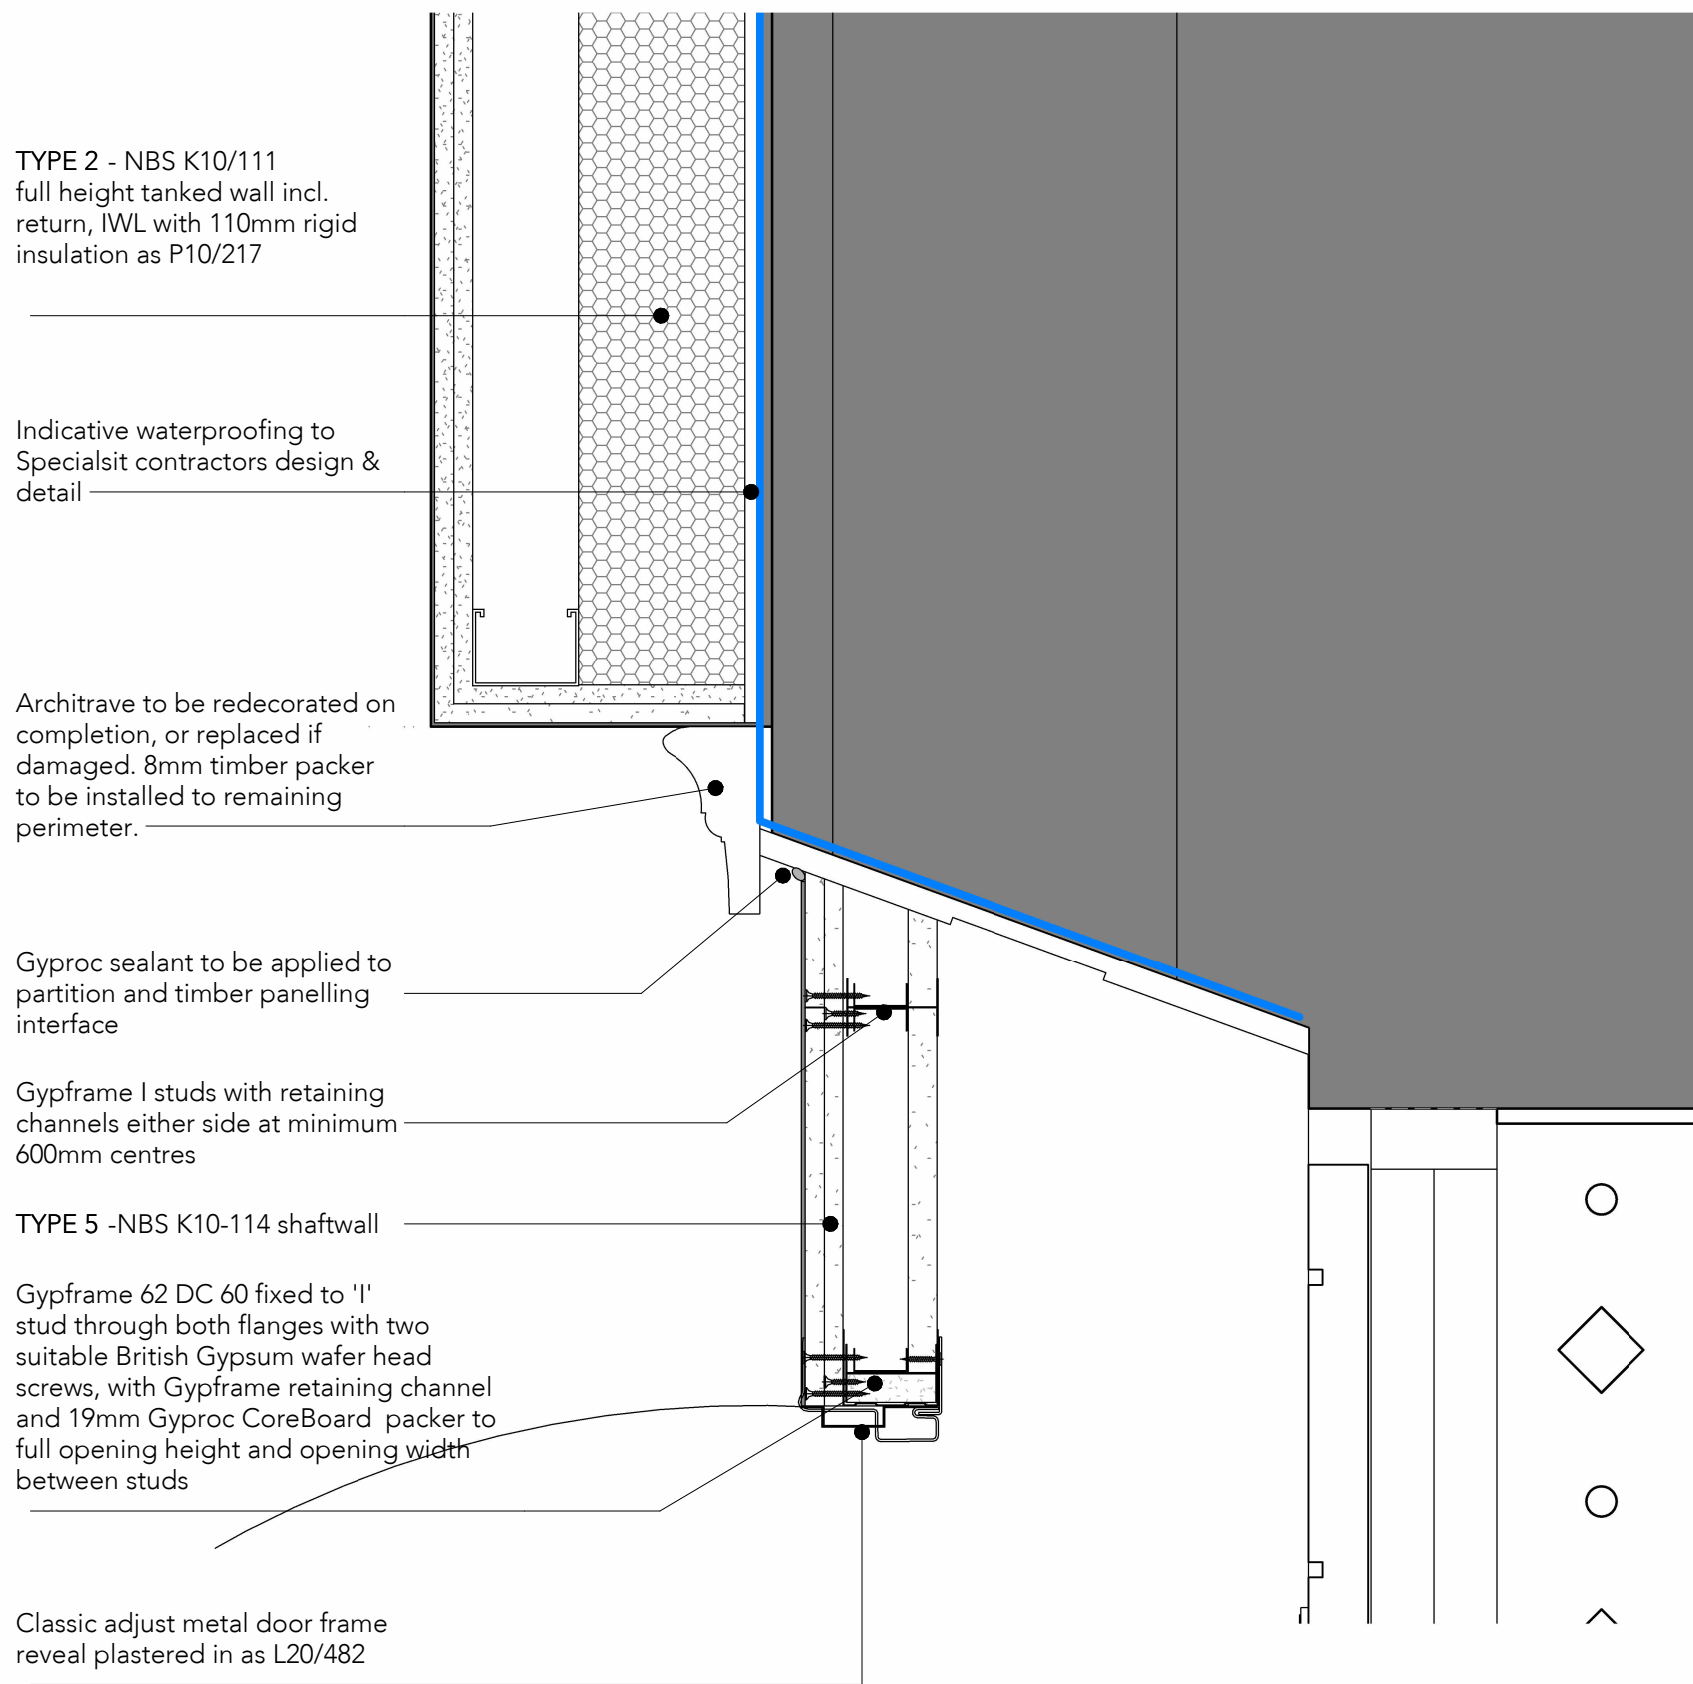


2 Window WIN-001 and WIN-024 Jamb Detail
1:5

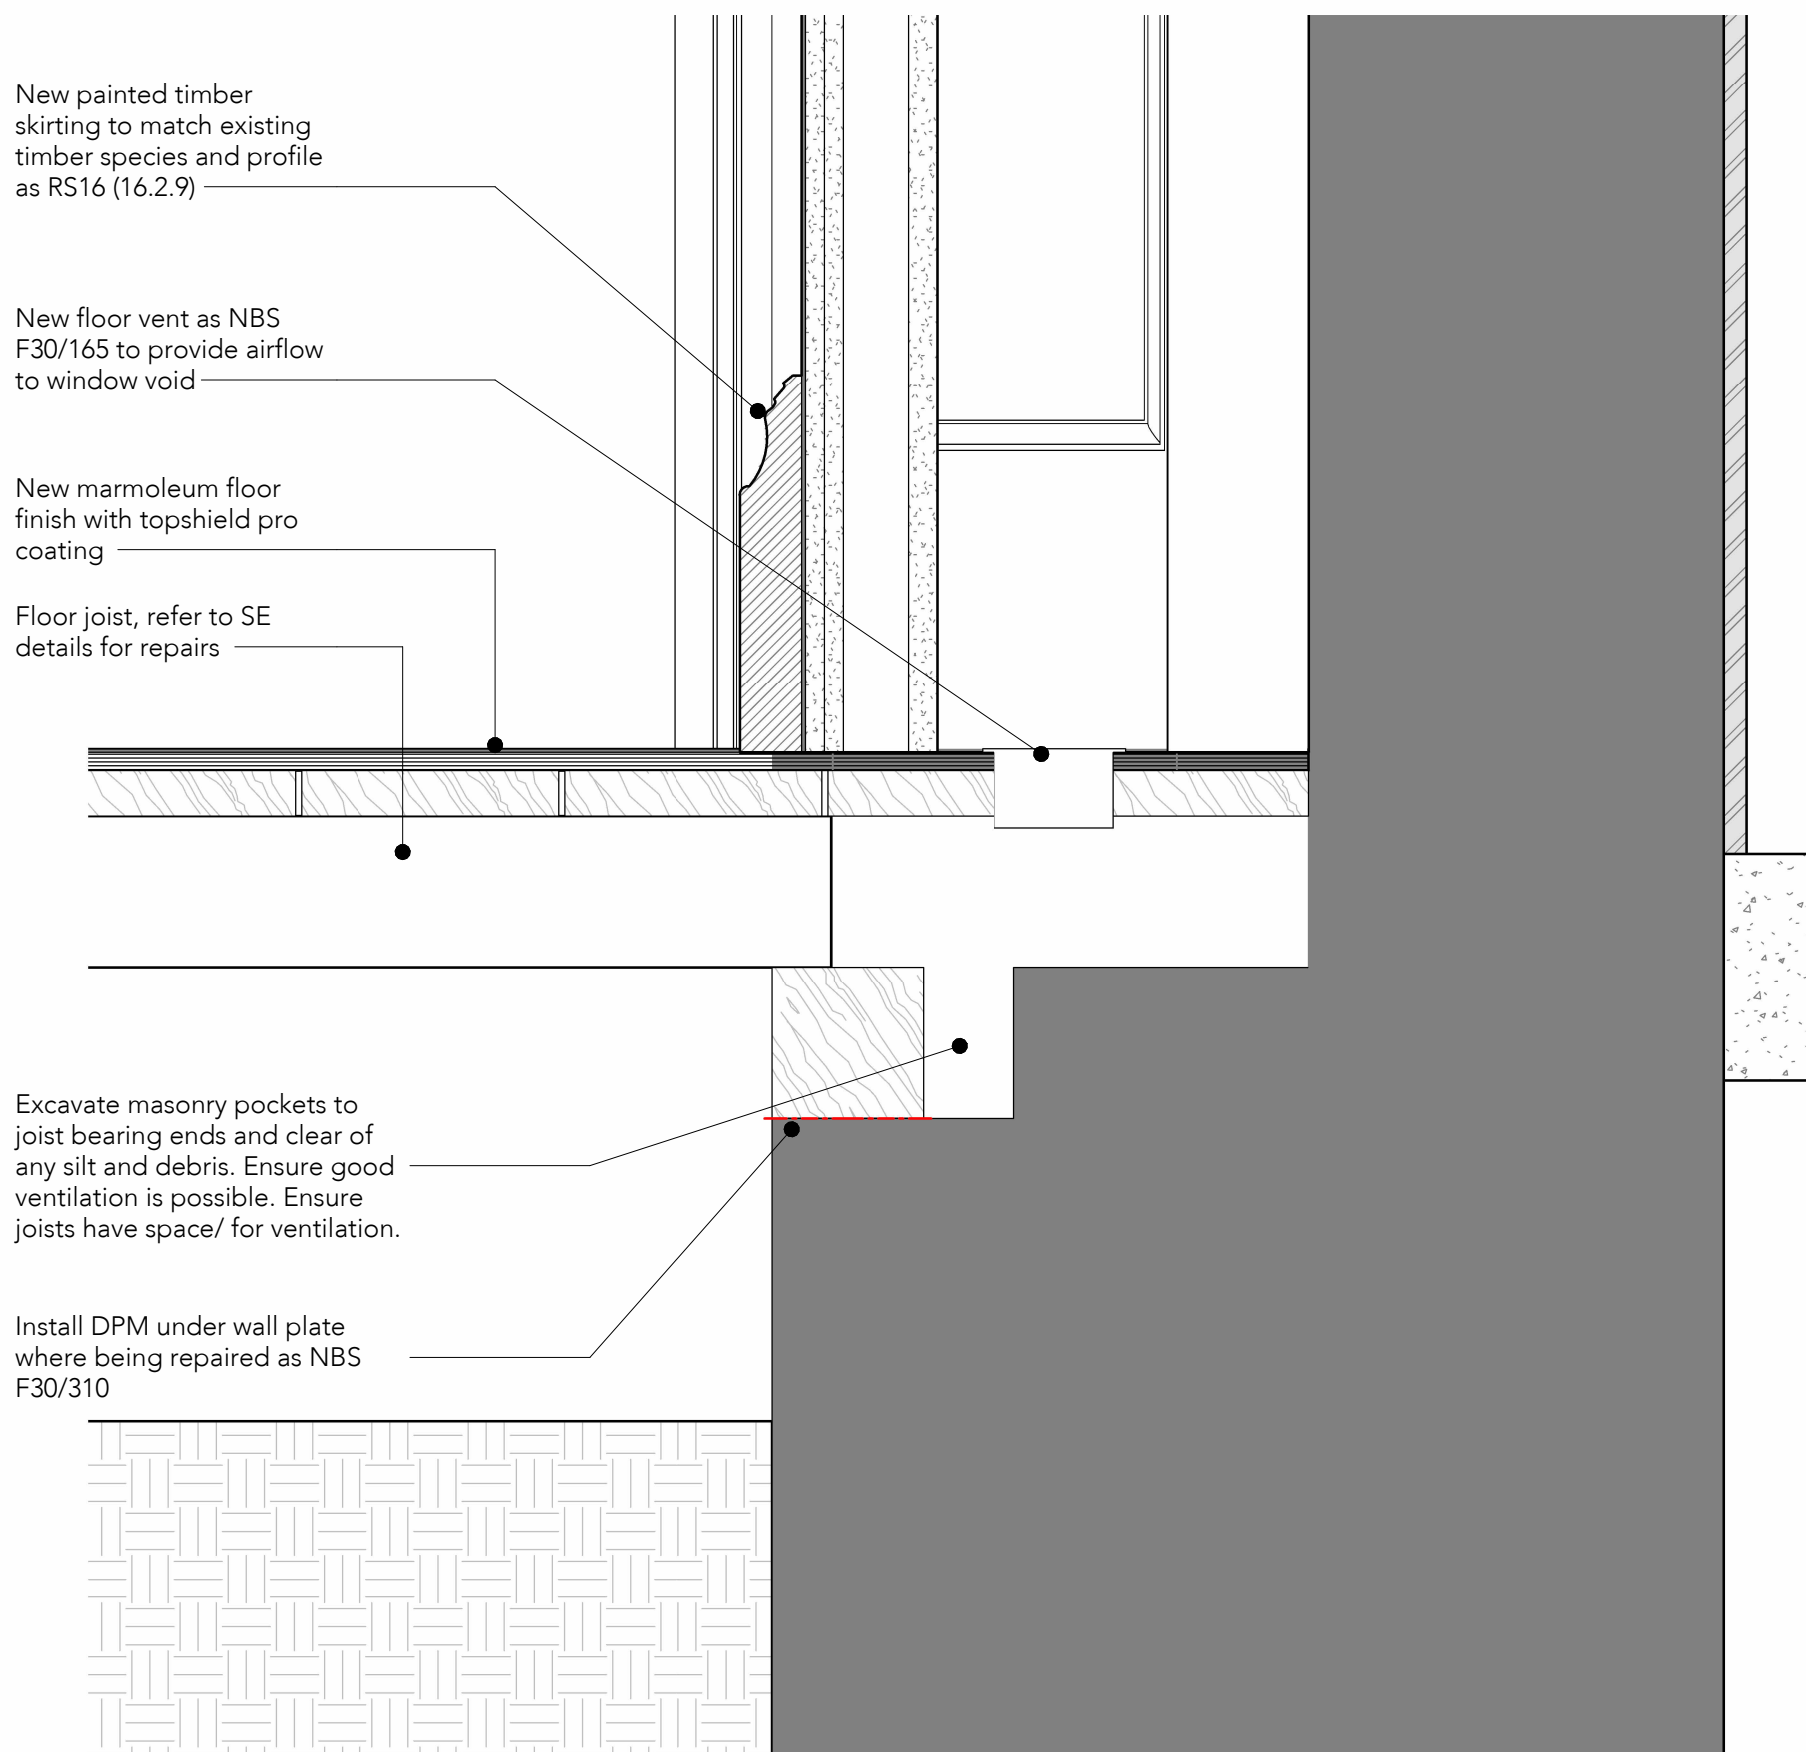

4 Joist bearing end detail
1:5

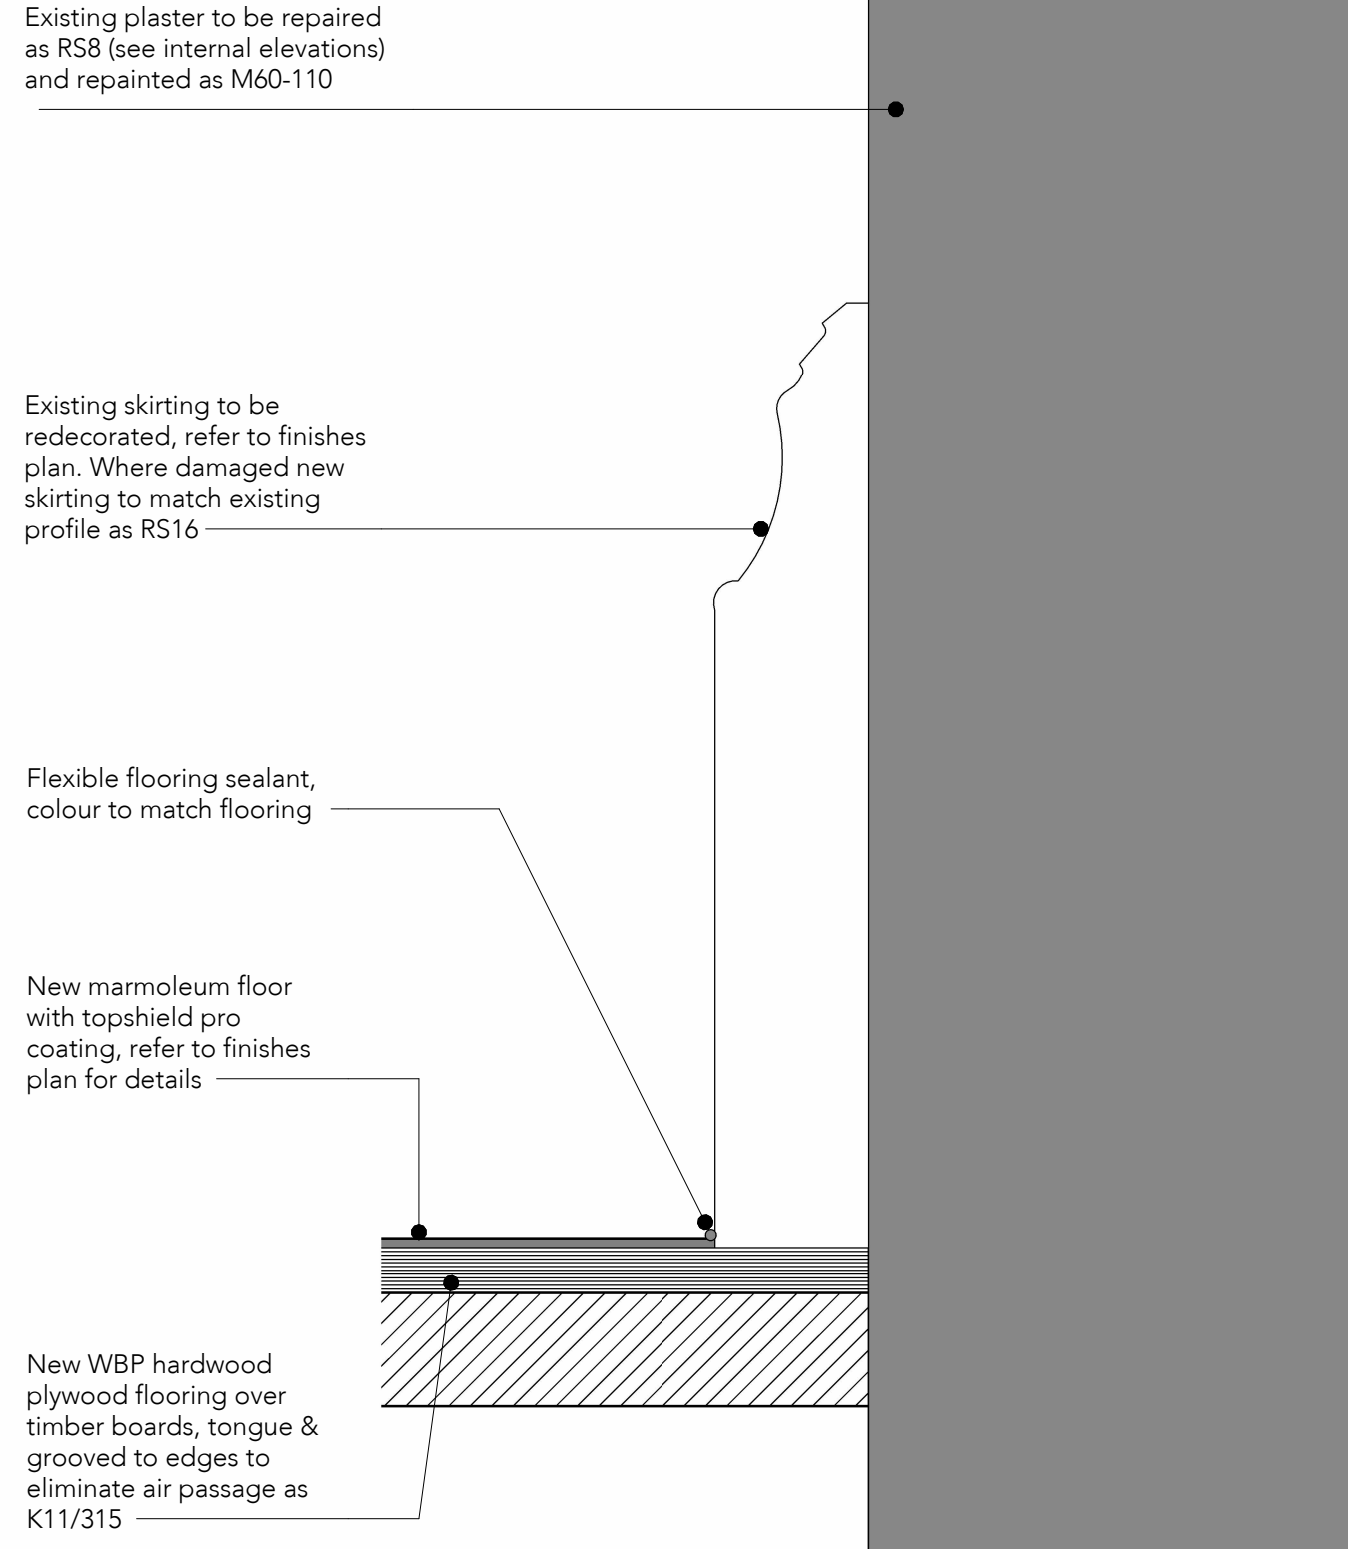

3 Typical Floor Finish Junction Detail
1:2

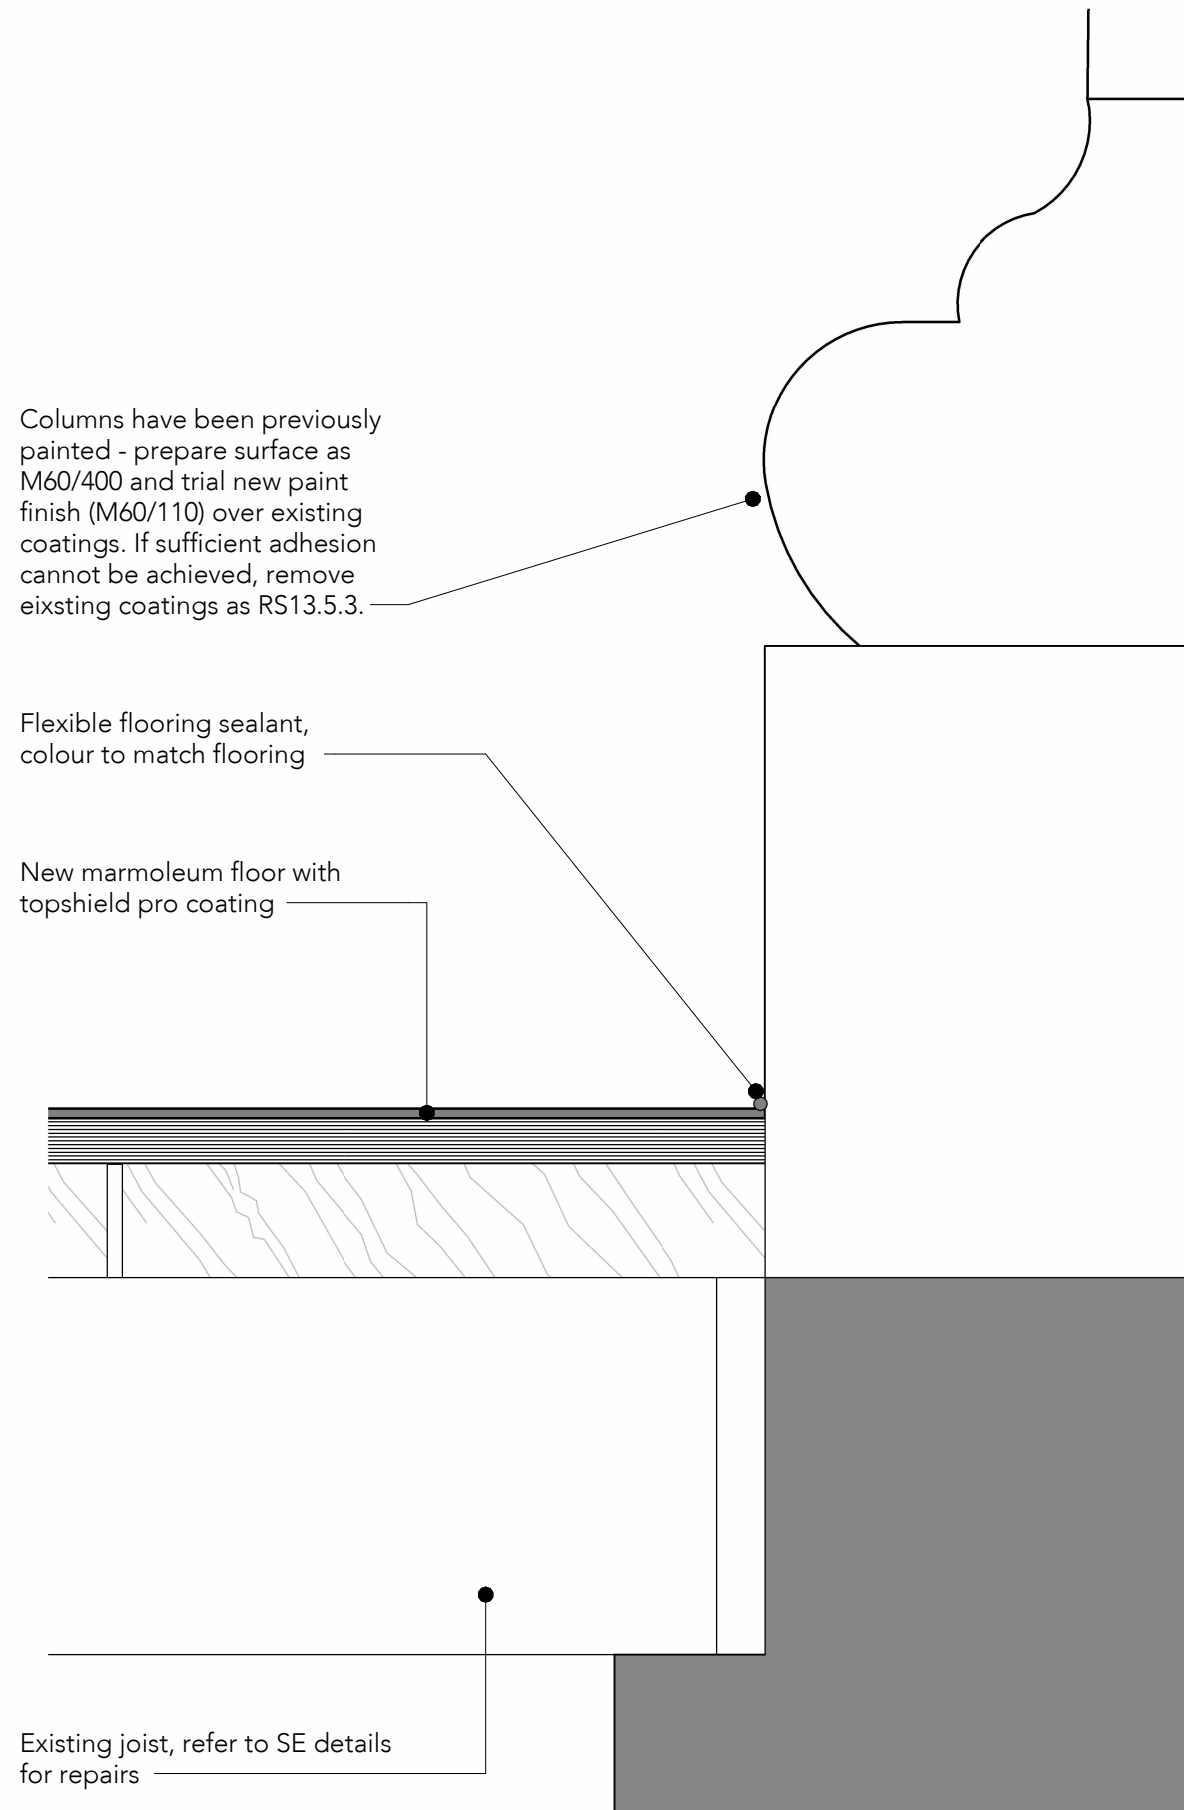

5 Column Base Detail
1:2

GENERAL NOTES:

All construction shall be undertaken and completed in strict accordance with all drawings, specifications, statutory Building and Planning regulations, Health and Safety regulations, all relevant codes of practice requirements and manufacturers' recommendations and instructions.

Any discrepancies in constructional information should be reported immediately to the contract administrator prior to commencement of any work.

1. For references and descriptions to work items, refer to separate Phase 1 NBS Specification, 9518RS Architectural Restoration Specification and Phase 2 Conservation Specification.

2. All dimensions must be checked on site before proceeding. Dimensions of new work are to be adjusted to suit the existing where necessary. Do not assume that the existing structure or details are plumb, square or level.

3. Any discrepancies to be brought to the Architects attention as soon as possible.

4. Plan is based on survey information provided by MAG, corrected as far as reasonably possible to align with pointcloud survey data. All measurements to be checked on site.

5. The waterproofing guarantee provided for the cavity drain membrane is for hydrostatic ground water pressures under normal site conditions and does not cover surface water flooding events.

6. The 10 year waterproofing guarantee protects against water penetration to the treated area only, therefore does not cover water penetration through the floor areas.

7. Waterproofing works to specialist suppliers design. Waterproofing information is DESIGN INTENT ONLY: refer to specialist designer for further details.

8. The following drawings are to be read in conjunction: MAG-BUT-08-B2-DR-A-00-4001 - Proposed plan MAG-BUT-08-B2-DR-A-00-1001 - Alterations plan MAG-BUT-08-B2-DR-A-05-0001 - 5 - Internal elevations MAG-BUT-08-B2-DR-A-00-6001 - Section details MAG-BUT-08-B2-DR-A-06-6002 - GA Section MAG-BUT-08-B2-DR-A-22-0001 - Wall Types Plan MAG-BUT-08-B2-DR-A-22-0002 - Wall Lining Details MAG-BUT-08-B2-DR-A-23-0001 & 2 - Floor Repairs MAG-BUT-08-B2-DR-A-23-0003 - Floor Details MAG-BUT-08-B2-DR-A-23-0004 - Vent Details MAG-BUT-08-B2-DR-A-31-0001 - Window proposals MAG-BUT-08-B2-DR-A-32-7001 - Door elevations and schedule MAG-BUT-08-B2-DR-A-32-7002 - Door details MAG-BUT-08-B2-DR-A-35-4002 - Reflected Ceiling Plan MAG-BUT-08-B2-DR-A-35-4003 - Ceiling details MAG-BUT-08-B2-DR-A-40-0001 - Finishes plan

To be read in conjunction with the associated structural and MEP documentation for Work Package 6

POS	29/11/24	HB	Stage 4 for acceptance - Revised Floor Design
CO1	20/06/24	HB	For Construction
PO4	05/06/24	HB	Stage 4 for acceptance
PO3	07/05/24	HB	Stage 4 for acceptance
PO2	19/06/24	HB	Stage 4 for acceptance
PO1	28/03/24	SK	Stage 4 for design co-ordination

Rev Date Intis Details

© The moral rights of the author are hereby asserted.
This drawing and design is the sole property of Buttress Ltd and must not be reproduced without permission.
Buttress Ltd is Registered in England and Wales: 336373



Buttress

Manchester 41 Bengal Street Manchester M4 6AF 0161 236 3303 www.buttress.net	Leeds Clockwise, Yorkshire House Greek Street, Leeds LS1 5SH 0113 539 7965	Certified Corporation
--	---	--

Project Title	Manchester Art Gallery
Client	Manchester City Council
Location	Mosley St, Manchester M2 3JL

Drawing ref Section Details

Date	29/11/2024 16:42:24	Scale	As indicated
Checker		Size	A1
Job No:	9604	Status	Preliminary
Project Origin Volume Level Type Role Number Rev			
MAG-BUT-08-B2-DR-A-00-6001-P05			