© The copyright in this drawing is vested in CodaStudios and no license or assignment of any kind has been, or is, granted to any third party whether by provision of copies or originals or otherwise unless agreed in writing.

DO NOT SCALE EXCEPT FOR THE PURPOSES OF PLANNING
The contractor shall check and verify all dimensions on site and report any discrepancies in writing to CodaStudios before proceeding work.

FOR ELECTRONIC DATA ISSUE
Electronic Data / drawings are issued as "read only" and should not be interrogated for measurement. All dimensions and levels should read, only from those values stated on the drawing. Coda Studios Ltd is not responsible for discrepancies caused by the overlay of other parties BIM/IFC models. These are overlaid purely as reference.

Revision		Date	Drawn	Checked
A	Floor space amended following client comments	03/07/24	TPH	JH

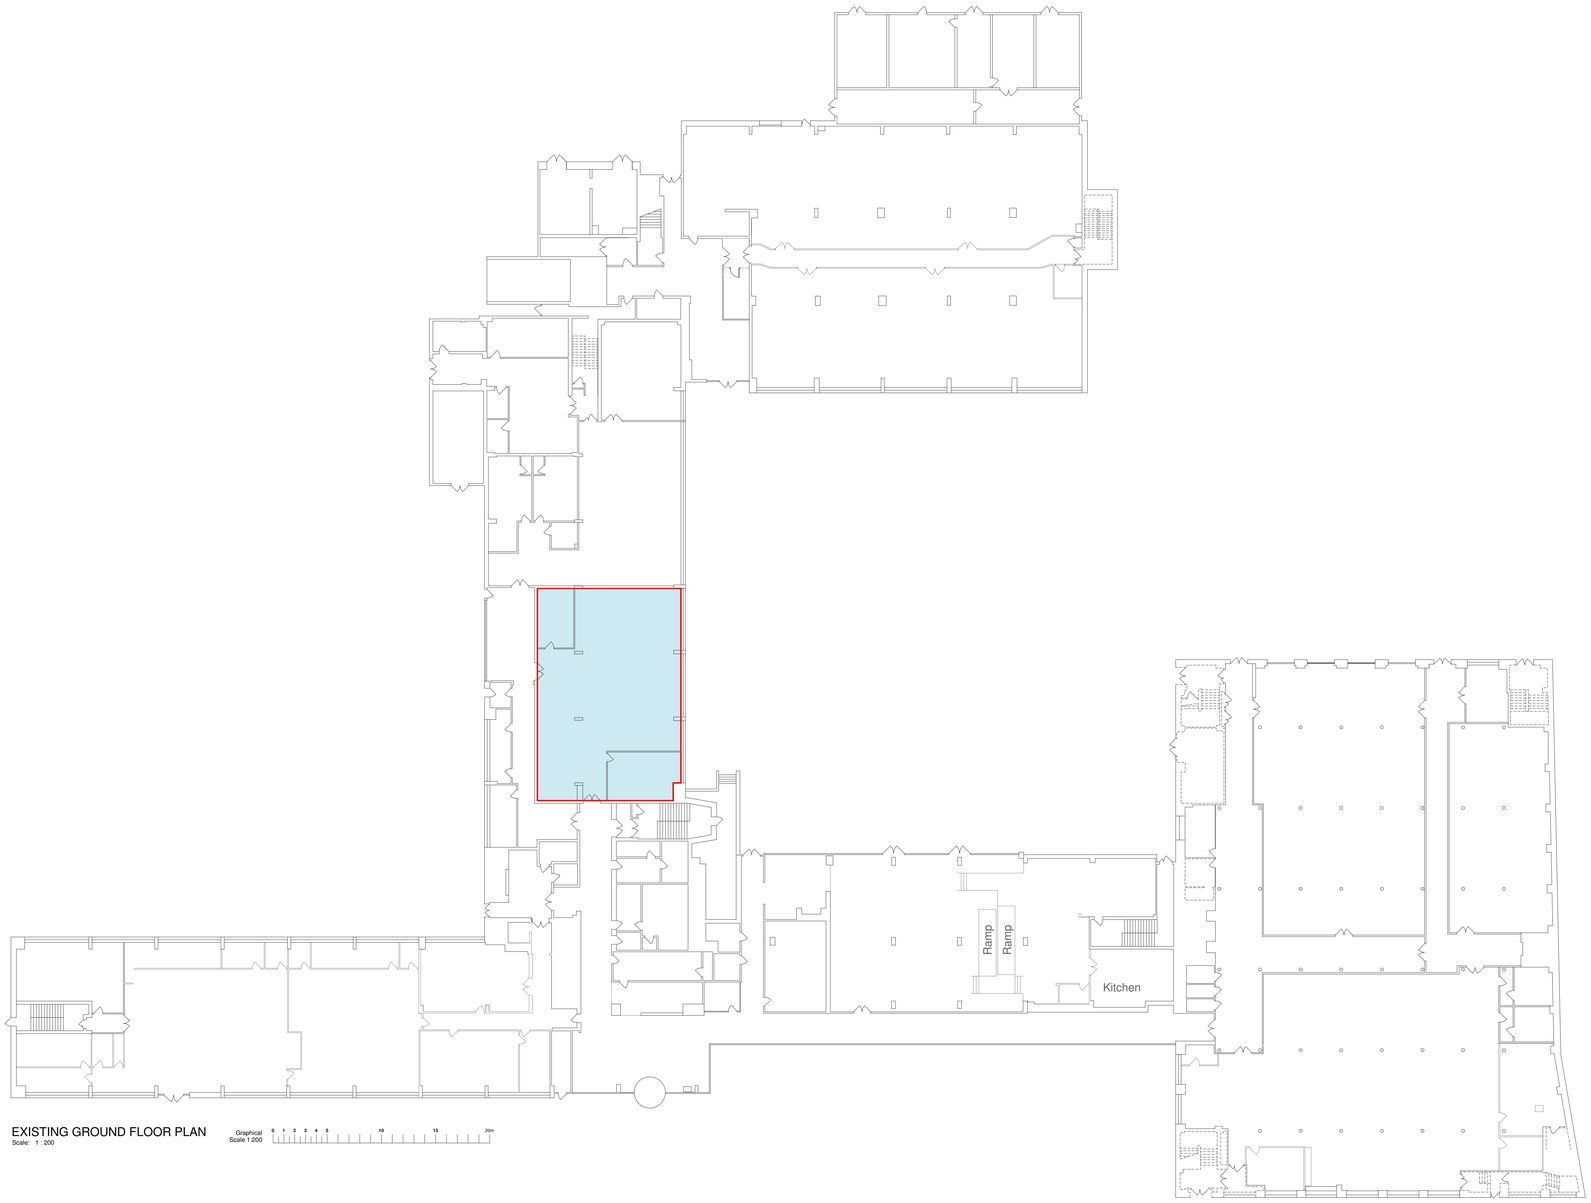

EXISTING GROUND FLOOR PLAN
Scale: 1 : 200

Graphical Scale 1:200
0 1 2 3 4 5 10 15 20m

GBS CURRENT FLOORSPACE - GROUND

- EDUCATIONAL USE	0m²	0ft²
- NON-EDUCATIONAL USE	258.3m²	2780ft²
- TOTAL GBS FLOORSPACE	258.3m²	2780ft²

CODA Architecture
CODA Studios Ltd. 70-71 Cornish Place, Cornish St, Sheffield, S6 3AF
T: 0114 279 6003 E: information@codastudios.co.uk

Client
MCR PROPERTY

Project
UNIVERSAL SQUARE

Drawn	Checked	Date	Scale @ A0
TPH	**JH**	**10/06/24**	**As indicated**

Title
EXISTING GROUND FLOOR PLAN

Suitability Code | Purpose for issue

Drawing No
3316 - **CDA** - **00** - **00** - **DR** - **A** - **0102** **A**
Project Originator Volume Level Type Role Number Revision