


Notes

This document is © Falconer Chester Hall Limited
All drawing measurements shall not be obtained by scaling. Any discrepancies on this document to be immediately reported to the Architect. Verify all dimensions and levels prior to construction. This Document shall be read in conjunction with related documents, specifications and associated models.
This drawing contains the following model files:
P20064-FCH-XX-XX-M3-A-0001 [P0.1] [80]

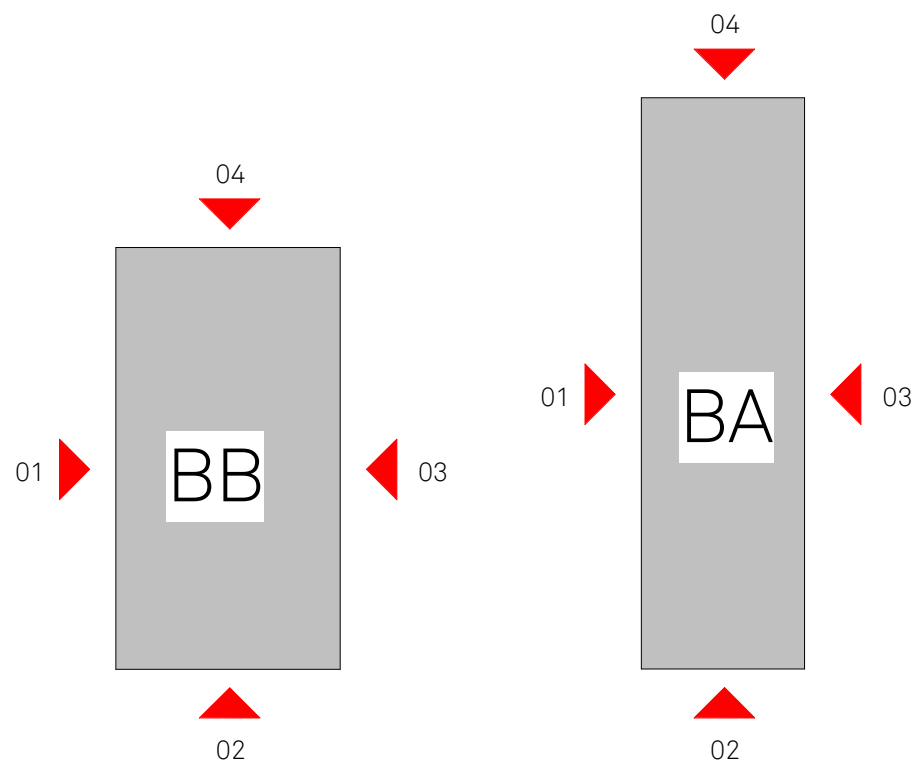


NOTE:


Provisions to be made for PV panels to roof. To be to specialist design and detail.



Elevation 01 BB
Scale @ 1 : 100

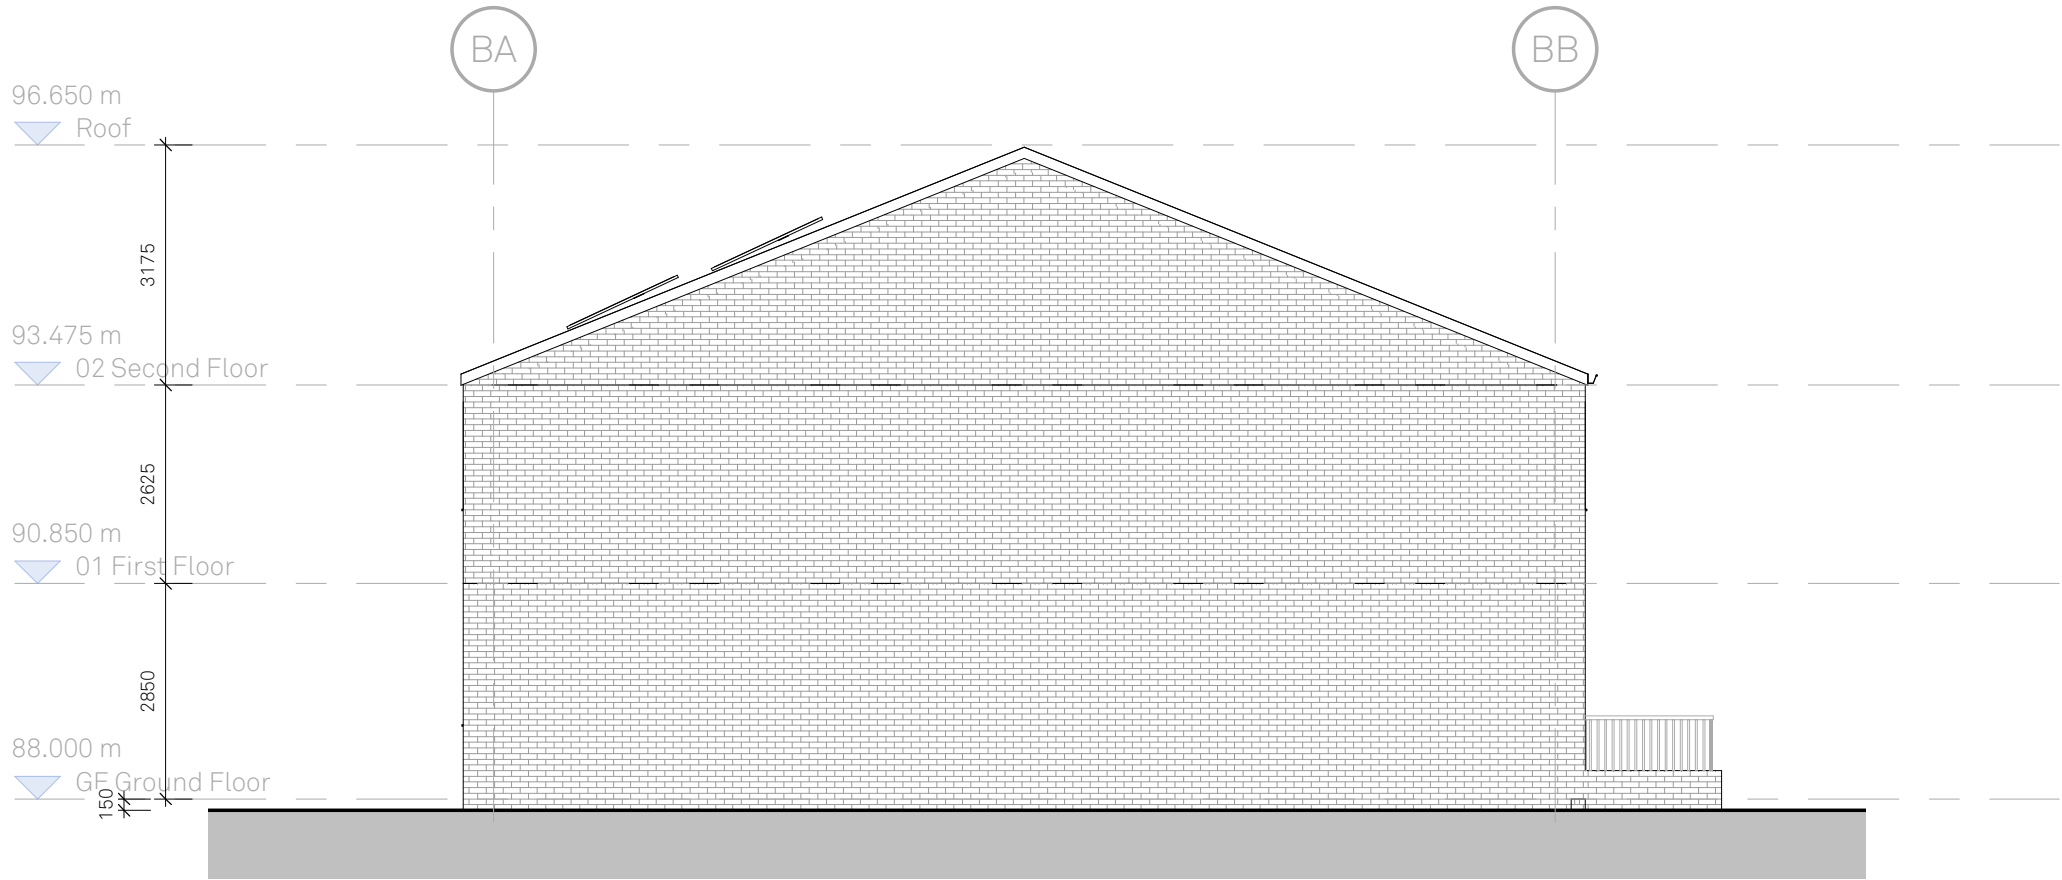

Elevation 02 BB
Scale @ 1 : 100

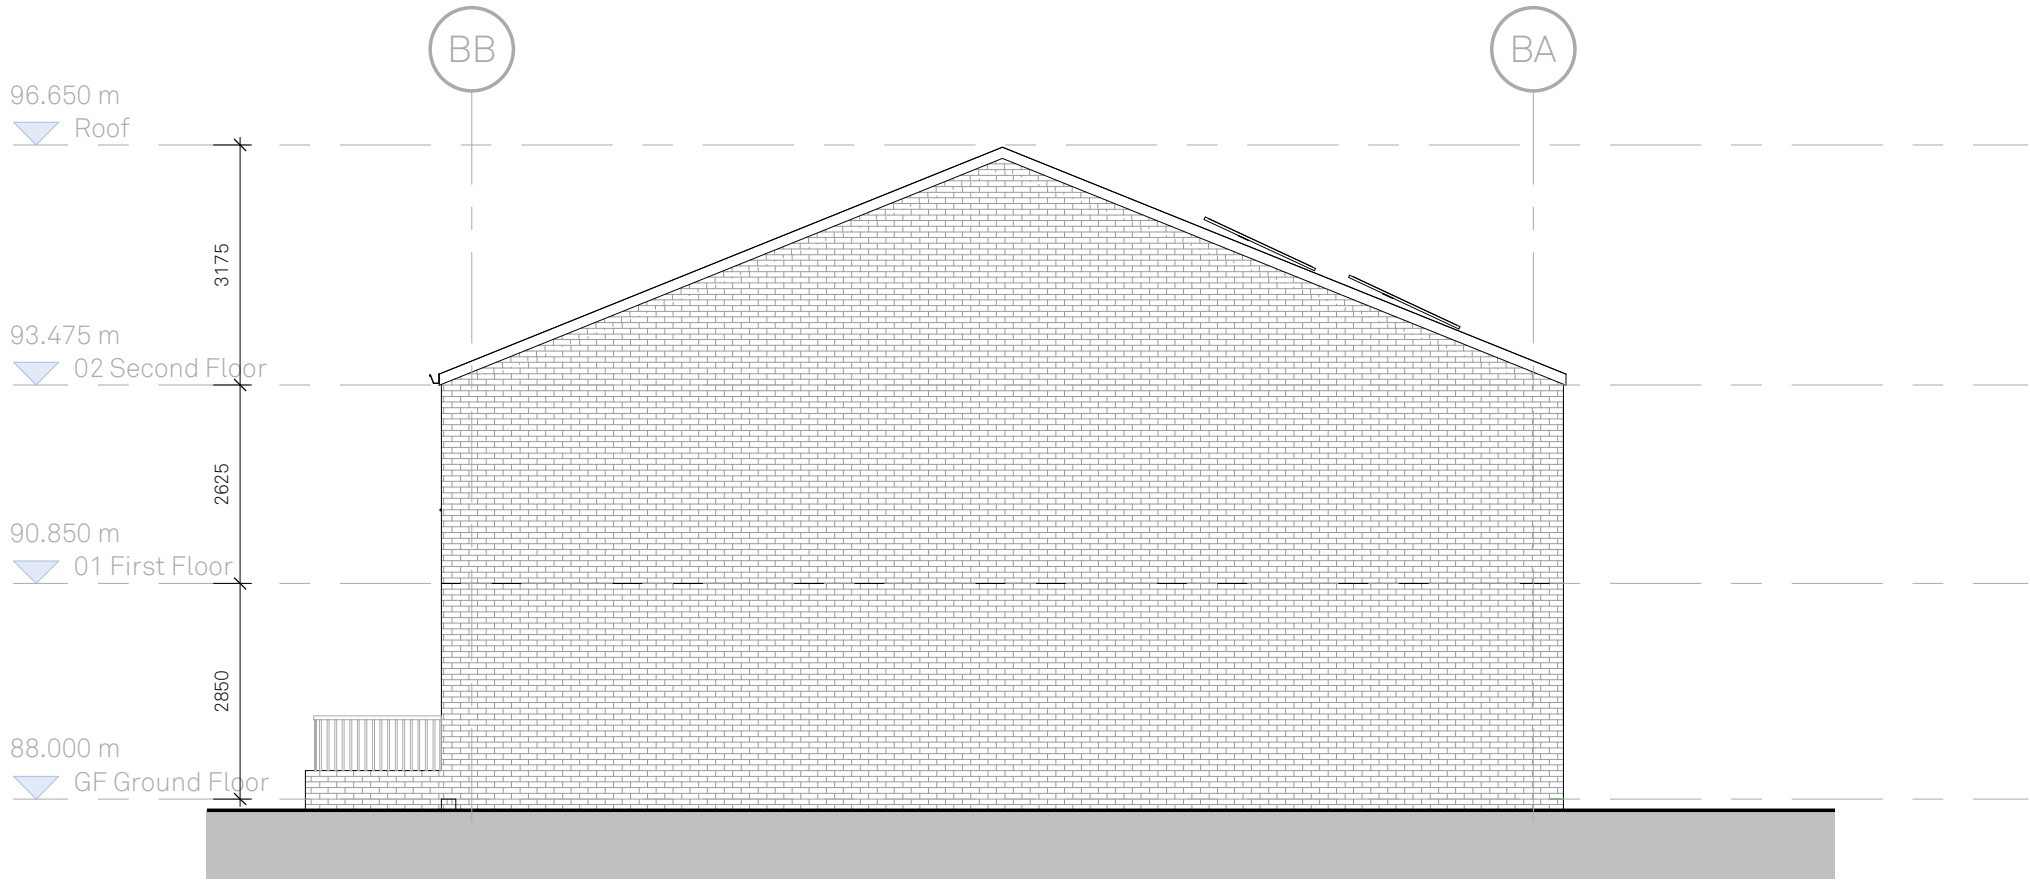

Elevation 04 BB
Scale @ 1 : 100



Elevation 3 BB
Scale @ 1 : 100

Materials:

External Walls: Brickwork: Red-Multi with Natural Mortar
Roof: Concrete Inter-locking Tile
Windows: uPVC Casement RAL 7016
RWP's and Gutters: uPVC Black
Front Doors: Oak with brushed s/s handle
Rear Doors: uPVC Bi-Folding doors RAL 7016

P3	17.07.23	ST	RE	Buildings datum / Ground floor FFL revised. Amendments to window and door heights. External fence and gates included.
P2	15.06.23	RE	RE	General updates
P1	08.06.23	RE	ST	First Issue
Rev	Date	By	Chk	Description

**FALCONER
CHESTER
HALL**

FCH

London | Liverpool | Manchester | www.fcharchitects.com | Tel +44 (0)151 2435800

Project Title	Sulby Street	Revision	P3
Client	The Challenger Group	Drawn By	ST
Drawing Title	Block B - GA - Elevations	Checked By	RE
Drawing No.	P20064-FCH-BA-XX-DR-A-4001		
Status	S2	Issue suitable for:	Information
Job No.	P20-064	Drawing Stage	Stage 3
		Scale	As indicated
		@ A1	