

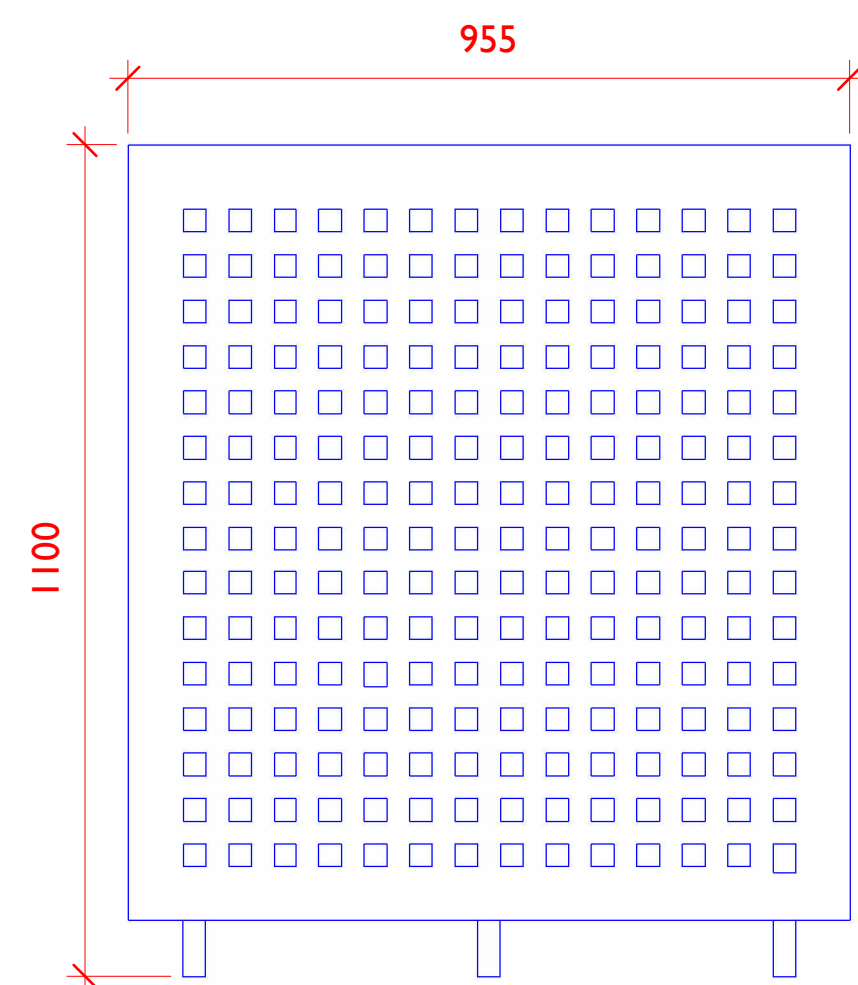
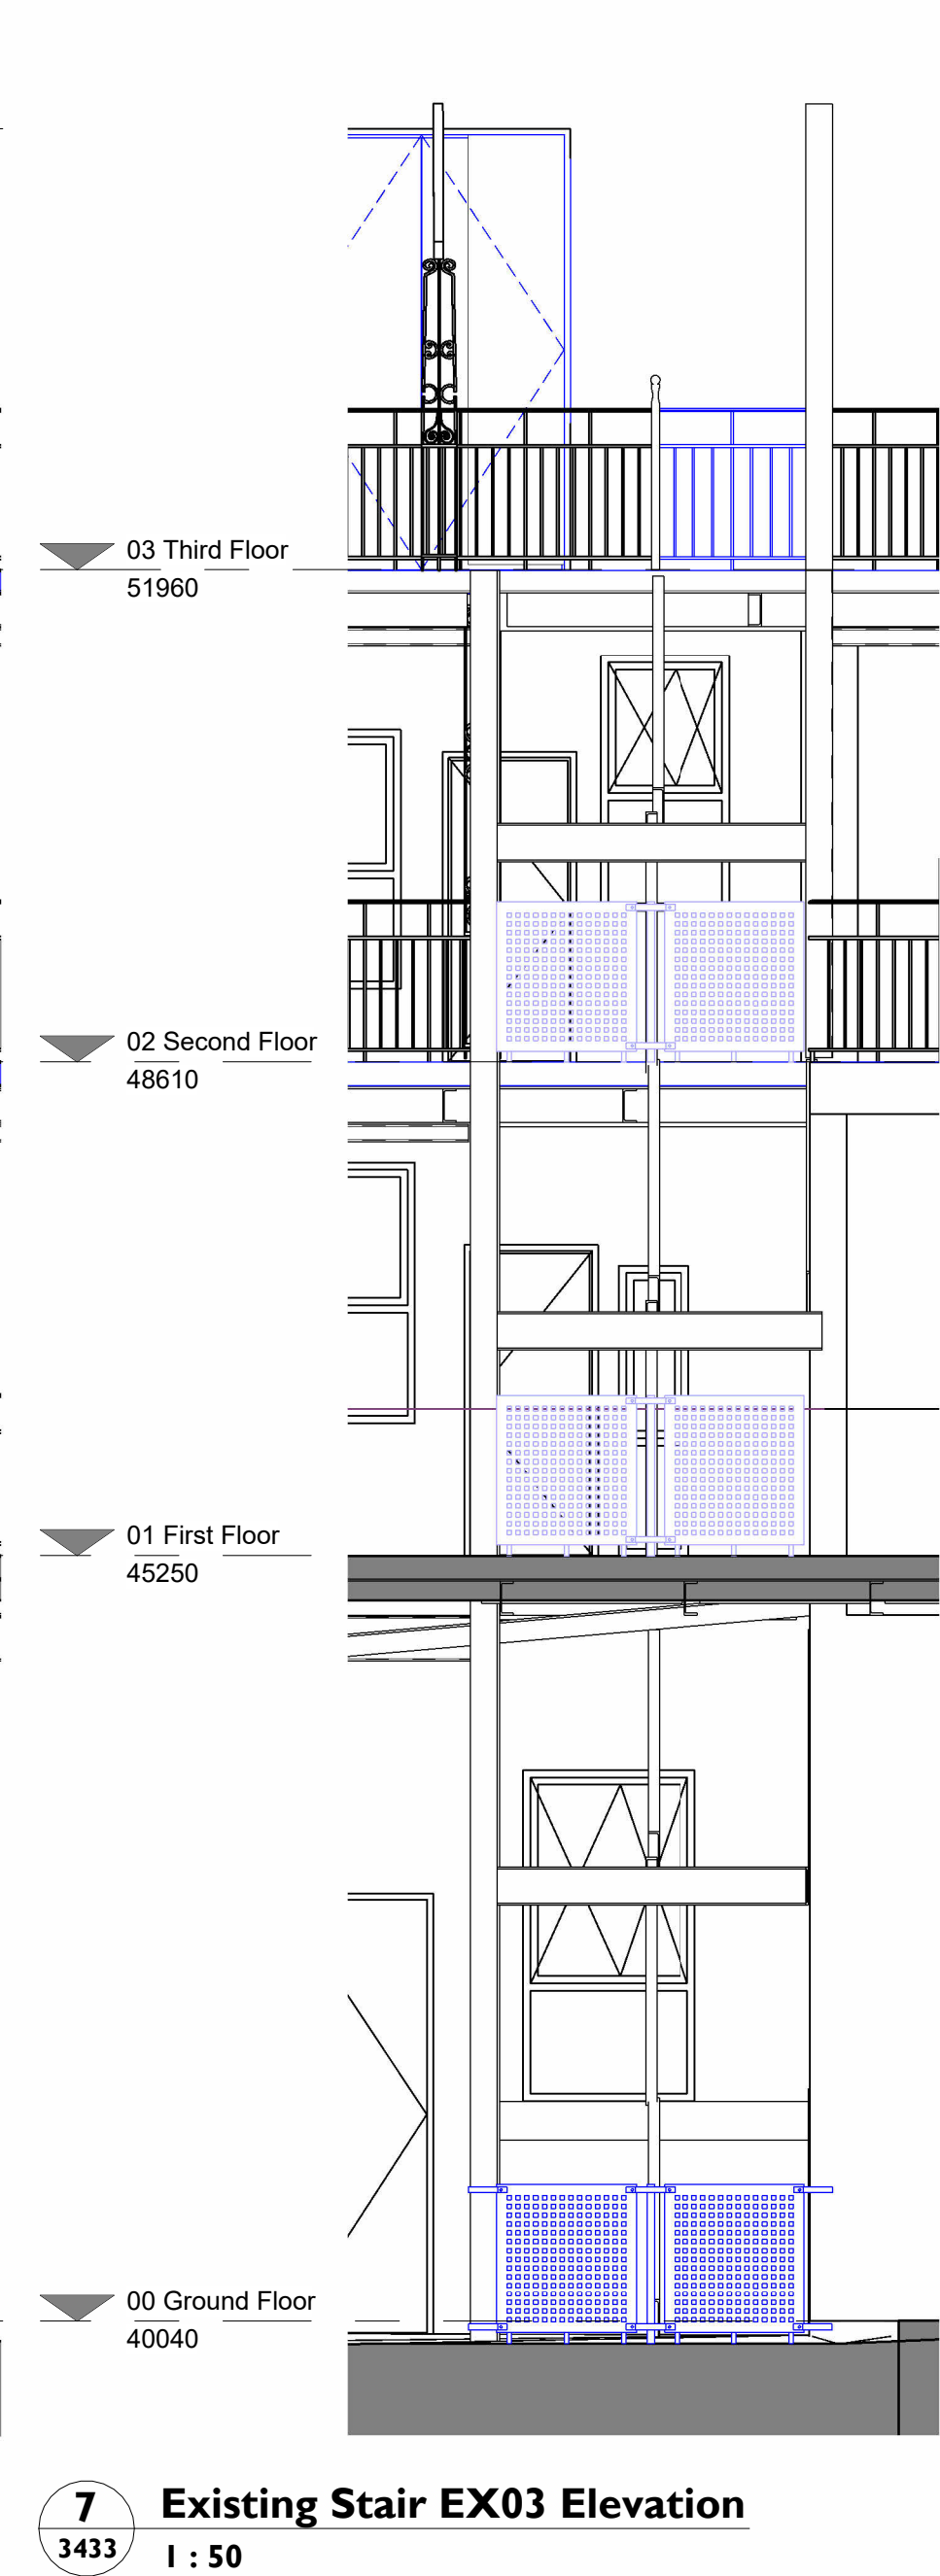
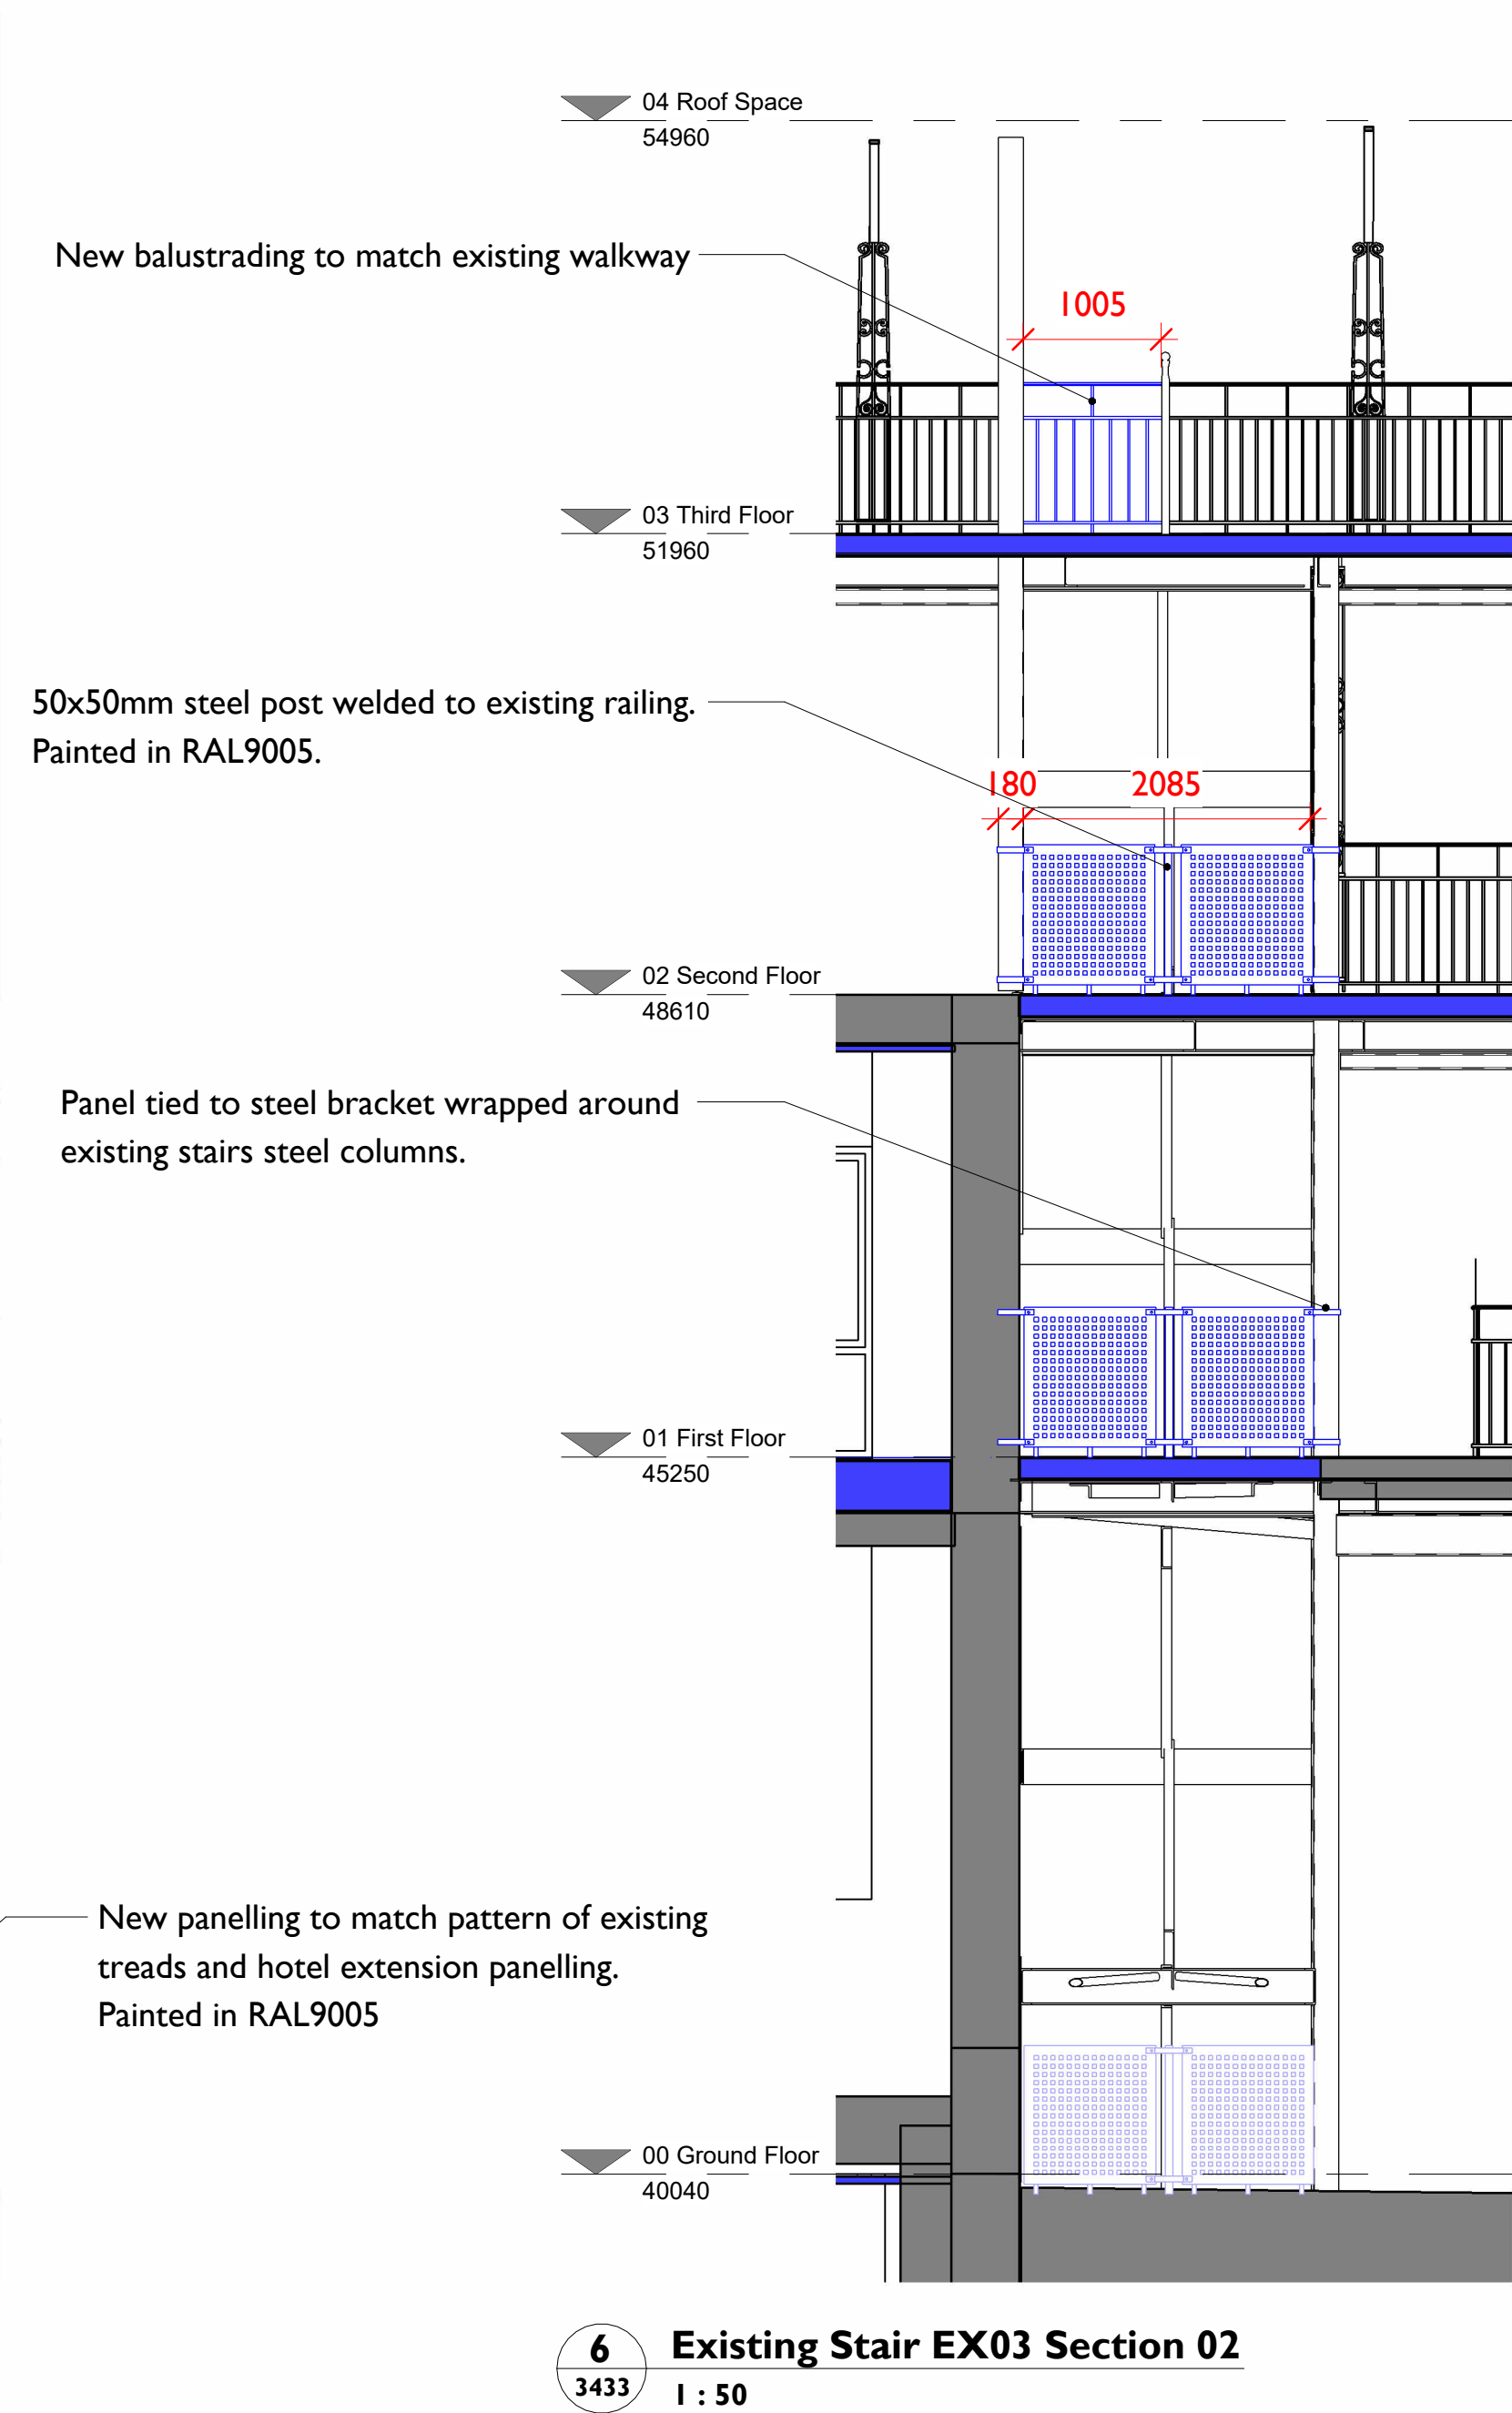
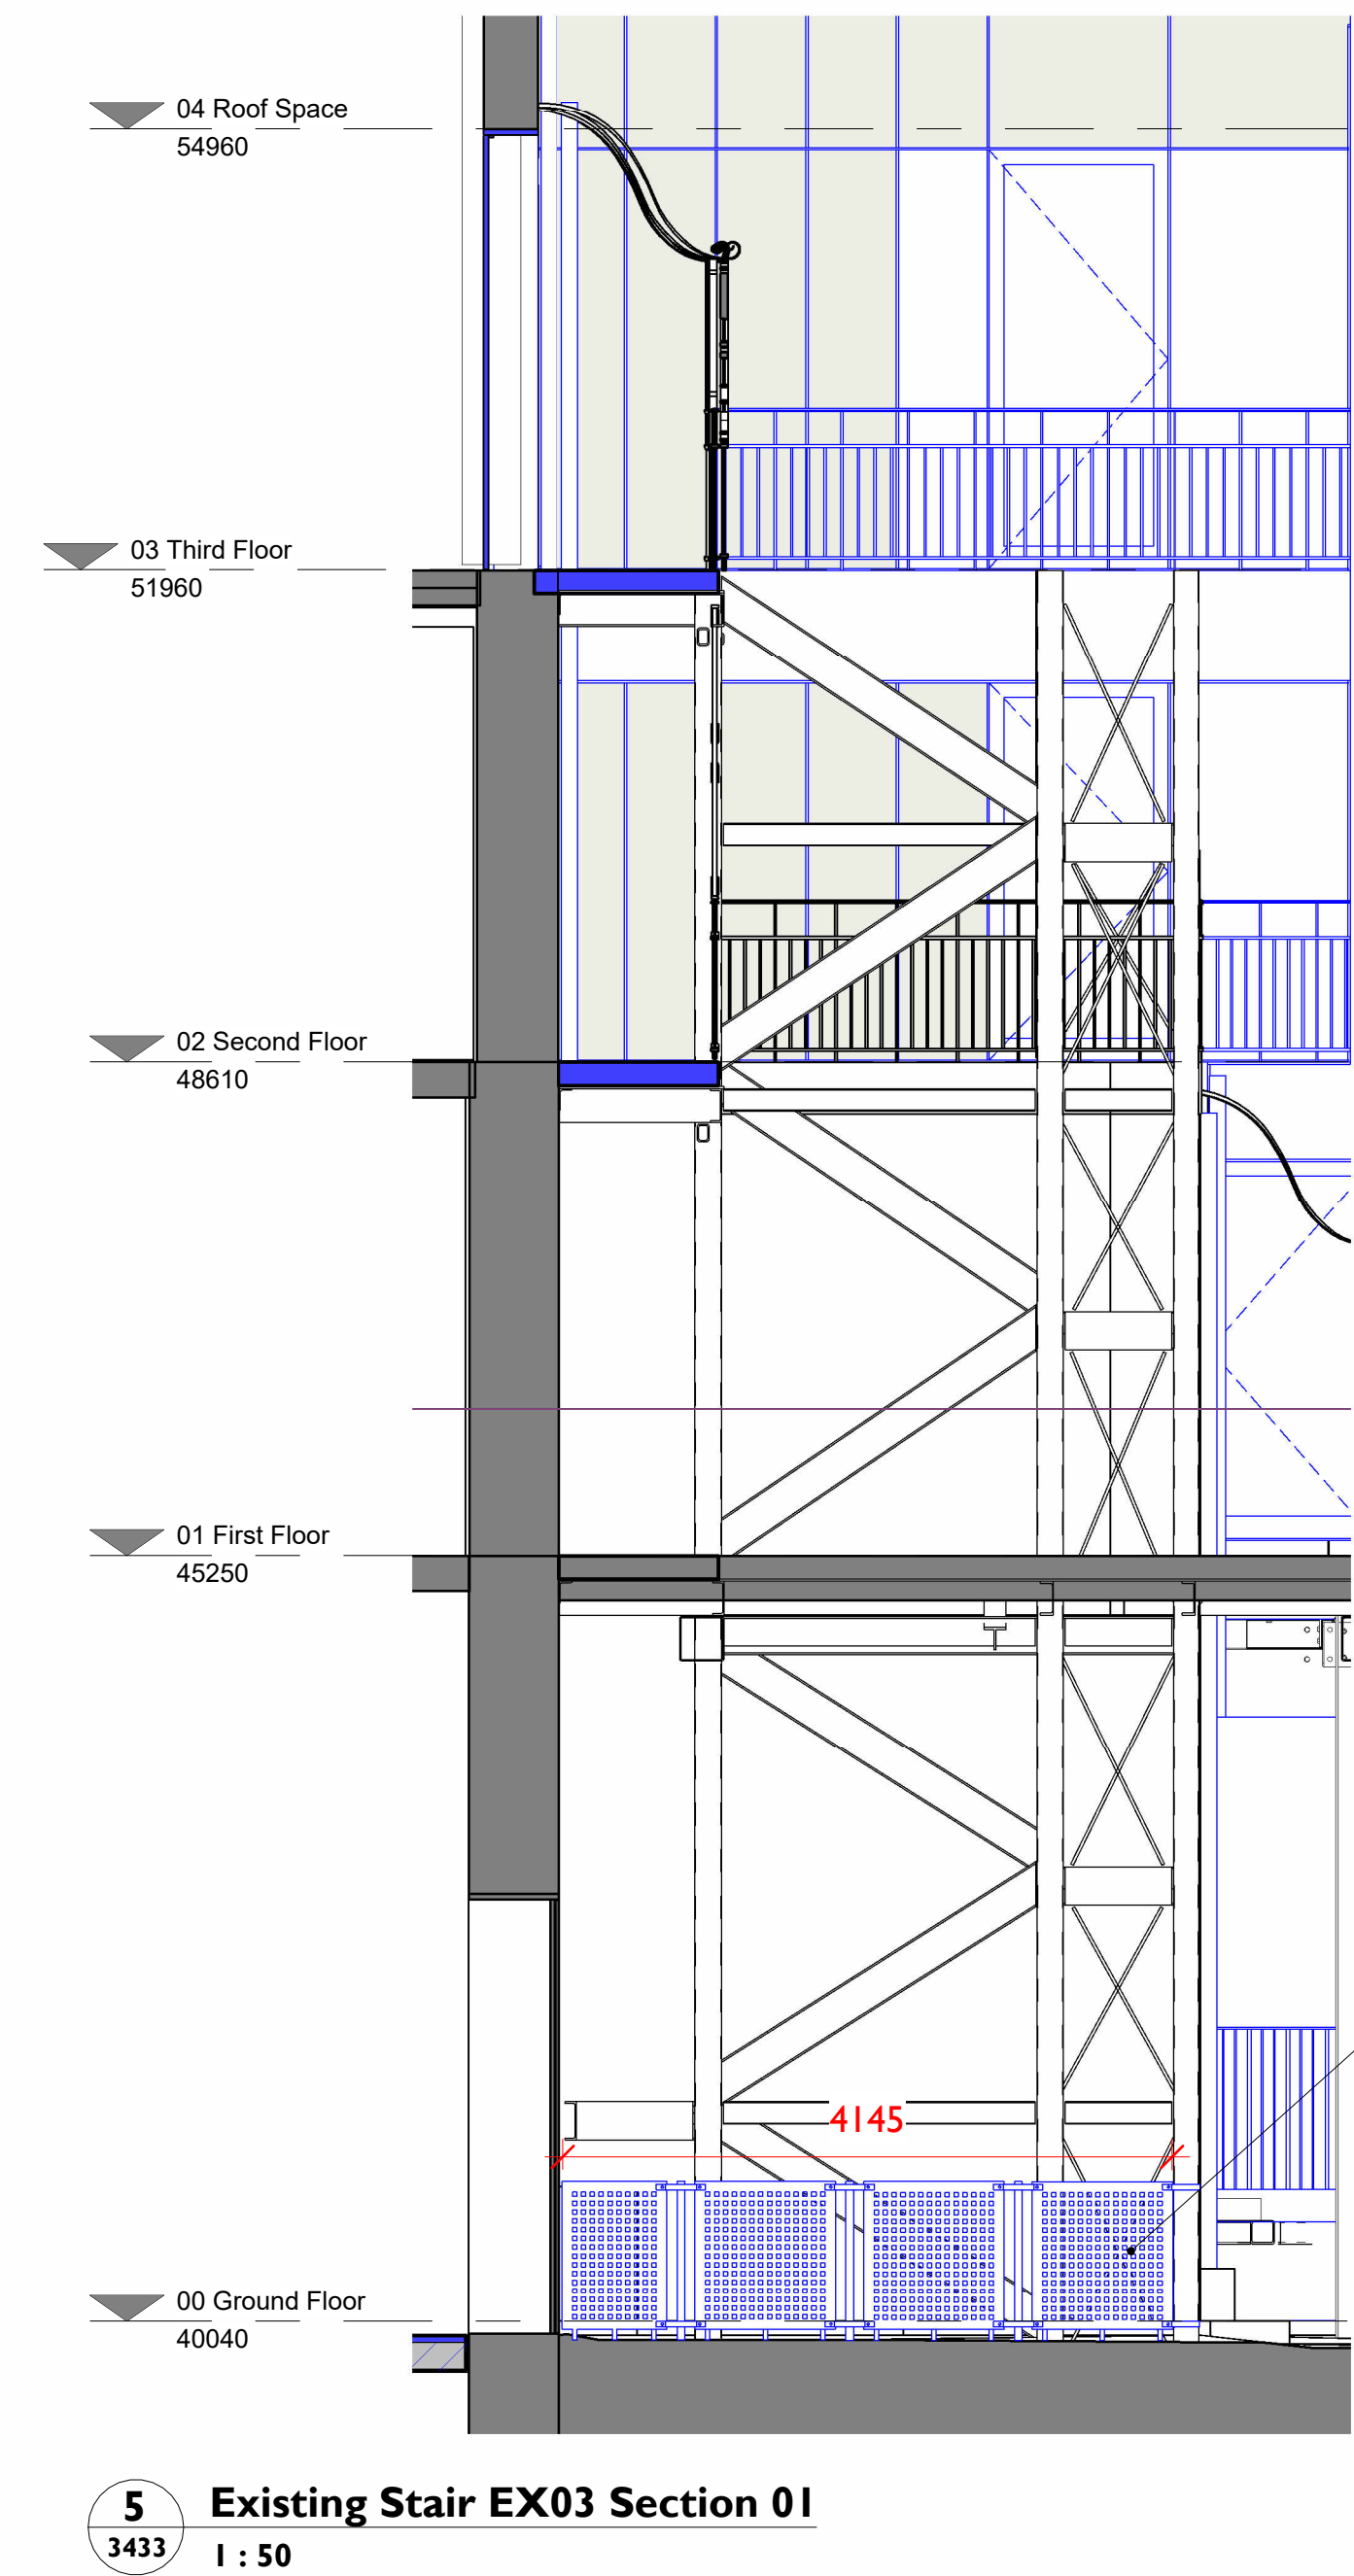
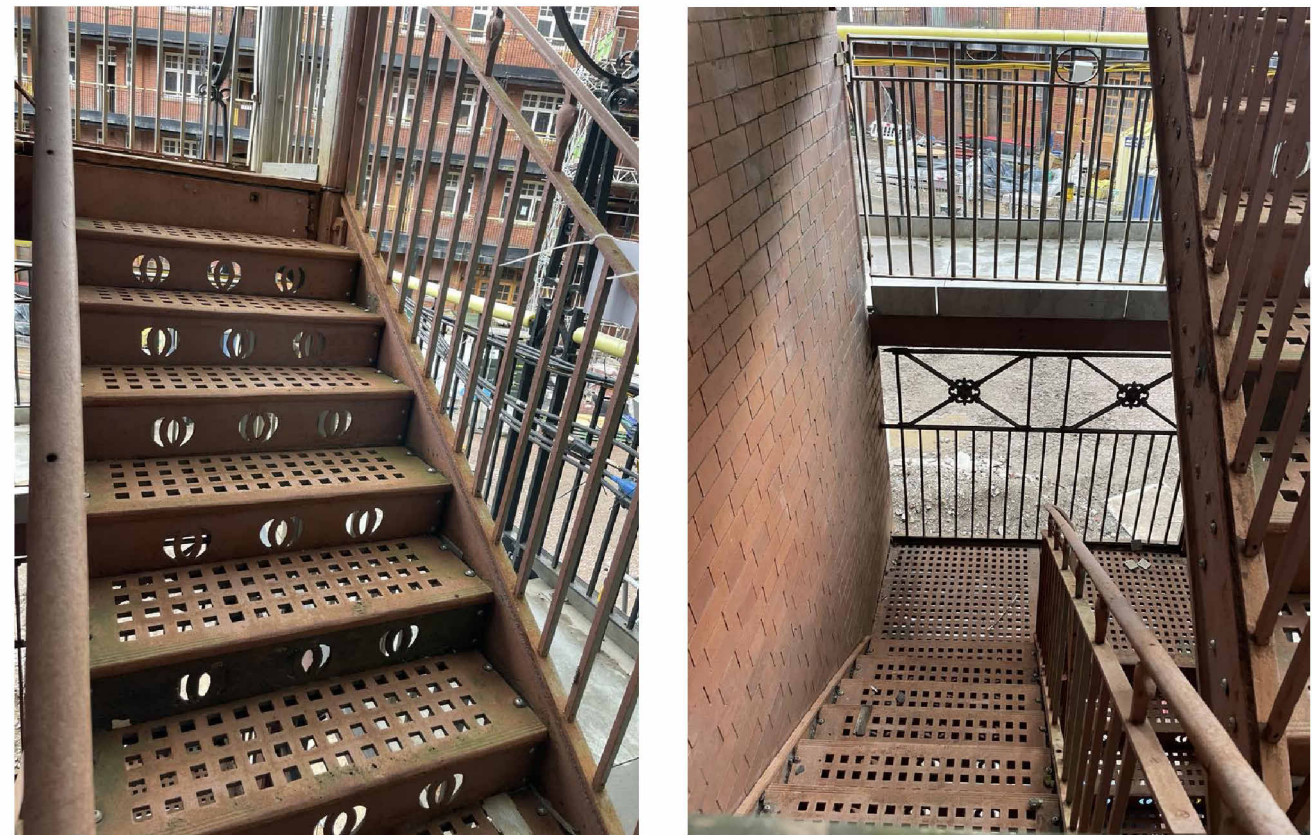


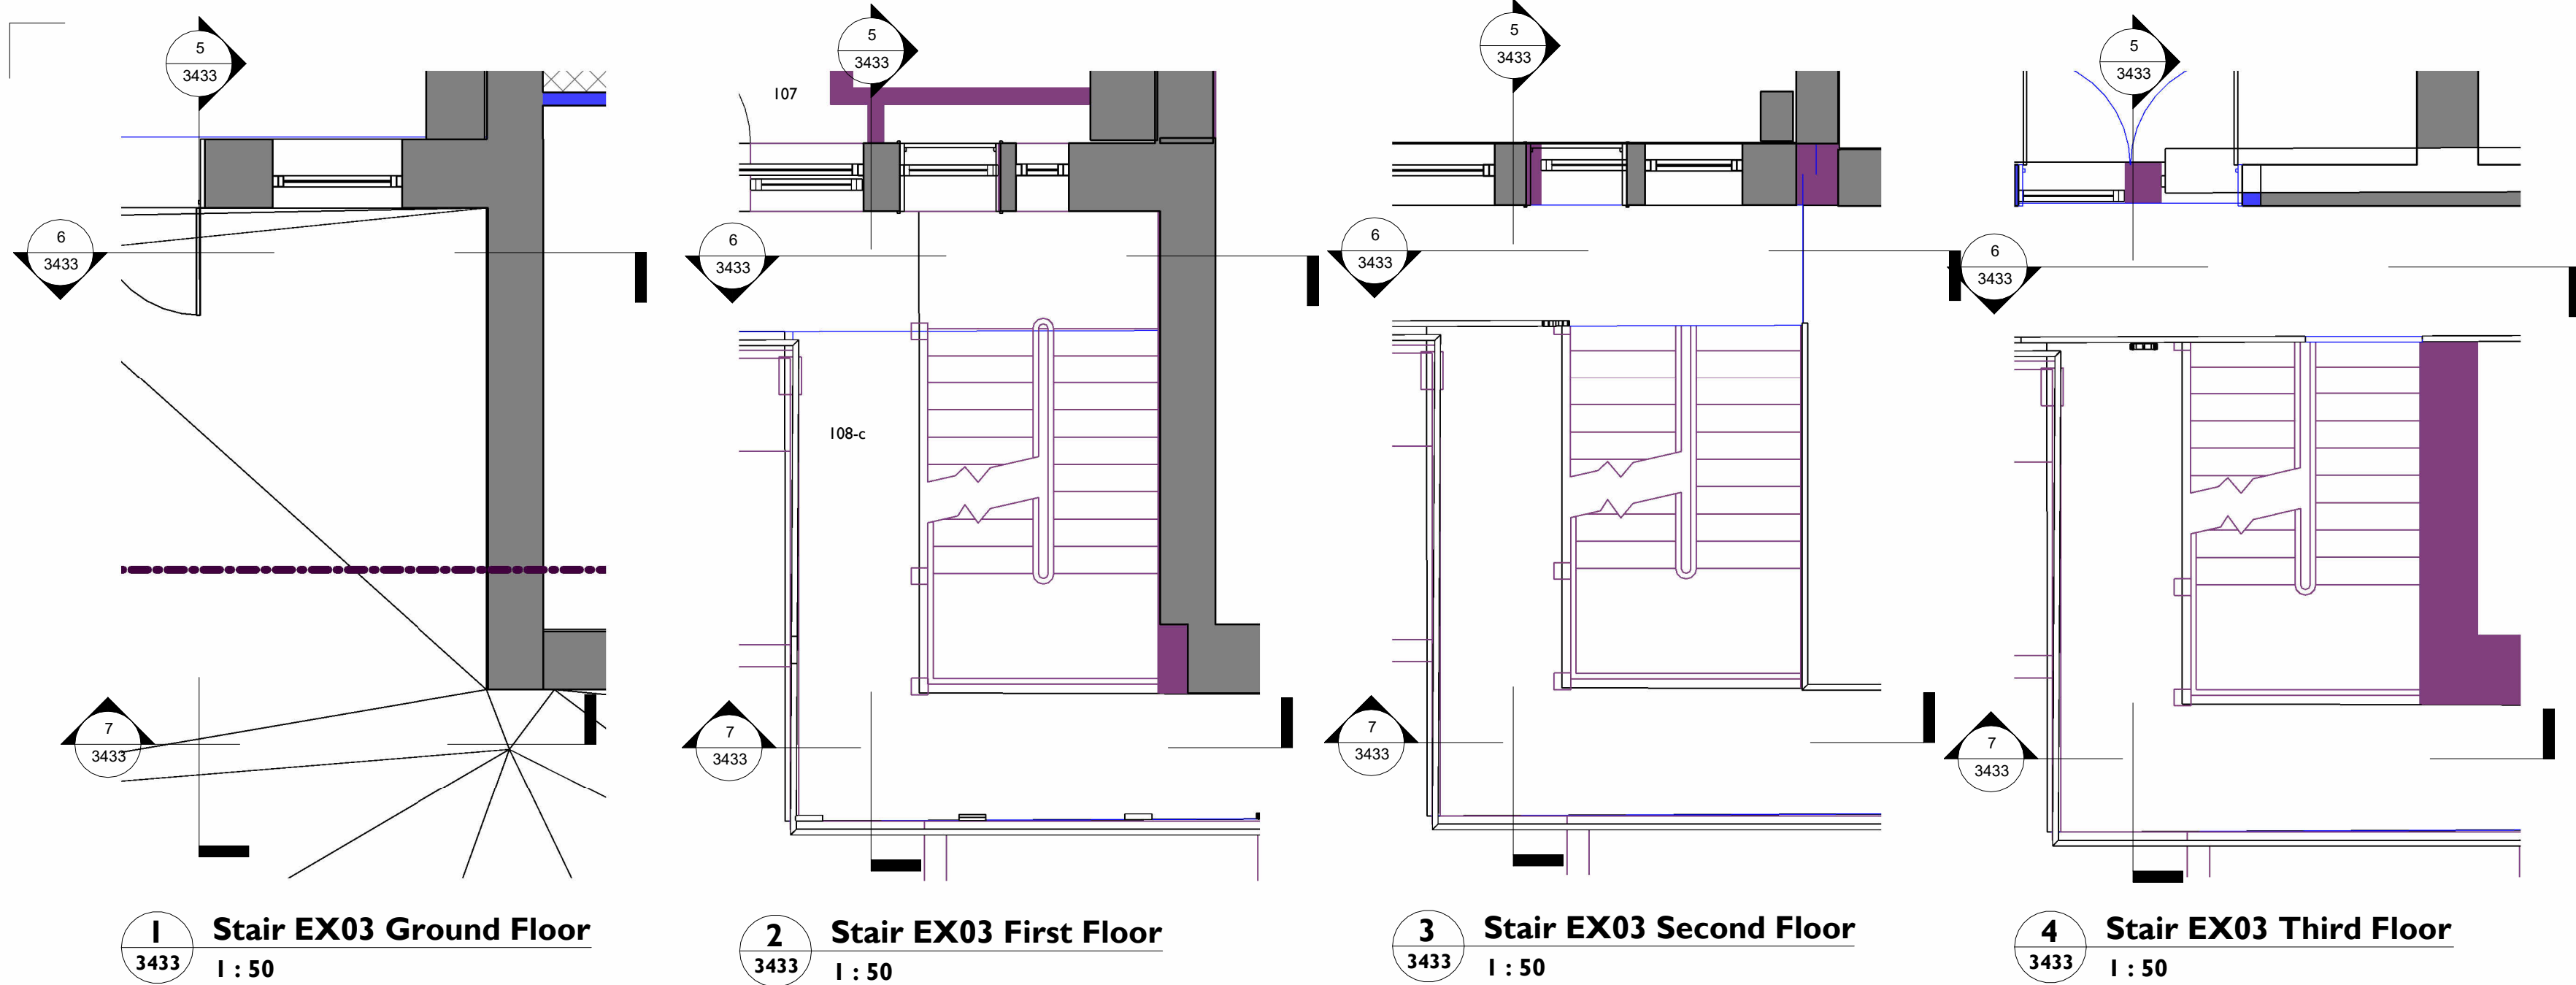

8 EX03 - Proposed Panel
1 : 10

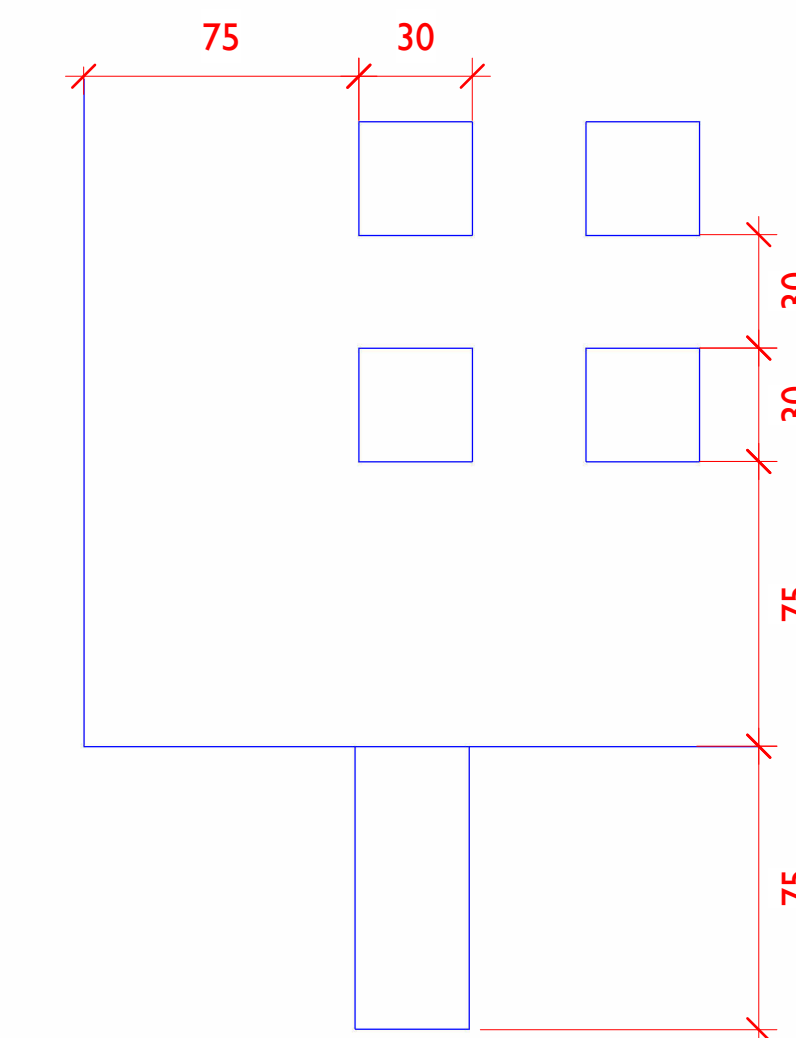

9 EX03 - Proposed Panel Detail
1 : 2


Notes:

Drawings are based on survey data and may not accurately represent what is physically present.

Do not scale from this drawing. All dimensions are to be verified on site before proceeding with the work.

All dimensions are in millimeters unless noted otherwise.


Purcell shall be notified in writing of any discrepancies.

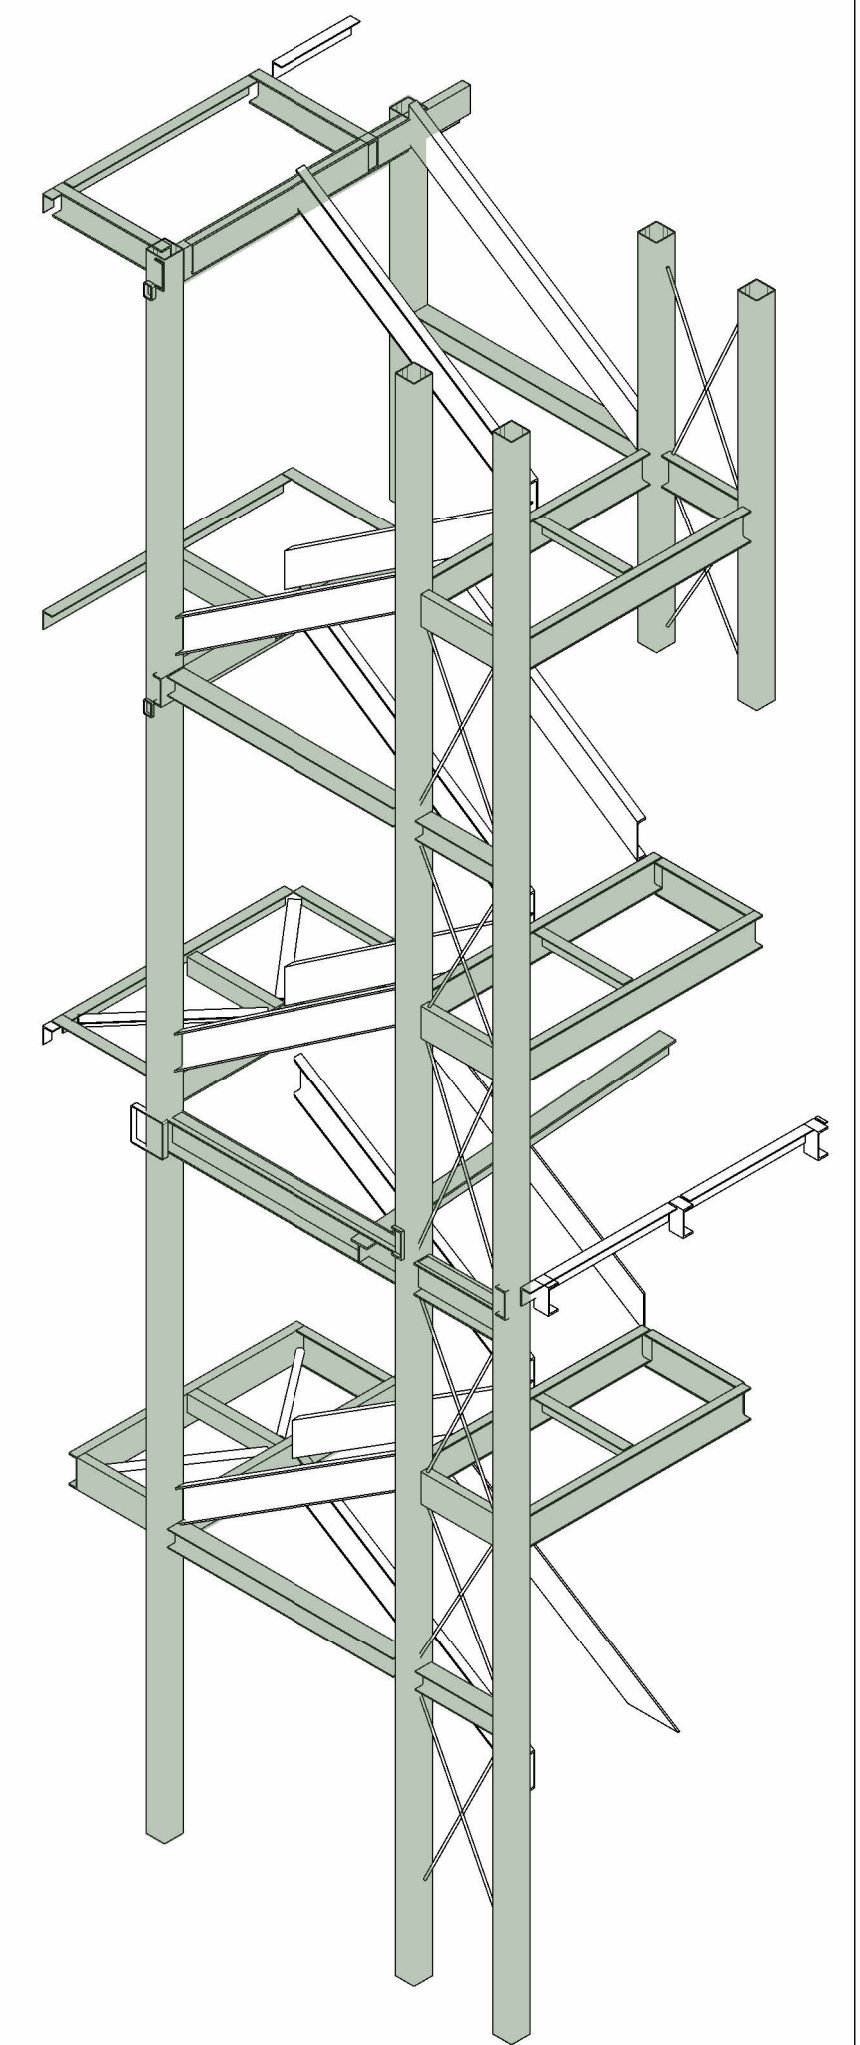

10 3D View - External Stair EX03
1 : 10

P.I	08.10.2024	First Issue - For Review and Comment
C.01	11.10.2024	Previous Status A, now For Construction
REV	DATE	DESCRIPTION

CLIENT	Allied London
PROJECT	London Road Fire Station
JOB NUMBER	240242

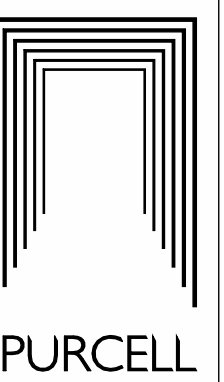

TITLE

Existing External Stair EX03

SIZE	SCALE	LAST REVISED	DRAWN	CHECKED
A1L	As indicated	14/10/2024 12:22:35	JPH	
REV	SUITABILITY/REASON FOR ISSUE			
C.01	FOR CONSTRUCTION			
DRAWING NUMBER	LRFS-PUR-00-XX-DR-A-3433			

St James', 79 Oxford Street, Manchester, M1 6FQ
© PURCELL 2019. PURCELL © IS THE TRADING NAME OF PURCELL ARCHITECTURE LTD.

