



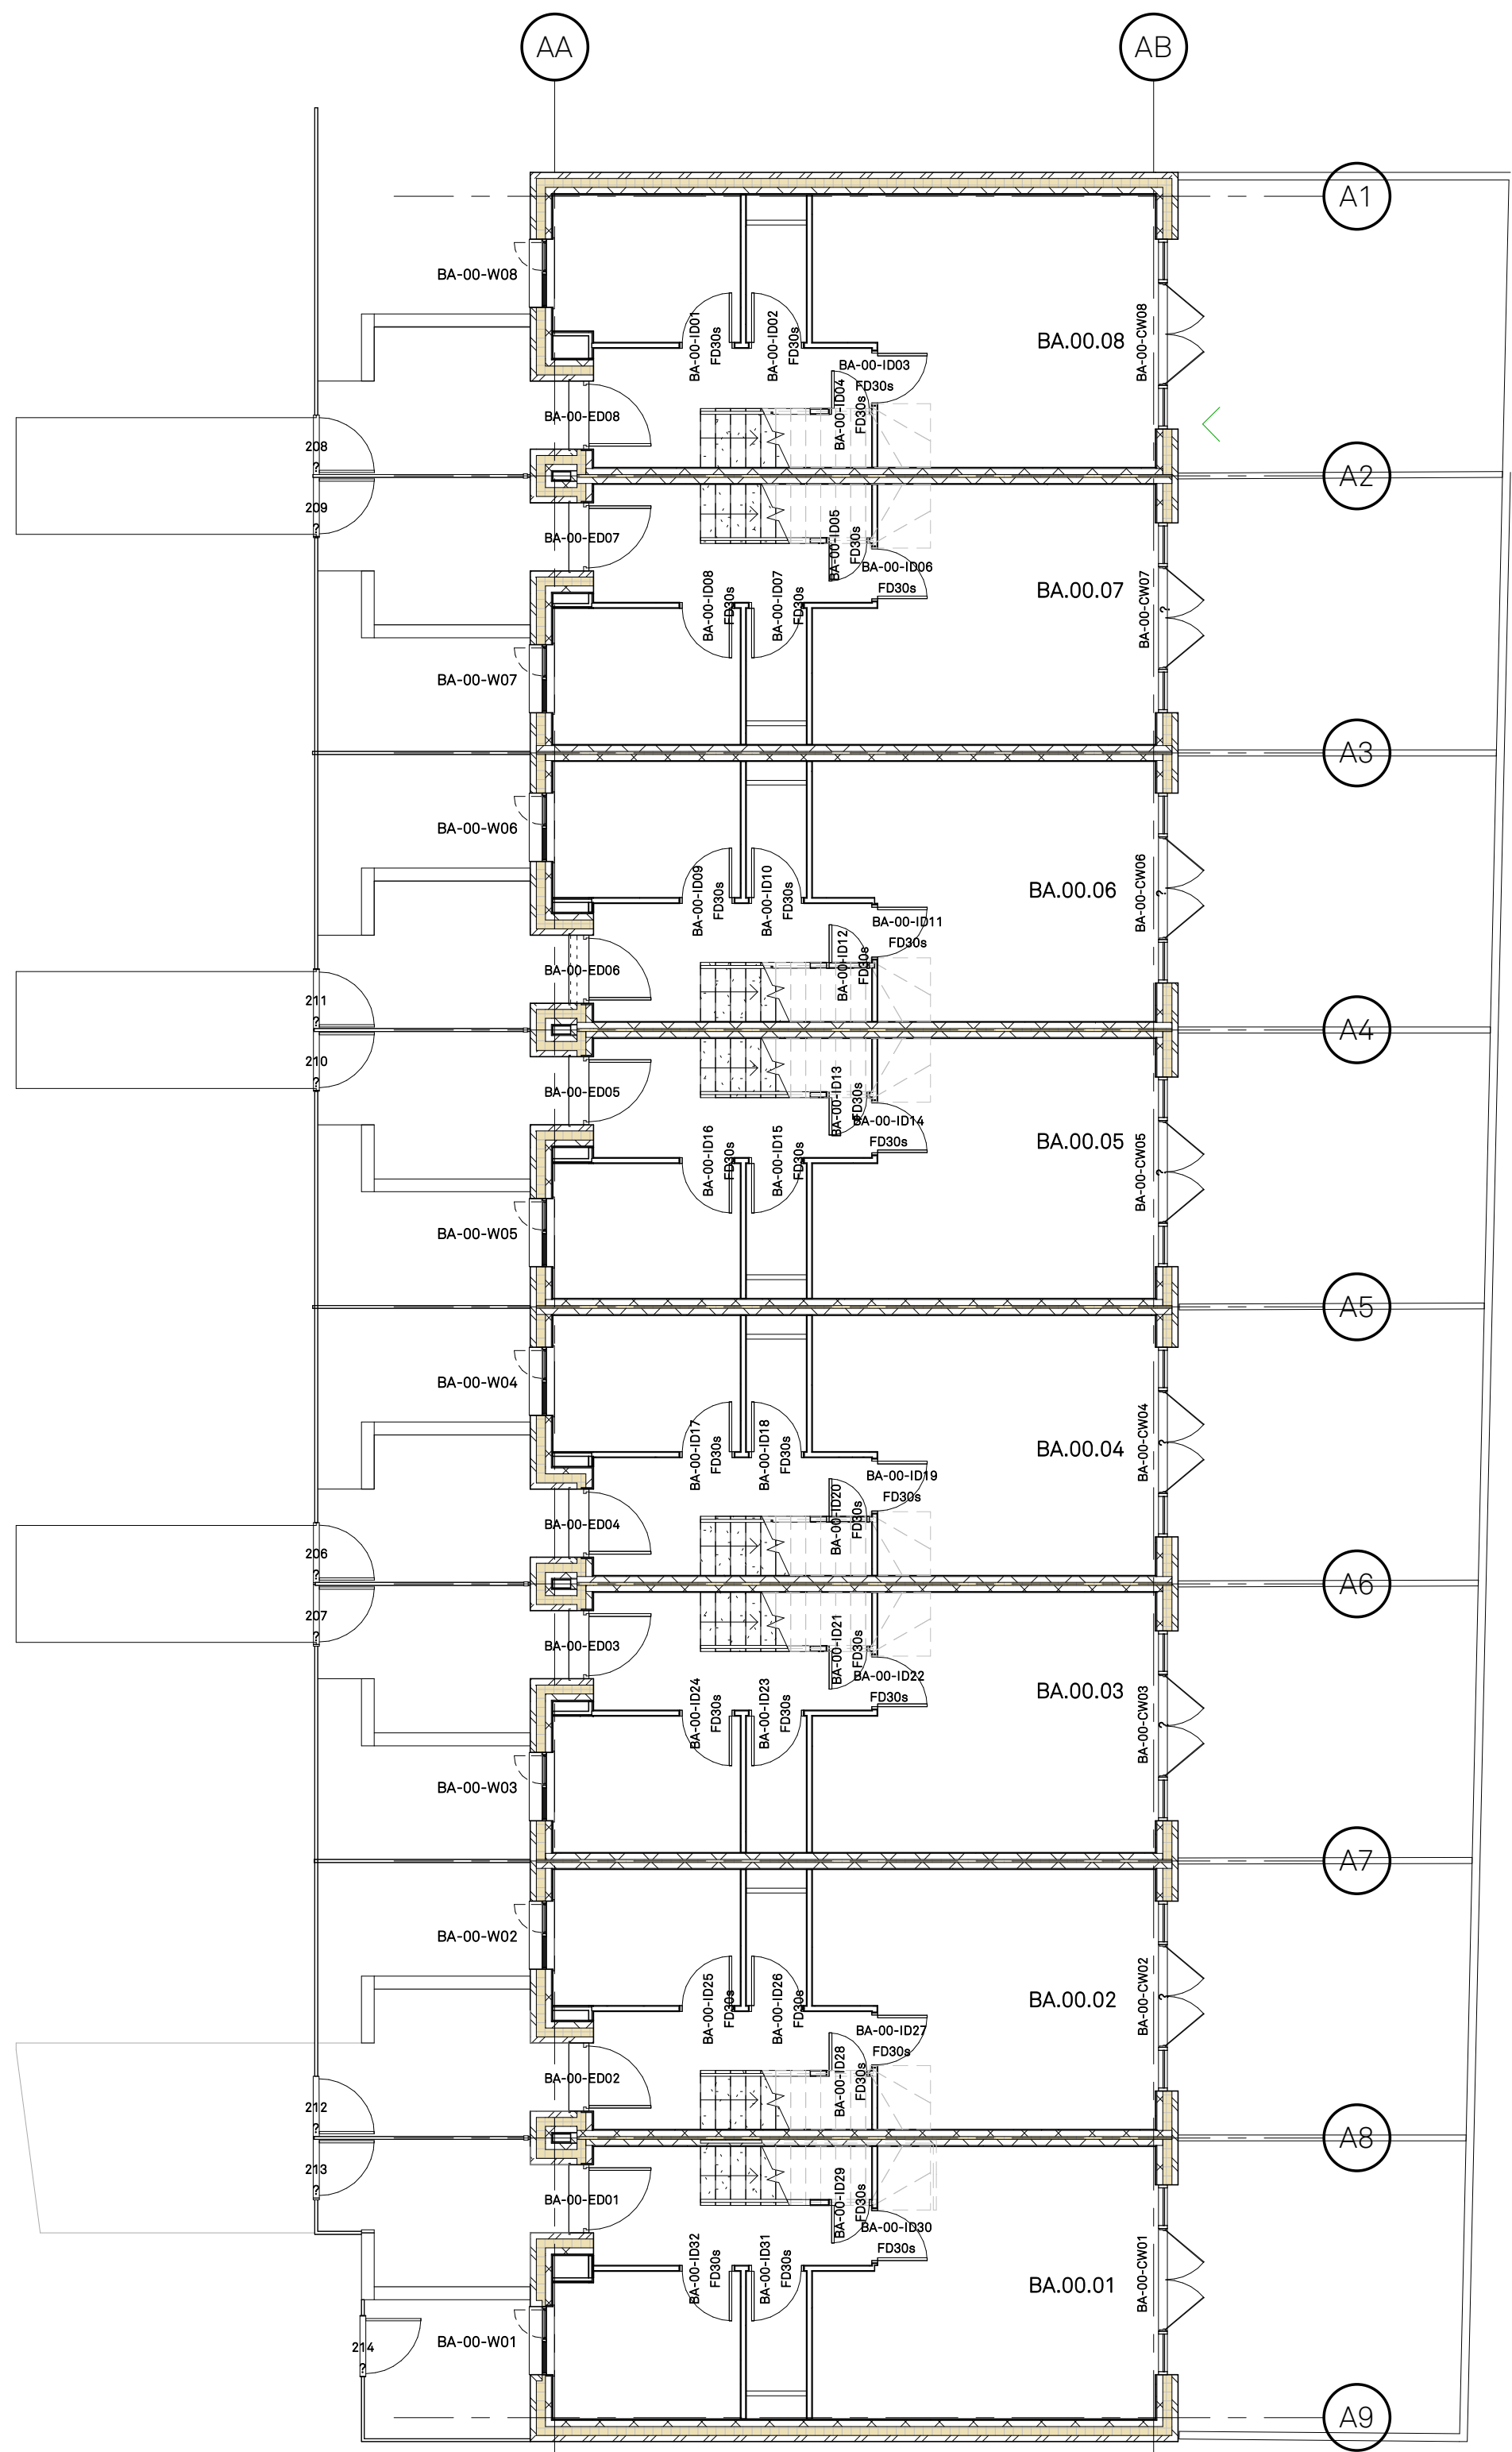

P1	10.08.23	RE	ST	First Issue
Rev	Date	By	Chk	Description

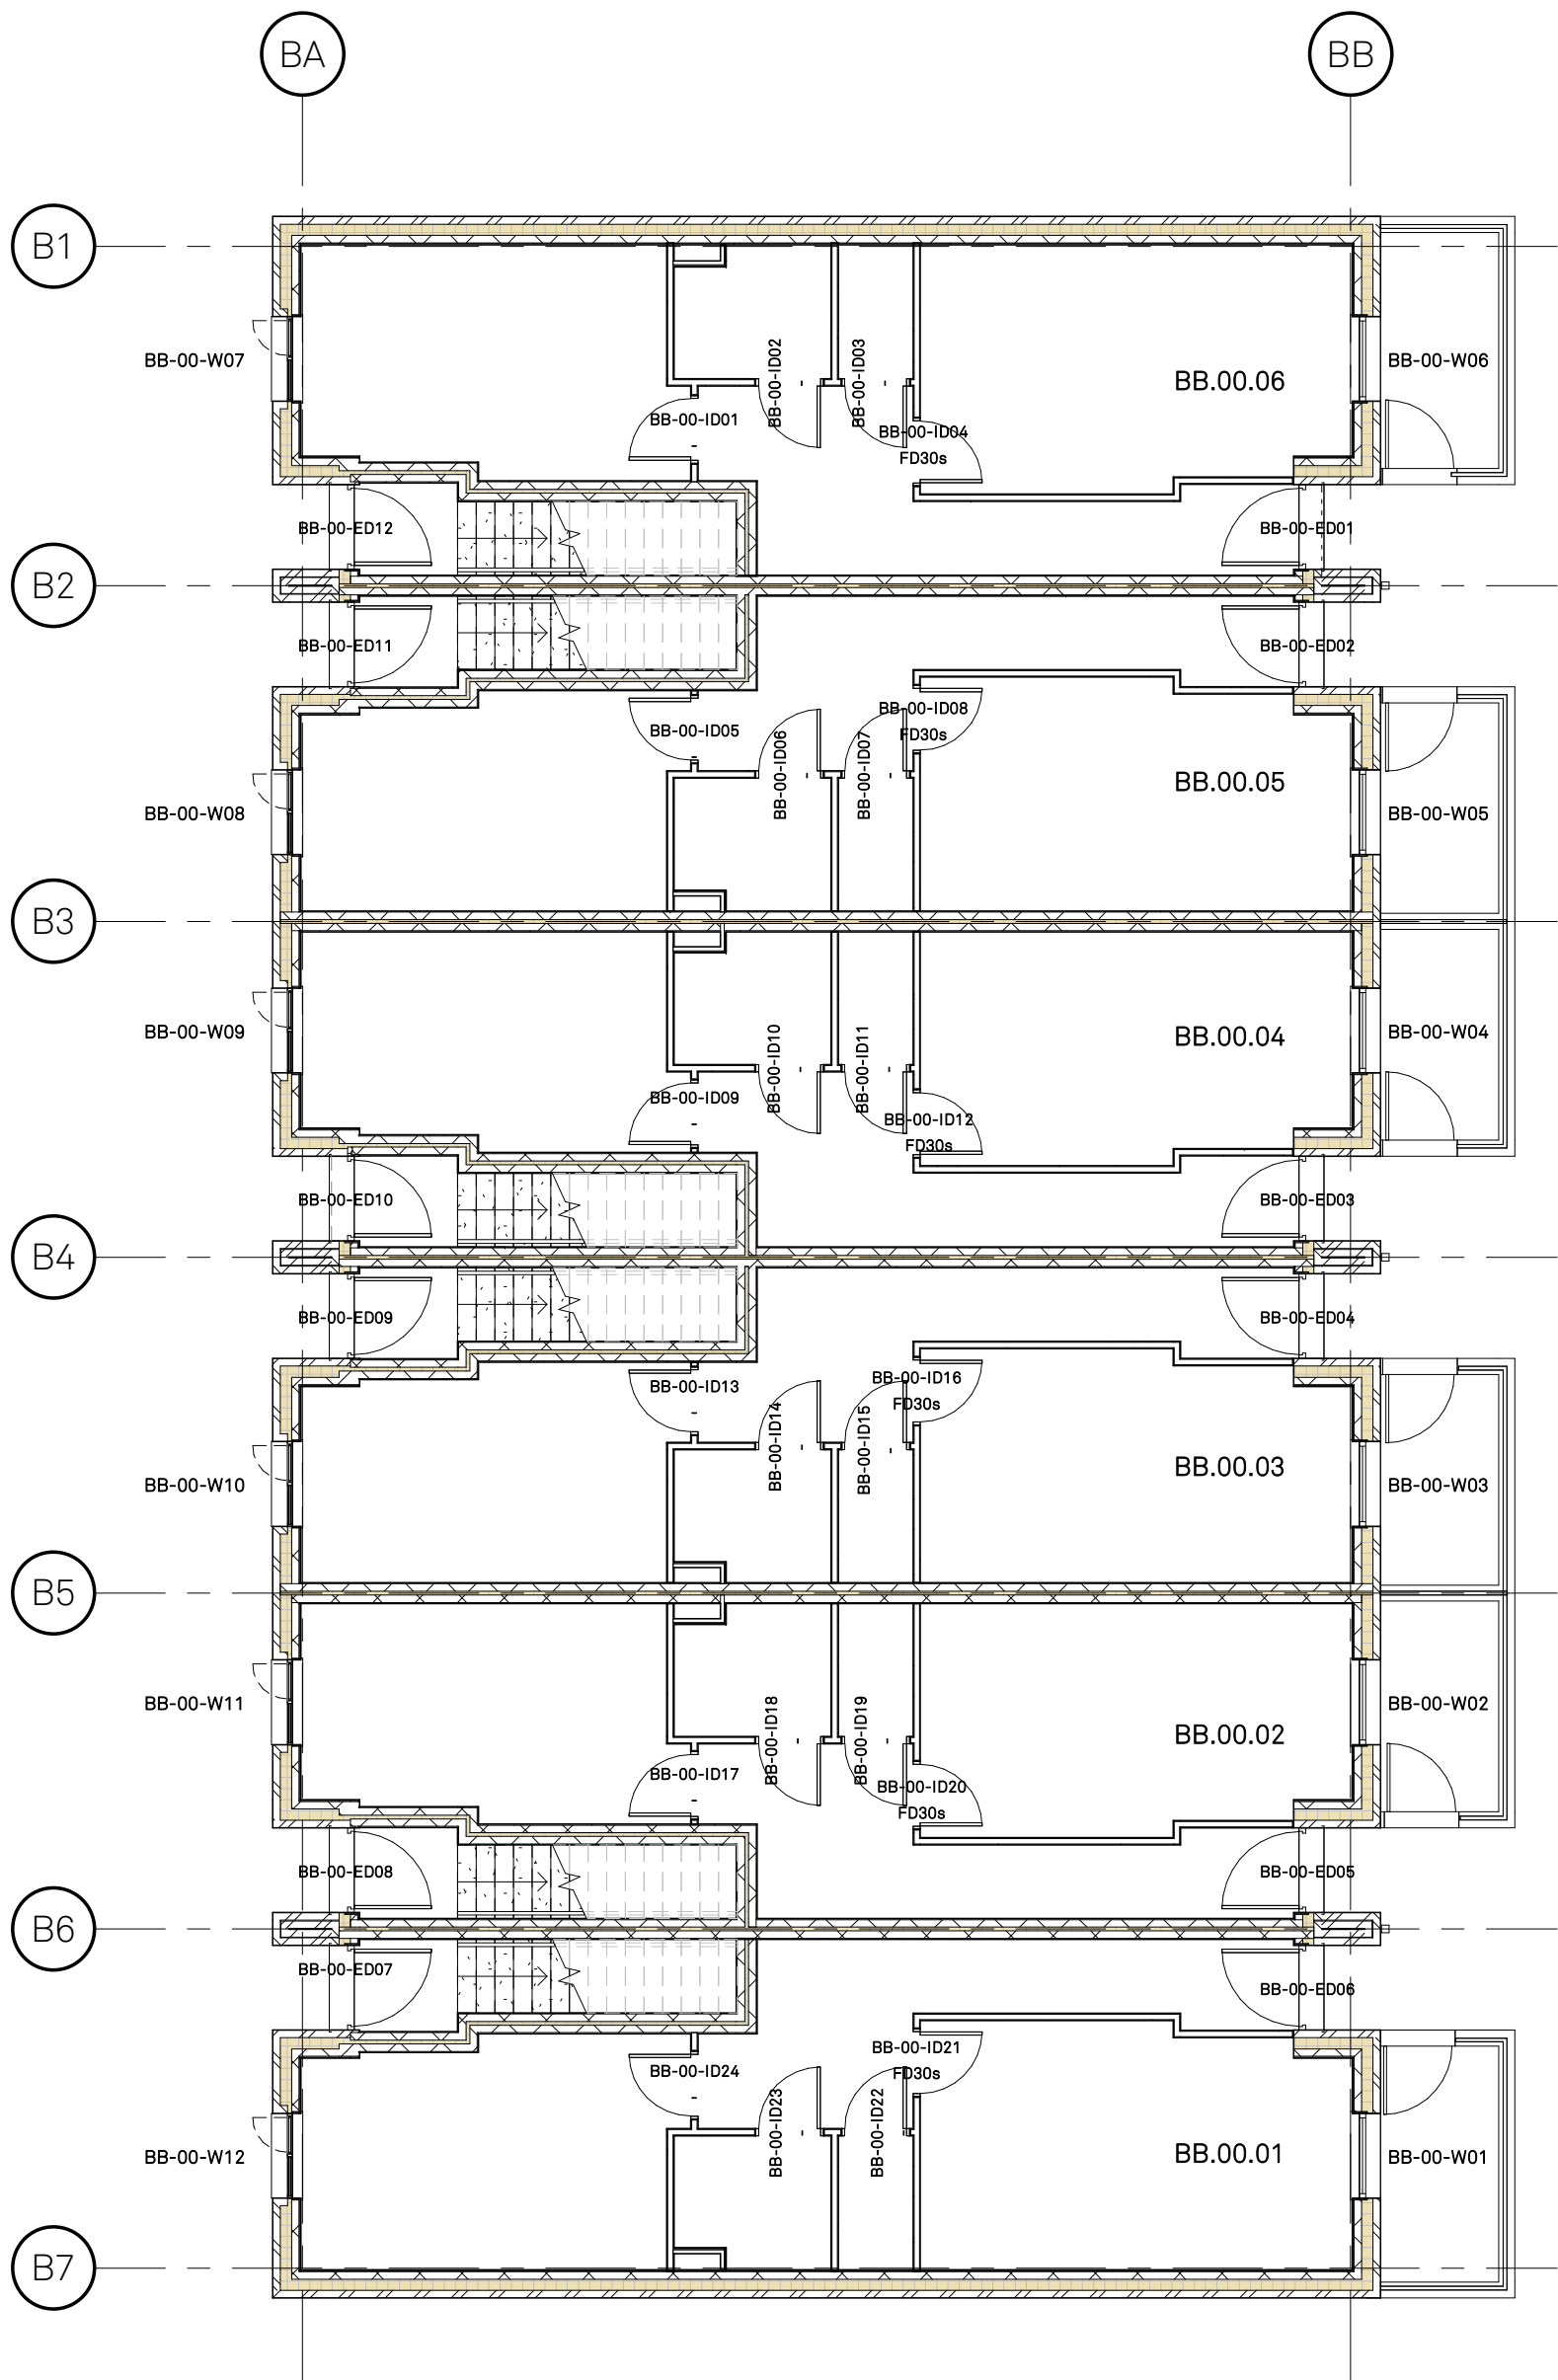

London | Liverpool | Manchester | www.fcharchitects.com | Tel +44 (0)151 2435800

Project Title	Sulby Street	Revision	P1
Client	The Challenger Group	Drawn By	RE
Drawing Title	Ground Floor - Door and Window Reference	Checked By	ST
Drawing No.	P20064-FCH-BA-00-DR-A-3600	Issue suitable for:	08/08/23
Status	S2	Comment	1:100 @ A1
Job No.	P20-064	Drawing Stage	Stage 3