


Existing first floor listed ceiling



SCALE BAR 1:100

0m 5m 10m 15m 20m

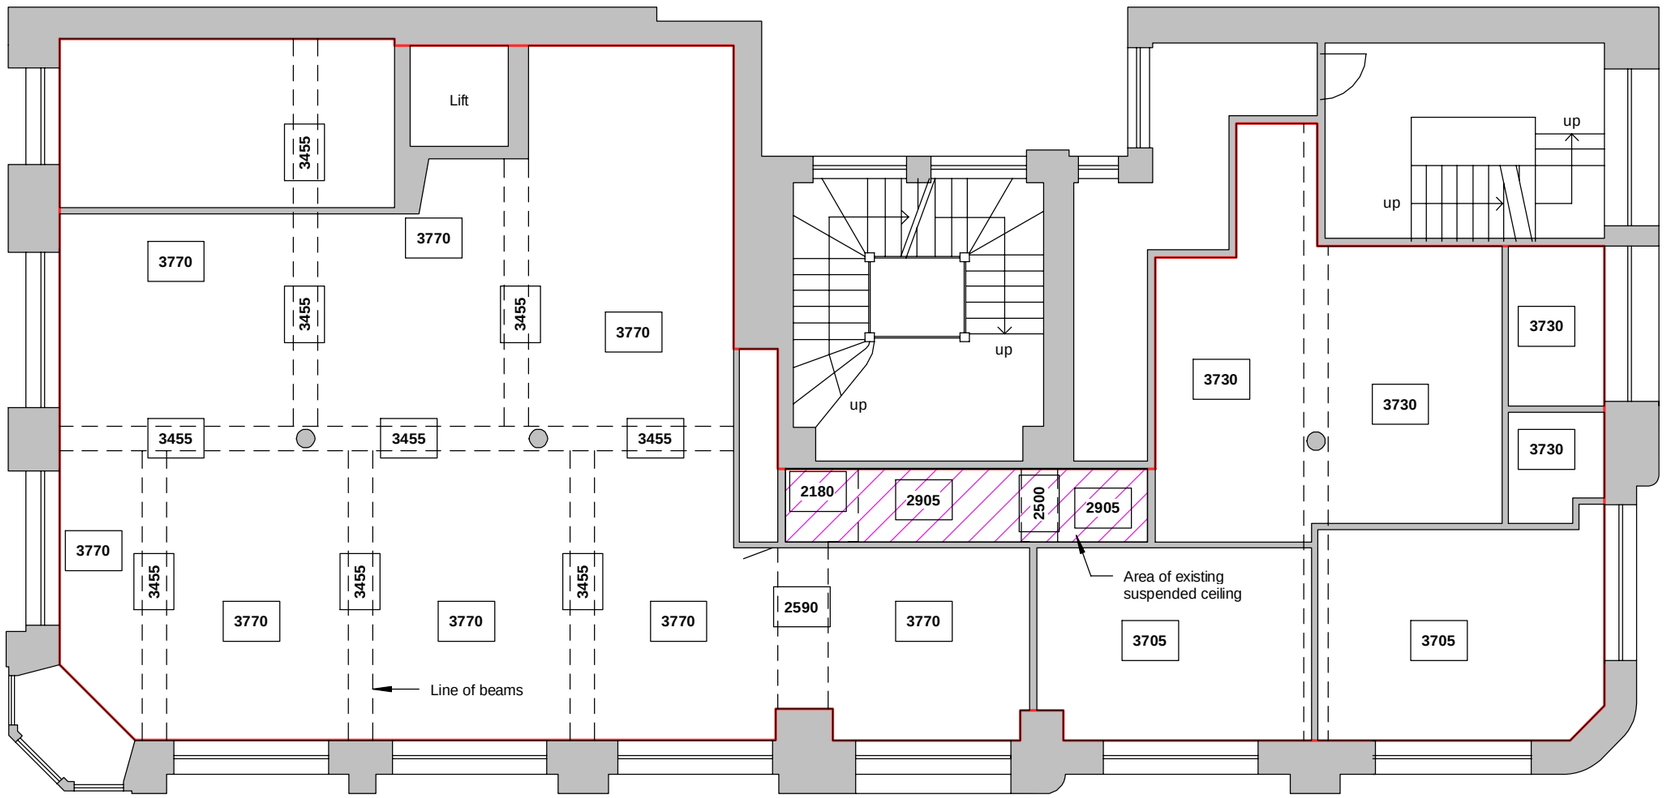

Existing First Floor Ceiling Plan

1 : 100

MWE ARCHITECTS

Unit One, Bearl Farm, Stocksfield, NE43 7AL
Telephone : (0191) 260 2299
Email : enquiries@mwearchitects.co.uk
Website : www.mwearchitects.co.uk

Rev.	By	Date	Description
B		20.11.24	Area of suspended ceiling marked on drawing
A		13.08.24	Amended Ceiling Heights

Client: Newcastle Building Society	Job No: 24003	Dwg No: 11
Job Title: 74 King Street, Manchester M2 4NJ	Scale: 1 : 100	Rev: B
	Date: March 2024	
Description: EXISTING FIRST FLOOR CEILING PLAN	Drawr by: GI	
	Paper size: A3	Date