



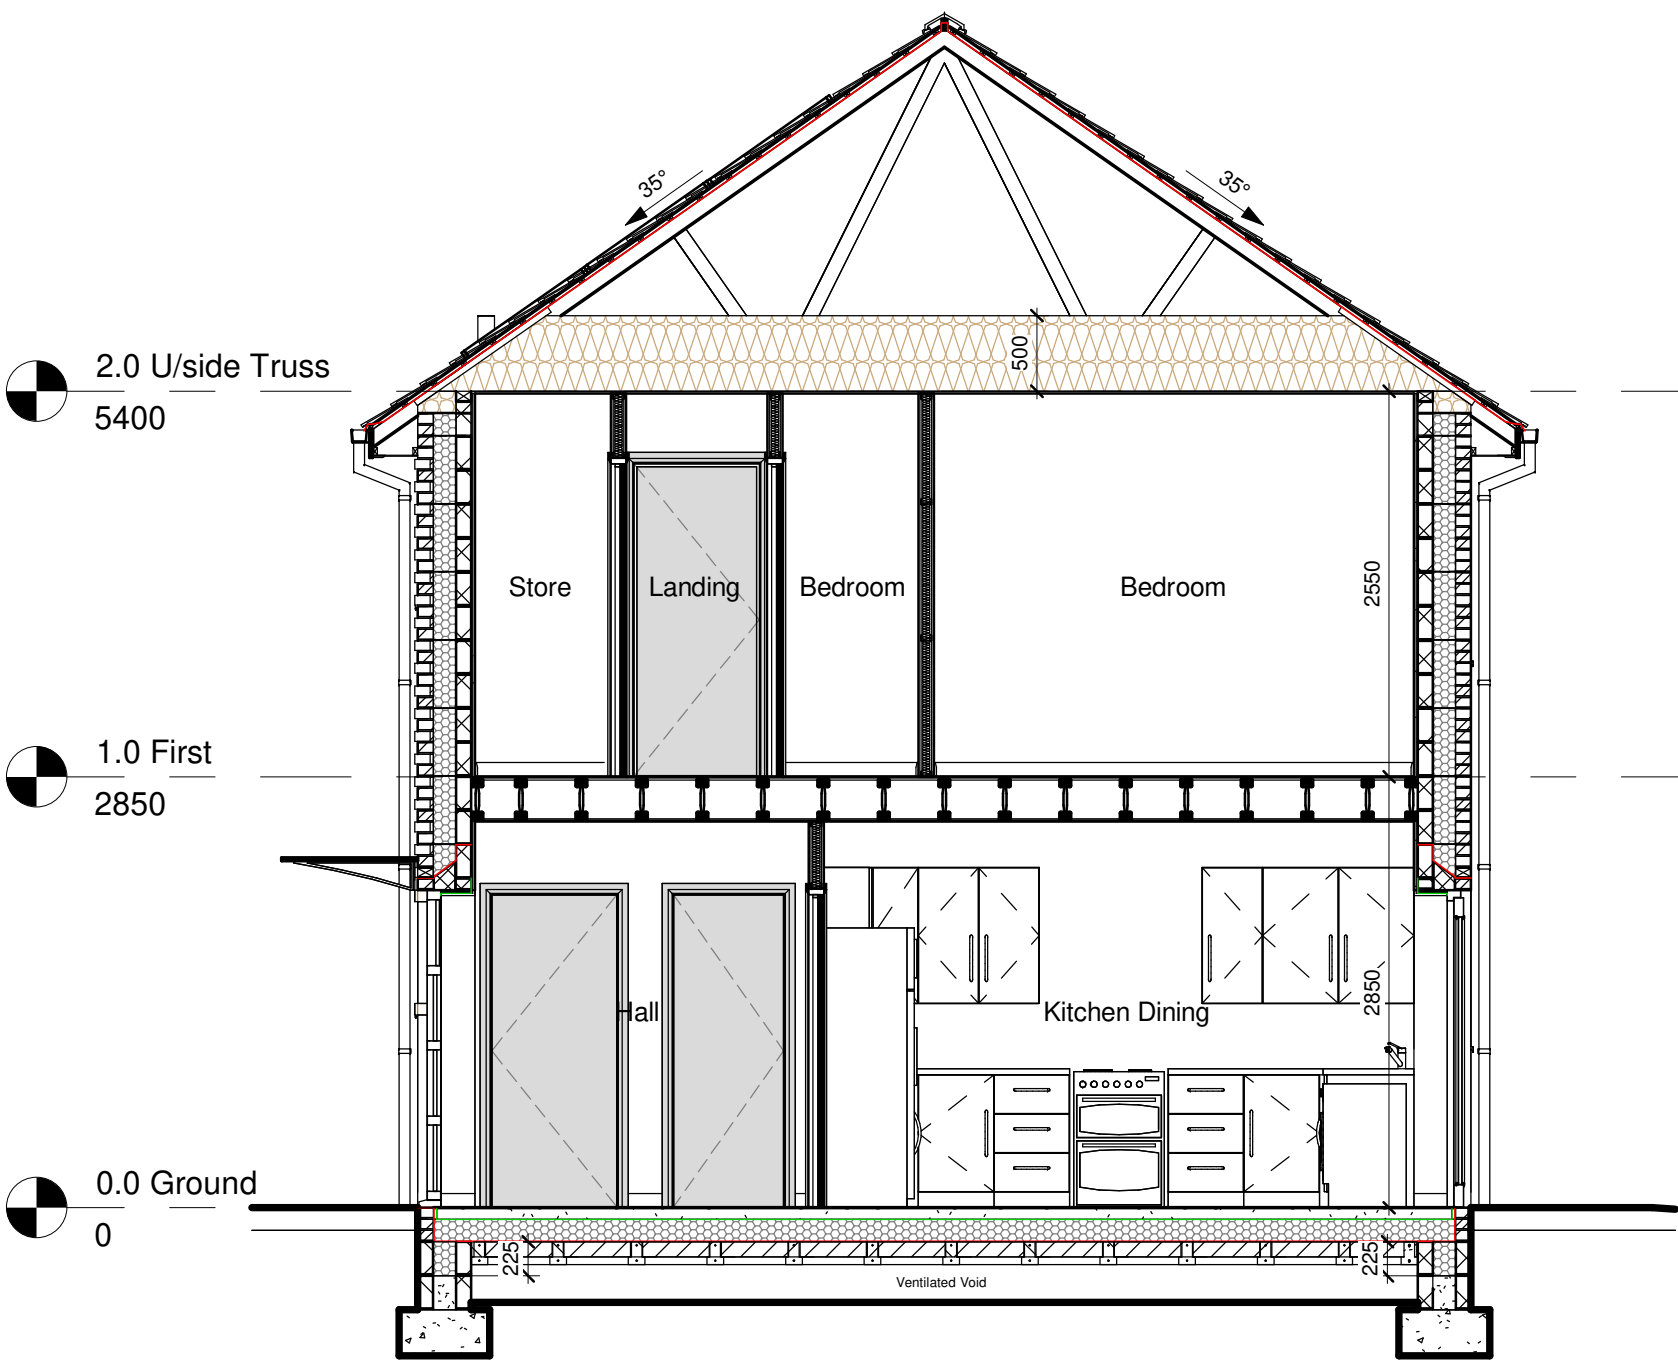

Section A-A

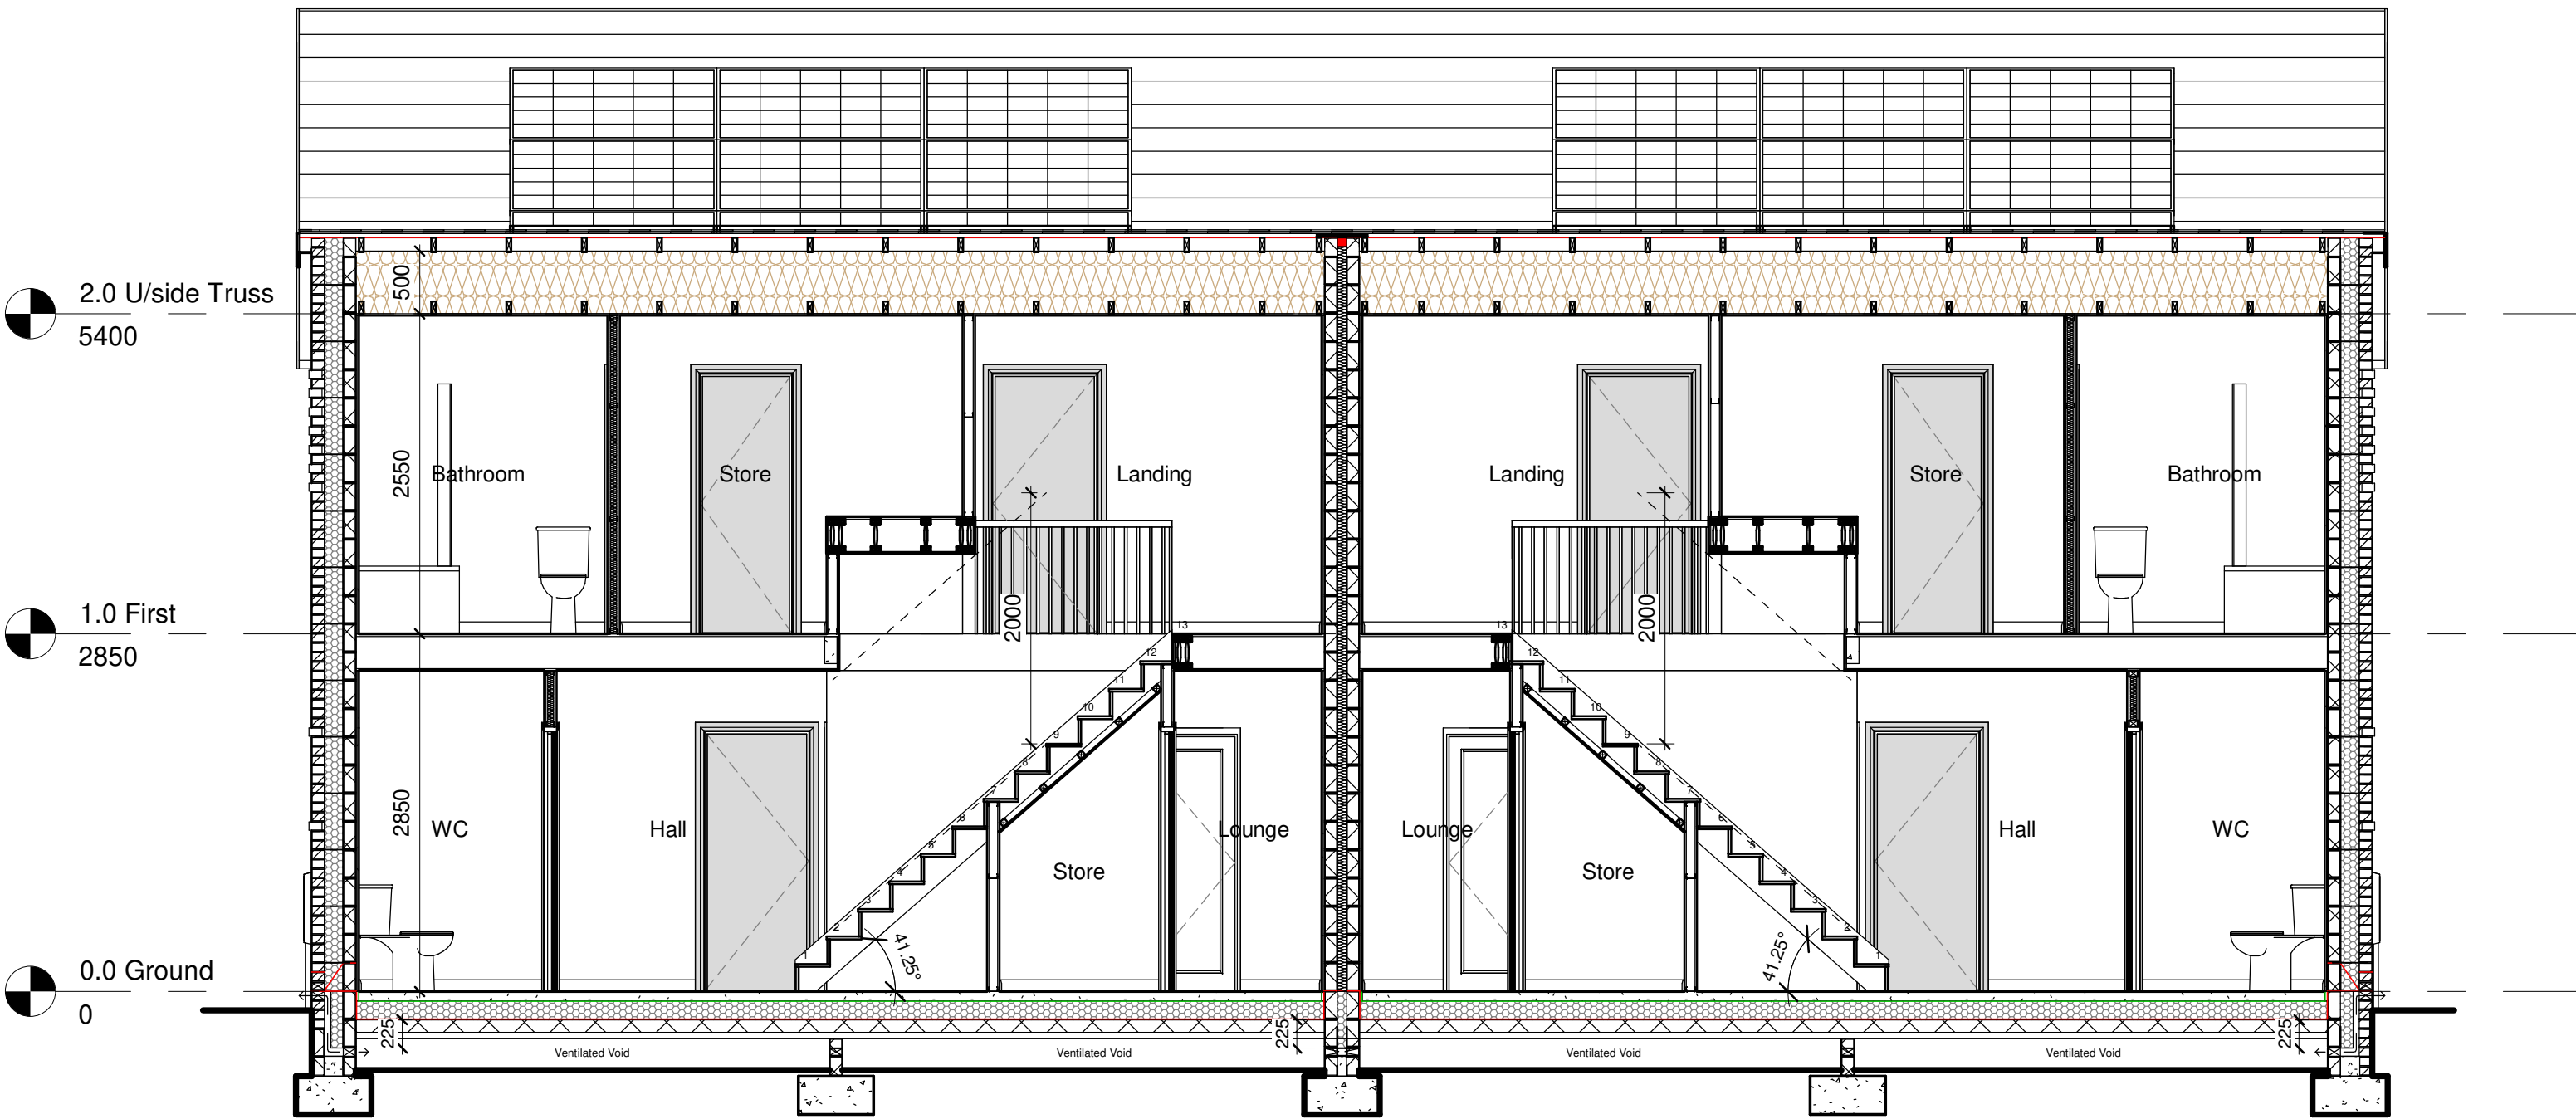

Section B-B

© Crown copyright and database rights 2022 OS 1000060149

CLIENT:
Wythenshaw Community Housing
Group
PROJECT:
Proposed Development
Amberley Drive, Wythenshaw

DRAWING NUMBER:
18073-PJA-A3-XX-DR-A-3400-A
DRAWING TITLE:
3B/5P Semi-Detached - GA Sections

STATUS:

Planning

SCALE: 1 : 50@A1 DATE: 18/08/23 BY: SD CHECKED: SD

PADDOCK
JOHNSON

Studio 2, The Lyceum,
Both Street, Port Sunlight,
Merseyside, CH62 4UJ
0151 643 1234
admin@paddockjohnson.com
www.paddockjohnson.com
Paddock Johnson Partnership
Limited. Registered in England
and Wales. No. 06684275