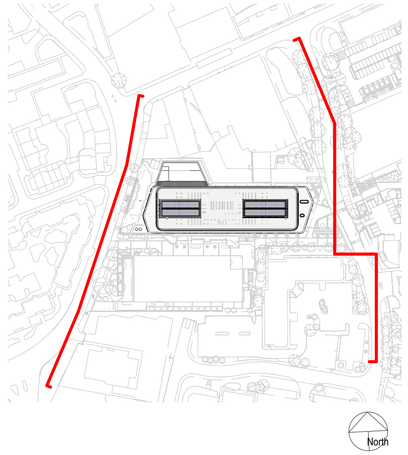

Pencroft Way

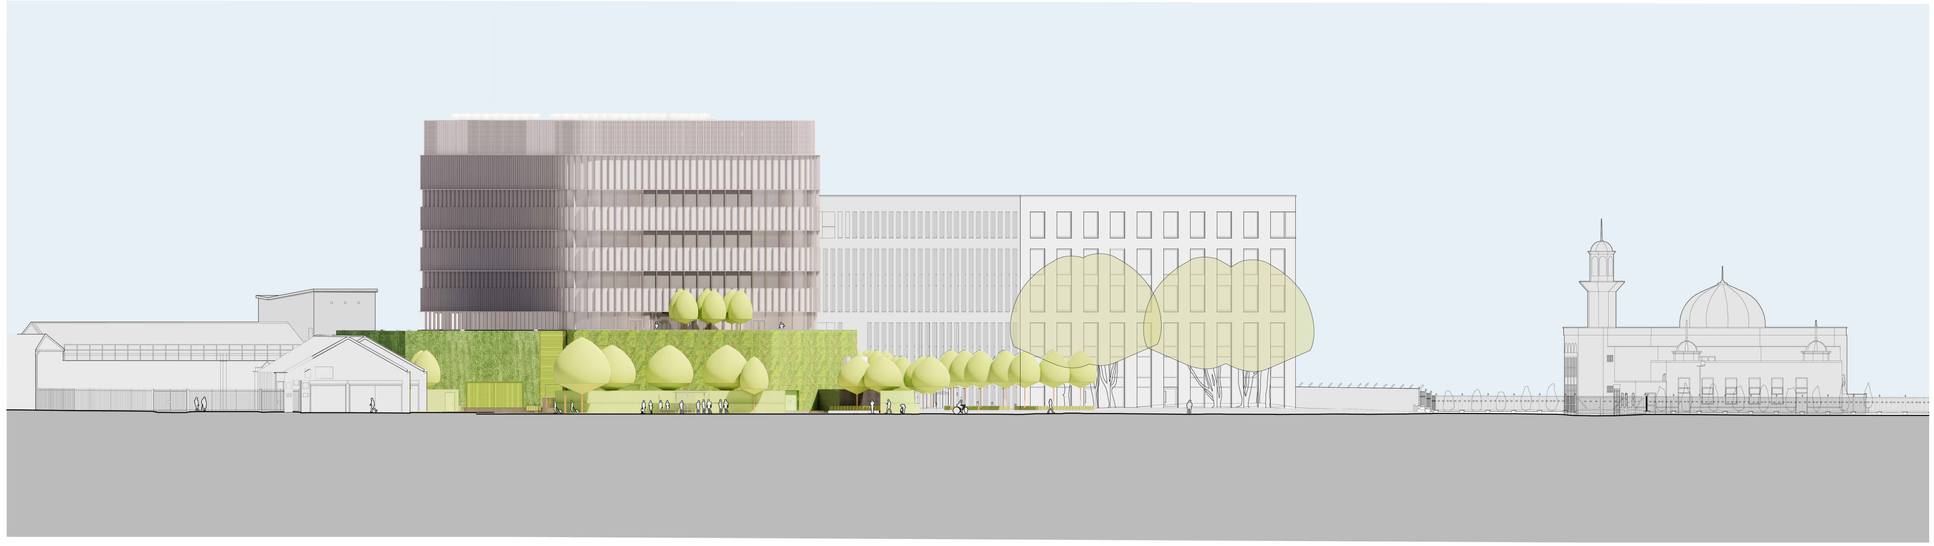

Greenheys Lane

BUILDING DESIGN PARTNERSHIP SHALL HAVE NO RESPONSIBILITY FOR ANY USE MADE OF THIS DOCUMENT OTHER THAN FOR THAT WHICH IT WAS PREPARED AND ISSUED.

ALL DIMENSIONS SHOULD BE CHECKED ON SITE. DO NOT SCALE FROM THIS DRAWING

ANY DRAWING ERRORS OR DIVERGENCIES SHOULD BE BROUGHT TO THE ATTENTION OF BUILDING DESIGN PARTNERSHIP AT THE ADDRESS SHOWN BELOW.

DRAWINGS SHALL BE READ IN CONJUNCTION WITH THE FOLLOWING BEFORE WORK COMMENCES:

- THE CDM DESIGN ISSUES REGISTER
- THE BDP RISK SERIES OF DRAWINGS
- THE PROJECT CDM RISK REGISTER

SUBJECT TO DESIGN DEVELOPMENT, SURVEY, CONSULTANT INPUT & STATUTORY APPROVAL.

NOTES

REVISION	DESCRIPTION	DRAWN	CHECKED	DATE
P05	General design updates	OM	PE	16.10.24
P04	Non material amendment issue	AA	PE	14.08.23
P03	General design updates	KK	GW	06.04.23
P02	General design updates	KK	PE	10.03.23
P01	First Issue	KK	PE	24.02.23

KEYPLAN

CLIENT

MSP MANCHESTER SCIENCE PARTNERSHIPS

11 Ducie Street
PO Box 85
Piccadilly Basin
Manchester
M60 3JA
United Kingdom

T +44 [0]161 828 2200
www.bdp.com

BDP.

PROJECT TITLE
MSP Greenheys (Private & Confidential)

BDP JOB NUMBER
P3001624

DRAWING TITLE
Contextual Elevations

SCALE
@ A1
1 : 2000

DATE FIRST ISSUED
11/03/22

DRAWING NO.
GRE-BDP-ZZ-XX-DR-A-20109

REVISION
P05