


PLANTING AREA 1:

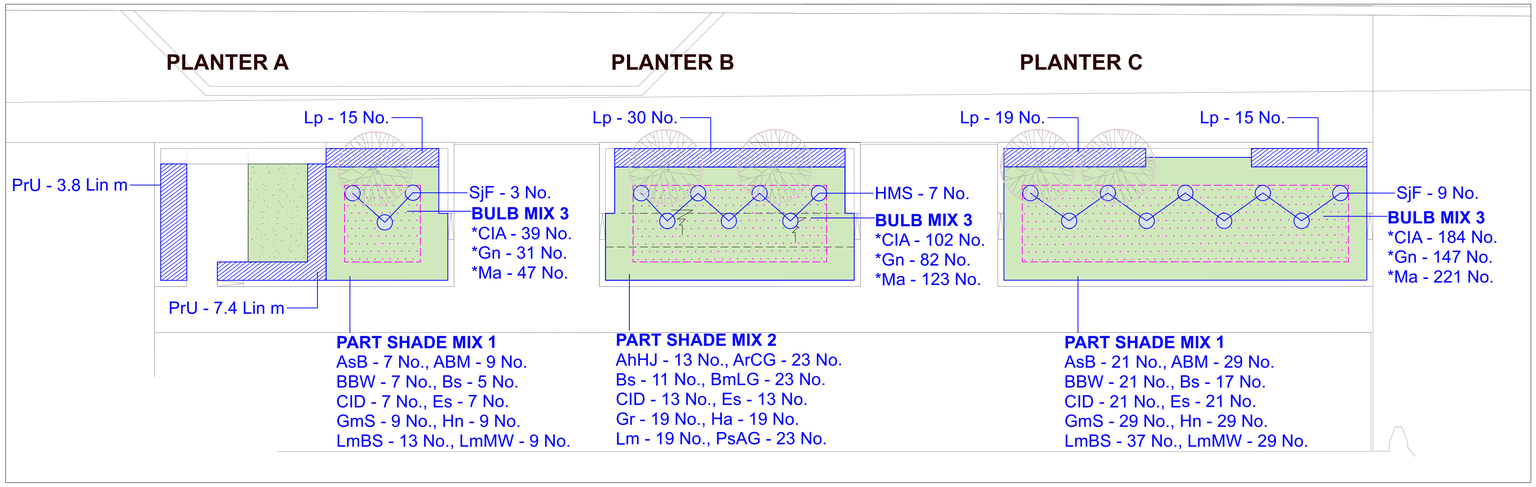


LOCATION PLAN

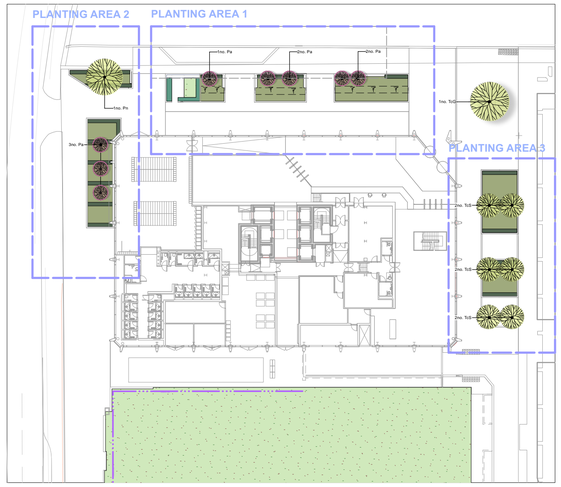

PLANTING AREA 2:

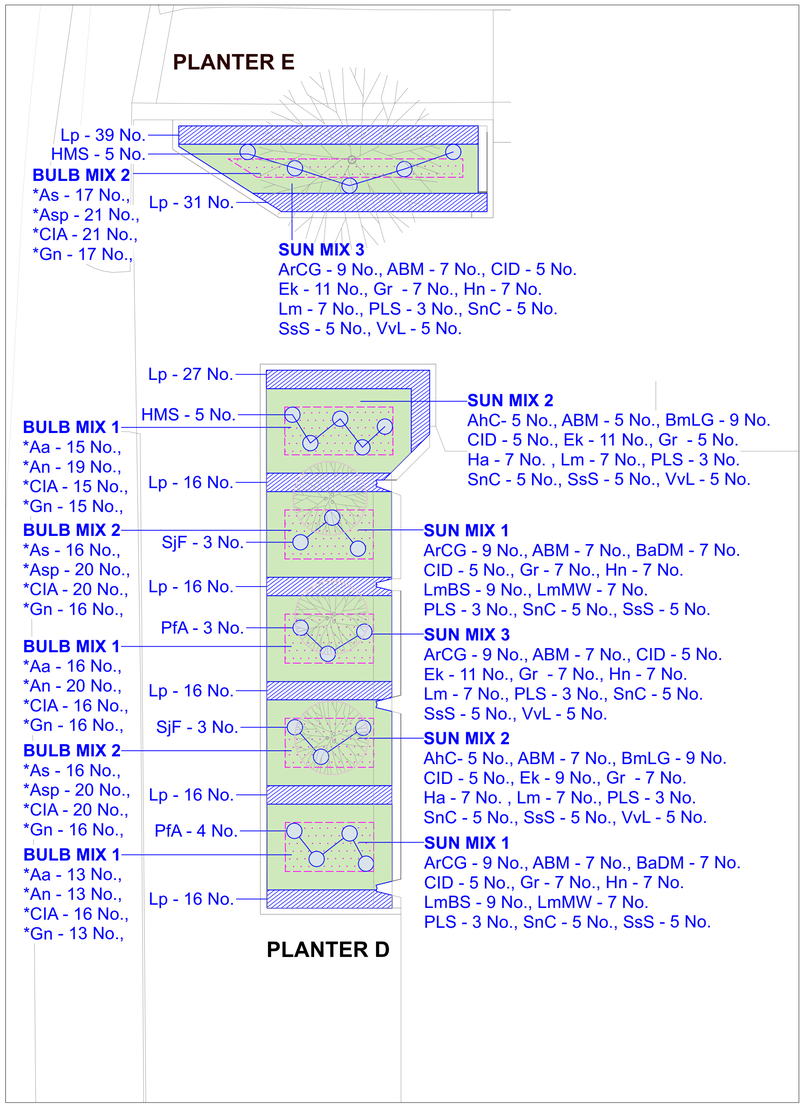

PLANTING AREA 3:

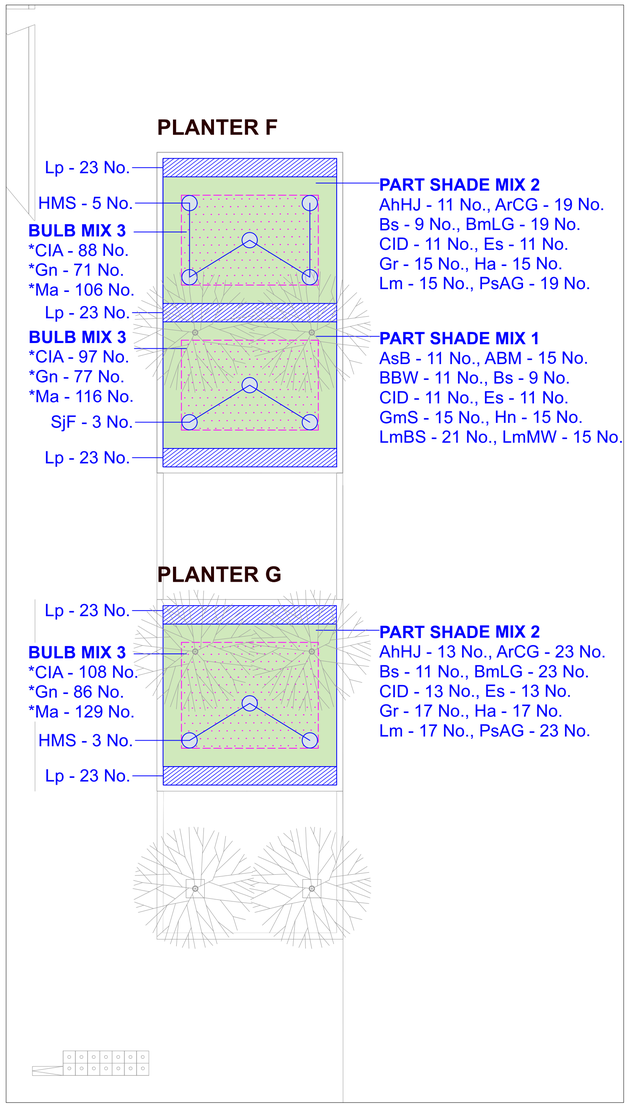

	FIRST STREET PLOT 9A PLANTING SCHEDULE - OVERALL QUANTITIES			
Abr.	**Species**	**Size**	**Density**	**Quantity**
	HEDGE TO DOG SPENDING AREA			
Pru	Prunus laurocerasus	1200mm high	-	11.2 Lin m
	HEDGE			
Lp	Lonicera pileata	5L PG	4/lin m	371
	DOMES			
SjF	Skimmia japonica 'Fragrans'	15L PG	1	21
PfA	Potentilla fruticose 'Abbotswood'	15L PG	1	7
HMS	Hebe 'Magic Summer'	15L PG	1	25
	ORNAMENTAL SHRUB PLANTING			
AsB	Actaea simplex (Atropurpurea Group) 'Brunette'	5L PG	5/m2	78
ArCG	Ajuga reptans 'Catlin's Giant'	2L PG	9/m2	101
AhC	Anemone hupehensis 'Cinderella' PBR (Fantasy Series)	5L PG	5/m2	10
AhHJ	Anemone x hybrida 'Honorene Jobert'	5L PG	5/m2	37
ABM	Astrantia 'Burgundy Manor'	3L PG	7/m2	131
BBW	Bergenia 'Bressingham White'	5L PG	5/m2	39
BaDM	Bistorta amplexicaulis 'JS Delgado Macho'	3L PG	7/m2	14
Bs	Blechnum spicant	5L PG	4/m2	62
BmLG	Brunnera macrophylla' Looking Glass'	2L PG	9/m2	83
CID	Carex 'Ice Dance'	5L PG	5/m2	106
Ek	Erigeron karvinskianus	1L PG	11/m2	42
Es	Euphorbia shillingii	5L PG	5/m2	76
GmS	Geranium macrorrhizum 'Spessart'	3L PG	7/m2	53
Gr	Geranium renardii	3L PG	7/m2	91
Ha	Helleborus argutifolius	3L PG	7/m2	65
Hn	Helleborous niger	3L PG	7/m2	81
LmBS	Lamium maculatum 'Beacon Silver'	2L PG	9/m2	89
Lm	Liriope muscari	3L PG	7/m2	79
LmMW	Liriope muscari 'Monroe White'	3L PG	7/m2	52
PLS	Perovskia ' Little Spire'	5L PG	3/m2	18
PsAG	Pulmonaria saccharate Argentea Group	2L PG	9/m2	65
SnC	Salvia nemorosa 'Caradonna'	3L PG	5/m2	50
SsS	Sedum spectabile 'Stardust'	3L PG	5/m2	30
VvL	Veronicastrum virginicum 'Lavendelturm'	5L PG	5/m2	20
	BULBS			
*Aa	Allium atropurpureum	8/+ cm bulb	20/m2	29
*An	Allium nigrum	12/+ cm bulb	20/m2	52
*As	Allium siculum	10-12 cm bulb	20/m2	39
*Asp	Allium sphaerocephalon	7/+ cm bulb	25/m2	61
*CIA	Camassia leichtlinii 'Alba'	14/+ cm bulb	25/m2	726
*Gn	Galanthus nivalis	4-5 cm bulb	20/m2	589
*Ma	Muscari armeniacum	7/+ cm bulb	30/m2	742

© This drawing is copyright protected and may not be reproduced in whole or part without written authority from the owner.

NOTES:
1. Do not scale from this drawing.
2. Always work to noted dimensions.
3. All dimensions are in millimetres unless otherwise stated.
4. All setting out, levels and dimensions to be agreed on site.
5. The dimensions of all materials must be checked on site before being laid out.
6. This drawing must be read with the relevant specification clauses and detail drawings.
7. Order of construction and setting out to be agreed on site.

DETAILED PLANTING

PLANTING SPECIES
- See planting schedule for more information on individual species

HEDGE
- Evergreen species
- See planting schedule for more information on individual species

ORNAMENTAL SHRUB PLANTING SPECIES
- Flowering ornamental species
- See planting schedule for more information on individual species

DOMES - FEATURE SHRUB PLANTING SPECIES
- Ornamental species
- See planting schedule for more information on individual species

SEASONAL BULBS
- Provides seasonal variety
- See planting schedule for more information on individual species

Revision	Date	Description	Drawn	Apprvd.
CR1	08/11/24	CR - Final construction Issue	BR	RM
C01	21-06-24	S4 - First issue	VE/VS	RM

PLANIT
Manchester | London | Liverpool | Leeds | Standish
Manchester
2 Back Grafton Street,
Altrincham,
Cheshire,
WA14 1DY,
W: planit-ie.com
E: info@planit-ie.com
T: 0151 363 1230

Client First Street Developments LTD

Project First Street Plot 9

Drg Title Detail Planting Plans

Created on	Created by	Approved by
19-06-24	VE	RM

Scale	Size	Workstage
1:100	A1	Final Construction

Drg No. MN2A-PLA-ZZ-00-DR-L-002002

Suitability CR **Revision** CR1

© Planit I.E. Limited