

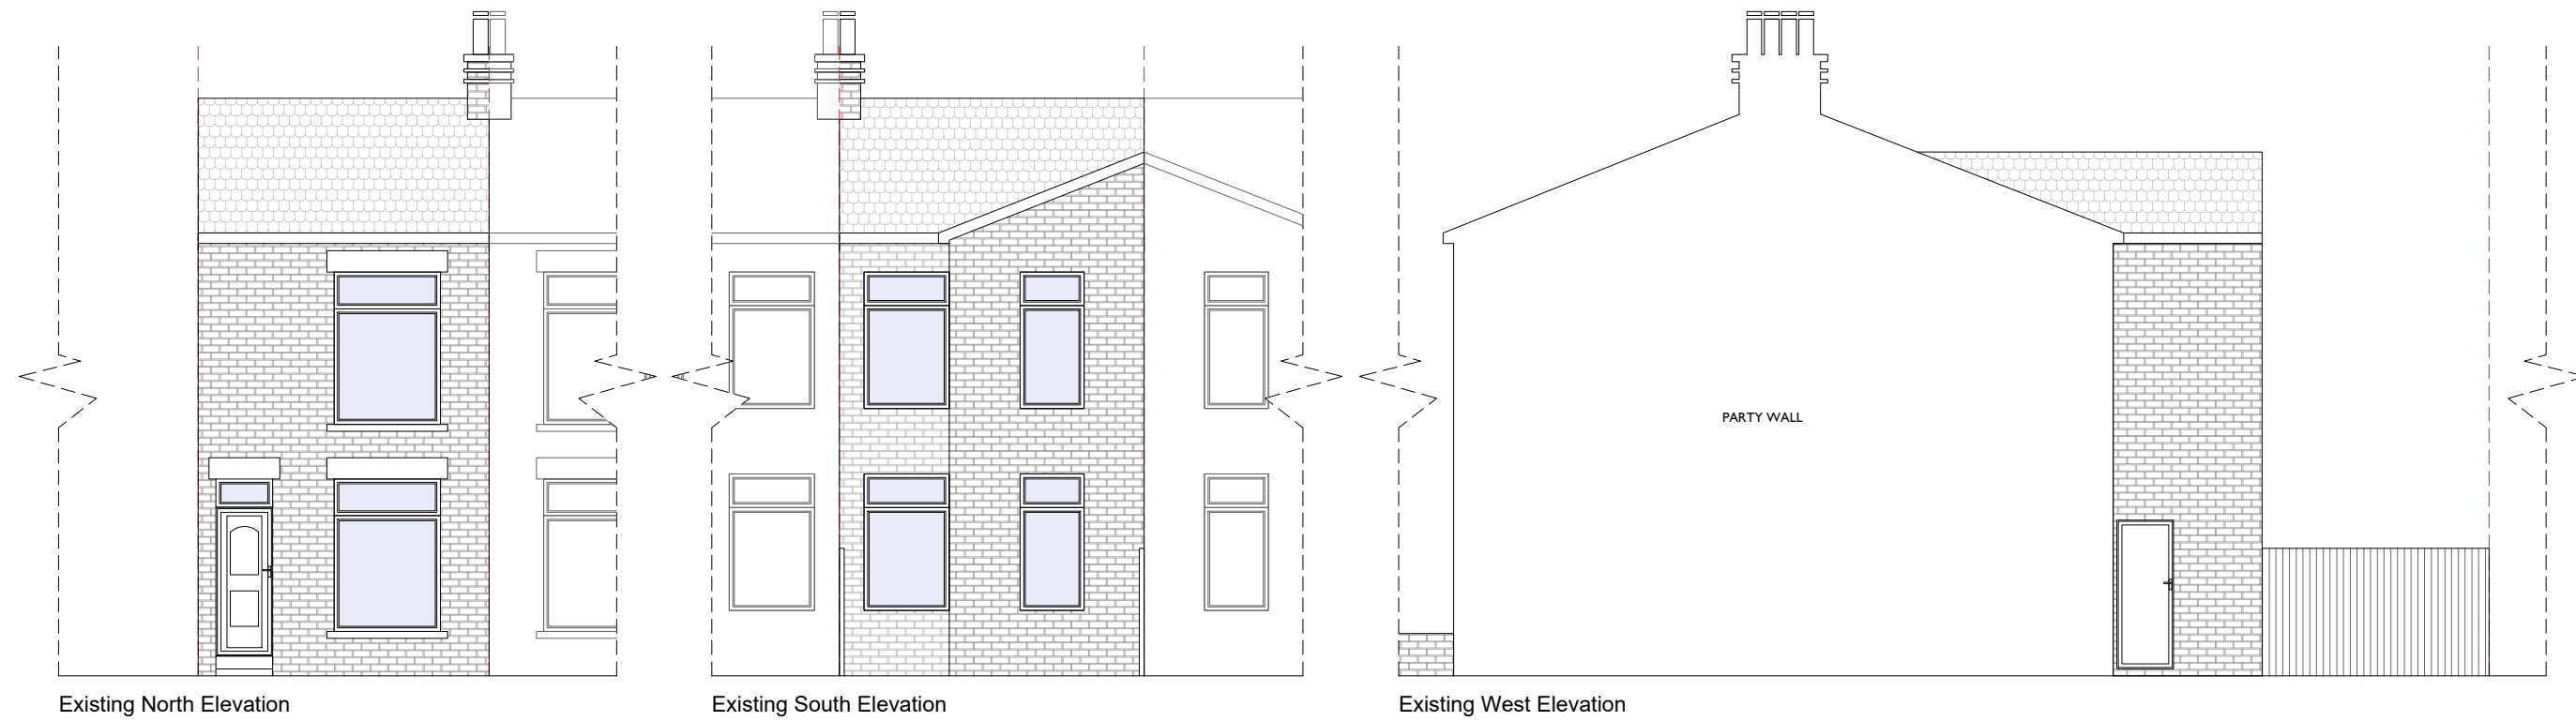


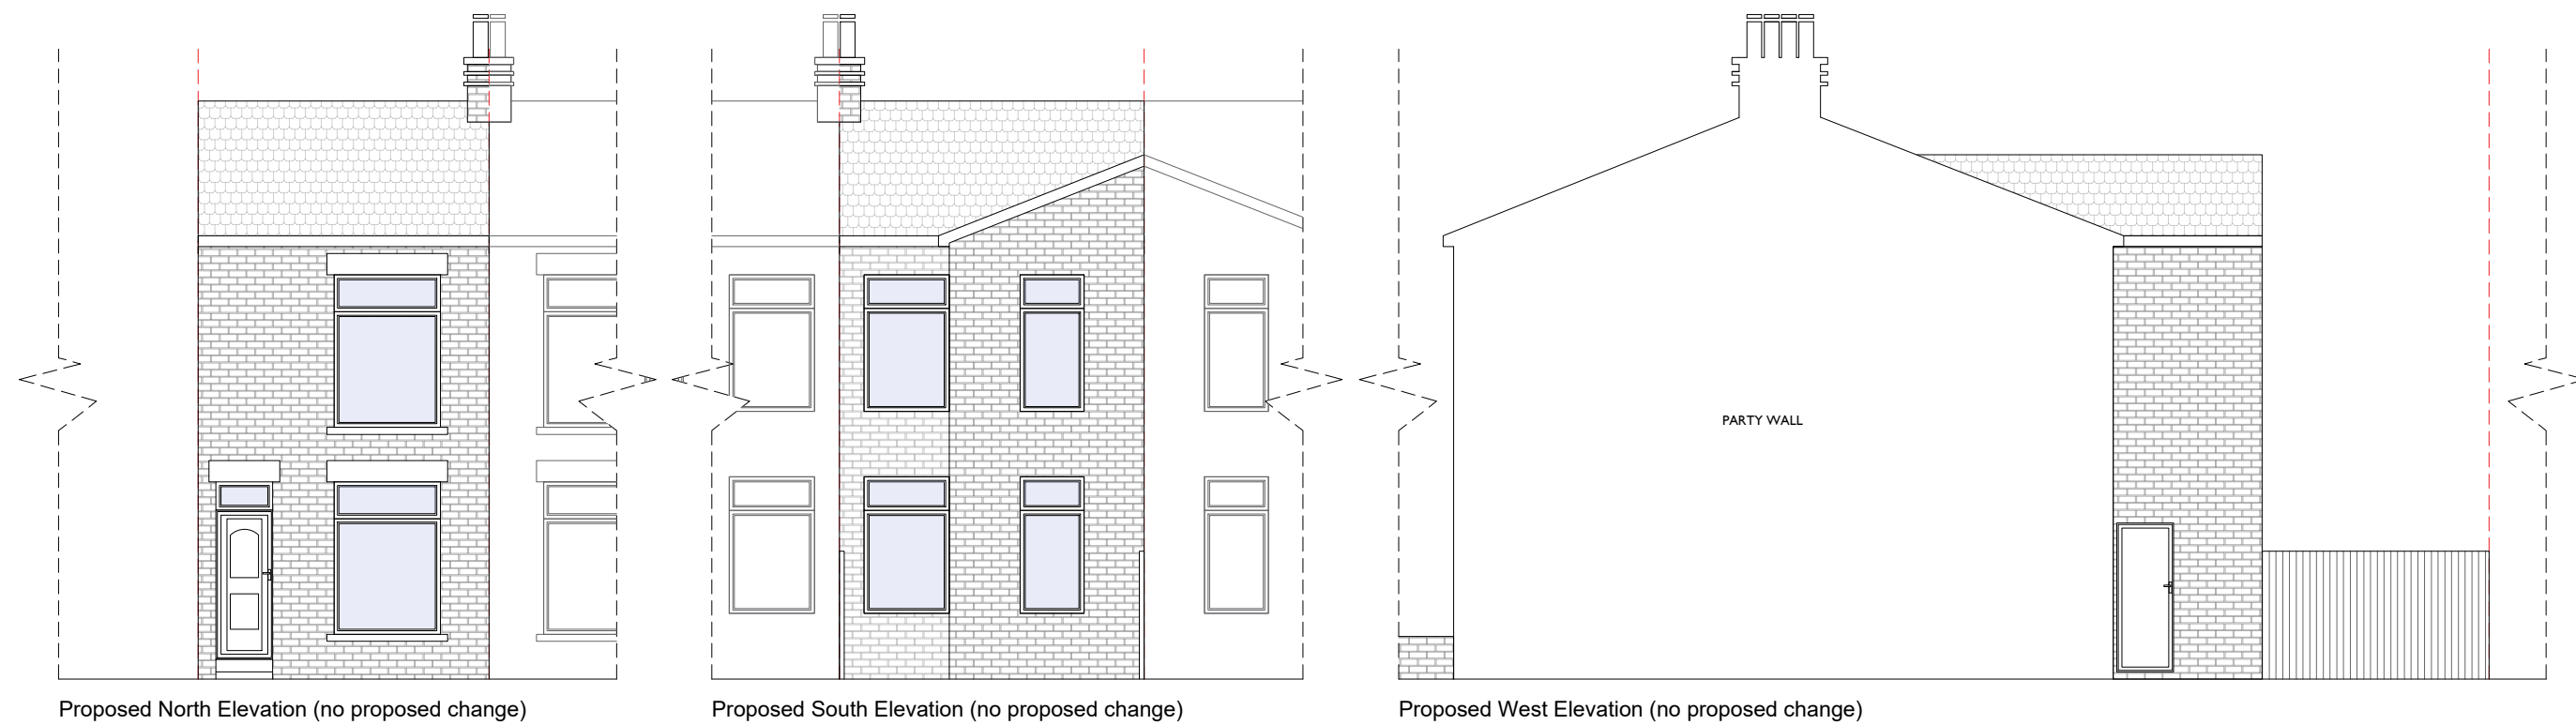

Any dimensions shown should be checked on site.
Designs are not coordinated with engineer projects.
Not for construction purposes.

Scale Bar 1 2 3 4 M.

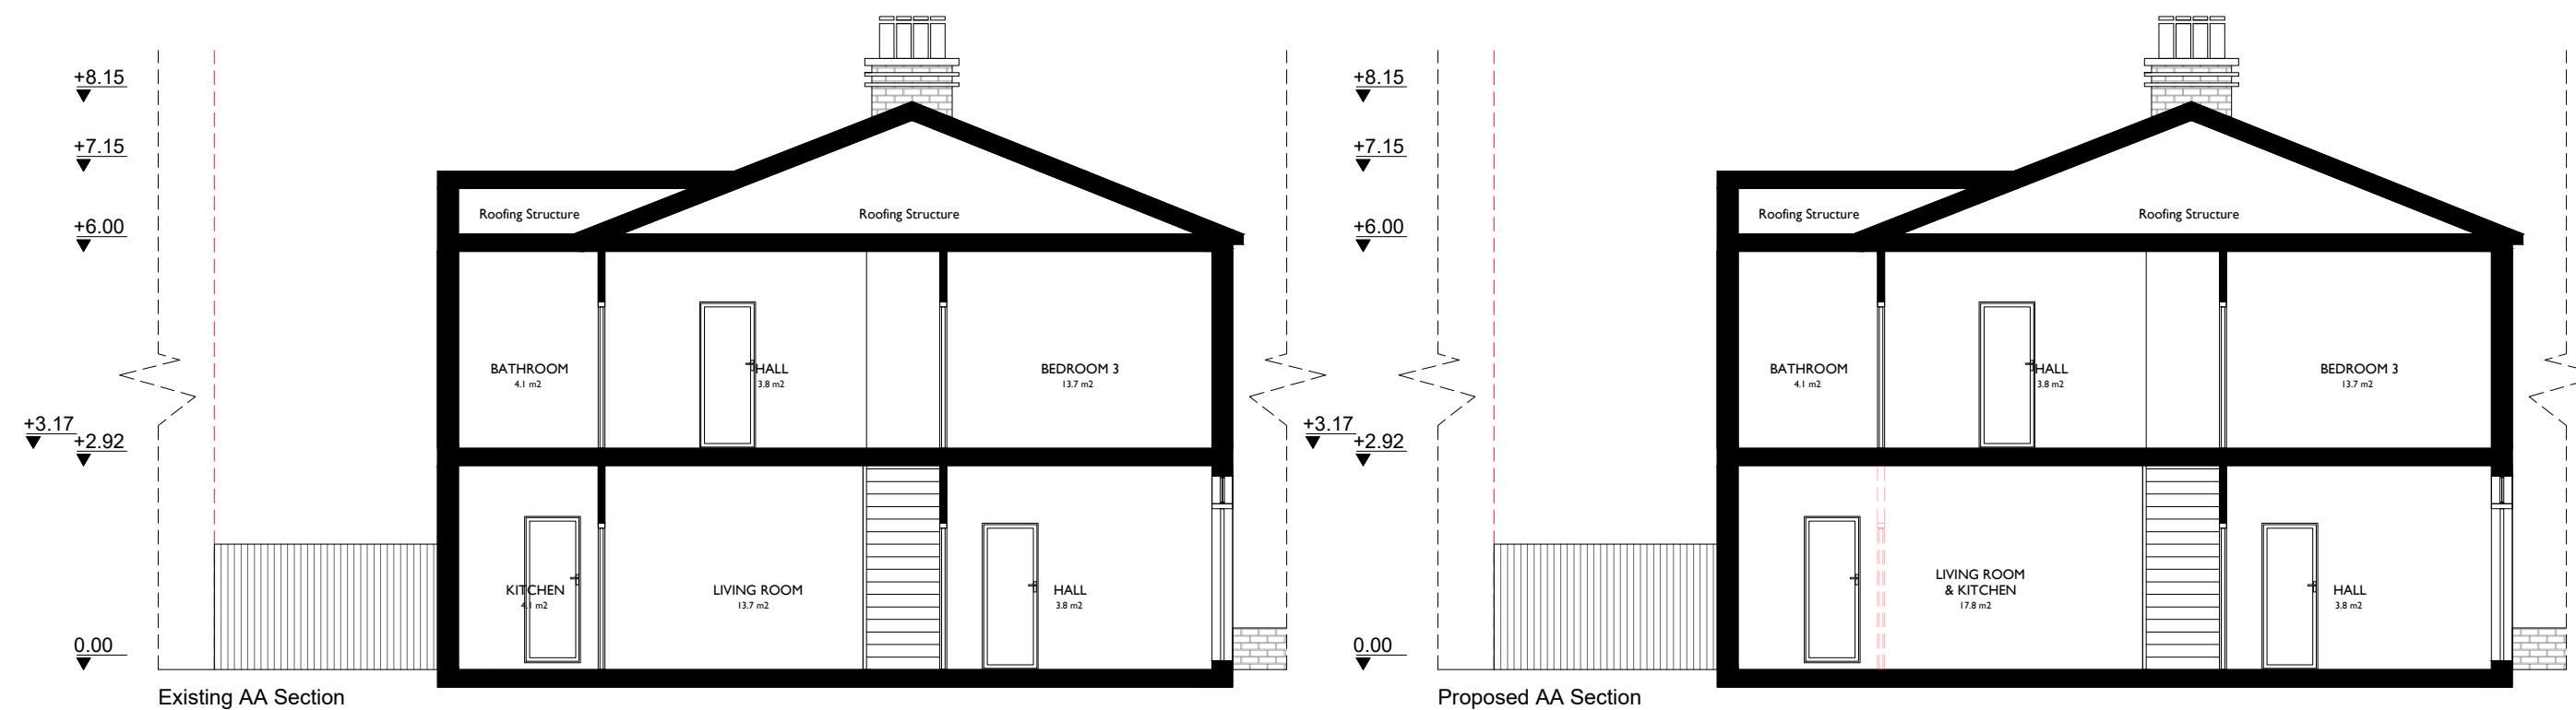

HOMZ
DESIGN | PLAN | BUILD
www.homz.uk / 0 330 818 3001

Drawing Title: Existing and Proposed Elevations and Sections
Drawing : 05_168BarringtonSt_ElevationsAndSections_V1
Drawing Number: H-0163
Site Address: 168 Barrington Street, Clayton,
Manchester, M11 4ED

Scale : 1/100 at A2
Revision : V1
Date : 15.11.2024