

This drawing or any part there of may not be copied, disseminated, transmitted or disclosed to any third party or unauthorised person without prior written consent of Figure8 Architects.


Do not scale from this drawing.

This drawing must be read in conjunction with all other package drawings including that of sub-contractors.

Contractor to check and report any discrepancies within this drawing to Figure8 Architects. All rights reserved.



1:1000

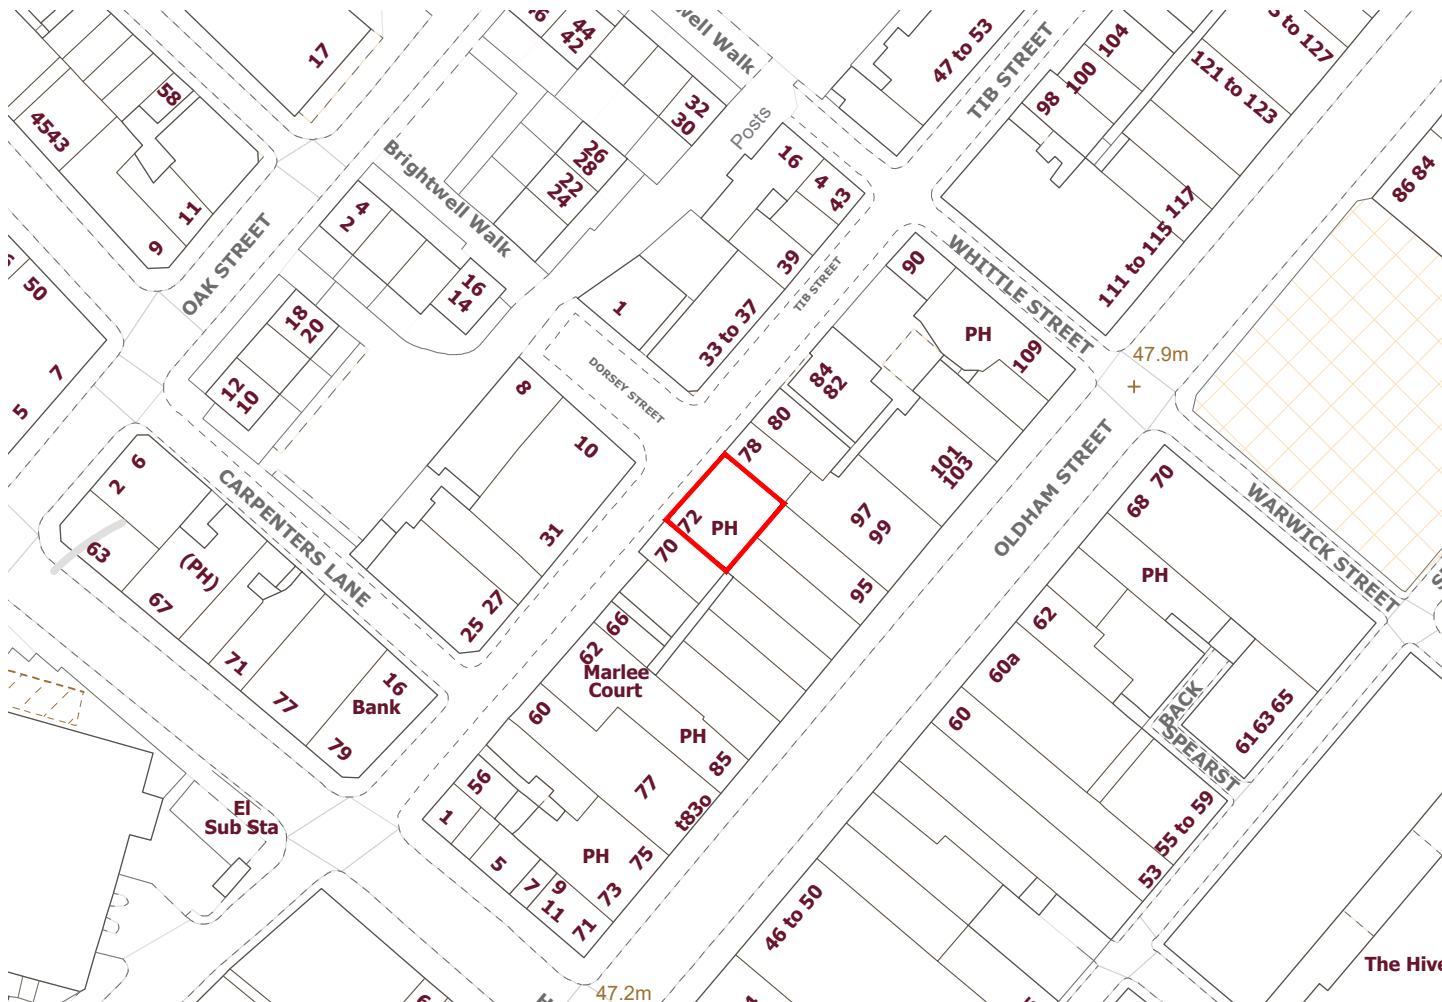

- APPLICATION BOUNDARY
- ADDITIONAL LAND OWNED OR CONTROLLED BY APPLICANT

P1	20241203	Initial issue.	LM
REVISION	DATE	DETAILS	INITIALS
Client:	Manchester Leisure Ltd		
Project Title:	72-74 Tib Street, Manchester		
Drawing Title:	Site Location Plan		
Drawing Reference:	74TIB-FIG-XX-XX-DR-A-SK001-S2-P1_SiteLocationPlan		
Drawing Purpose:	PLANNING / NOT FOR CONSTRUCTION		
Issue Date:	December 2024		
Scale:	1:1000 @ A4		

