


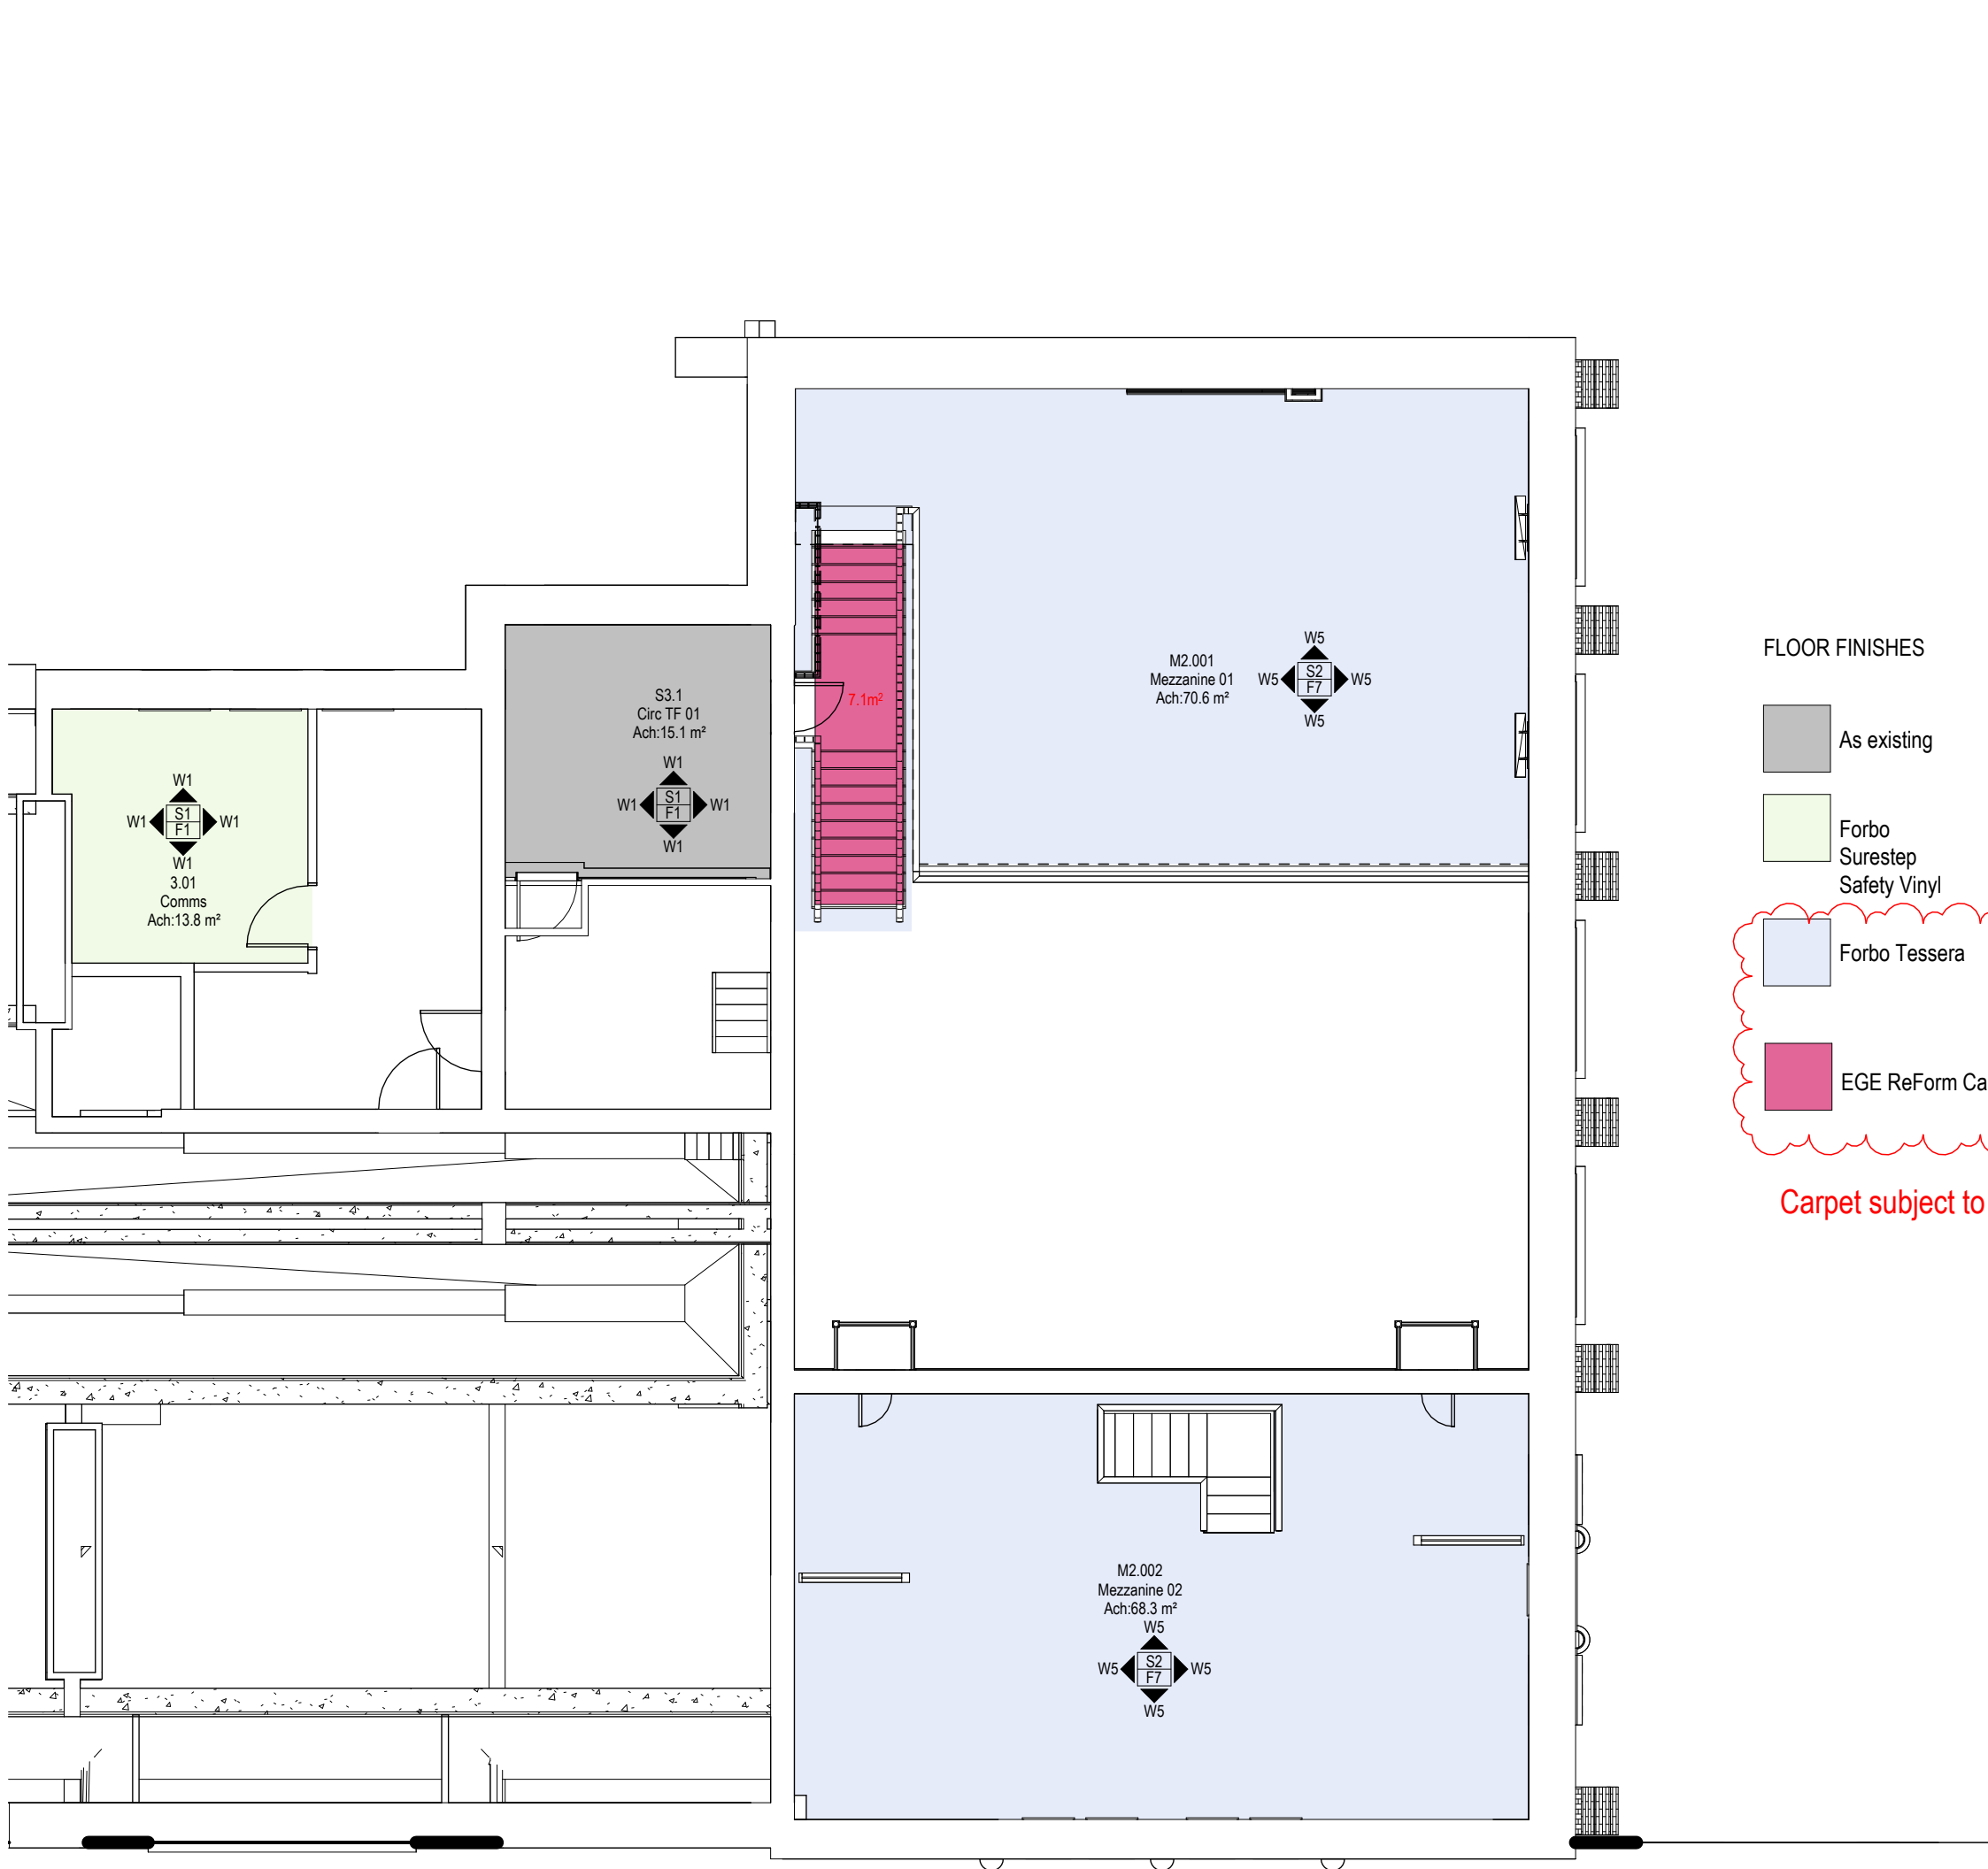

FINISHES KEY:

W1

S1

F1

W1

SKIRTING TYPE

W1 – WALL FINISH TYPE

FLOORING FINISH TYPE

▲

CHANGE IN FLOOR FINISH TYPE

[F] FLOORS:

F0: N/A

F1: AS EXISTING

F2: EXISTING TERRAZZO FLOOR SLIP RESISTANCE TO ACHIEVE PTV36 +WET

F3: LVT PTV36+ WET

F4: FLOOR TILING - SLIP RESISTANCE PTV36+WET

F5: FLOOR TILING KITCHEN- SLIP RESISTANCE PTV36+WET

F6: FORBO SURESTEP SAFETY VINYL

F7: FORBO TESSERA

F8: TERRAZZO TILE_SLIP RESISTANCE PTV36+WET

[S] SKIRTING:

S0: N/A

S1: OUT OF SCOPE

S2: AS EXISTING/ TILING

[W] WALLS:

W0: REFURBISHMENT OF ALL FINISHES WITHIN LIFT

W1: OUT OF SCOPE

W2: AS EXISTING

W3: TILING

W4: IPS PANEL

W5: PAINT (ONLY TO PLASTERED AREAS, SKIRTING BOARDS, CORNICES)

W6: PAINT TO DECORATIVE PLASTERWORK

FLOOR FINISHES

As existing

Forbo Surestep Safety Vinyl

Forbo Tessera

EGE ReForm Carpet

- Timber skirting to match existing profile + finish
- Timber skirting - Satinwood paint
- Tiled skirting
- Coved skirting - vinyl

Wall linings to be removed where safe to do so. Where linings are removed masonry wall to be made good, timber skirtings shouldn't be required.

Carpet subject to MCC approval

Ceilings:
Please allow for painting of all ceilings and decorative plasterwork

Notes:

- This drawing is copyright.
- Do not scale dimensions from this drawing.
- This drawing is to be read in conjunction with all other relevant drawings.
- All discrepancies on this drawing are to be reported to the architect.
- Do not modify any element of this drawing.
- Use drawing only for purpose(s) issued.
- This drawing may contain colour.

North Point

01m3m5m

Scale: 1:100

Key Plan



The following external model files are included within this drawing:

Rev	Date	Revision Notes	Drawn	Review
C1	2024/11/27	Finishes drawings issued for Construction	AB	RM
P6	2024/05/15	Change Control 03,04,05	AB	RM
P5	2024/02/21	Variation 1 - relocation of server room.	AB	RM
P4	2023/12/01	Listed Building Consent Submission.	AB	RM
P3	2023/10/06	Stage 4 Issue for Costing	AB	RM
P2	2023/07/21	Preliminary Issue to Heritage Consultant	AB	RM
P1	2023/06/02	Stage 3 Preliminary Issue for costing	AB	RM



Project
Rutherford Building

Drawing Title
Finishes Plan - Level 03

Job Number	Date	Security Classification	Drawn By
141532	FEB23		MTW
Scale@A2	Purpose		Reviewed By
1 : 100	CONSTRUCTION		RM
Drawing Number			Revision
3303-RBUM-ARC-XX-03-DR-A-3303			C1

1 Proposed GA Finishes_Level 03
1 : 100