



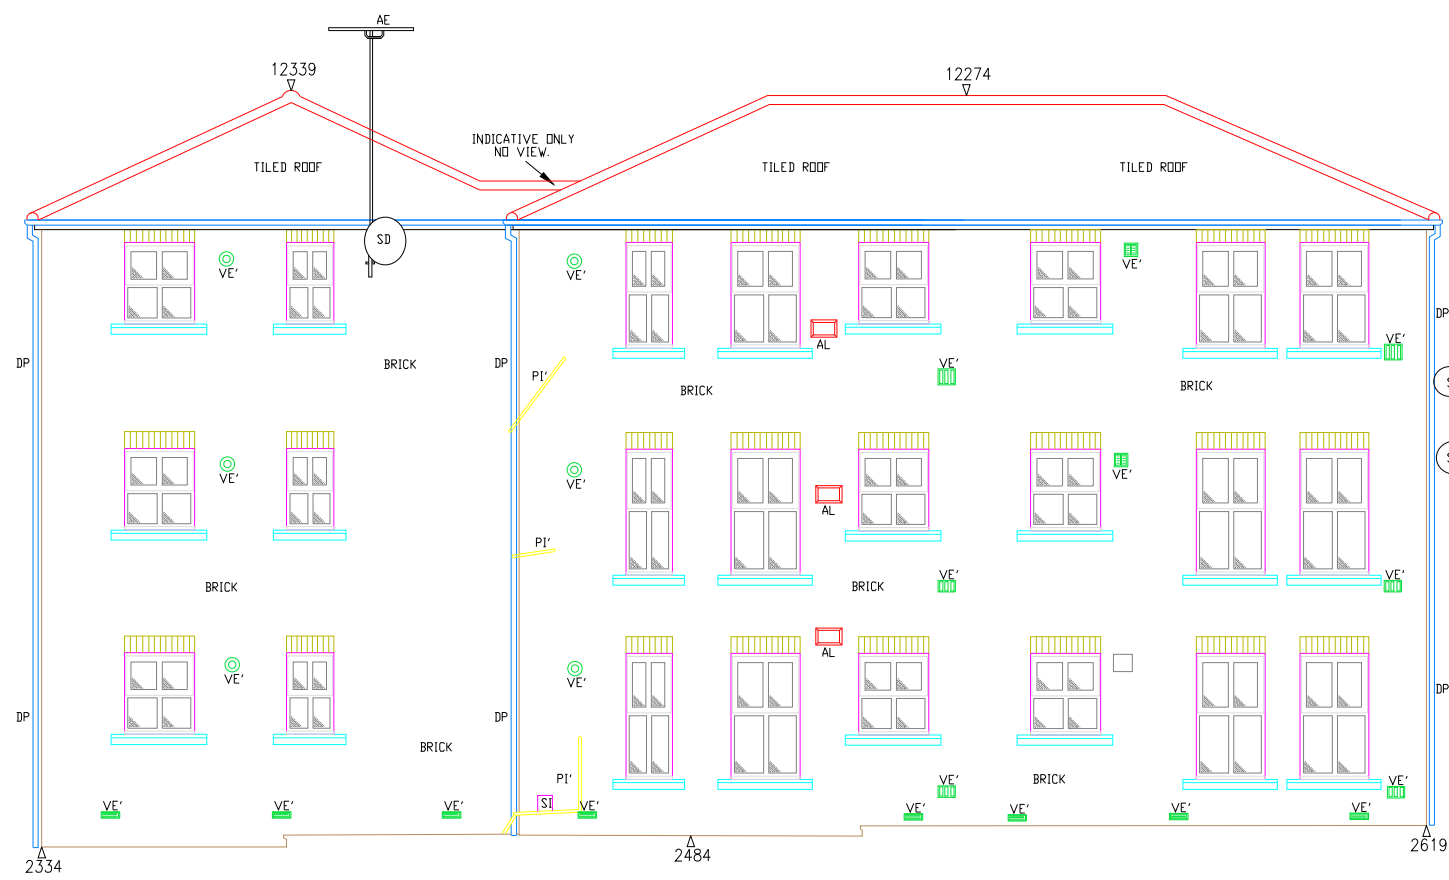



Datum OM

ELEVATION 1

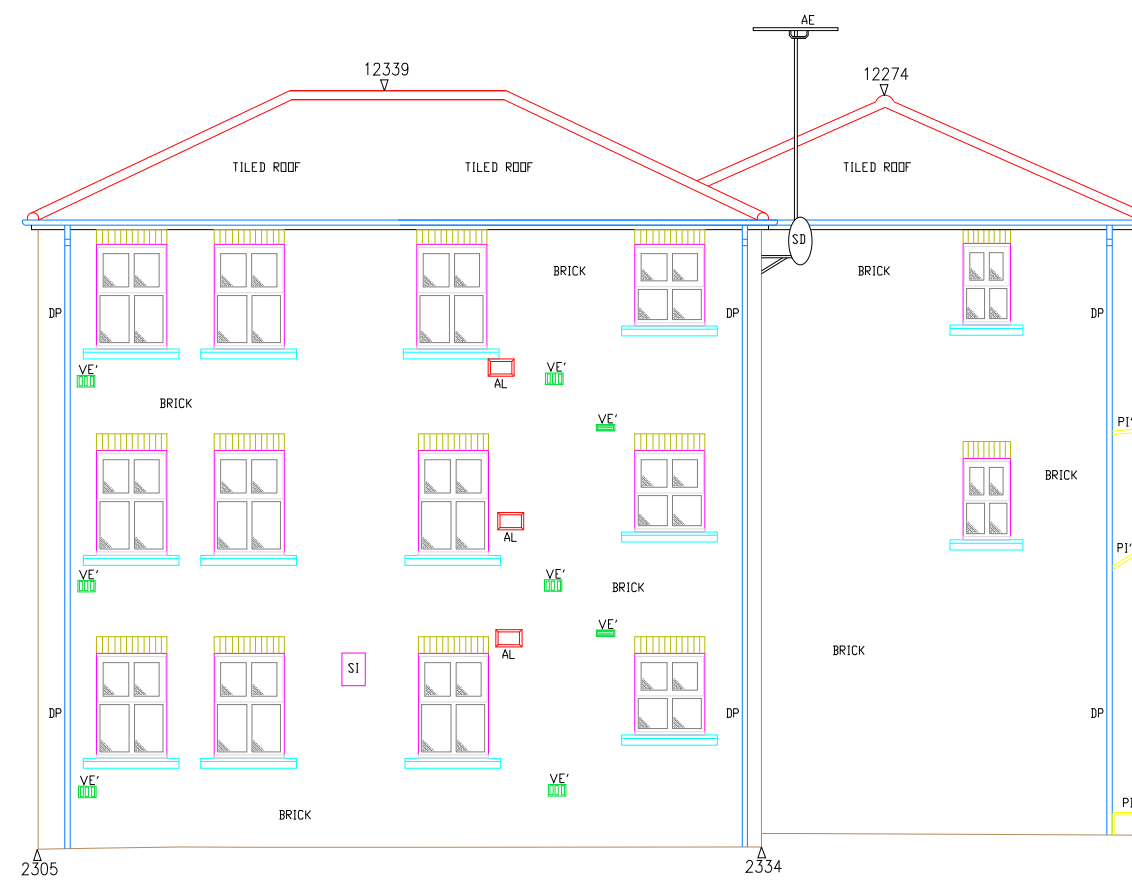


Datum OM

ELEVATION 2

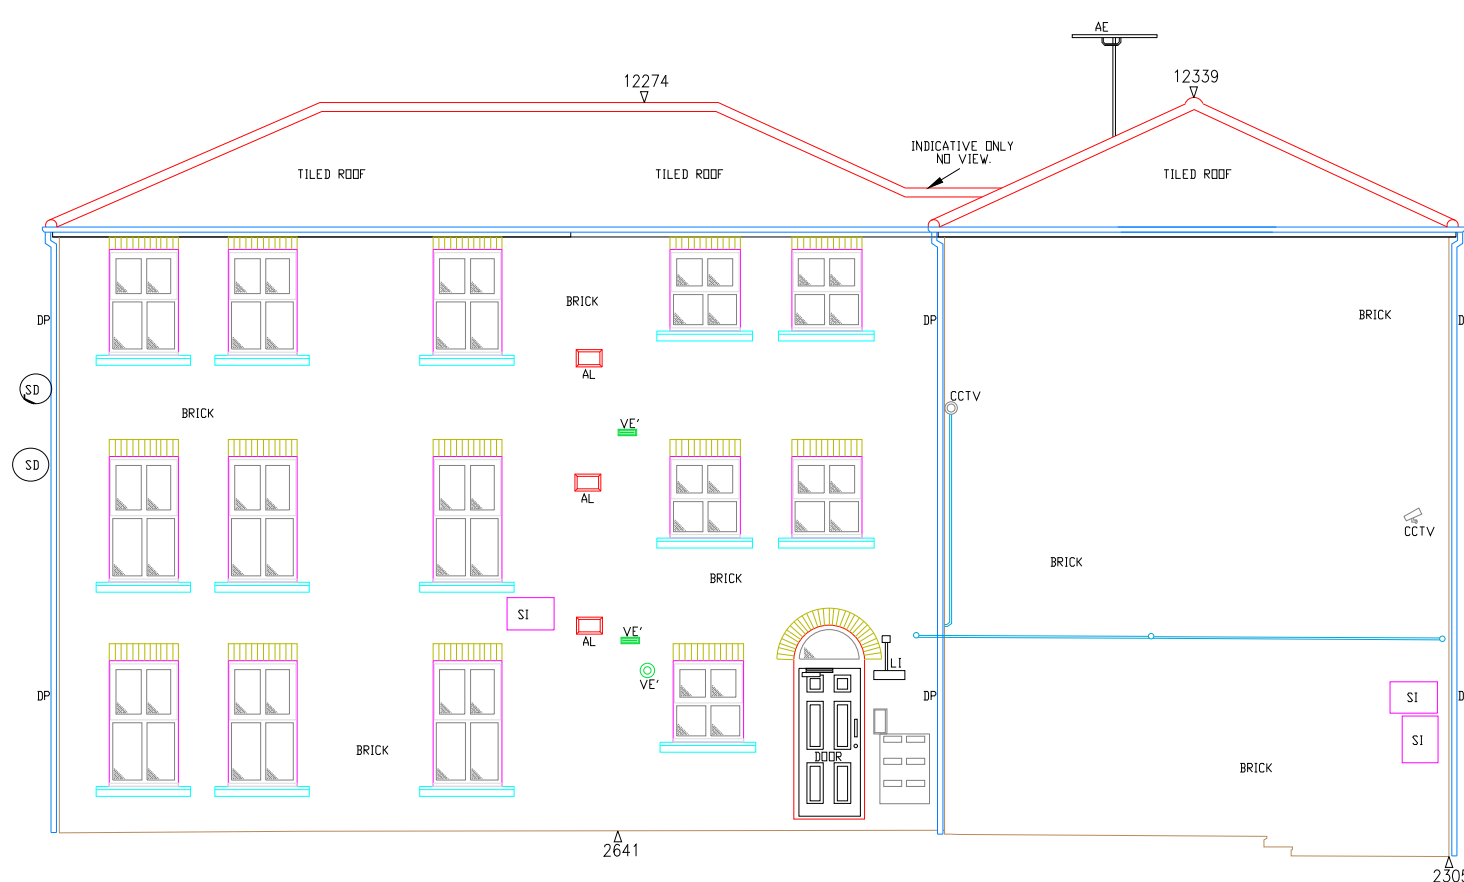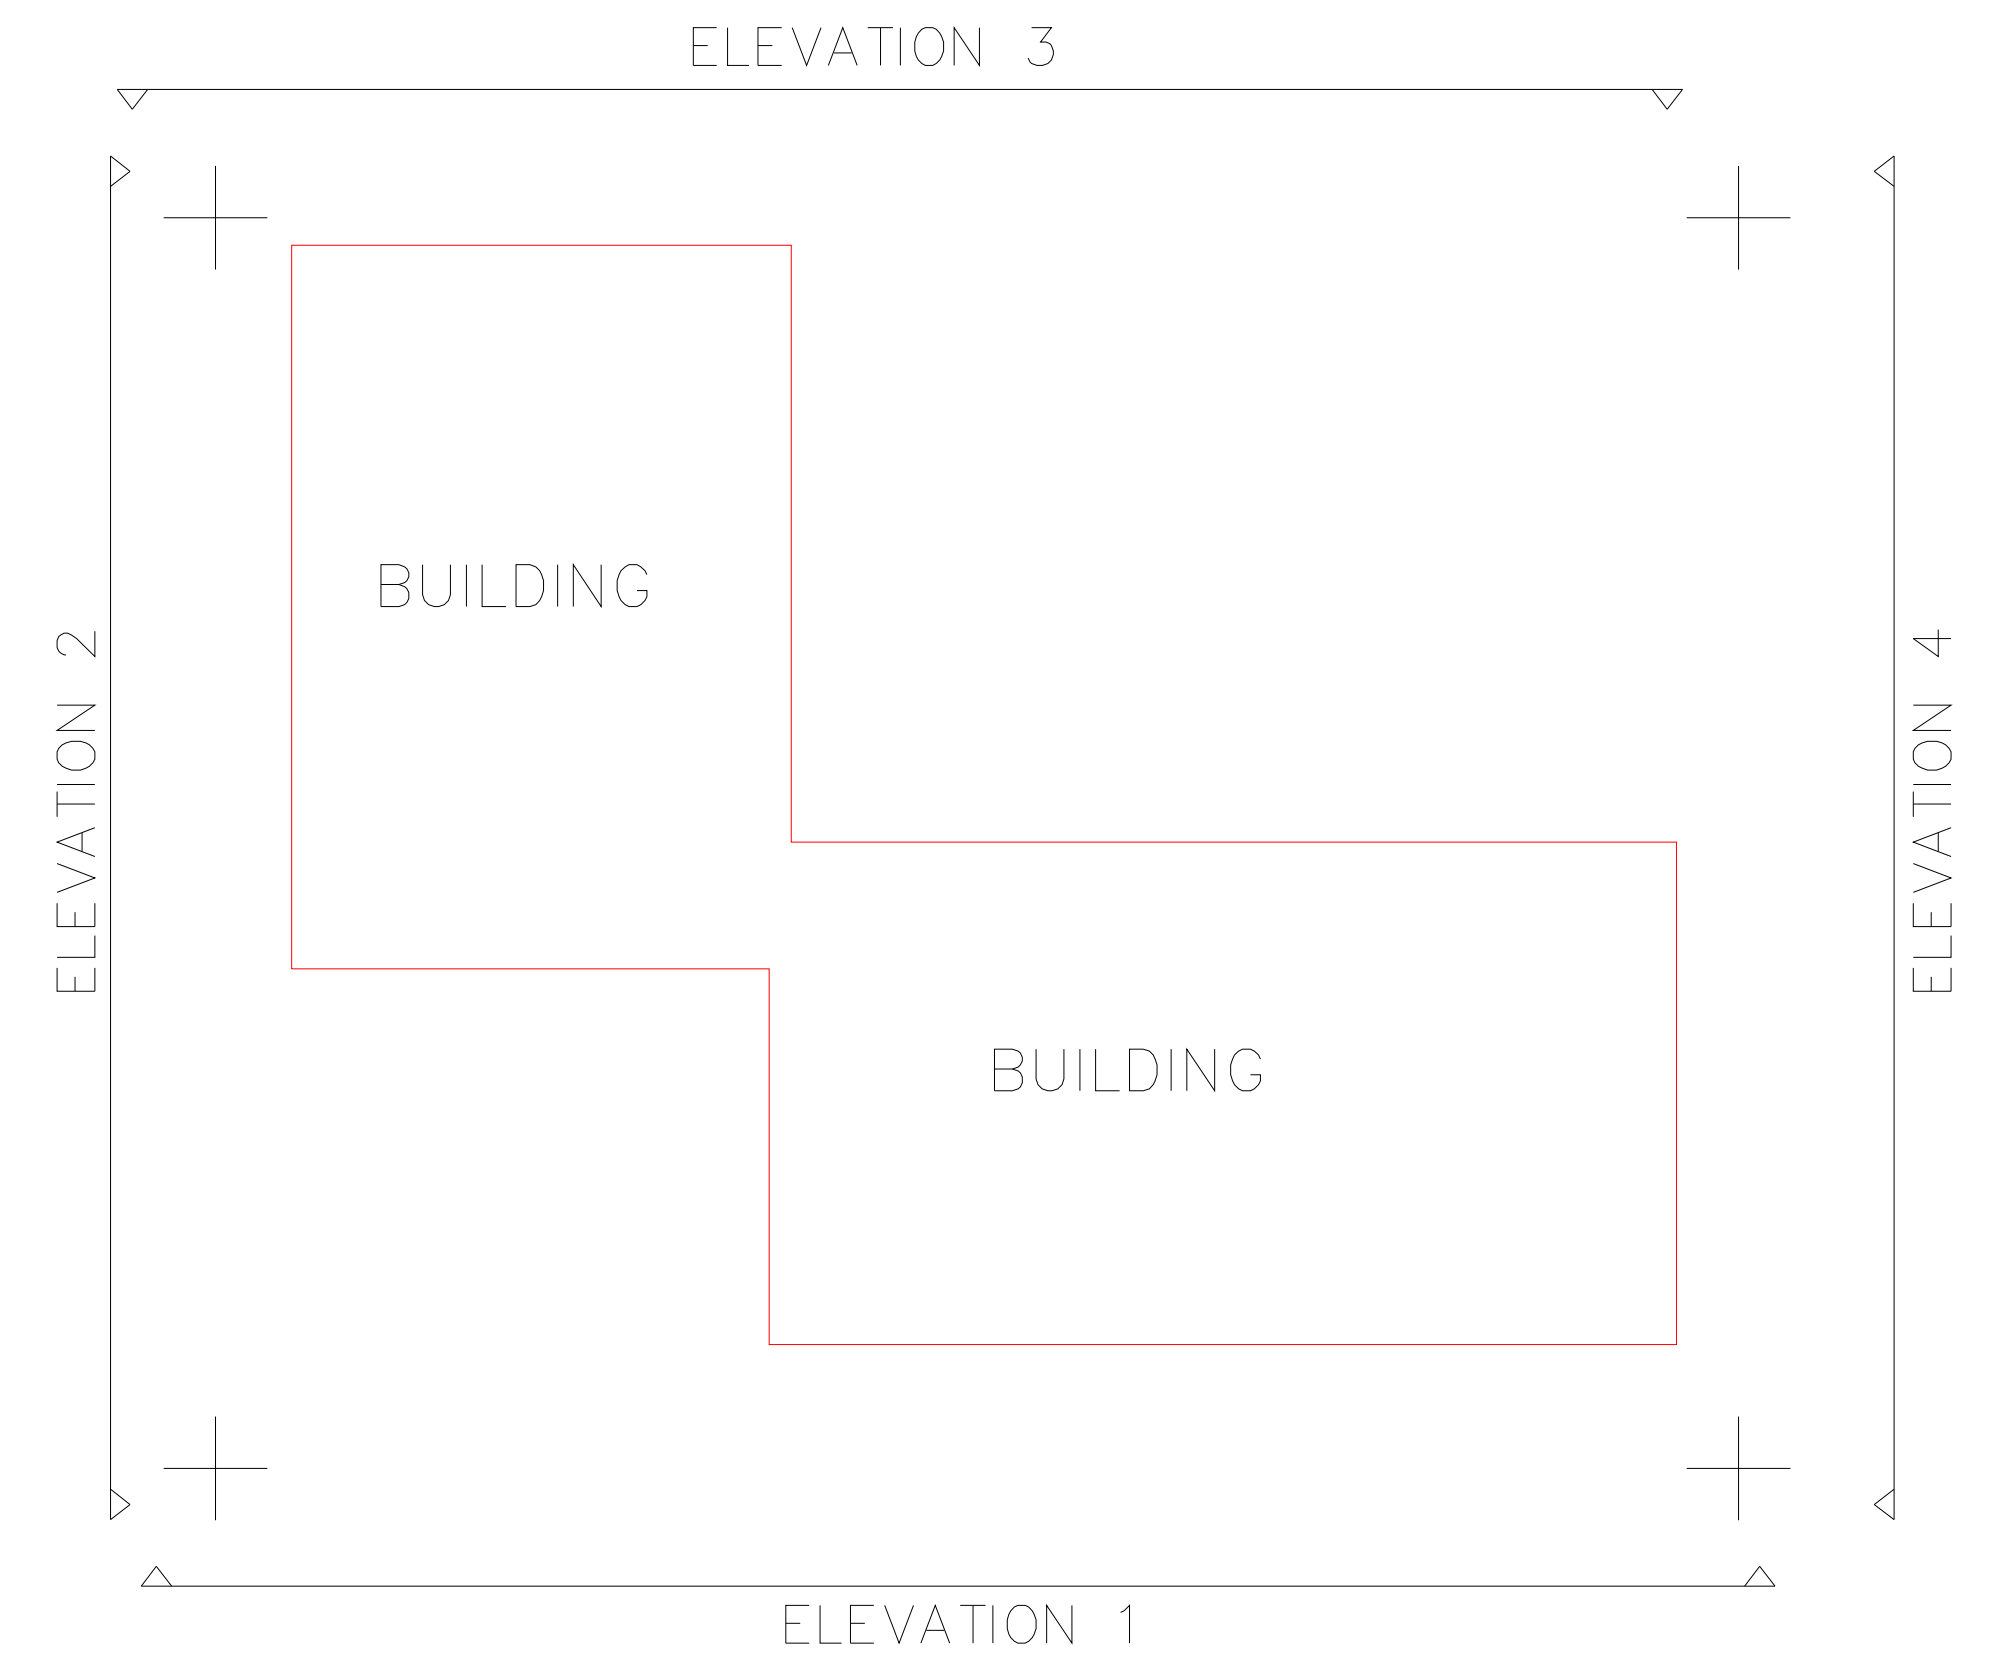


Datum OM

ELEVATION 3

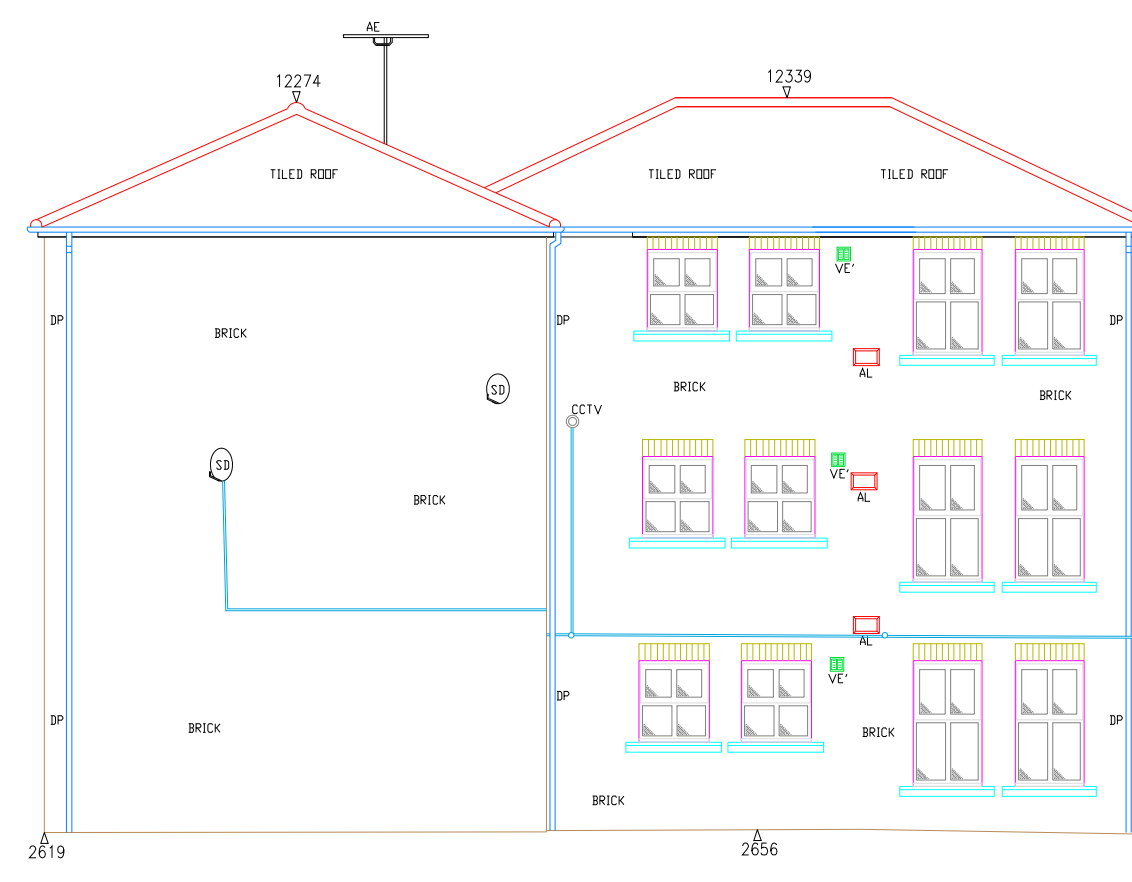

Datum OM

ELEVATION 4

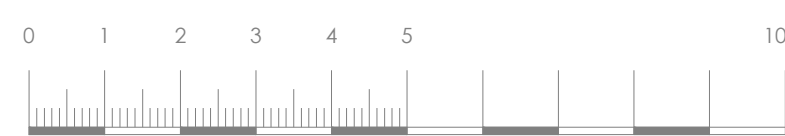

SCALE 1:100

Client: RIVERSIDE GROUP
Project: 351 QUEENS ROAD, MANCHESTER
Drawing: PROPOSED ELEVATIONS
Job Ref: 4460-02-24 Drawing No: T01 Rev:
Scale: 1:100@A1 Drawn: JMc Checked: AT Date: NOV 2024

