



Light ochre brickwork



Hollow terracotta brisoleil



Opaque terracotta tiles



Brass panel cladding



Glass balustrade



D


E



B

Elevation Detail


1 : 25

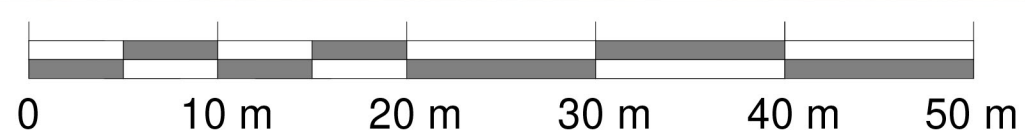

© DO NOT SCALE. Use figured dimensions only. Contractor is to check all dimensions before commencement of works. This drawing is copyright. This data to be used as x-ref file only - not as live data. This drawing must only be used for the purpose for which it is supplied.

NOTES:

[illegible]

 Rev No	Date	Revision Description	Issued by
		Parsonage Chambers 3 Parsonage Manchester M3 2HW	
● Tel: 0161 832 5750 ● E: office@seedarchitects.co.uk ●			

status
Planning

job title
Al-Sunnah Mosque, Manchester

Location	
----------	--

drawing title

Material palette

author DR	date 24/08/23
checker RH	date 24/08/23
scale 1 : 25	paper size A1

Project no. 3283	Cont. -	Seed drawing no. D01	Rev.
---------------------	------------	-------------------------	------